





Notes

This document is © Falconer Chester Hall Limited.
All drawing measurements shall not be obtained by scaling. Any discrepancies on this document to be immediately reported to the Architect. Verify all dimensions and levels prior to construction. This Document shall be read in conjunction with related documents, specifications and associated models.

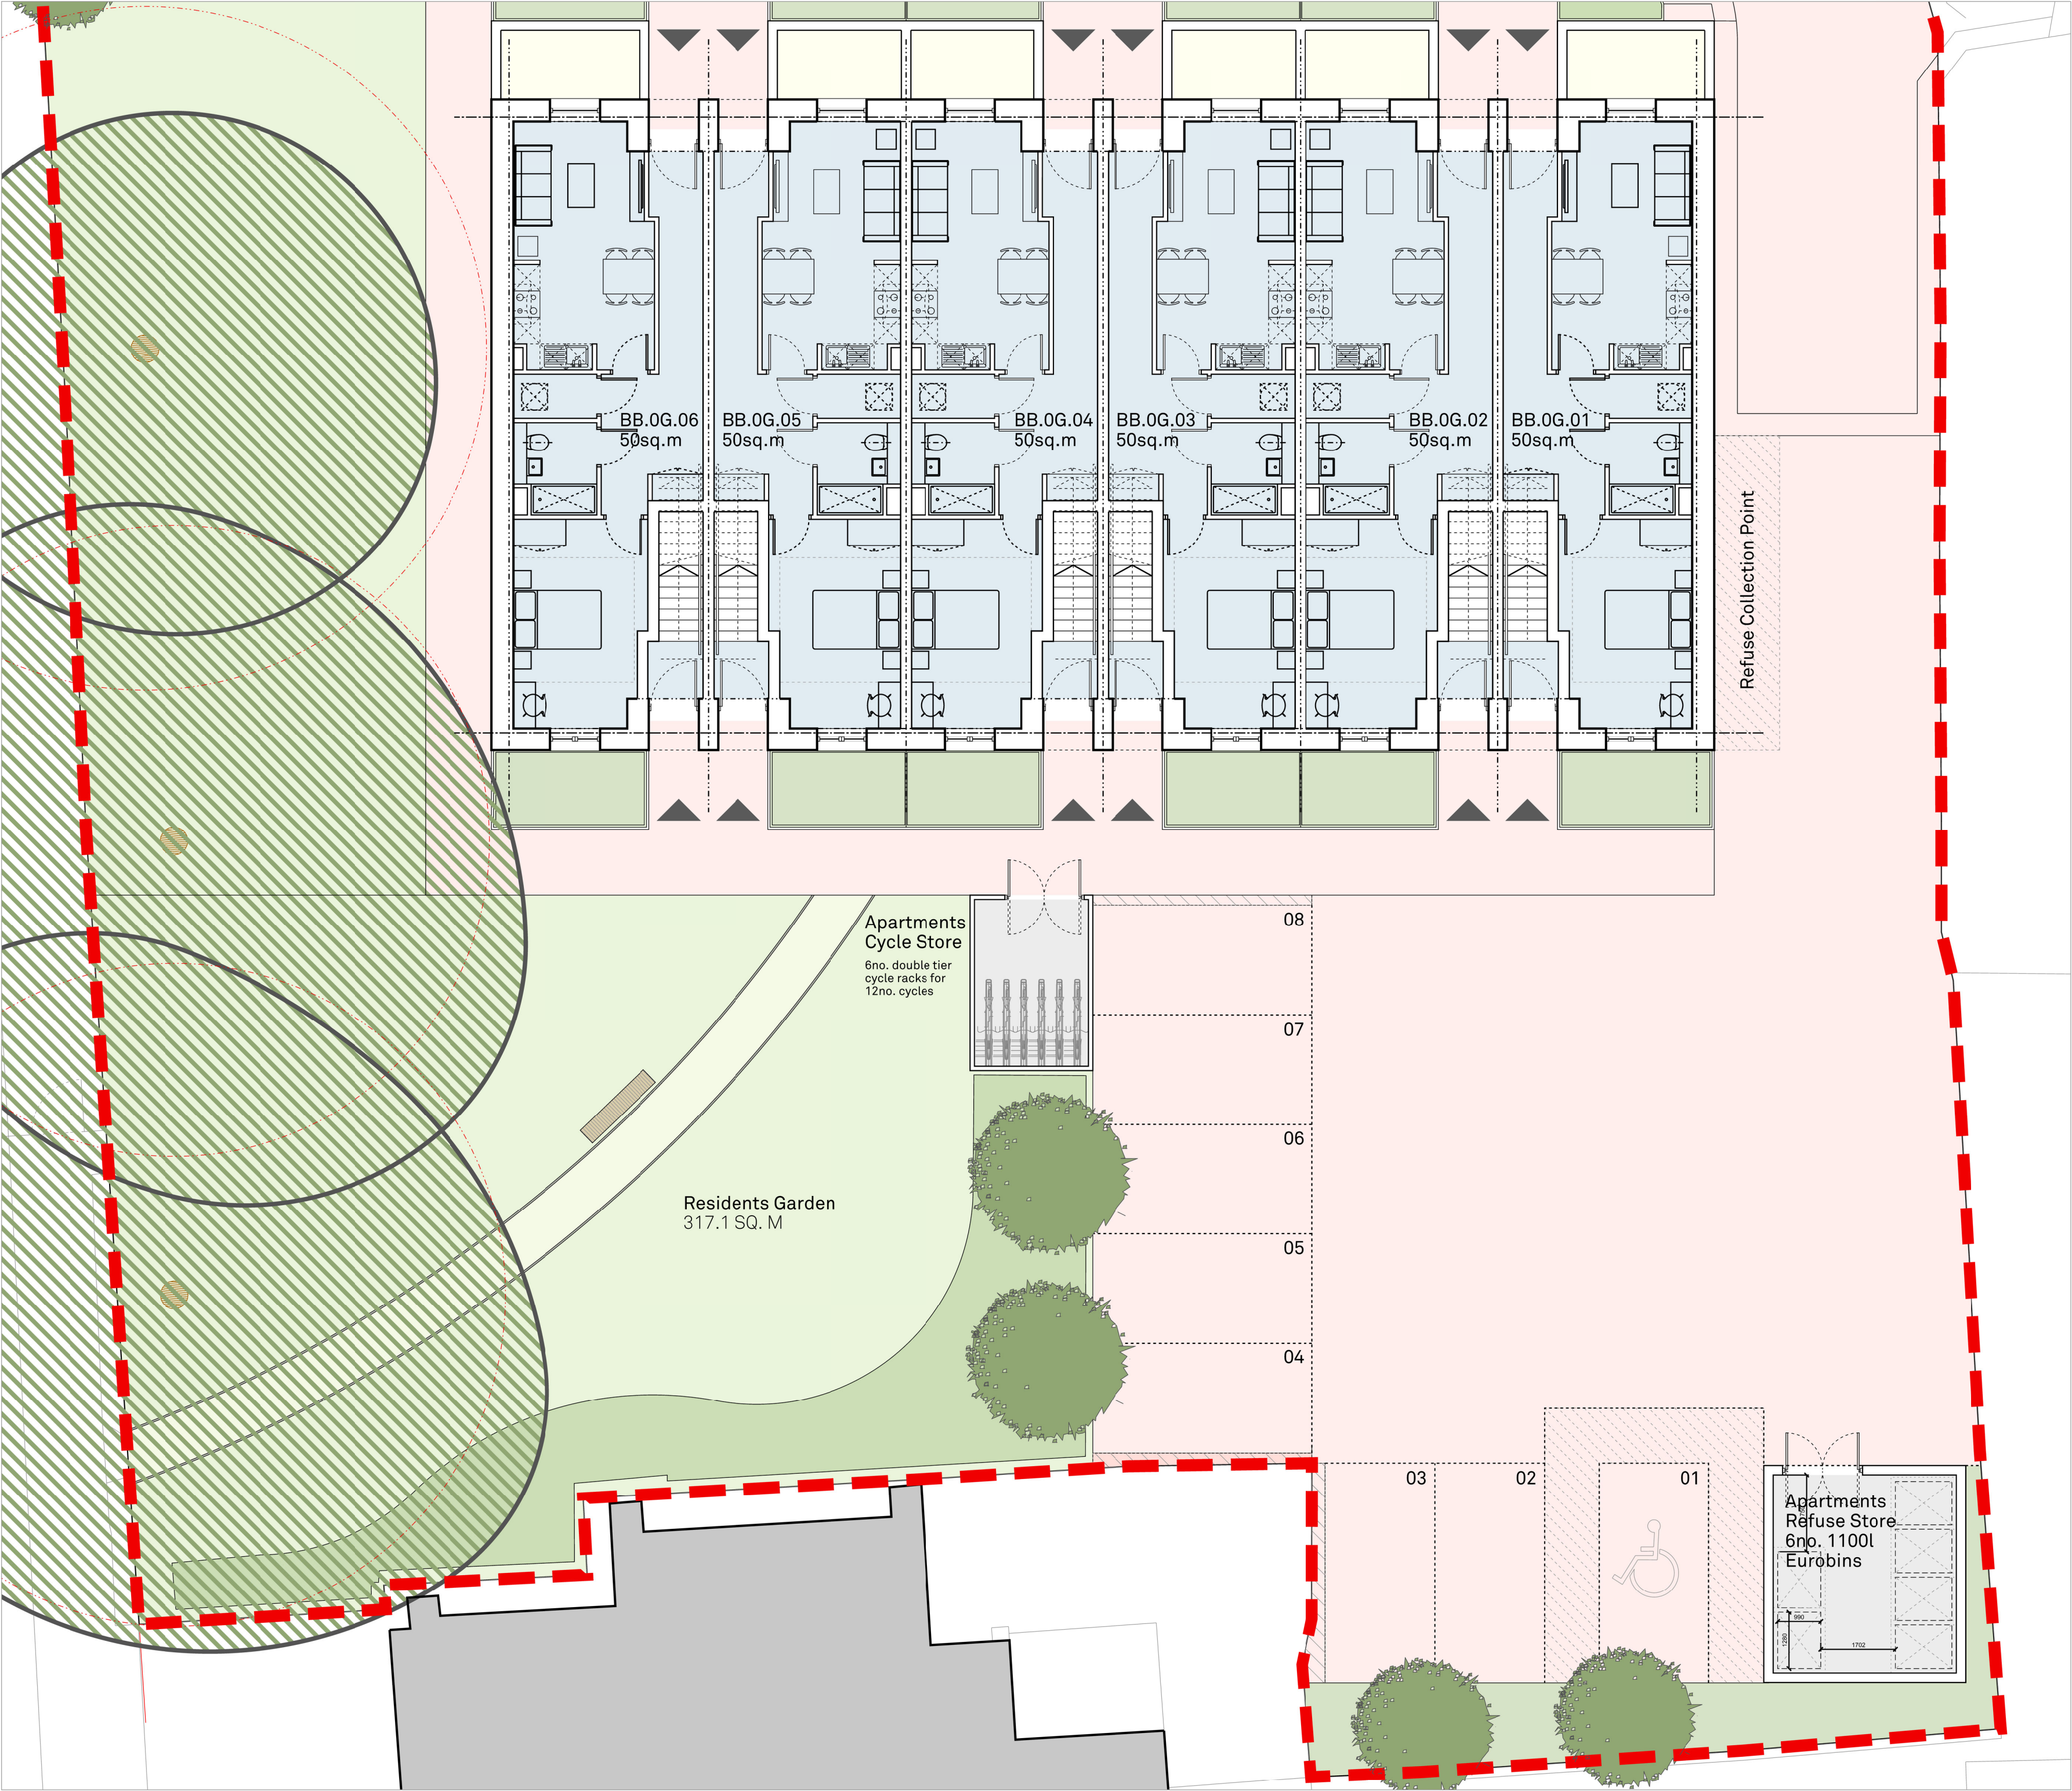

KEY PLAN

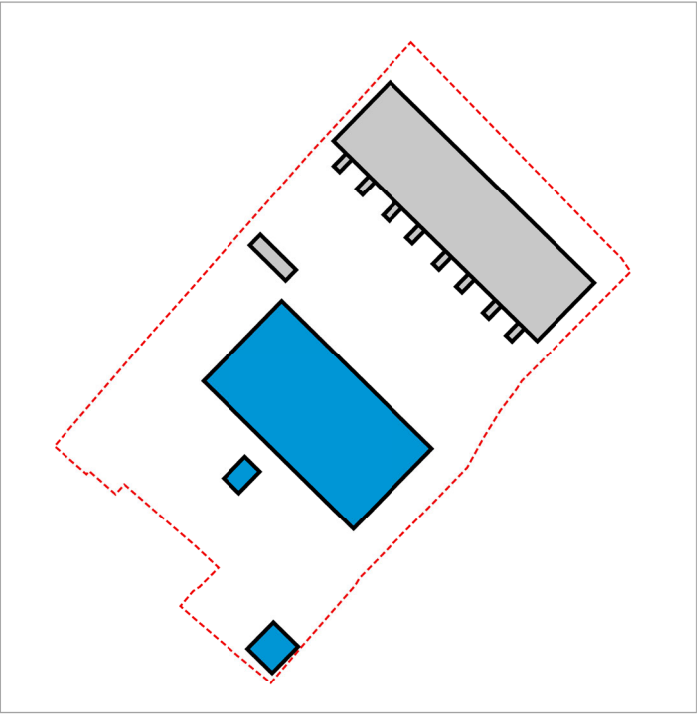

KEY:

RPA of Tree to be Retained.

P04	04.11.22	AM	MG	Doors from living rooms to external area removed.
P03	14.09.22	AM	MG	Dims added to refuse store.
P02	31.03.22	AM	MG	Minor amendments, key added, landscape updated to Landscape Architect's design.
P01	10.02.22	AM	MG	First Issue
Rev: Date:		By:	Chk By:	Rev Note:

FALCONER CHESTER HALL

London | Liverpool | Manchester | www.fcharchitects.com | +44(0)151 243 5800

Project Title				Rev
Sulby Street, Moston, Manchester				P04
Client				Drawn By
Challenger Homes (Moston) Ltd				AM
Drawing Title				Checked By
Proposed Block B - Apartments - Ground Floor Plan				MG
Drawing No.				
P20064-FCH-BB-00-DR-A-1315				
Status	Issue suitable for:	Date		
S2	INFORMATION	09.02.22		
Job No.	Drawing Stage	Scale		
P20-064	PLANNING	1:100 @ A2		