



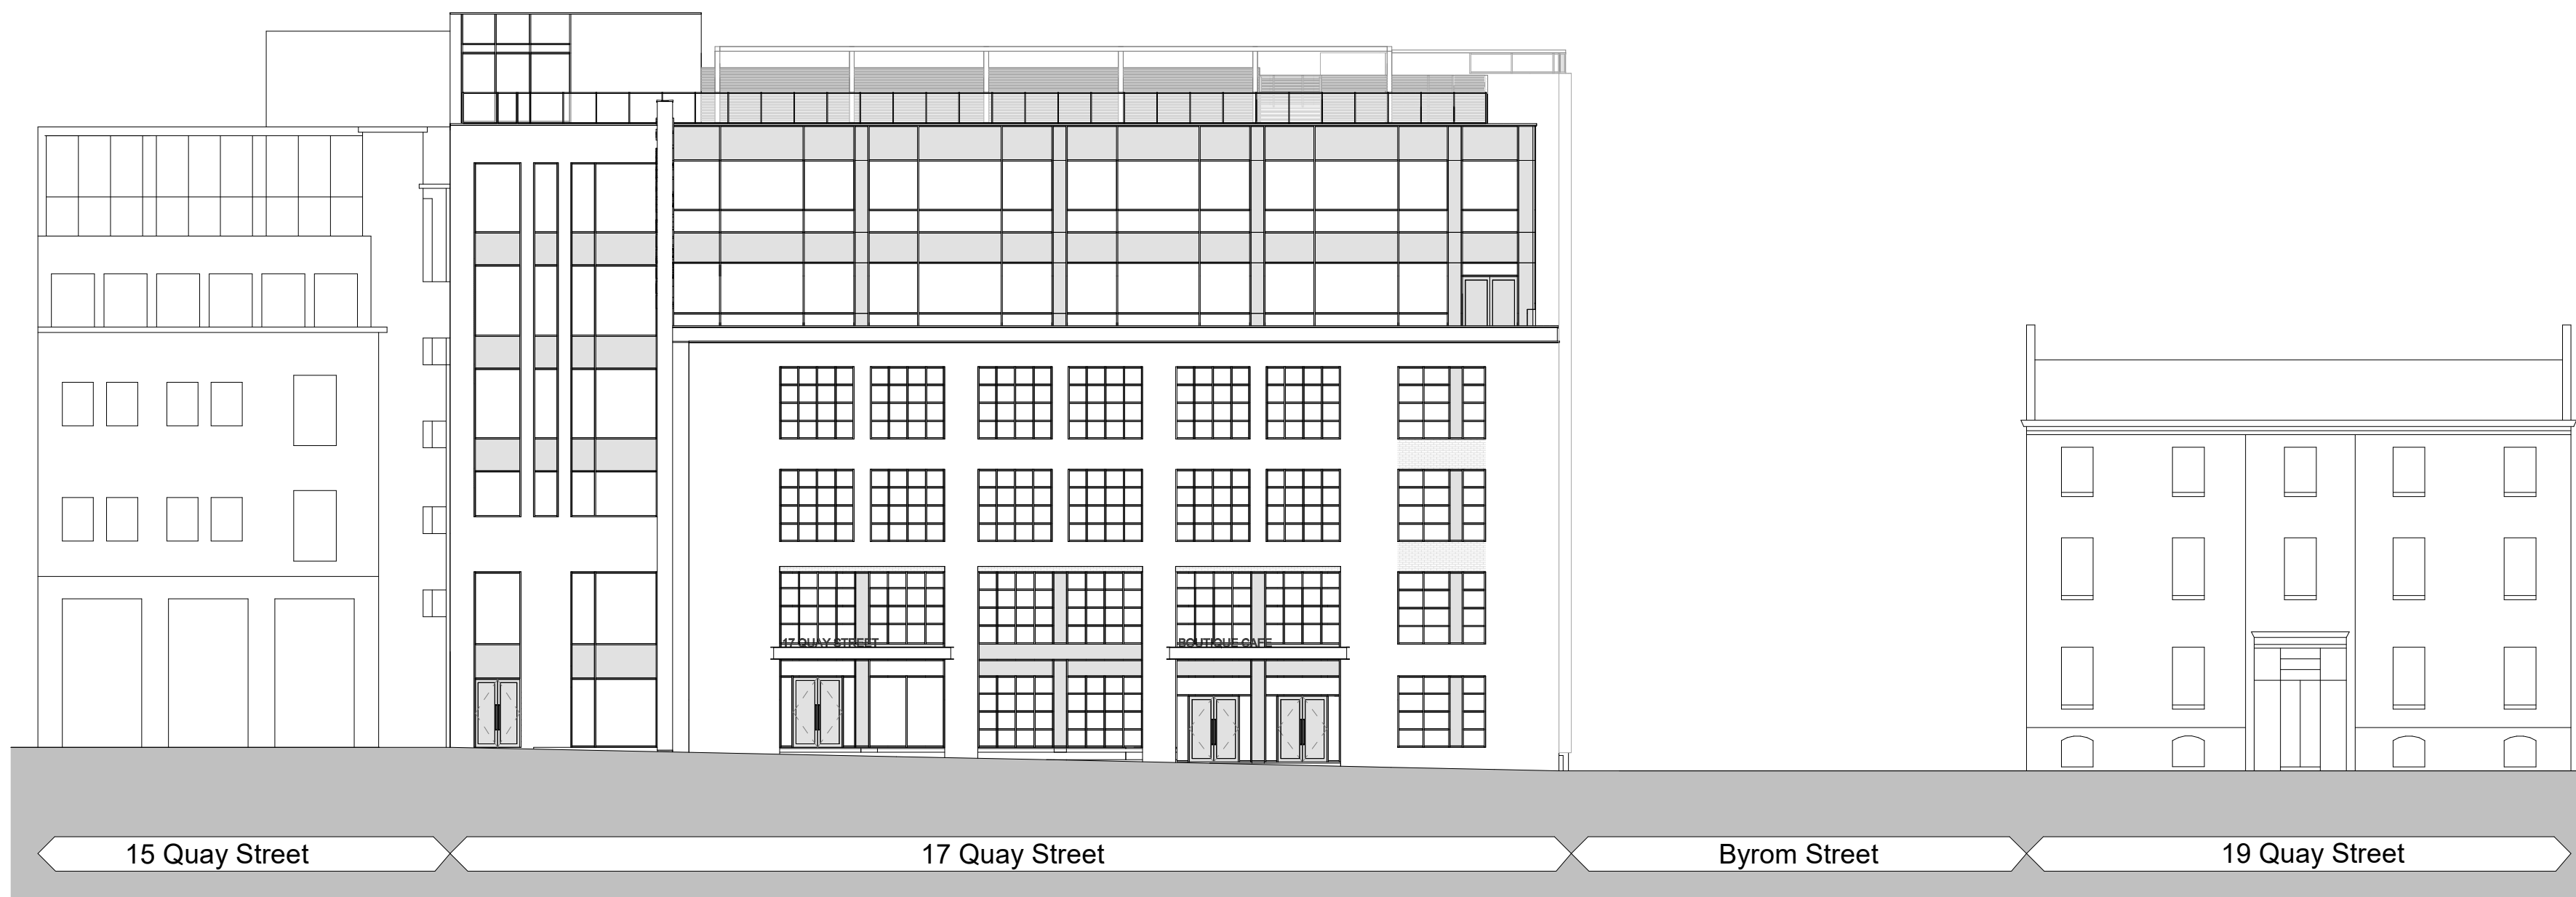

Quay Street - Long North Elevation
1 : 200

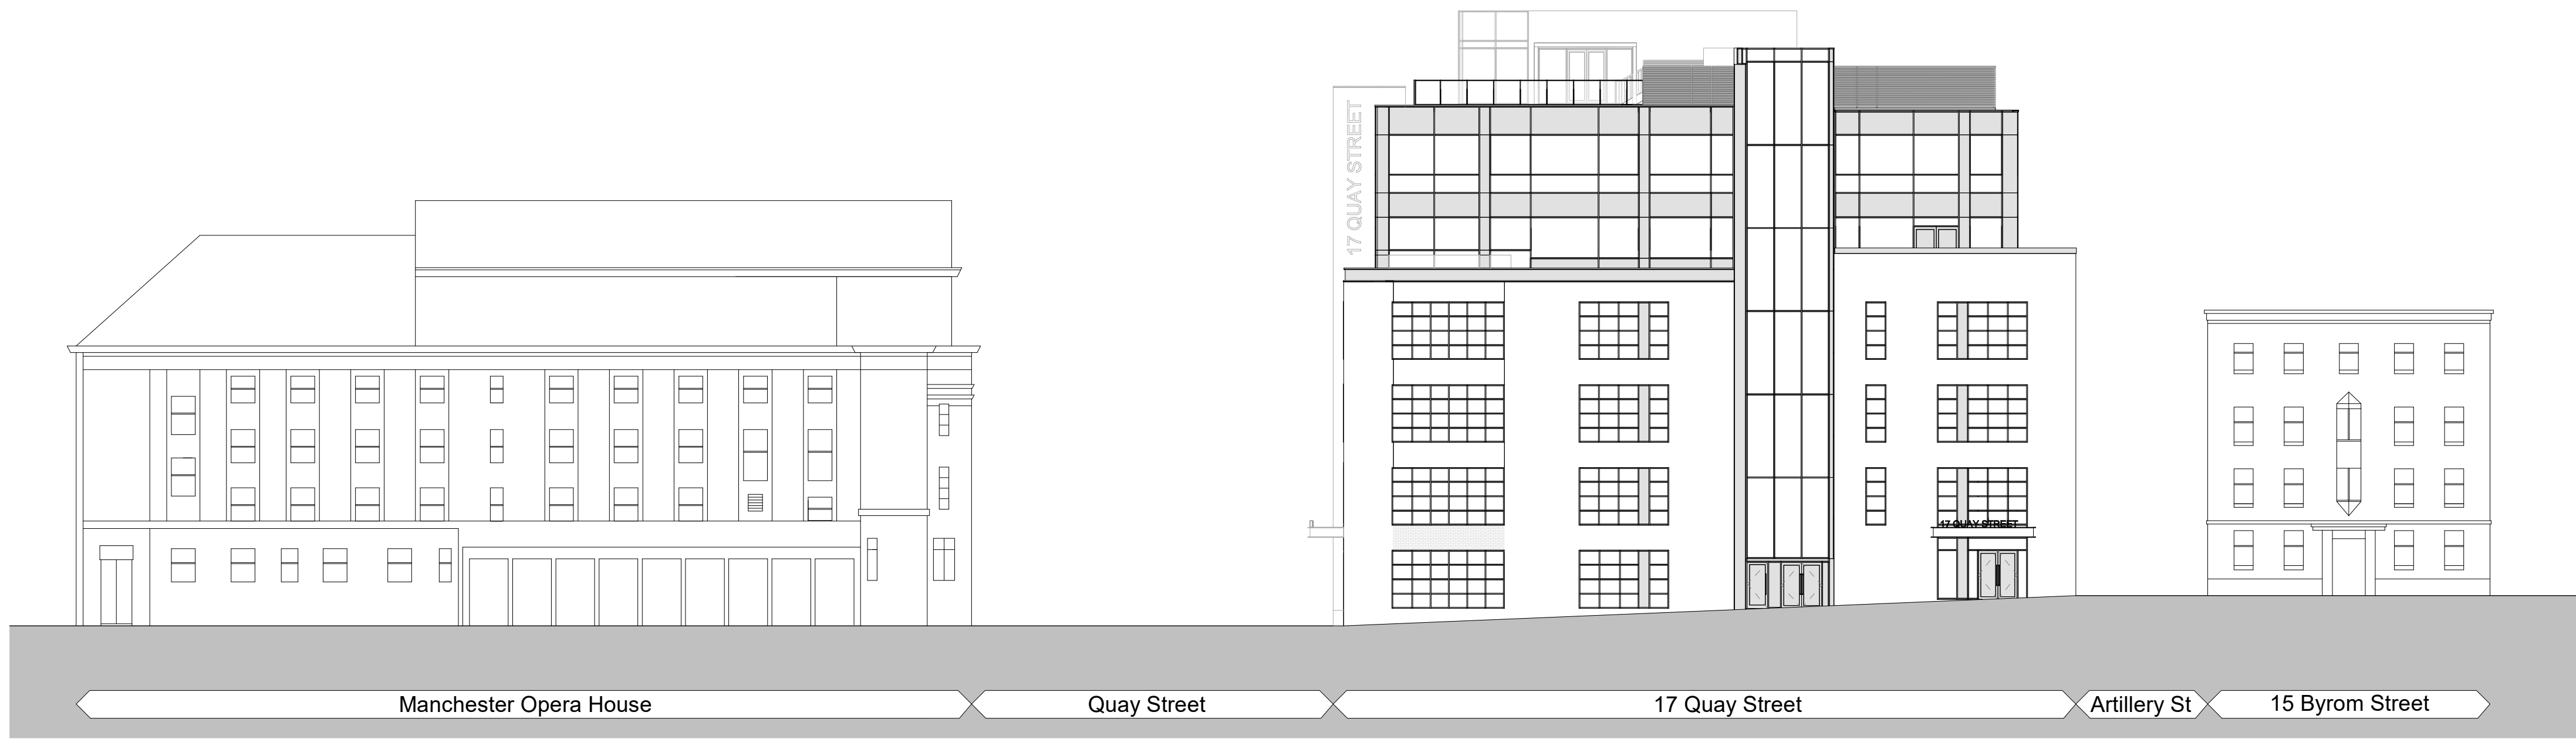


Byrom Street - Long West Elevation
1 : 200

Notes

Do not scale from this drawing.

All dimensions are to be checked prior to construction and any discrepancies are to be identified to the Architect.

Copyright reserved.

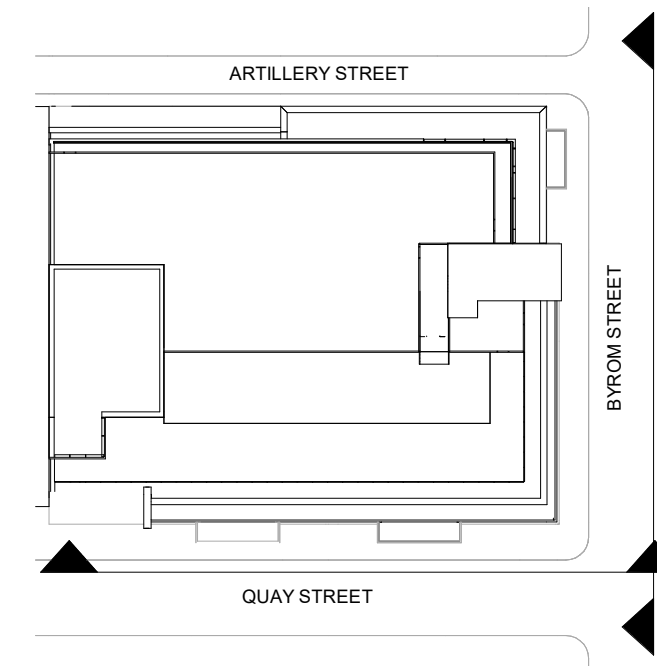

KEY PLAN

P1 21/10/22 Issued for planning GL

Revisions

Purpose Status Code
PLANNING **S4**


Client
OBI

Project
**17 QUAY STREET
MANCHESTER**

Title
Proposed Long Elevations

Scale	Size	Date	Drawn	Checked
As indicated	A1	07/10/22	GL	NS

3DReid
www.3DReid.com
Architecture Interiors Masterplanning

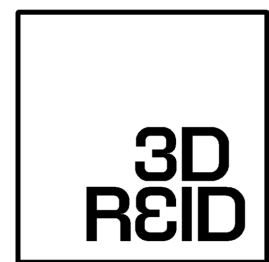

Drawing No.	Rev.
220022-3DR-ZZ-ZZ-DR-A-08601	P1