


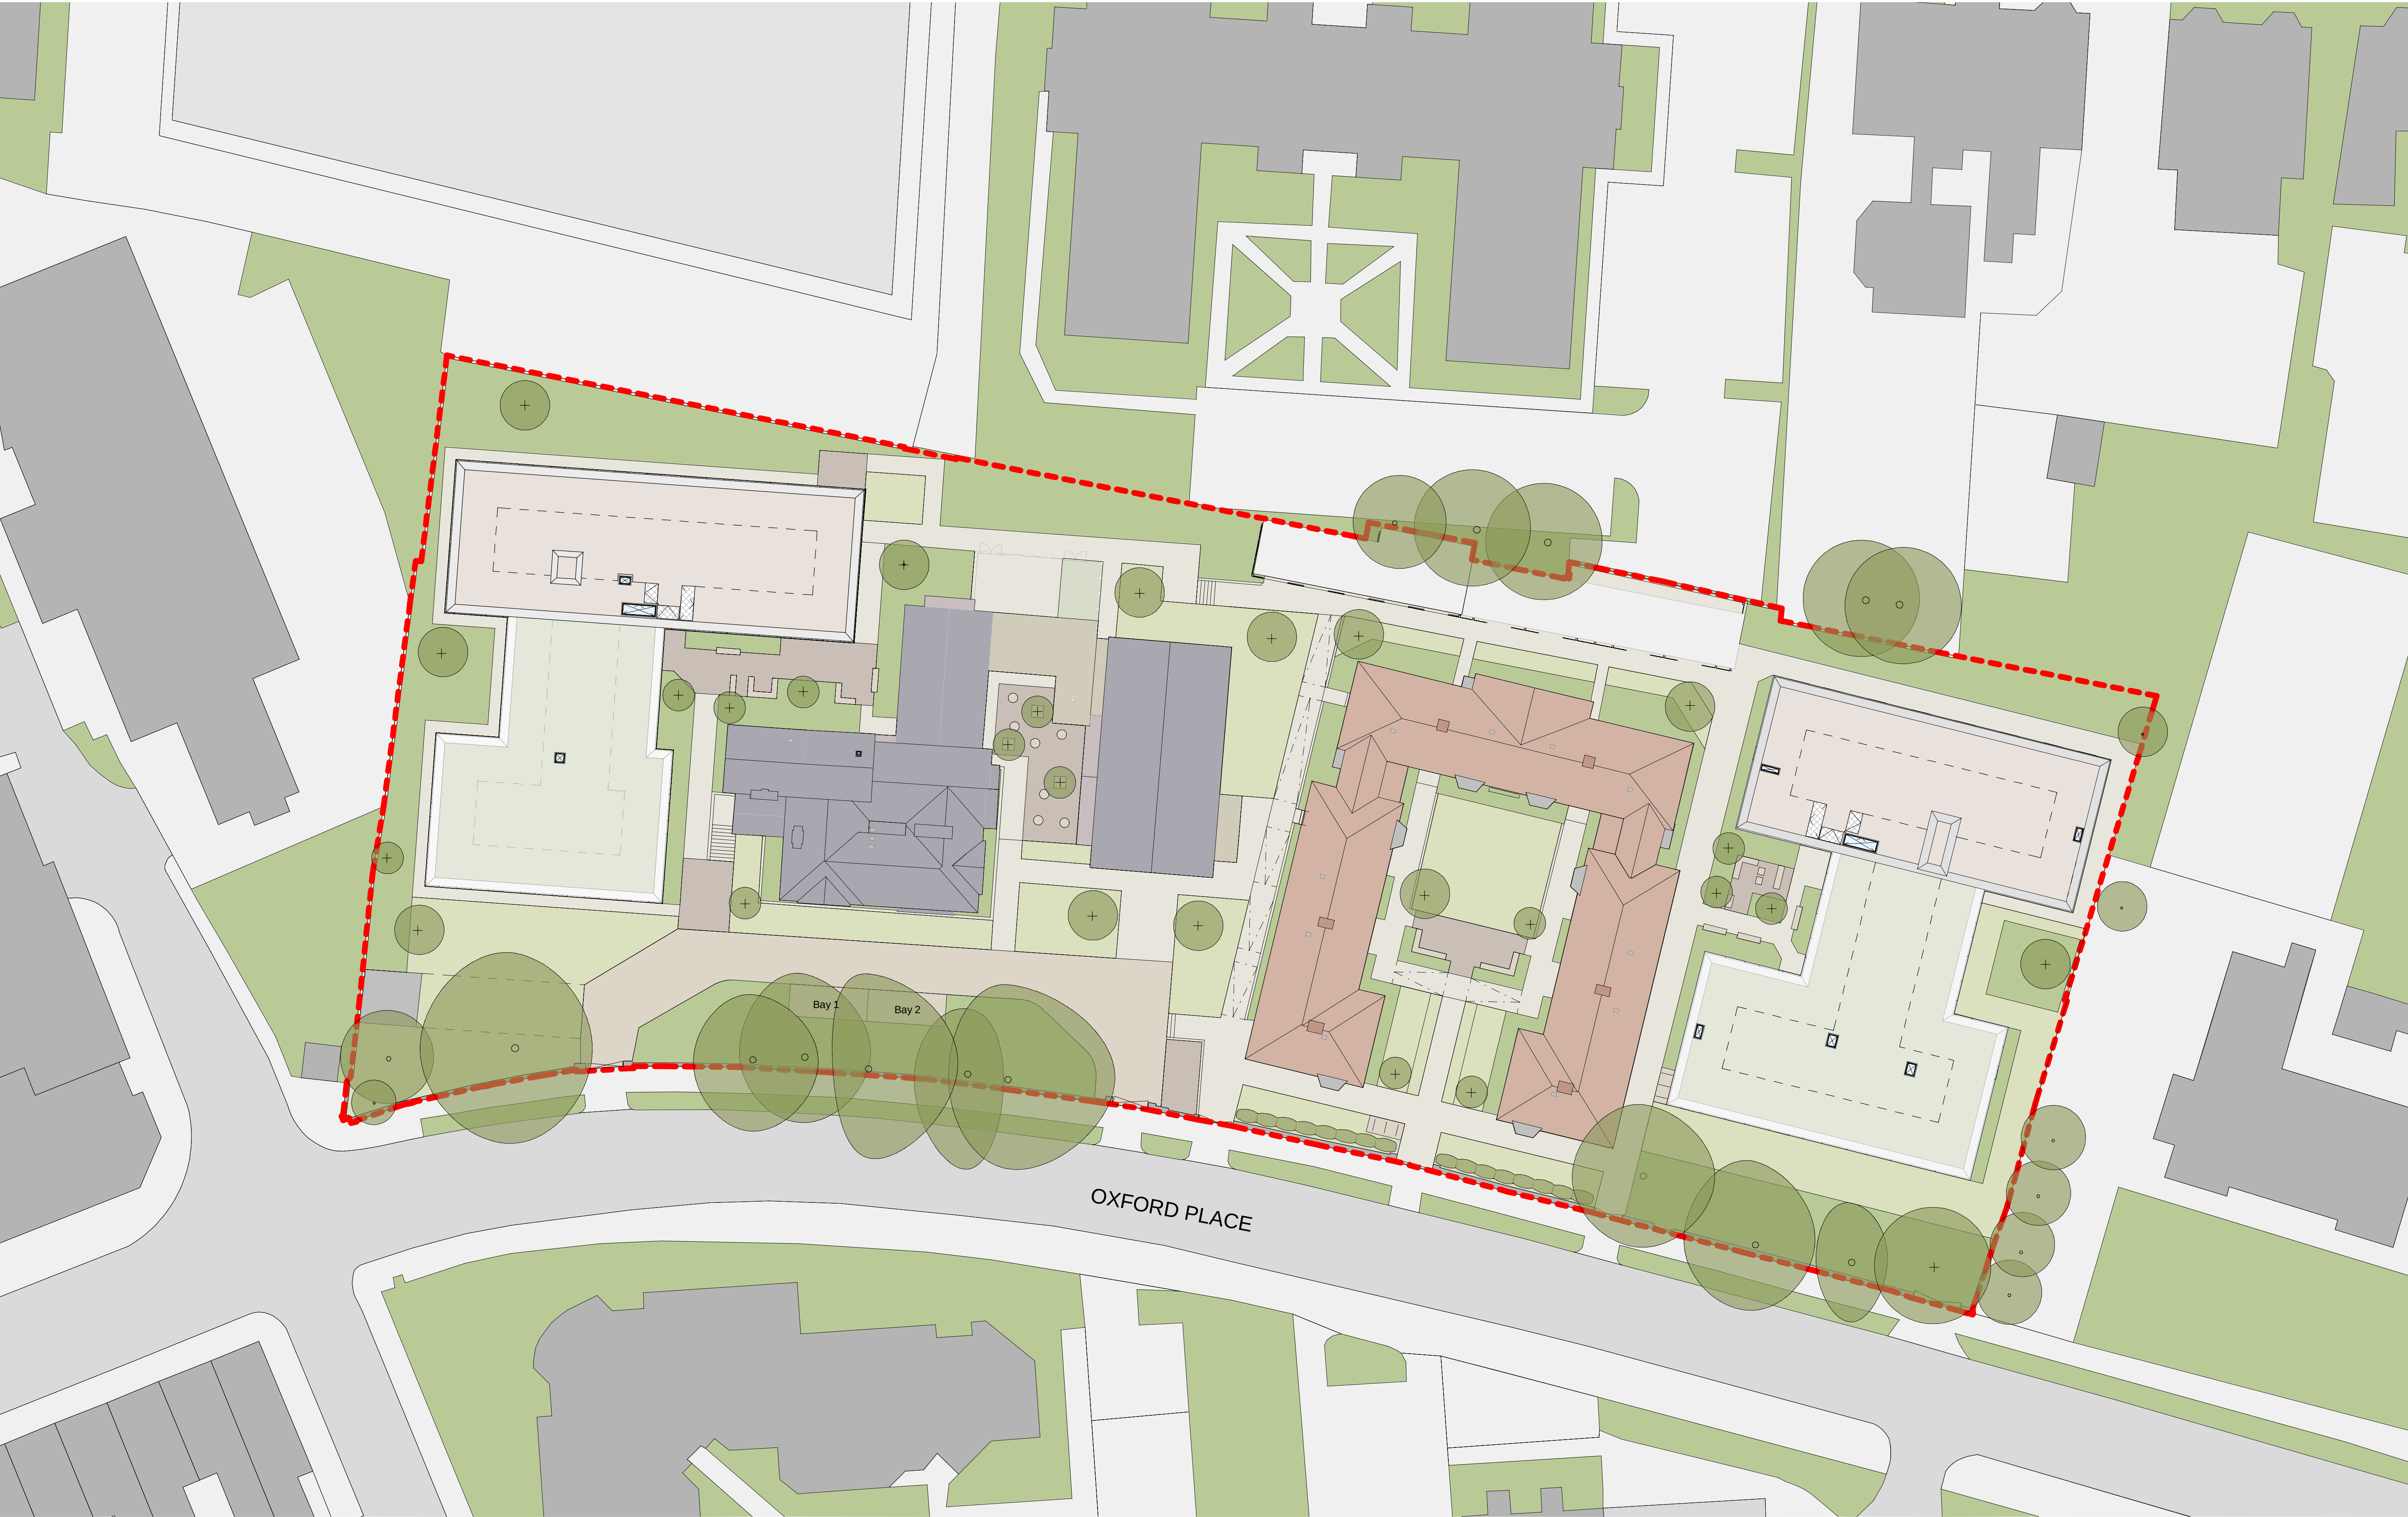

This drawing is copyright.
Do not scale off dimensions.

All dimensions to be checked on site by contractor.

Contractor to report any dimensional discrepancies, errors or omissions prior to commencing on site.

NOTES:

- Shown landscaping is illustrative only

KEY:

Lawn	Existing Tree	Amenity Space
Block paving 01	Proposed Tree	Ancillary Space
Block Paving 02	Studio Bedrooms	Store
Tarmac with Chippings	Cluster Bedrooms	Riser
Green Roof	Accessible Studio Bedrooms	Smoke Shaft
Flat Roof	Plant	
Mixed Planting	Cluster Kitchen	

NORTH

Rev	Date	Description
P01	2022-07-08	Planning Issue

Project Title
St Gabriel's Manchester

Status
PLANNING

Drawing Title
**Proposed Site Plan
Roof Plan**

Project No 10349	Scale 1:250 @ A1
Revision 10349-SHP-Z0-A-B5D8-G100-PL-RF-001 P01	

simpsonhaugh

Manchester
+44 (0)161 835 2345

London
+44 (0)20 7549 4000