


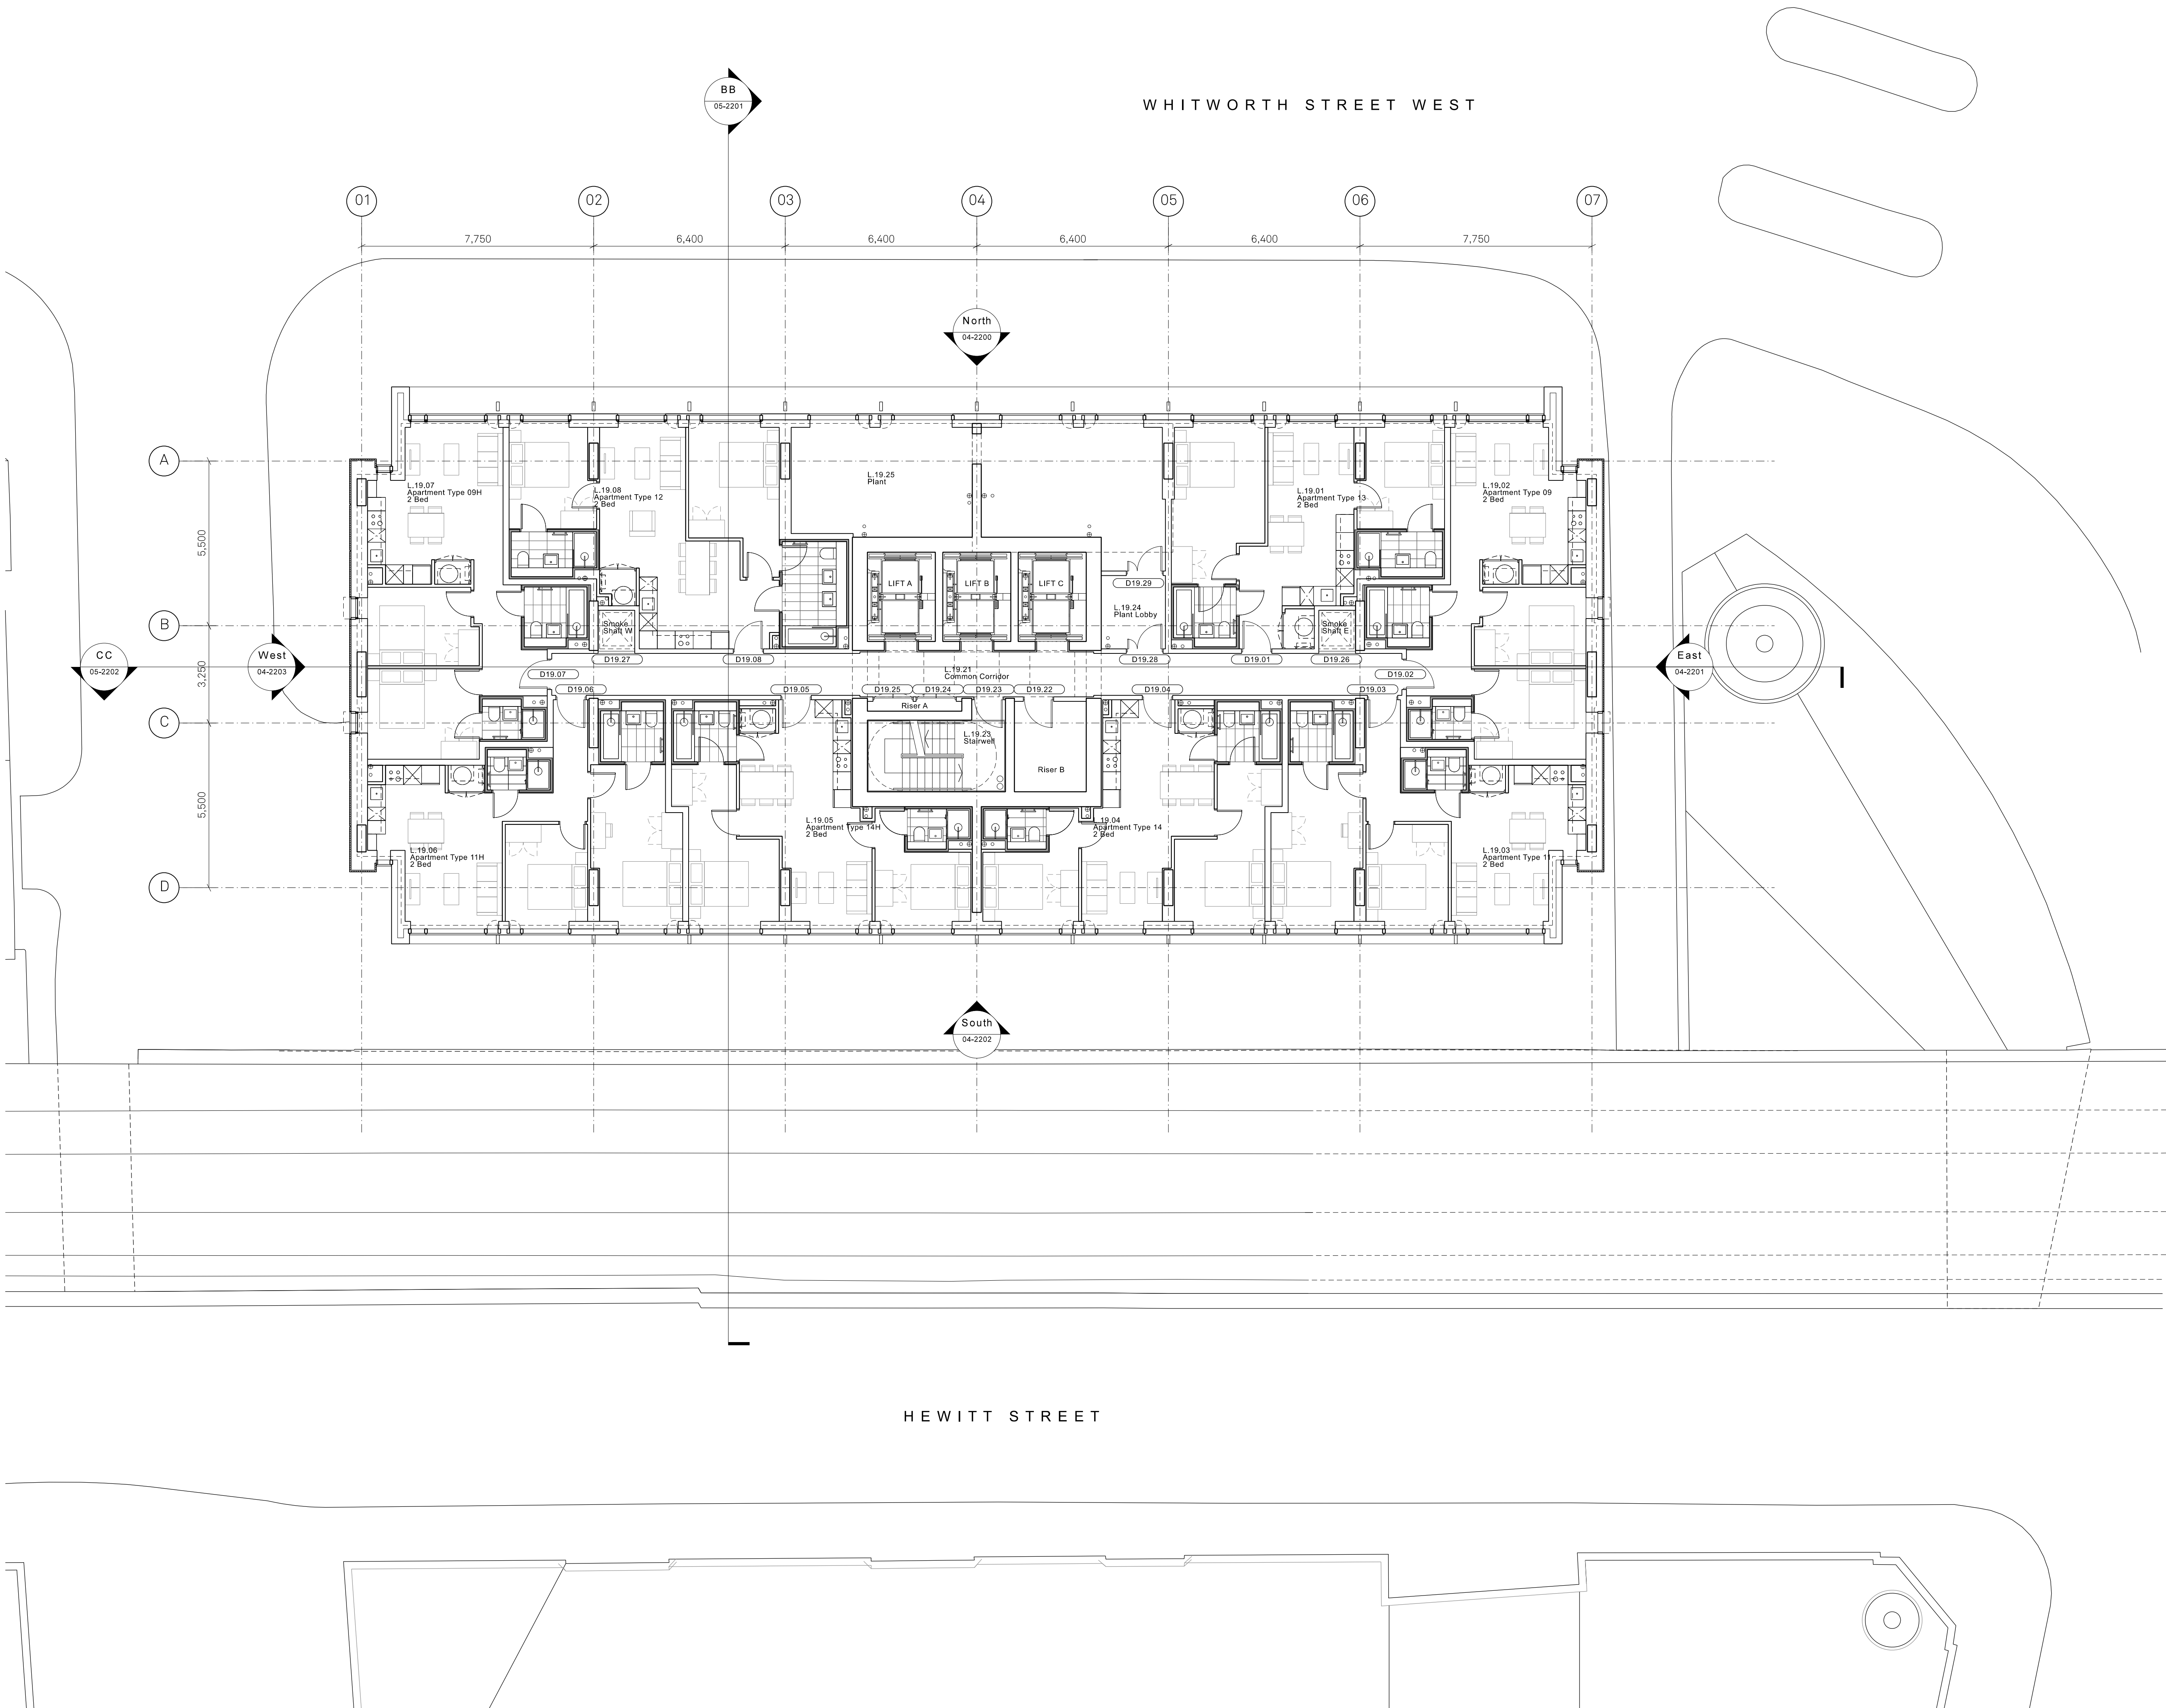

AB	17.06.22	Issued for planning
AA	22.04.22	Issued for Information
Z	30.03.22	Southern Facade Updated, layouts justed to suit, refuse chute removed
Y	16.03.22	Issued for Information
X	28.02.22	Issued for Information, Bathroom's Updated
W	15.02.22	Door and room tags updated, Issued alongside door schedule.
V	27.01.22	Issued for Information

Rev.	Date	Details
------	------	---------



Jon Matthews Architects
Unit 10, 2-10 Albert Square, Manchester, M2 6LW

Project:
10-12
Whitworth Street West
Title:
19th Floor GA Plan

Scale:	Origin Date:	Drawn:	Checked:
1:100 @ A1	19.12.14	JB	MH

Status:
Information

Project:	Drawing No:	Rev:
05247	_B1_02_2219	AB