


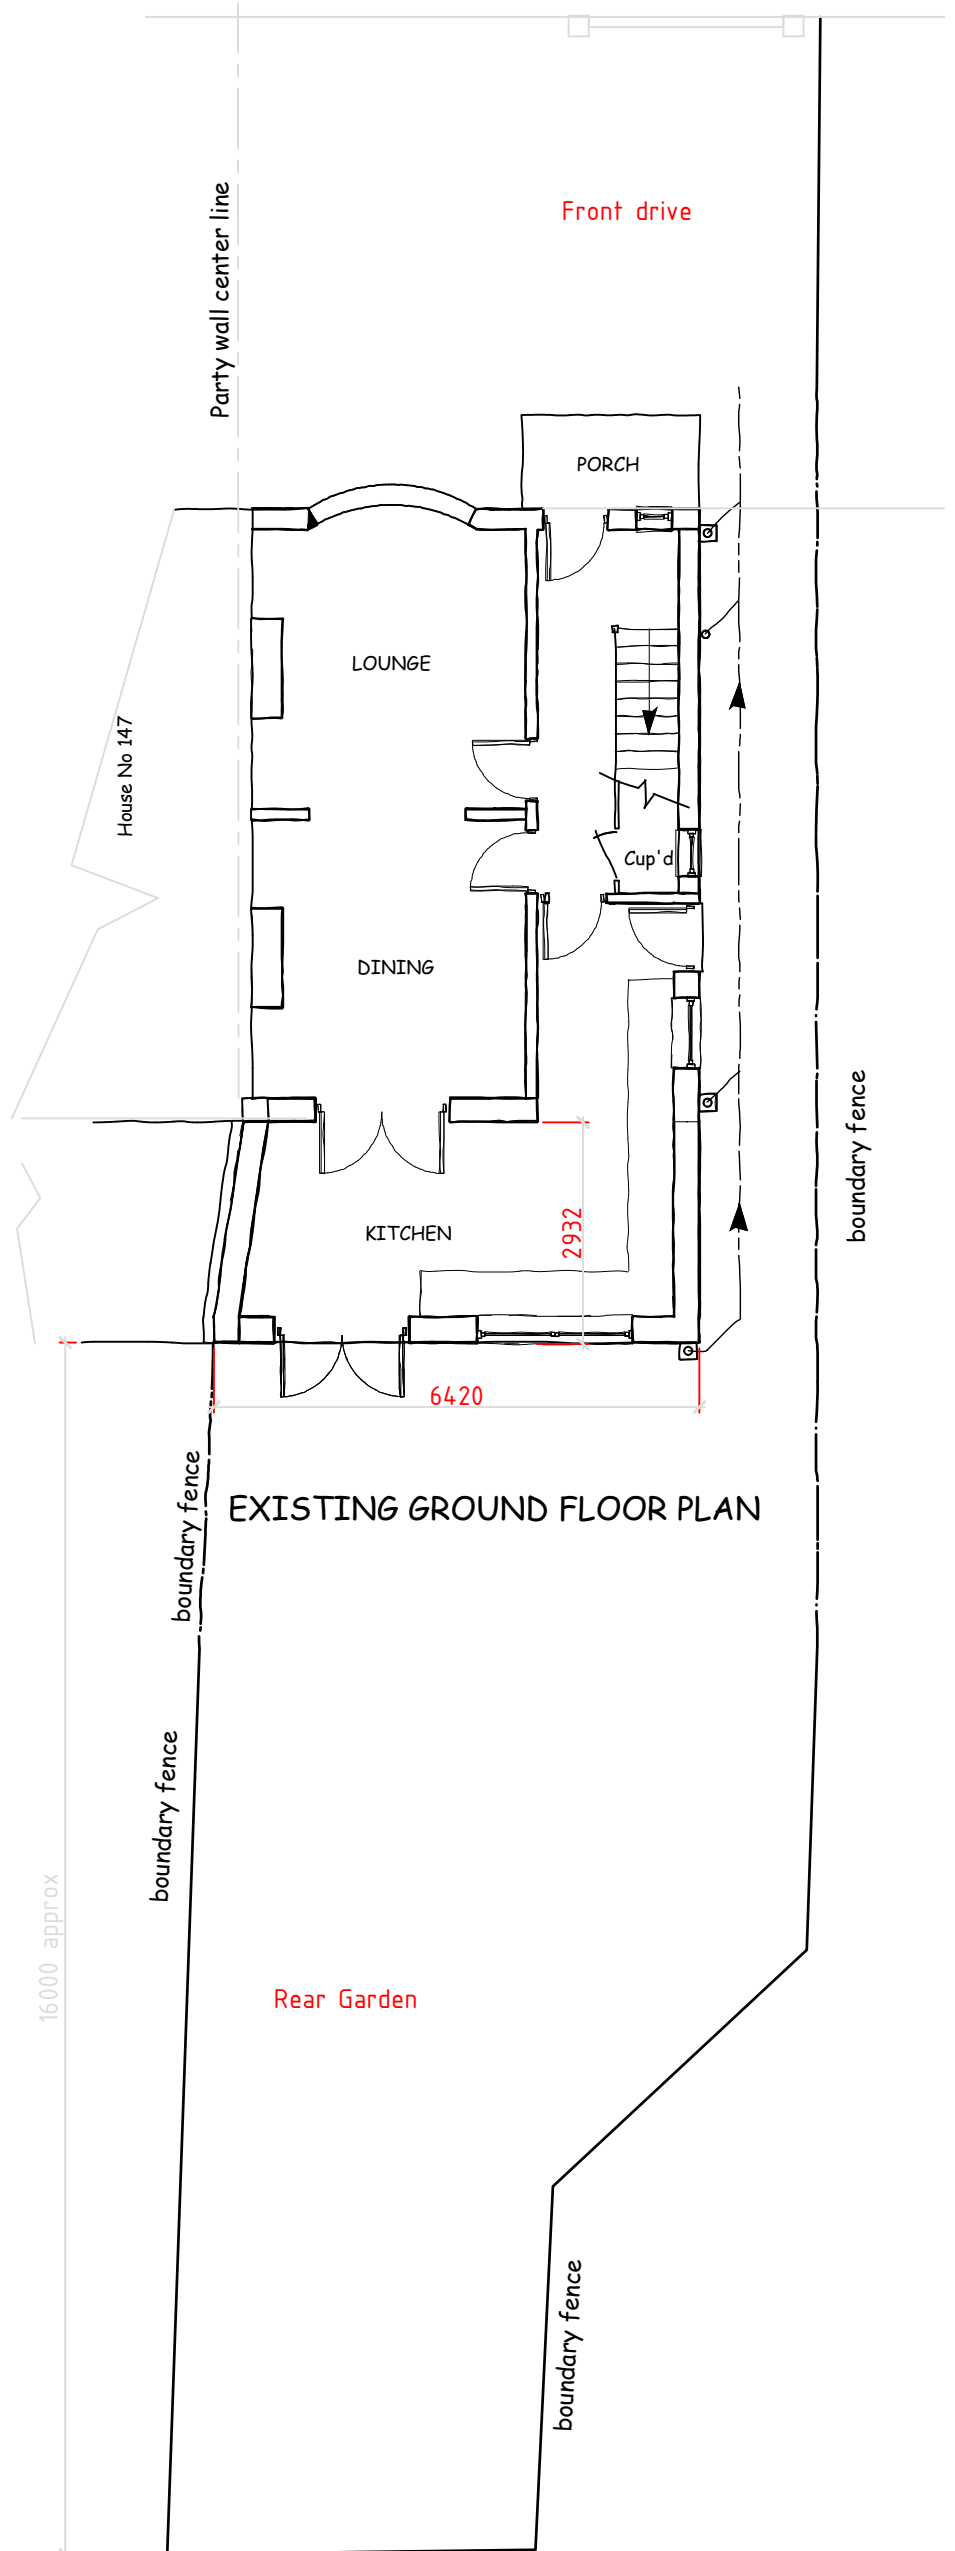


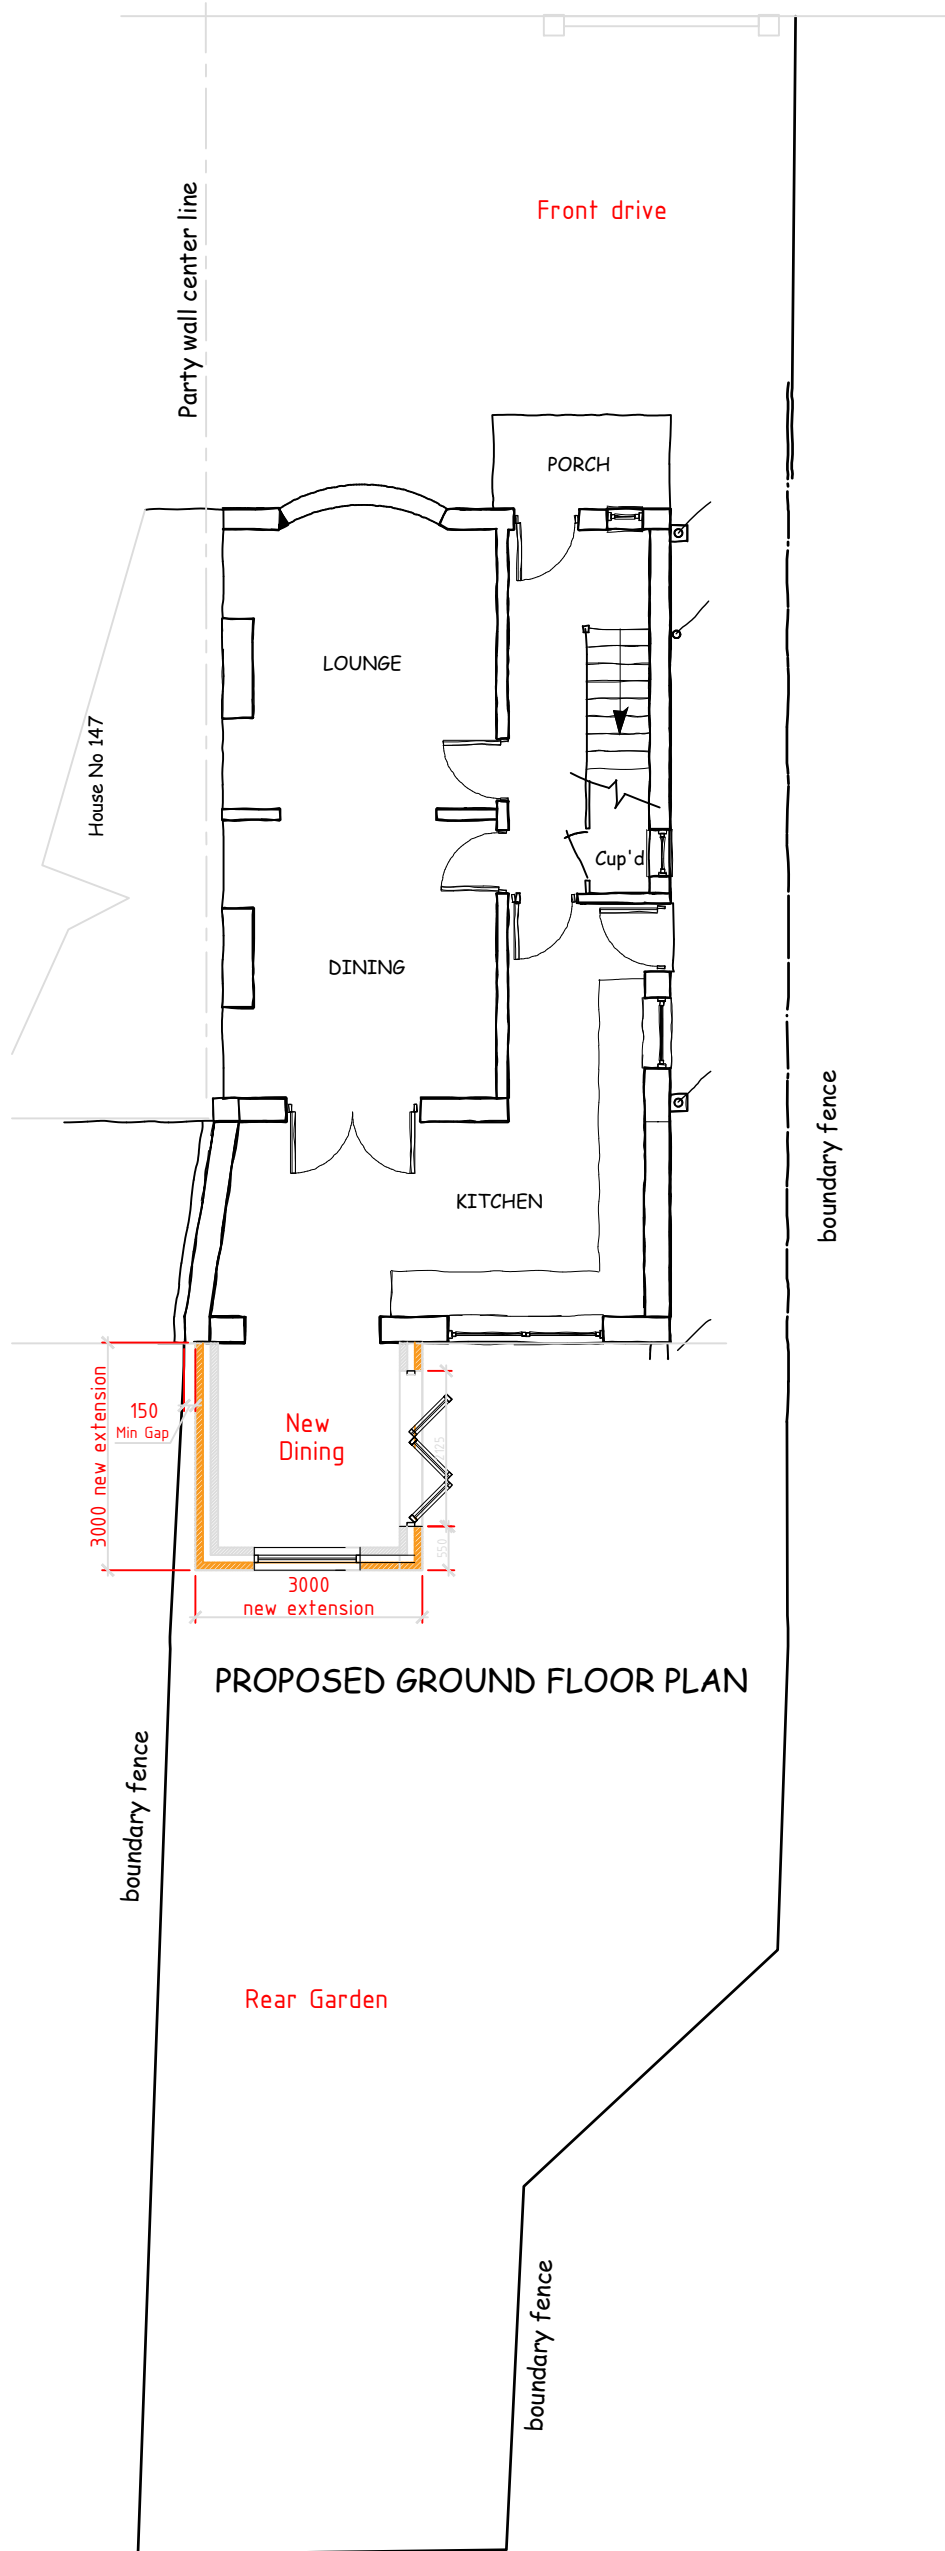


Proposed Single Storey Rear Extension at
145 Parsonage Road
Manchester ,M20 4NL
Drg -001 Scale 1:100 at A3

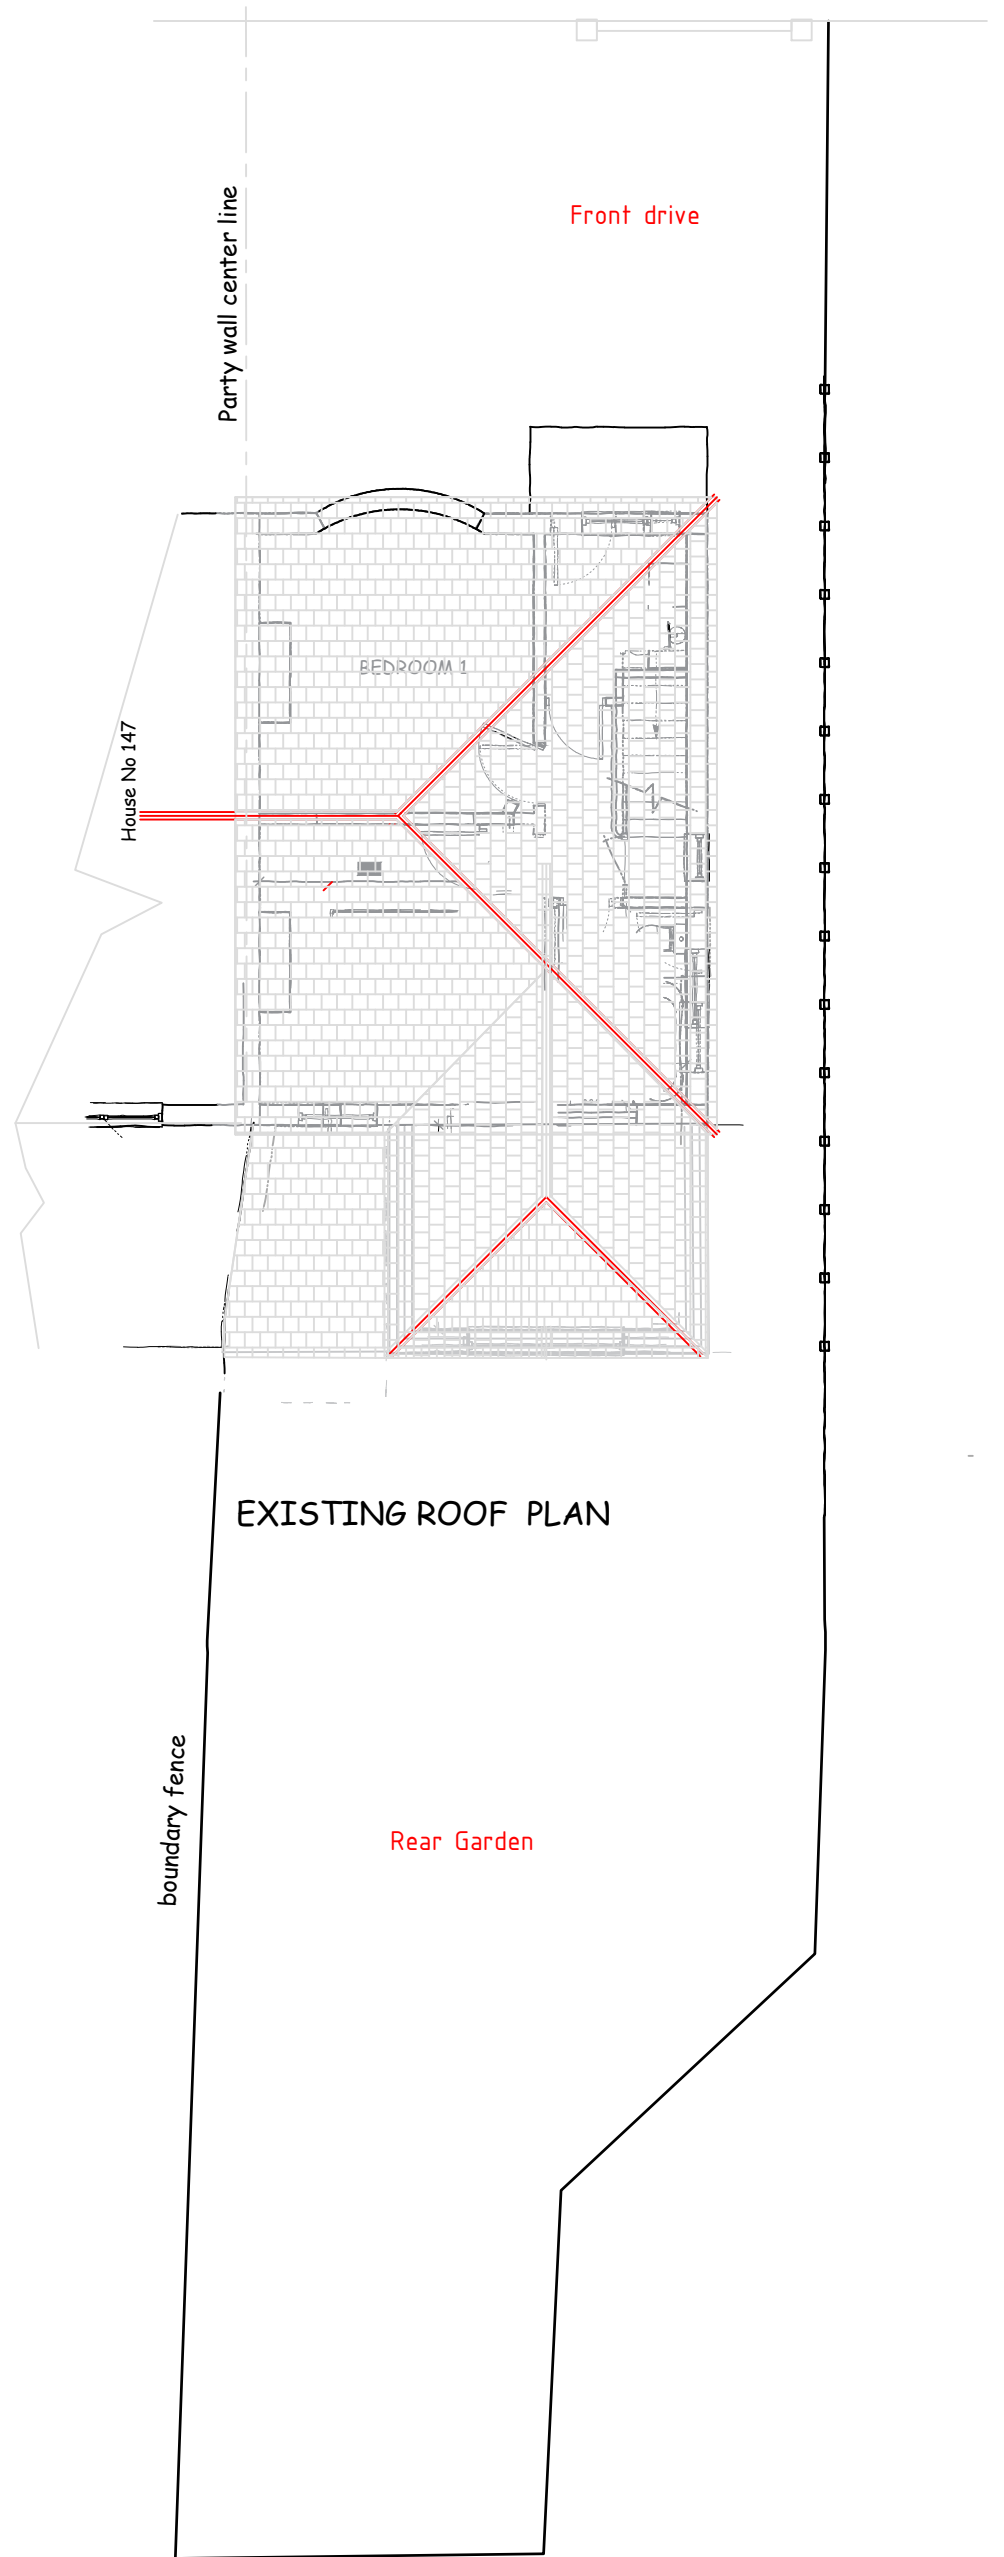

Proposed Single Storey Rear Extension at
145 Parsonage Road
Manchester ,M20 4NL
Drg -002 Scale 1:100 at A3

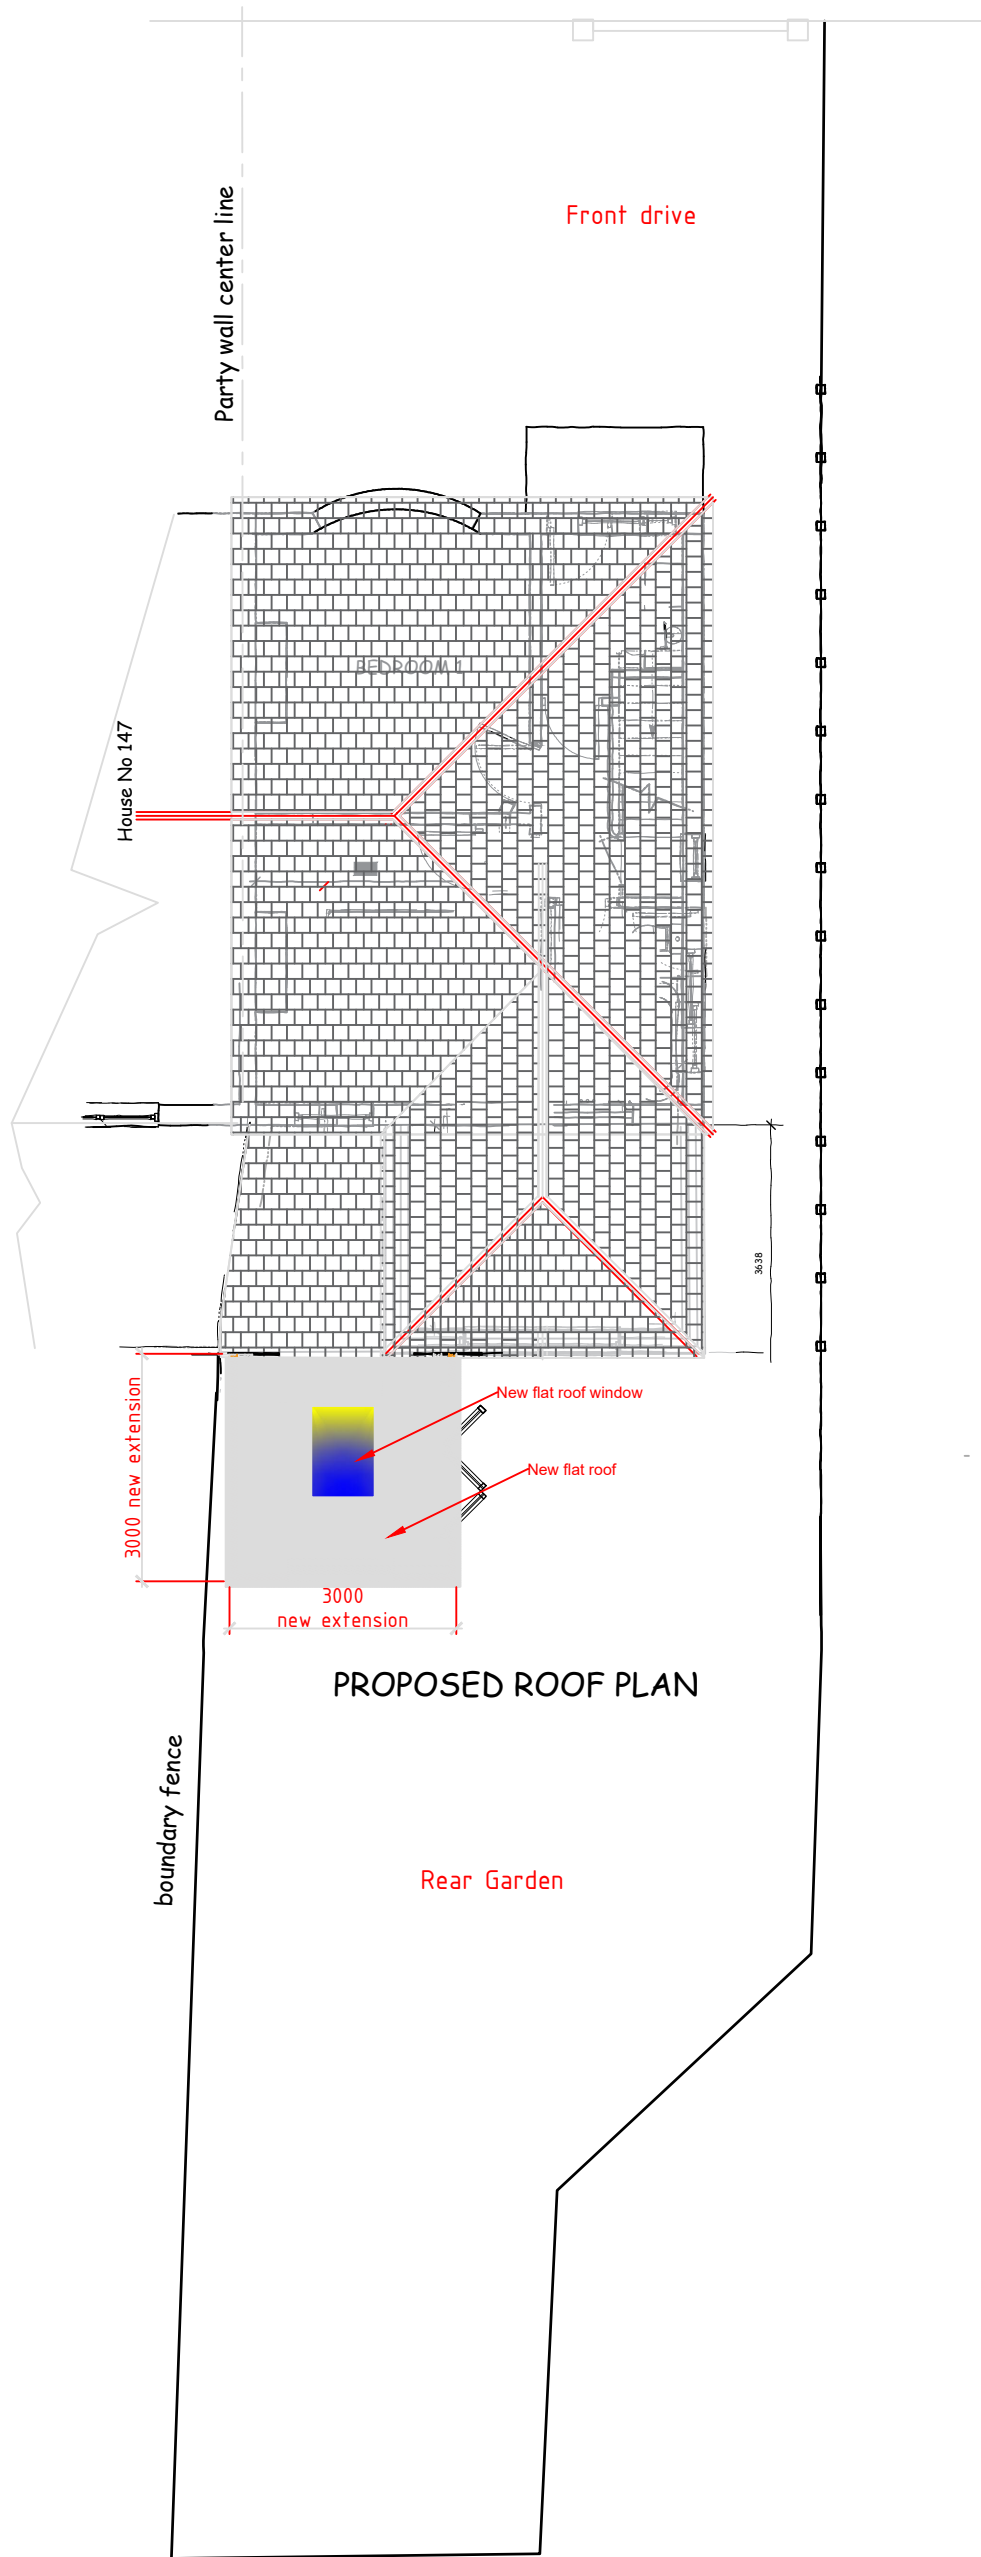


EXISTING SIDE ELEVATION

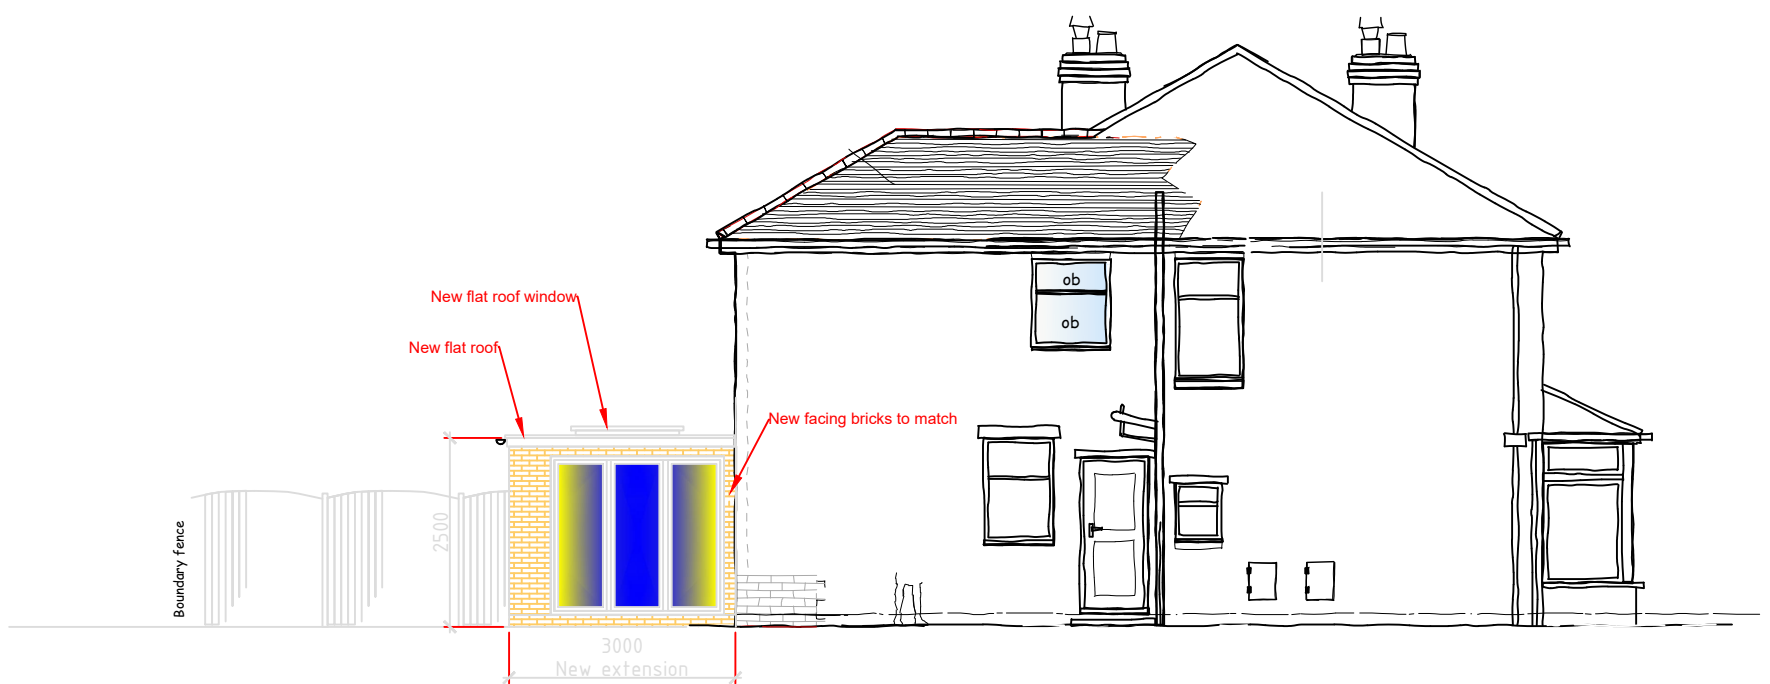


PROPOSED SIDE ELEVATION

Proposed Single Storey Rear Extension at
145 Parsonage Road
Manchester ,M20 4NL
.
Drg -003 Scale 1:100 at A3

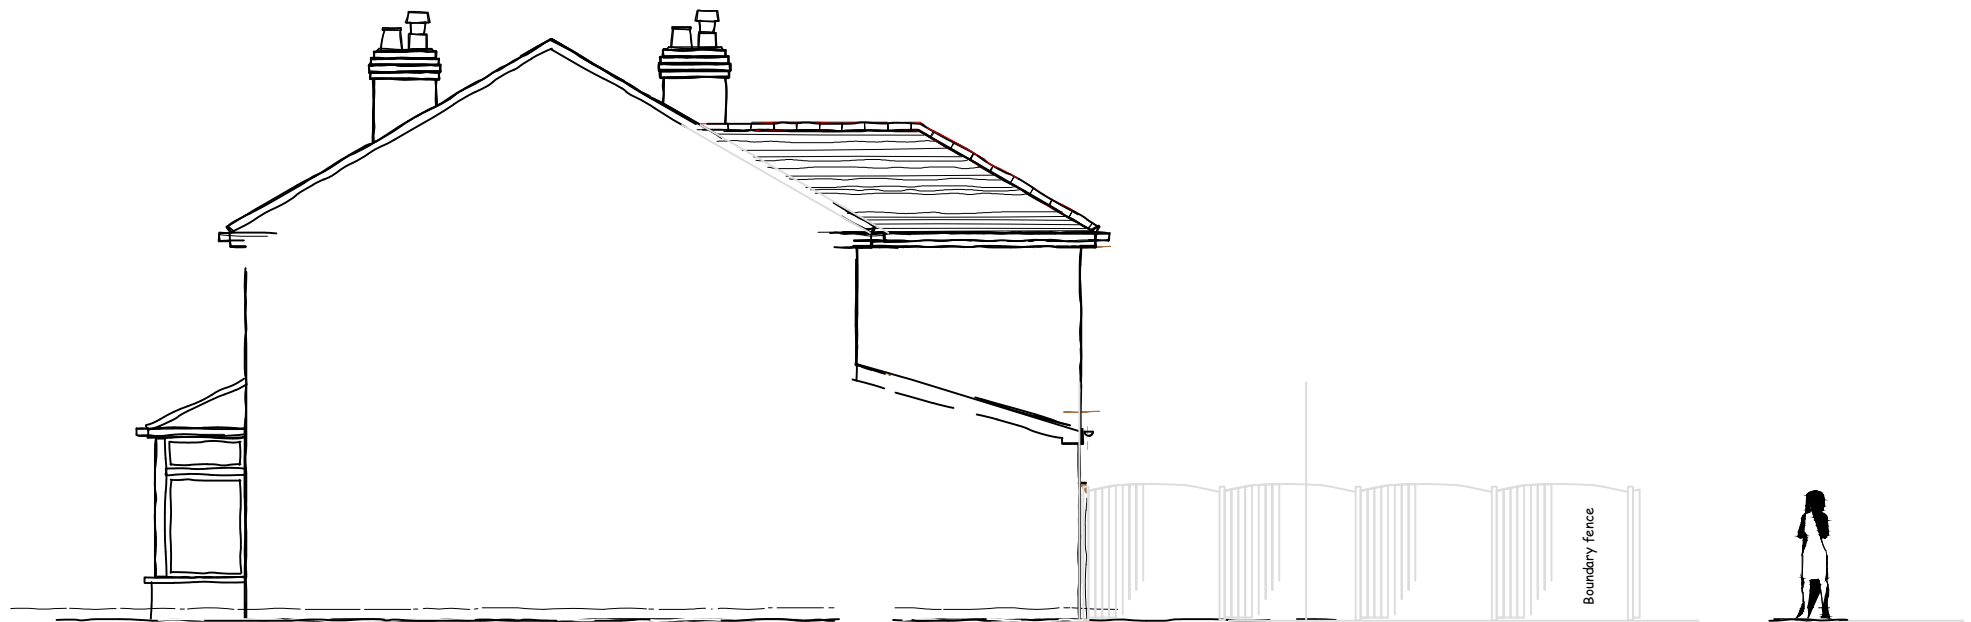

EXISTING SIDE ELEVATION (from No 147)

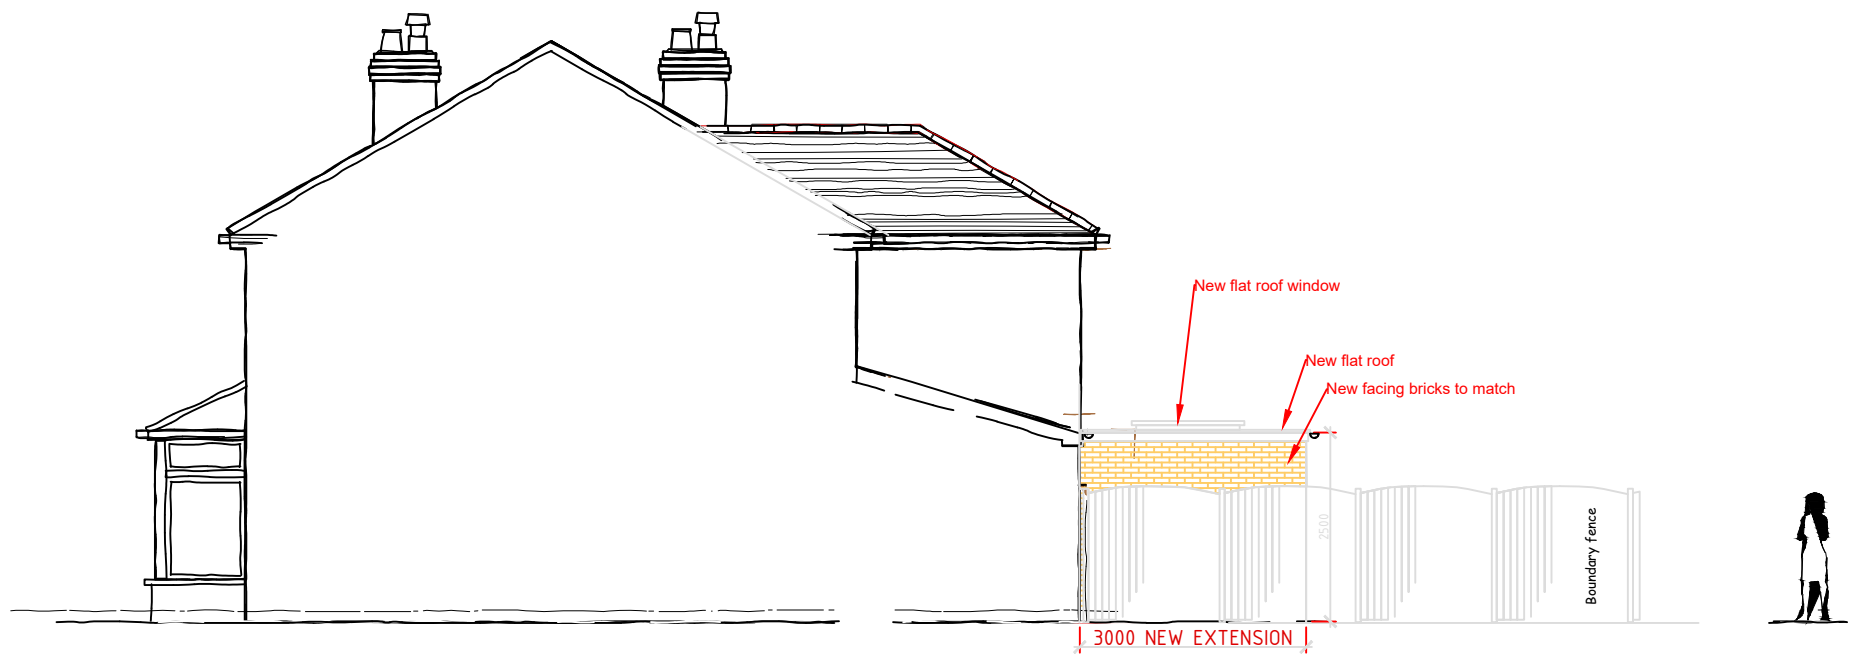

PROPOSED SIDE ELEVATION (from No 147)


Proposed Single Storey Rear Extension at
145 Parsonage Road
Manchester ,M20 4NL

Drg -004

Scale 1:100 at A3



EXISTING REAR ELEVATION

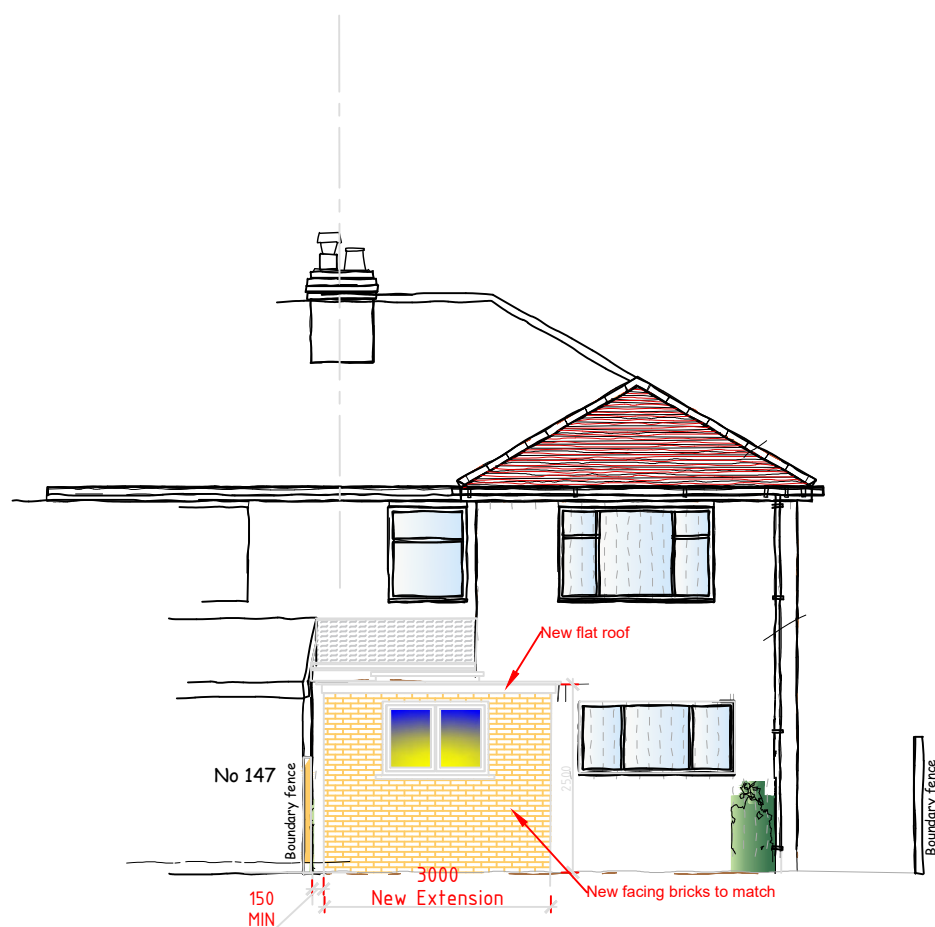


PROPOSED REAR ELEVATION SHOWING
NEW EXTENSION

11

Proposed Single Storey Rear Extension at
145 Parsonage Road
Manchester ,M20 4NL

Drg -005

Scale 1:100 at A3

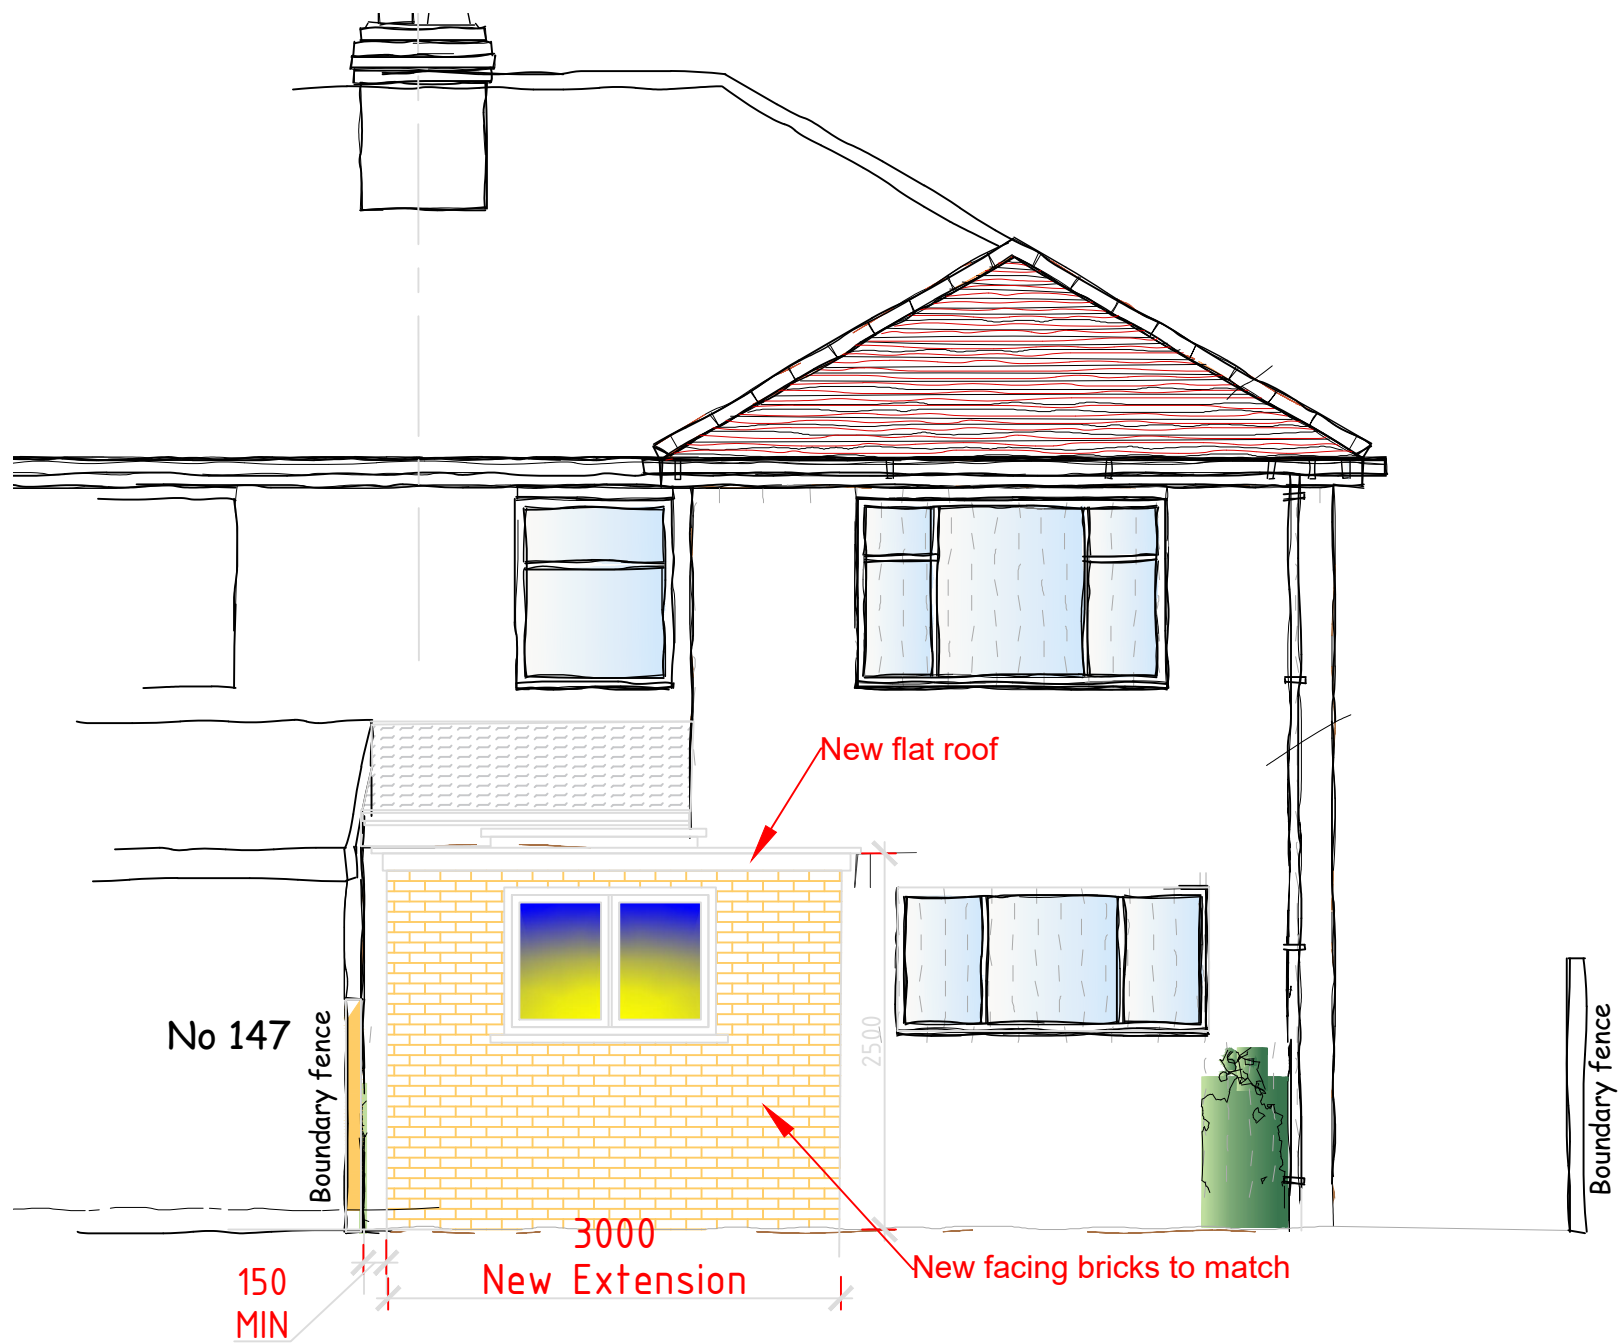

PROPOSED REAR ELEVATION SHOWING NEW EXTENSION

Proposed Single Storey Rear Extension at
145 Parsonage Road
Manchester ,M20 4NL


Drg -006

Scale 1:50 at A3



PROPOSED SIDE ELEVATION

Proposed Single Storey Rear Extension at
 145 Parsonage Road
 Manchester ,M20 4NL
 .
 Drg -007 Scale 1:50 at A3

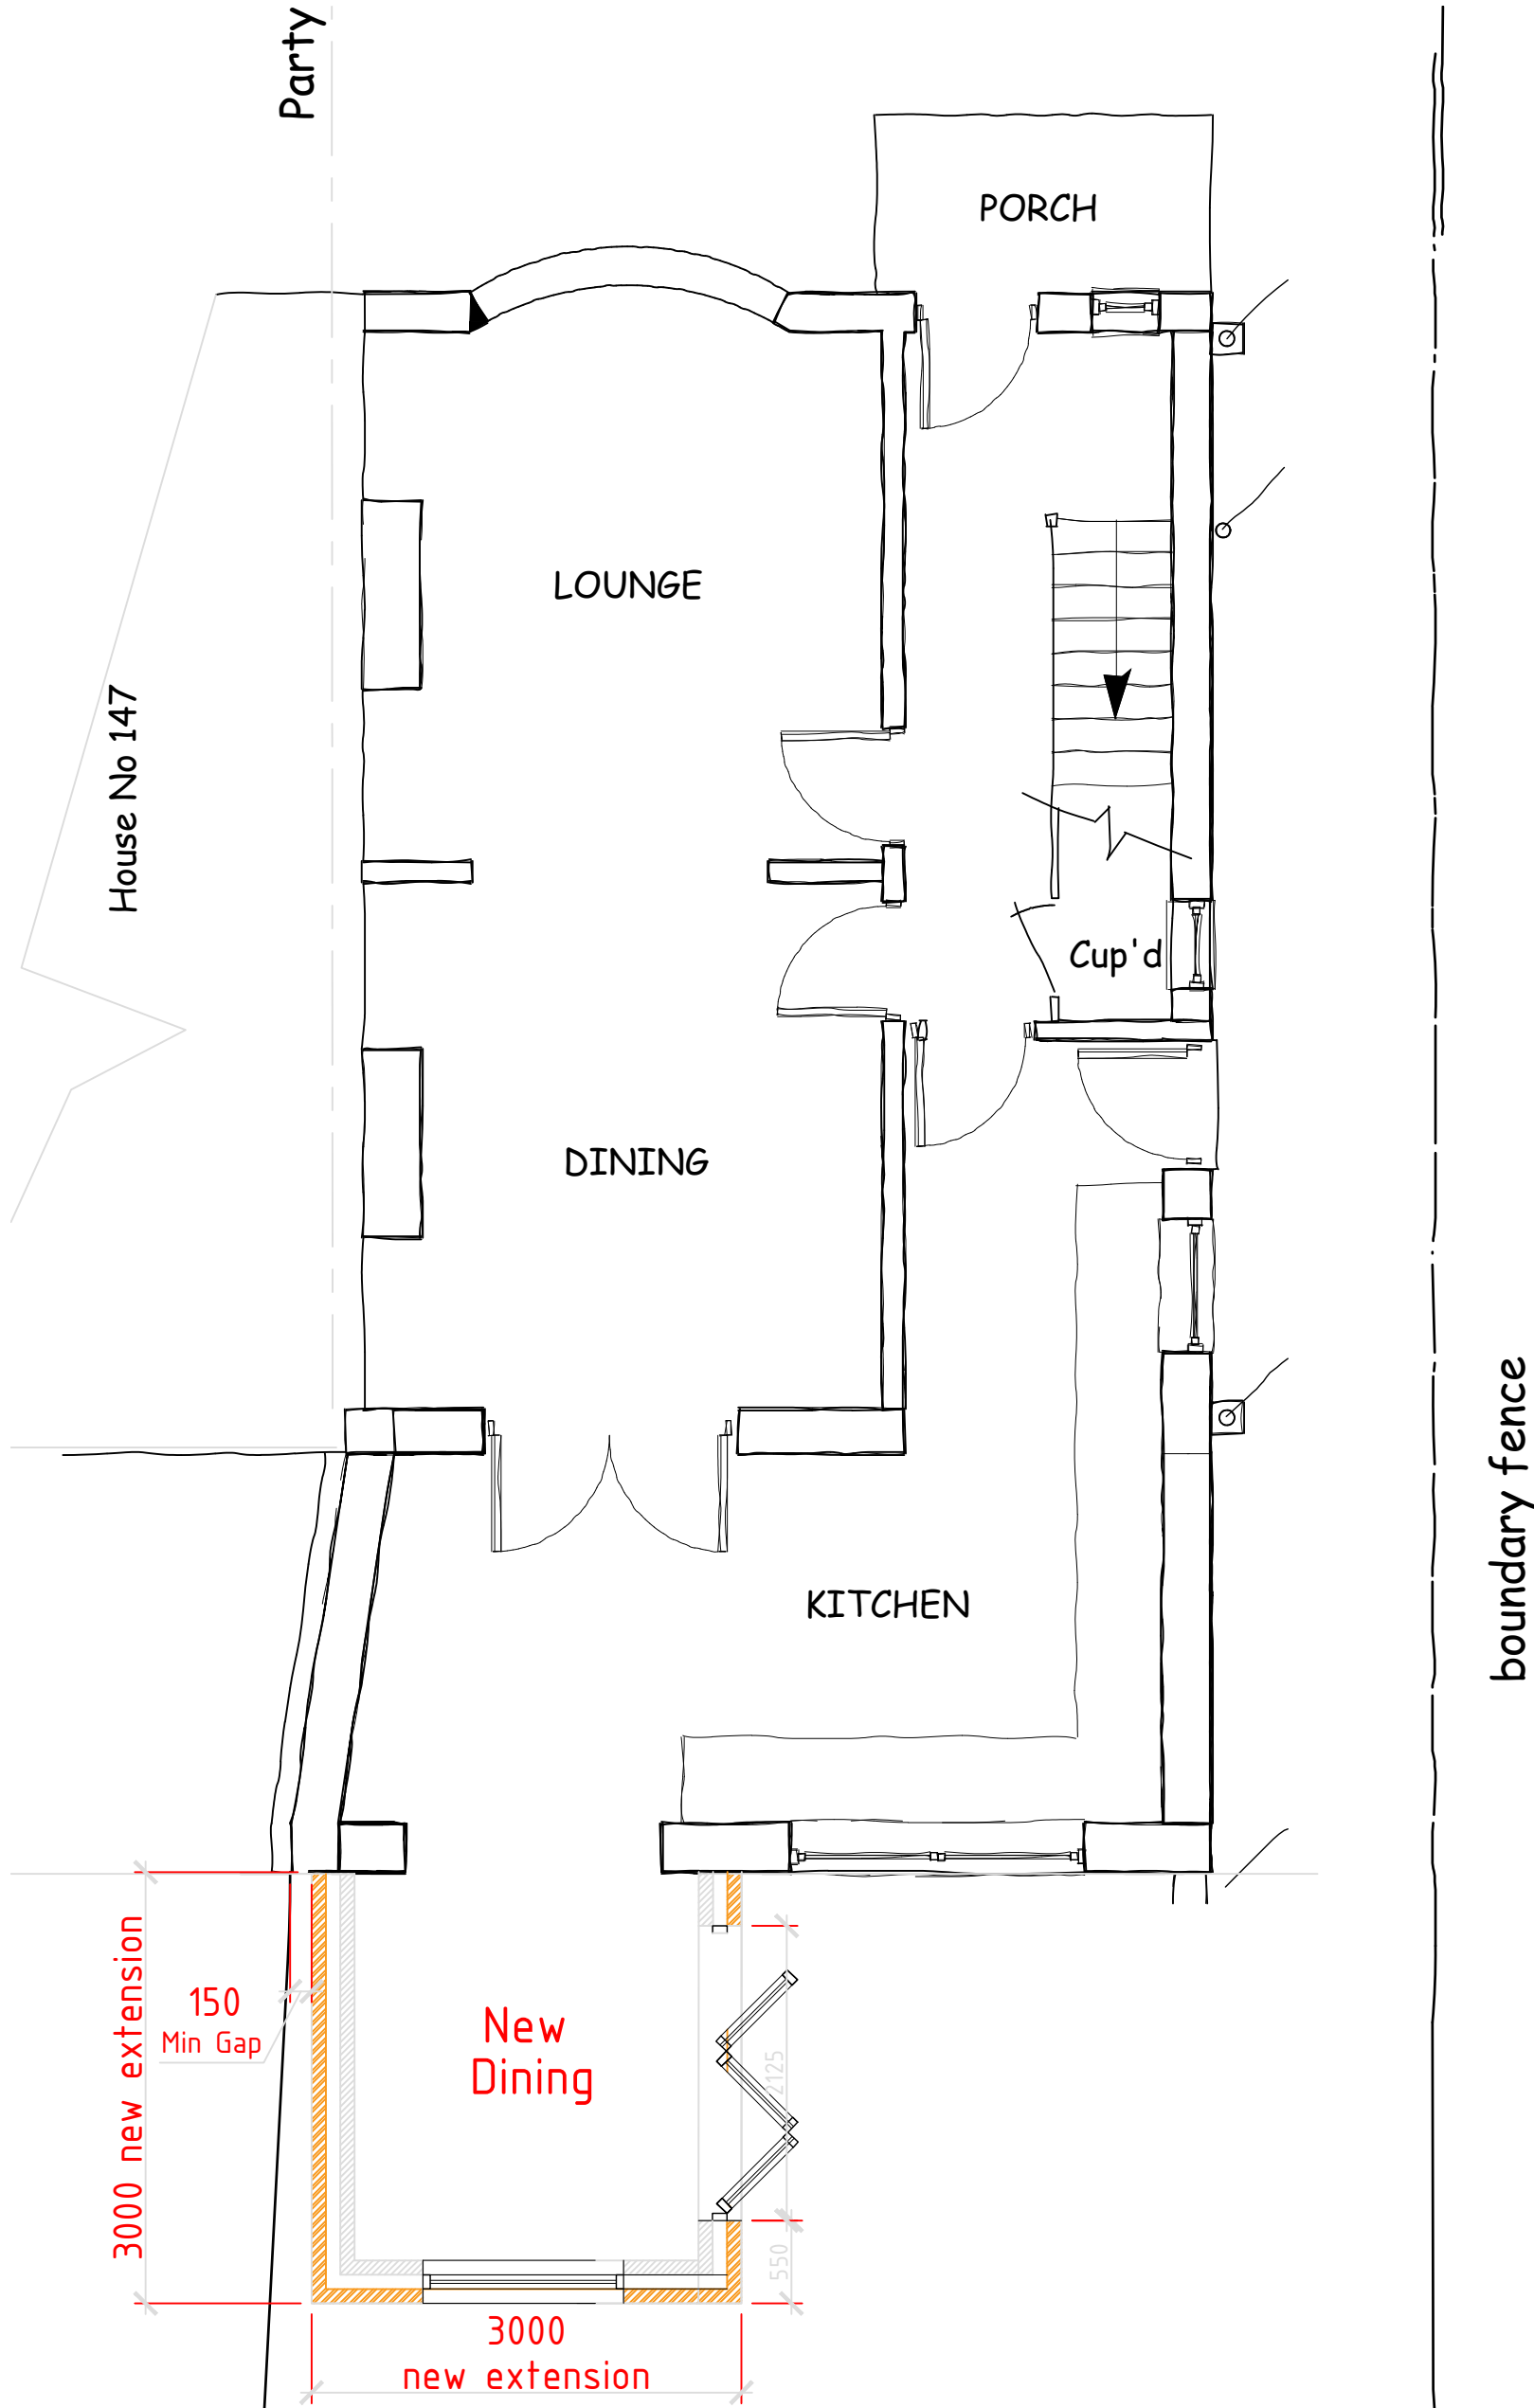

PROPOSED GROUND FLOOR PLAN

Proposed Single Storey Rear Extension at
145 Parsonage Road
Manchester ,M20 4NL
Drg -008 Scale 1:50 at A3