




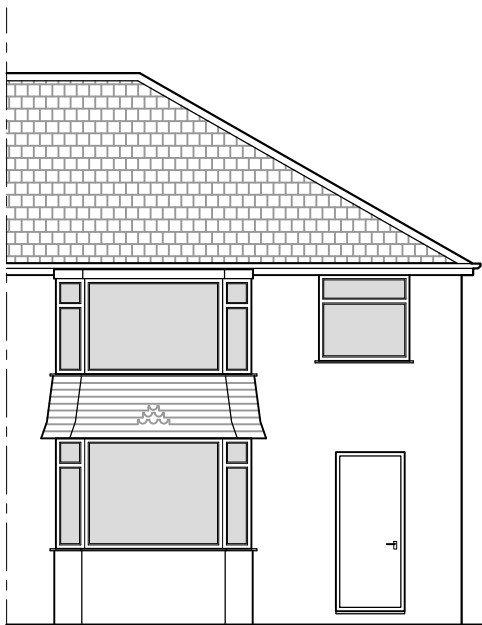


Existing Front Elevation

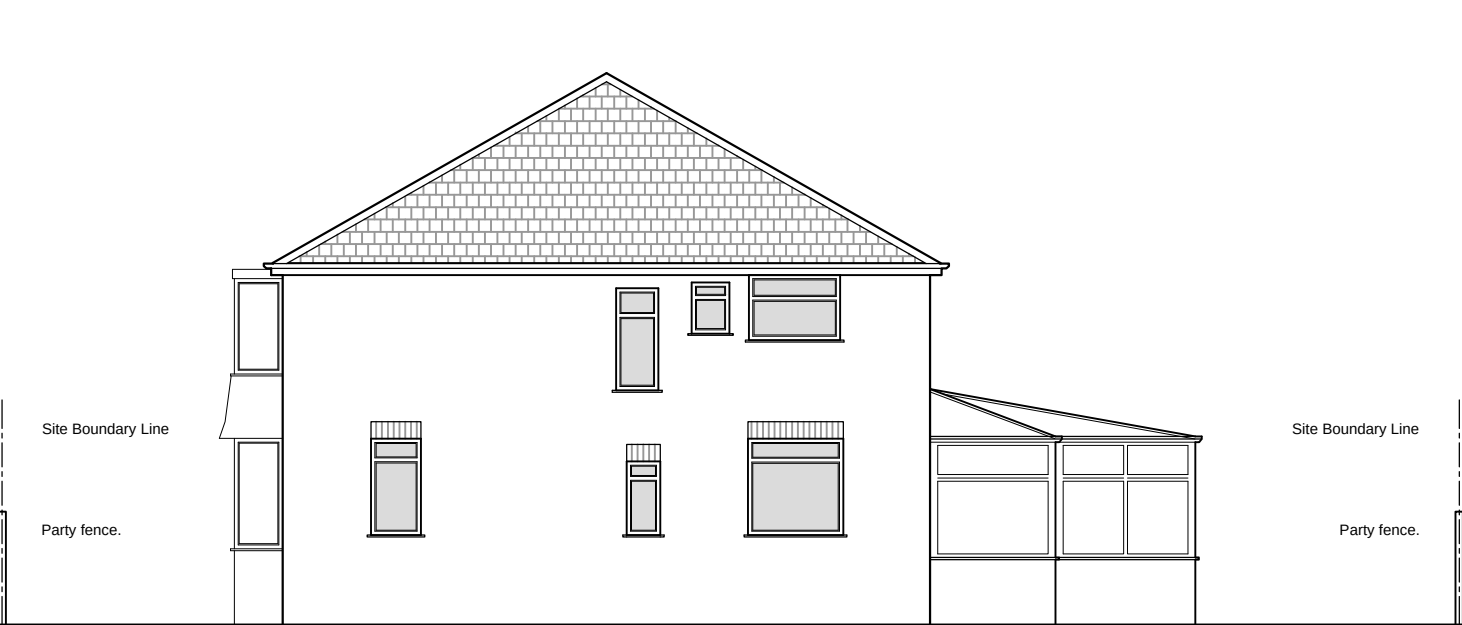


Existing Side Elevation

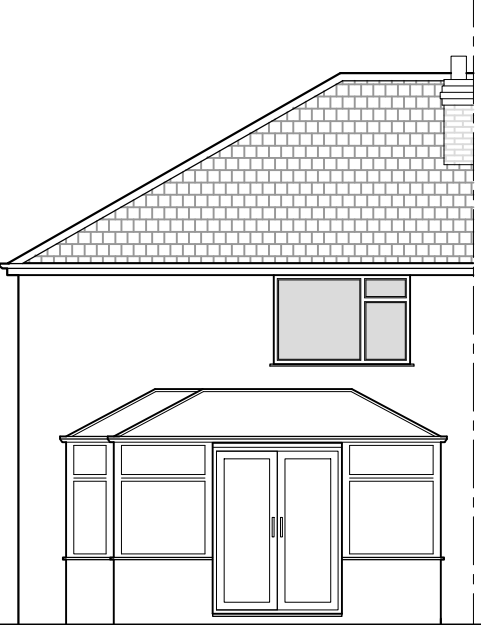

Existing Rear Elevation

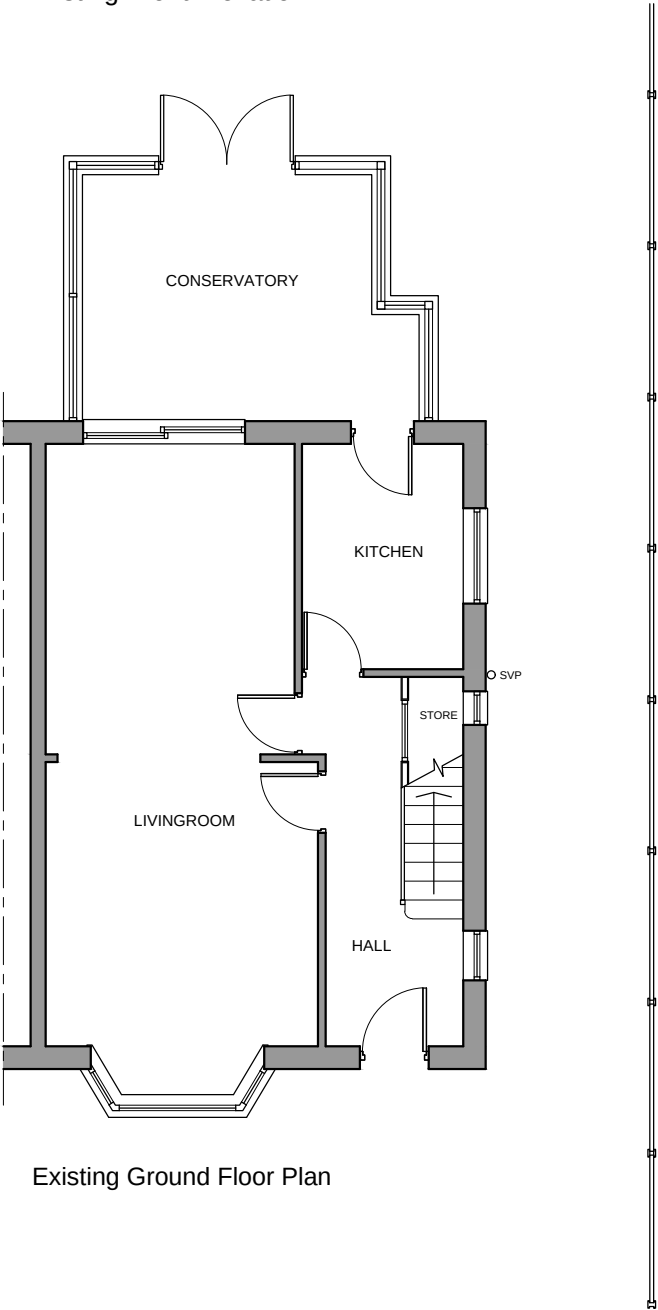

Existing Ground Floor Plan

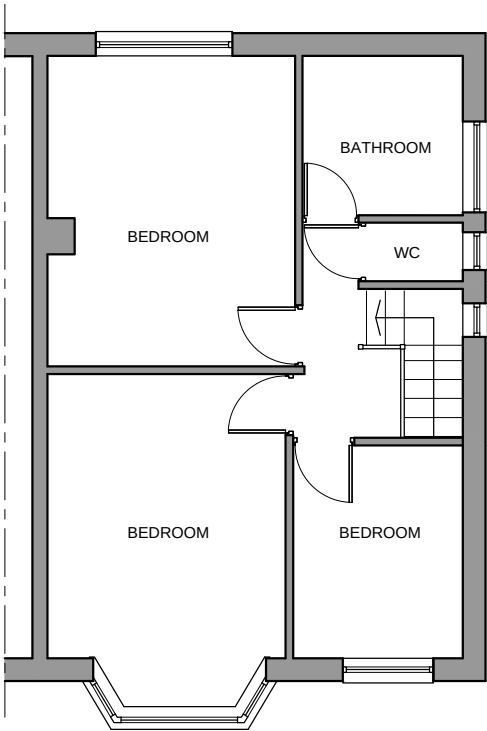

Existing First Floor Plan

DESIGN INTENT DRAWING ONLY.
ANY CONSTRUCTION MUST COMPLY
WITH ALL APPLICABLE BUILDING
REGULATIONS.

ALL DIMENSIONS IN MM.

-	-	-
Rev	Amendment	Date

t 0161 8501045
m 07814 024033
e info@nk-architects.com
w www.nk-architects.com
a Sovereign House
Stockport Road
Cheadle, SK8 2EA

PROJECT:
SINGLE STOREY KITCHEN EXTENSION

ADDRESS:
49 BROAD OAK LANE, DIDSBURY

DRG:
EXISTING PLANS AND ELEVATIONS

DRG STATUS:
PLANNING SUBMISSION

DATE:	JULY 2022	DRAWN:	ANK
SCALE:	1:100	CHECKED:	ANK
SIZE:	A3	DRG NO:	610.01

COPYRIGHT © 2007 NK ARCHITECTS (MCR) LIMITED. ALL RIGHTS RESERVED.
REFER TO DIMENSIONS AND DO NOT SCALE.