





02 EXISTING GROUND FLOOR PLAN

Scale 1:100 @ A1

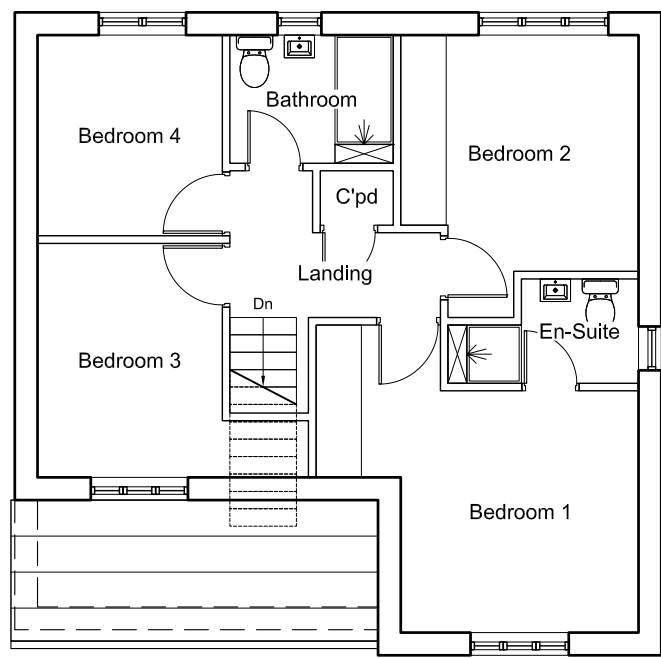

03 EXISTING FIRST FLOOR PLAN

Scale 1:100 @ A1

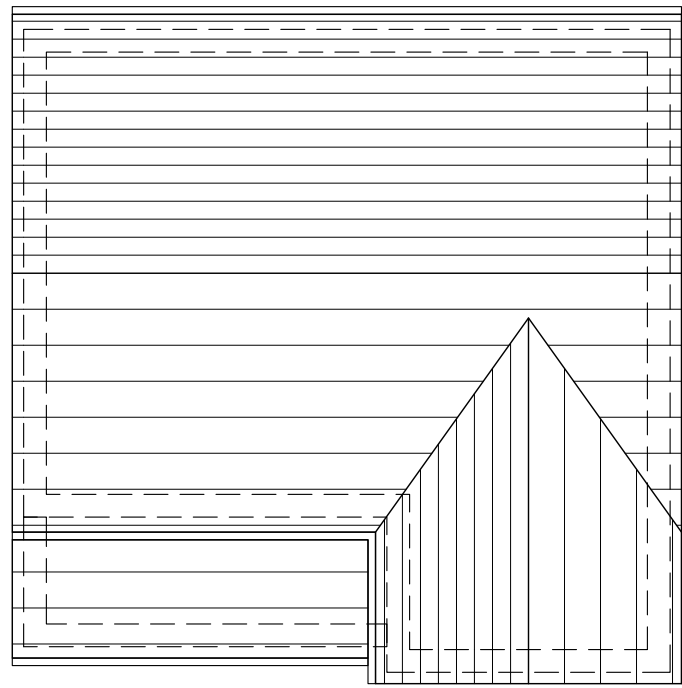


04 EXISTING ROOF PLAN

Scale 1:100 @ A1



05 EXISTING REAR ELEVATION

Scale 1:100 @ A1

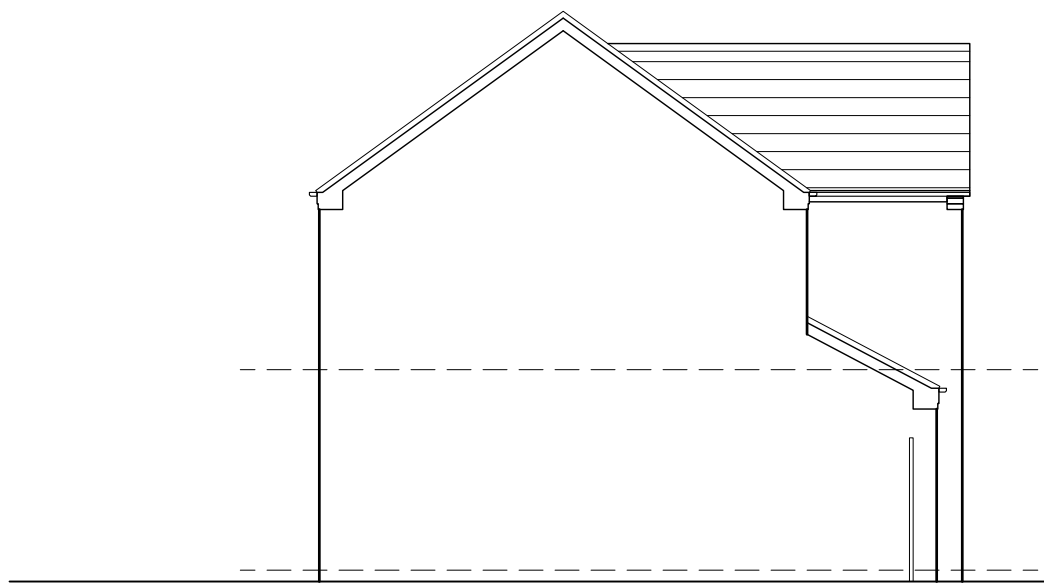


06 PROPOSED SIDE ELEVATION (NW)

Scale 1:100 @ A1




07 EXISTING FRONT ELEVATION

Scale 1:100 @ A1

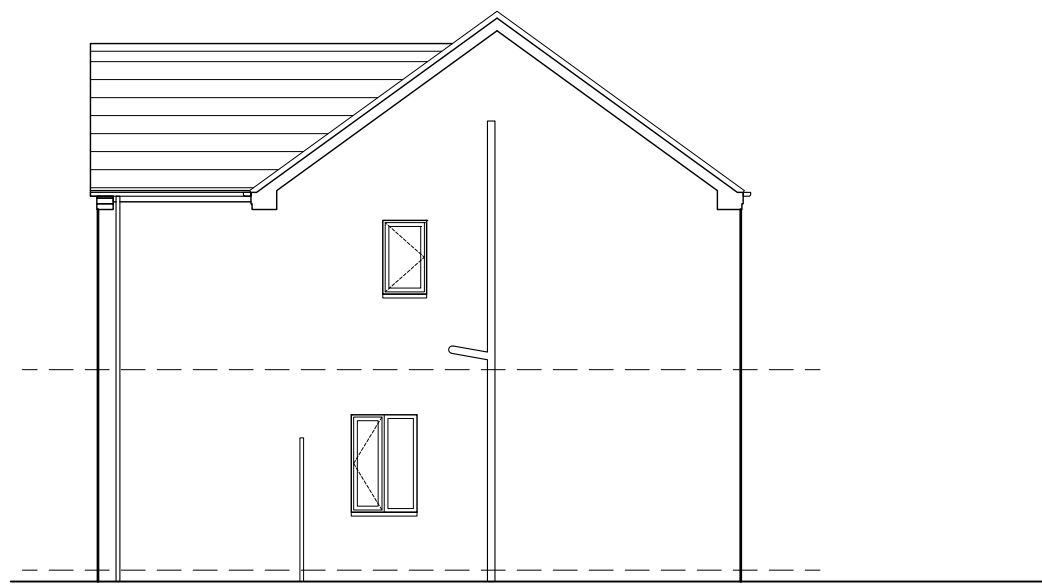

08 EXISTING SIDE ELEVATION (SE)

Scale 1:100 @ A1

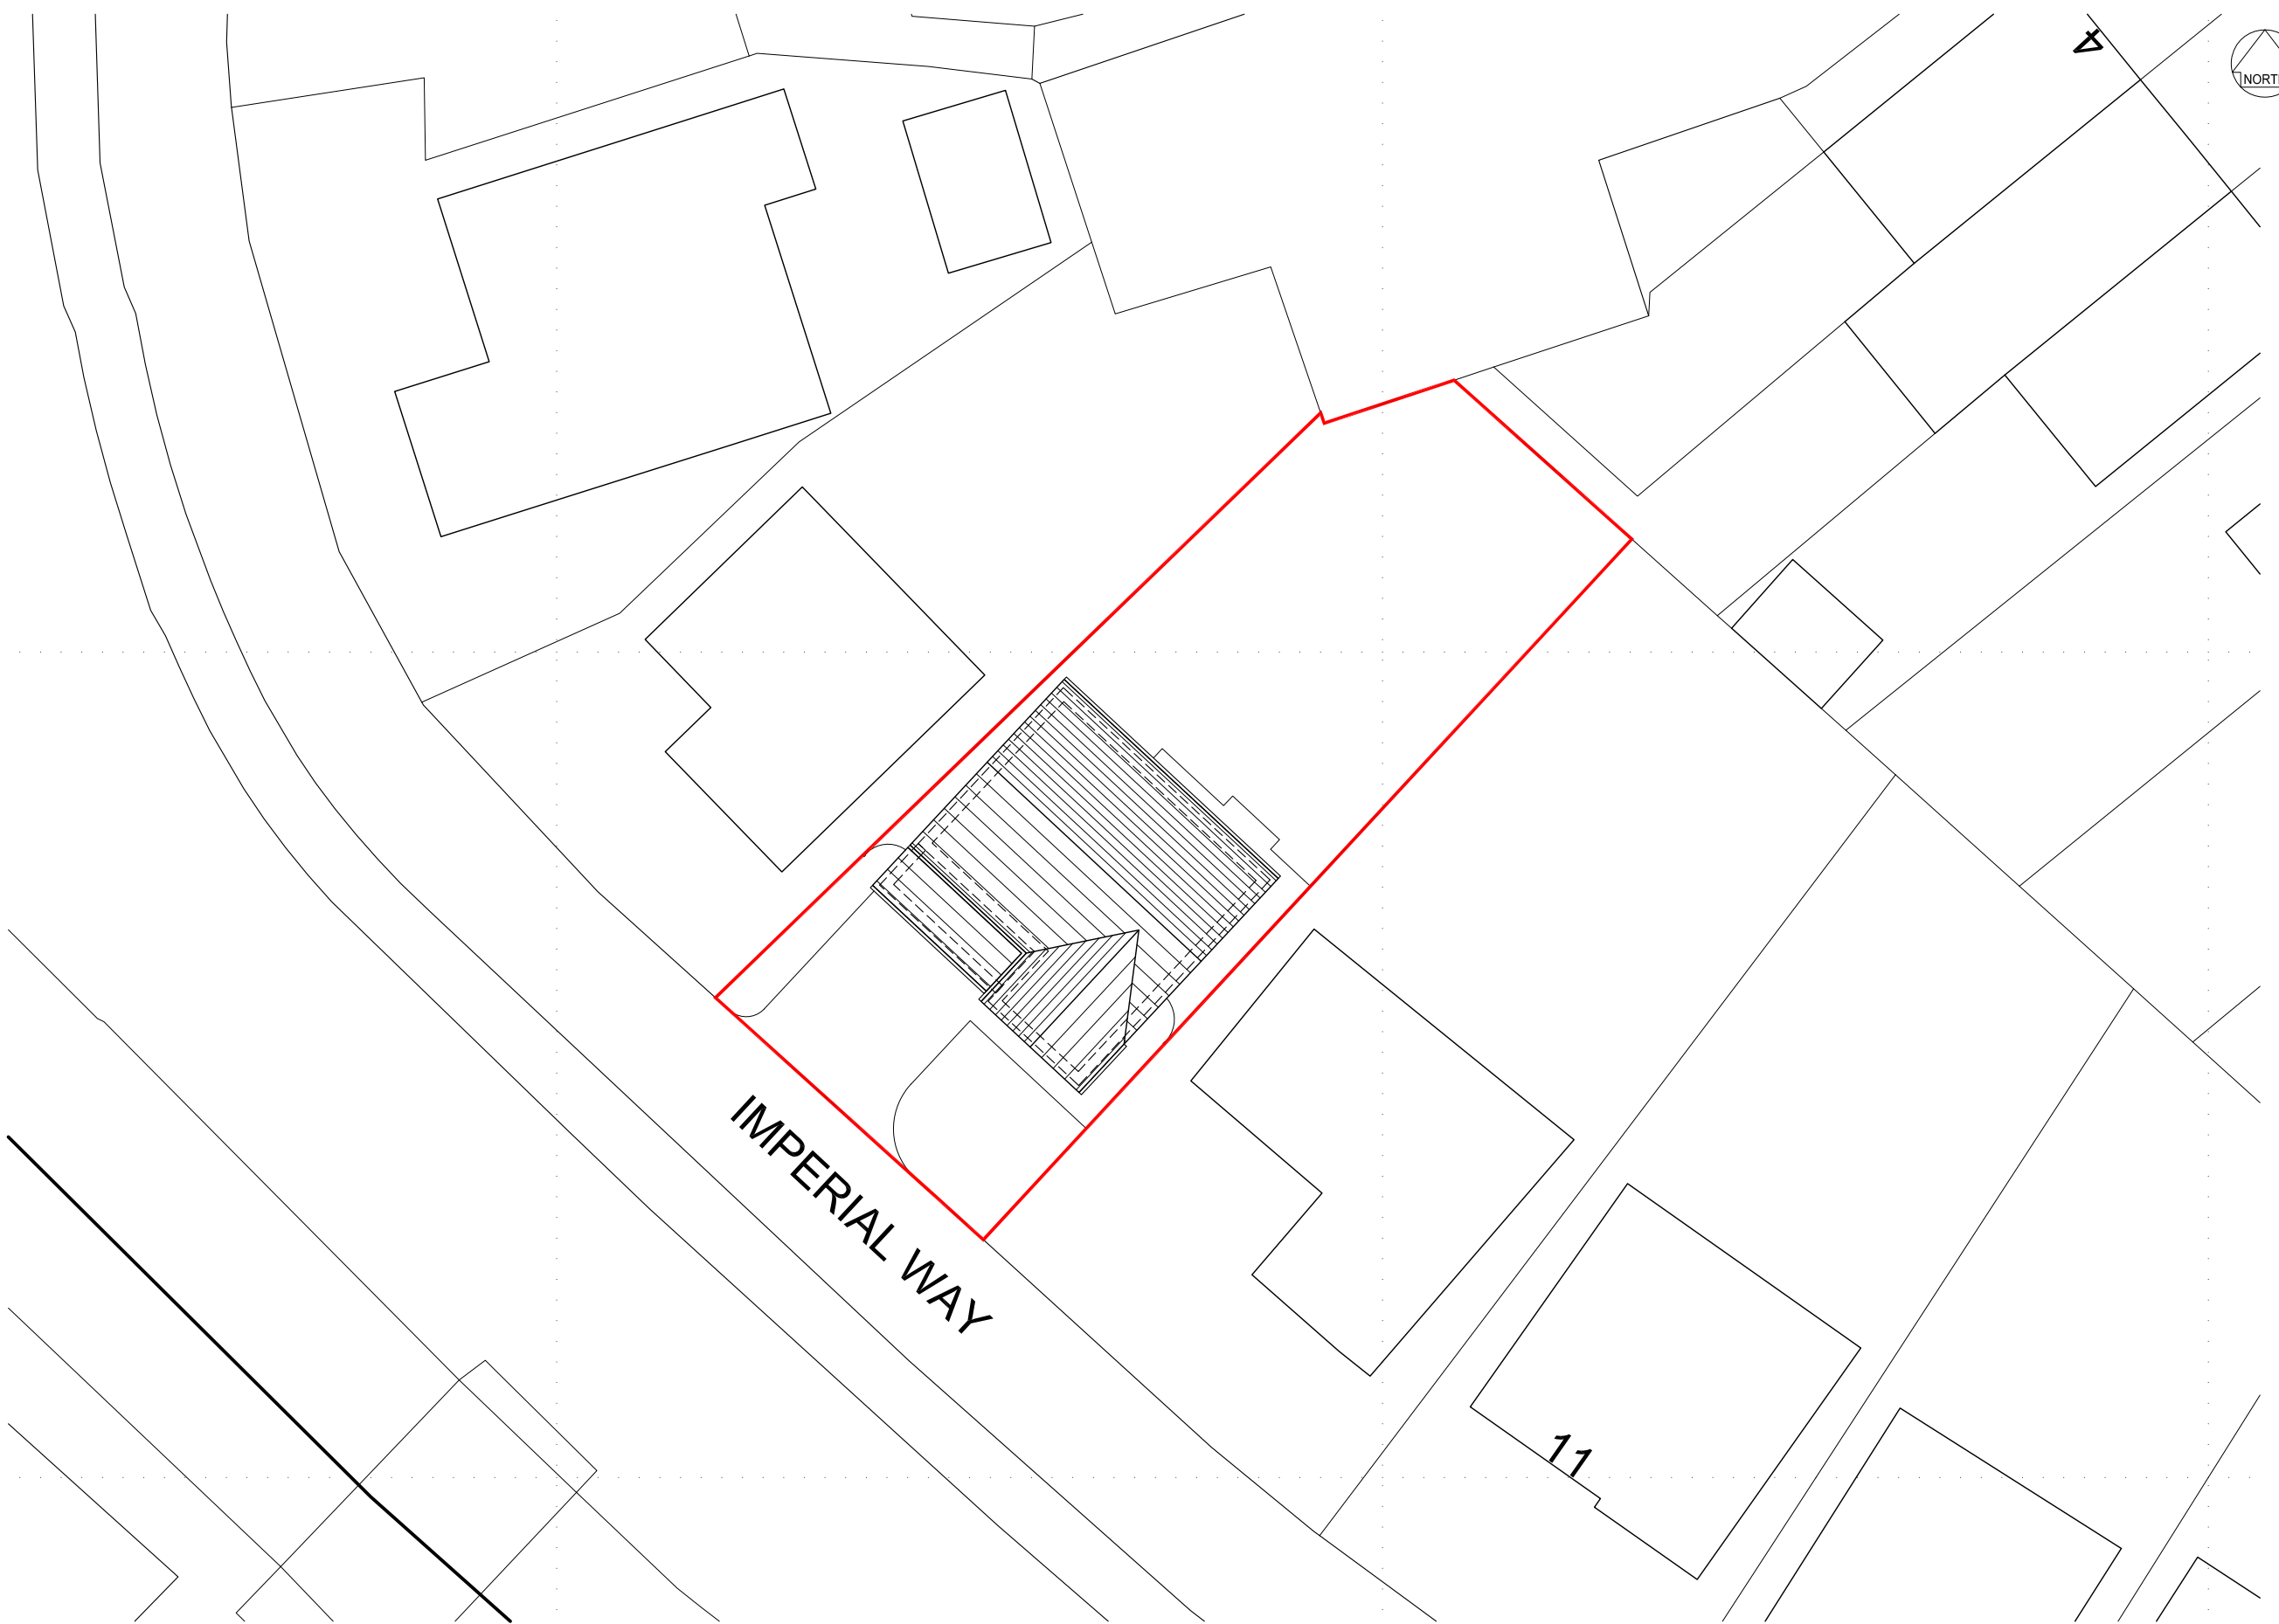


01 EXISTING SITE PLAN

Scale 1:200 @ A1

NOTES

- All dimensions and levels are to be checked on site.
- Any discrepancies are to be reported to Spence & Oldham Architects Ltd before any work commences.
- This drawing shall not be scaled to ascertain any dimensions. Work to figured dimensions only.
- This drawing shall not be reproduced without express written permission from Spence & Oldham Architects Ltd.
- Title overlay drawings and ownership boundaries are produced using all reasonable endeavors. Spence & Oldham Architects Ltd cannot be responsible for the accuracy or scale discrepancy of base plans supplied to them.

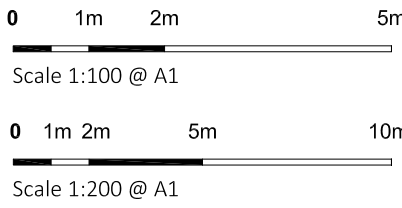

stage	Planning		
status	Approval		
client	Private		
project	7 Imperial Way M9 8FE		
title	Existing Plans & Elevations		
date	25/06/22	drawn	GO
scale	varies @ A1	checked	JSE
Spence & Oldham Architects 25 Cosgrove Crescent Manchester M35 0JX info@SOarchitects.co.uk			
Job No	DWG No	Rev	
0043	(02)002	-	