

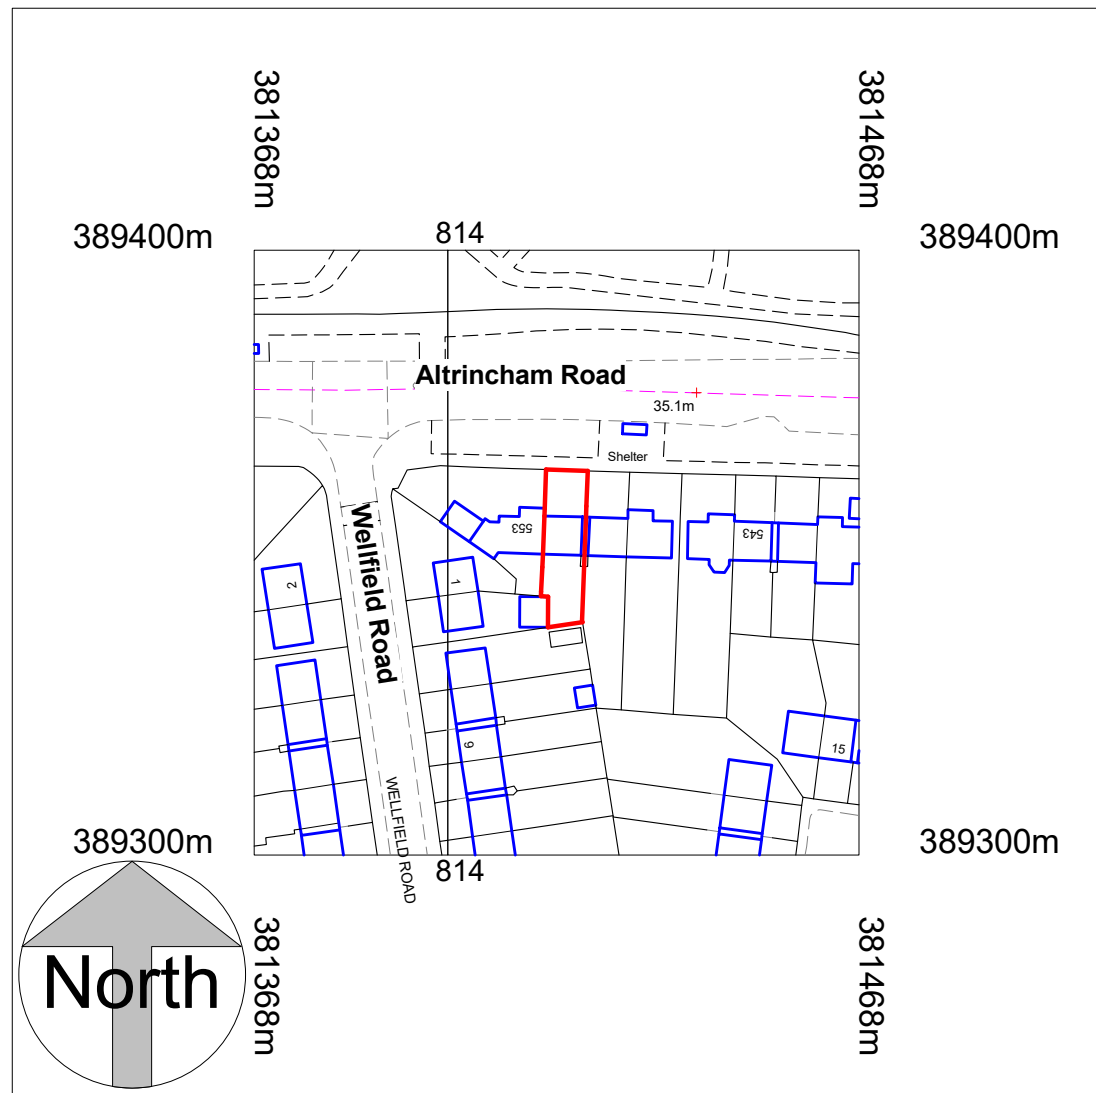


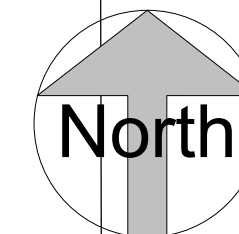

**Location Plan**  
1 : 1250

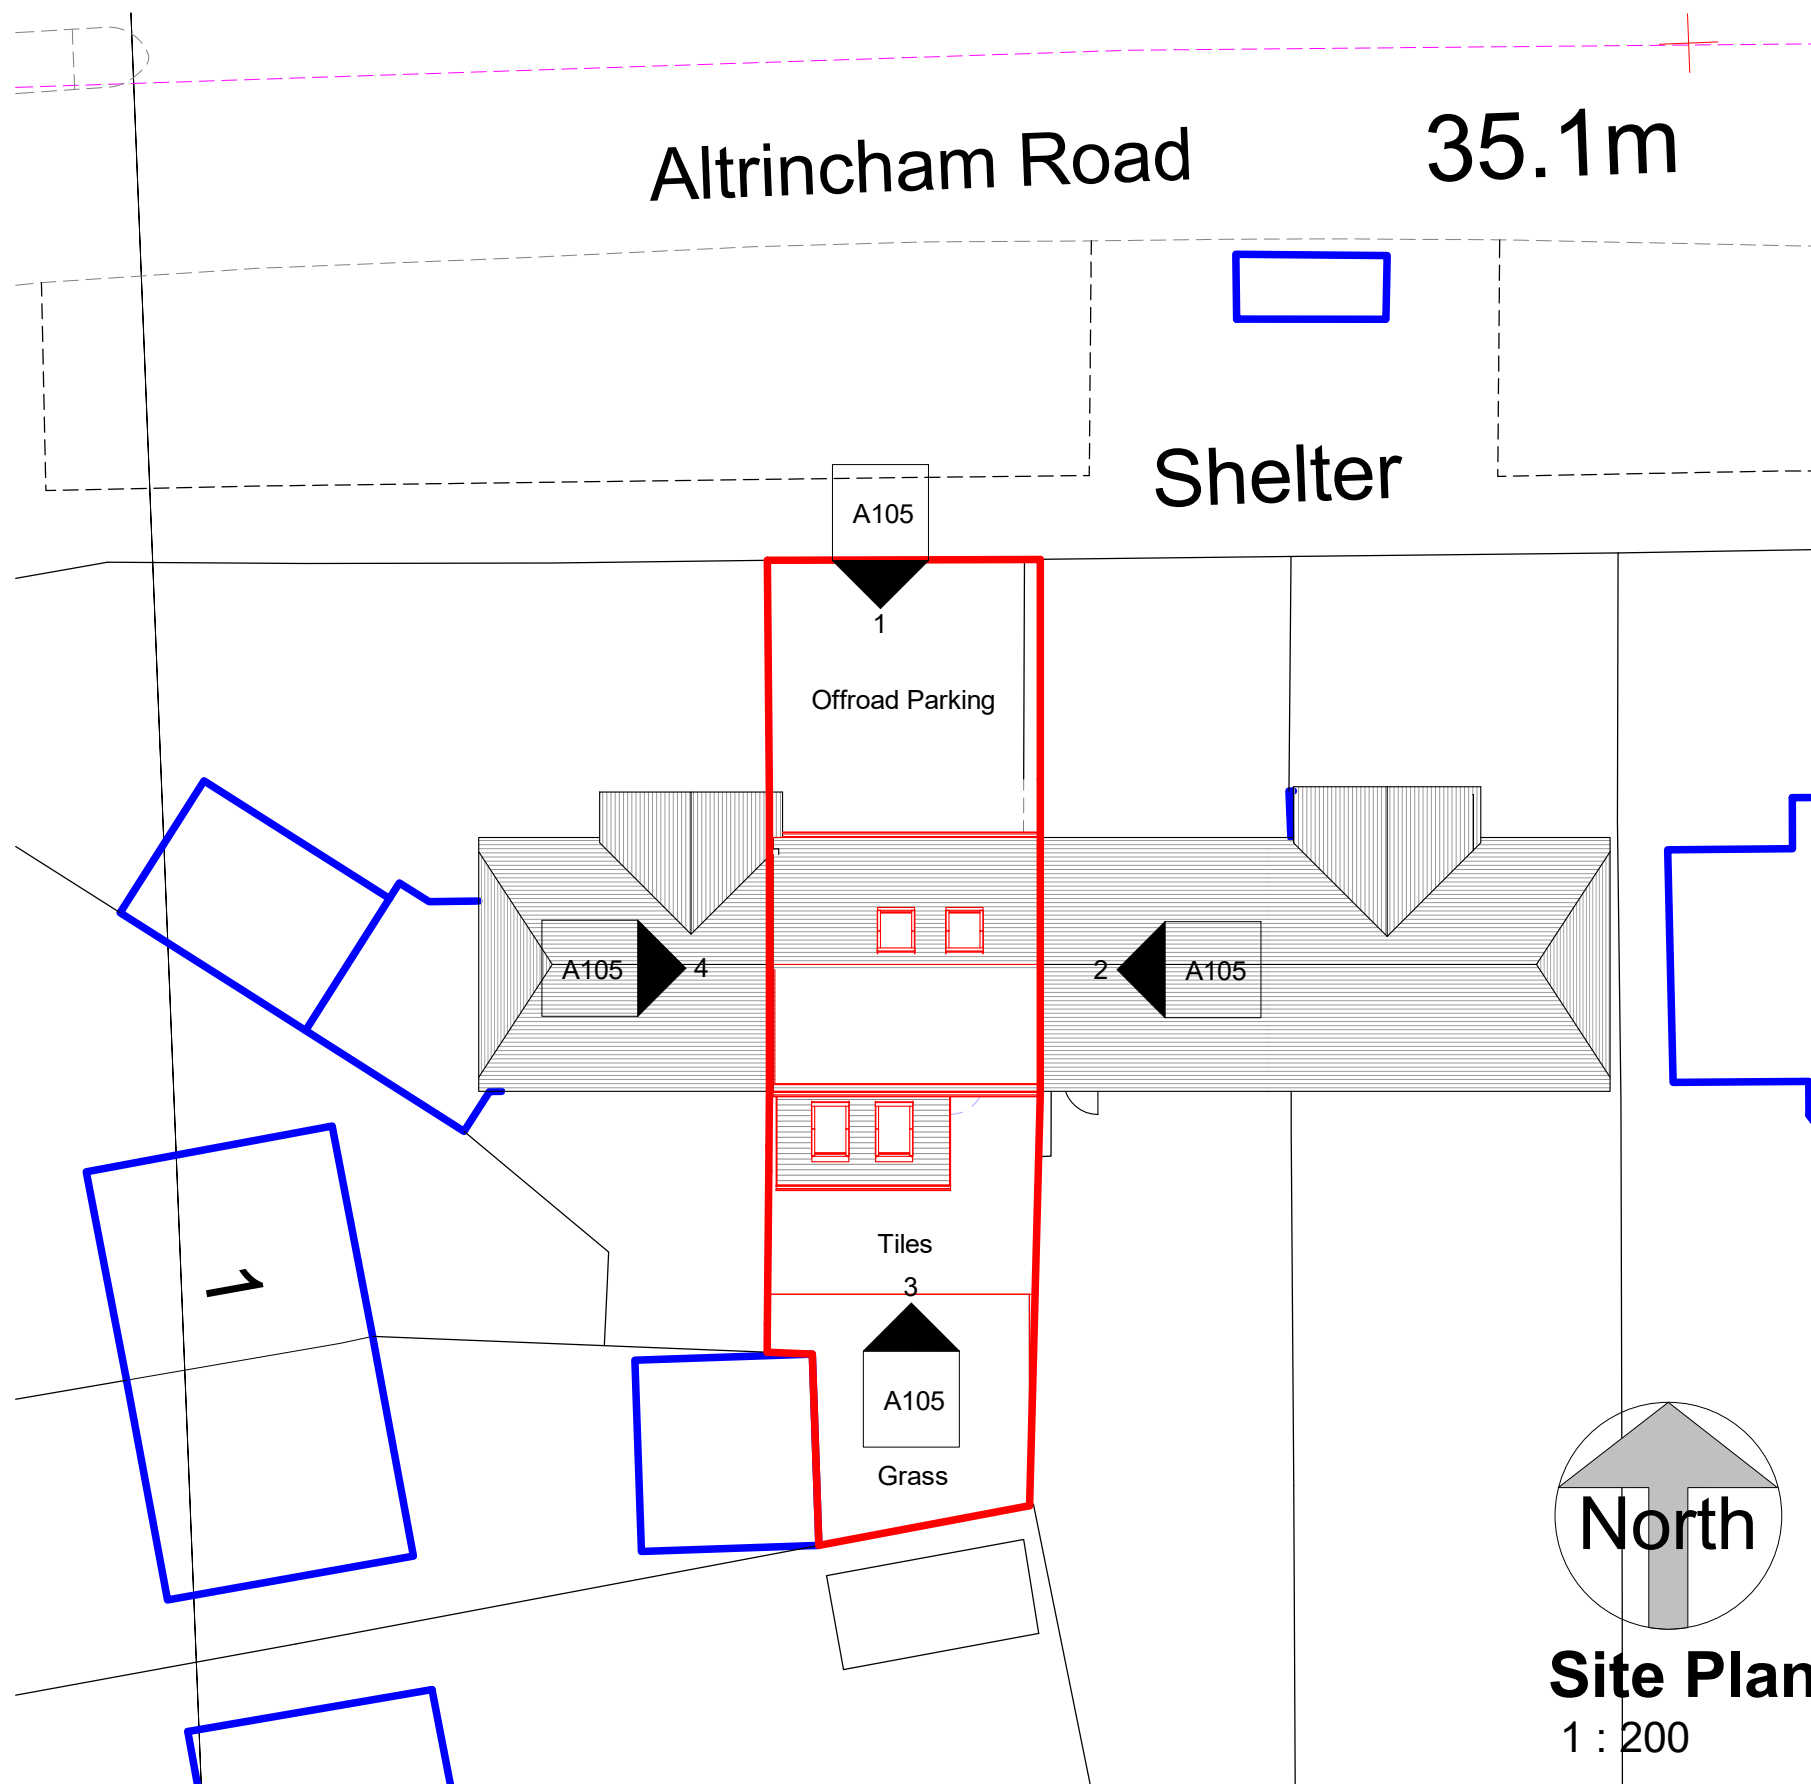

**Site Plan**  
1 : 200

COPYRIGHT © ALL RIGHTS RESERVED BY VIKAS ALYAS LTD. DO NOT SCALE FROM DRAWING. DRAWING INDICATES DESIGN INTENT ONLY. REPORT ANY DISCREPANCIES TO CLIENT / VA LTD. NOT TO BE USED FOR CONSTRUCTION UNLESS STATED SO. TO BE READ IN CONJUNCTION WITH OTHER DRAWINGS OR SPECIFICATION WHERE PROVIDED.

**ARCHITEK**  
BUILDING DESIGN CONSULTANCY

**0161 511 8479**  
vikas@architek.uk  
916 Stockport Road, Levenshulme, Manchester, M19 3AB

| No. | Description                                   | Date       |
|-----|-----------------------------------------------|------------|
| P1  | Issue to Planning                             | 30.06.2022 |
| P2  | Front dormer removed and internal alterations | 22.08.2022 |
|     |                                               |            |
|     |                                               |            |
|     |                                               |            |

|                                                                                           |                              |                                                            |                        |                         |                        |                              |     |
|-------------------------------------------------------------------------------------------|------------------------------|------------------------------------------------------------|------------------------|-------------------------|------------------------|------------------------------|-----|
| PROJECT                                                                                   |                              | ADDRESS                                                    |                        | CLIENT                  |                        |                              |     |
| Single storey rear extension and Loft conversion, roof dormer extension to rear elevation |                              | 551 Altrincham Rd Baguley, Wythenshawe, Manchester M23 1DN |                        | Mr Radoslaw Jachimowski |                        |                              |     |
| Manchester City Council                                                                   | PURPOSE OF ISSUE<br>PLANNING | SHEET                                                      | Location and Site Plan | Date<br>21.03.2022      | Project number<br>1148 | Scale (@ A3)<br>As indicated |     |
|                                                                                           |                              |                                                            |                        | Drawn by<br>VA          | DRAWING NUMBER         |                              | REV |
|                                                                                           |                              |                                                            |                        | Checked by<br>VA        | A101                   | P2                           |     |