

NEXT

Manchester Arndale - 7581

Rev 6 - Planning - Issue date:
10.08.22

Darren Elliott

Project Manager


darren.elliott@geeteesigns.com

Mobile: 07739 296577




Bestwood Road
Bulwell
Nottingham
NG6 8SS

Tel: 0115 976 1188

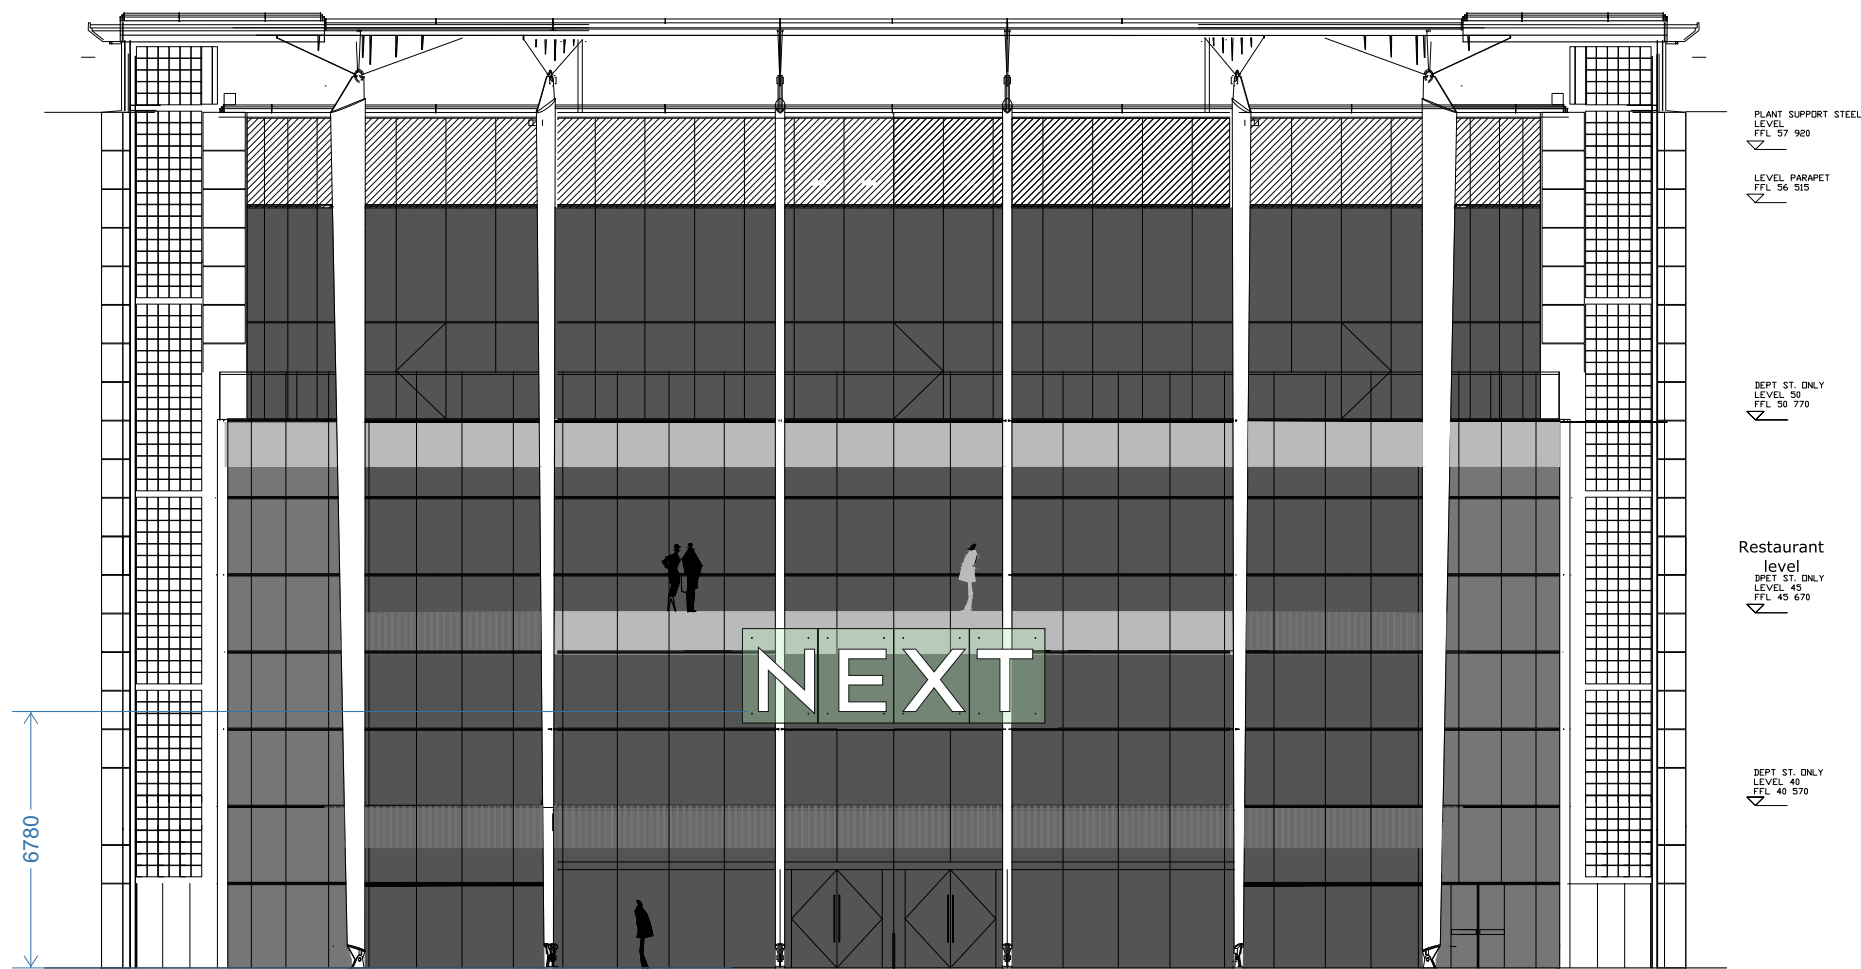

WITHY GROVE FRONT ELEVATION
SCALE (1:200)

Proposed Elevation

 

EXISTING STORE ACCESS





All measurements in millimetres unless stated otherwise.

CLIENT:	Next	DRAWING NUMBER:	JOB NO:	DRAWN BY:	REV	DATE	BY	DESCRIPTION
PROJECT:	Next Manchester Arndale	DM-0322-108	7581	D.Murfin	A	20.06.22	DM	Note removed
DESCRIPTION:	Withy Grove Entrance Elevation	DATE:	ITEM REF:	SCALE:	B	00.00.22	XX	XXXXXX
		09.03.2022	n/a	a/s @A3	C	00.00.22	XX	XXXXXX
					D	00.00.22	XX	XXXXXX
					E	00.00.22	XX	XXXXXX


© This drawing is the property of Geetee Signs, and should not be reproduced, altered or used in any way without express permission. Colours shown are for illustration and may not be an exact match unless references are supplied.



Geeteesigns.com

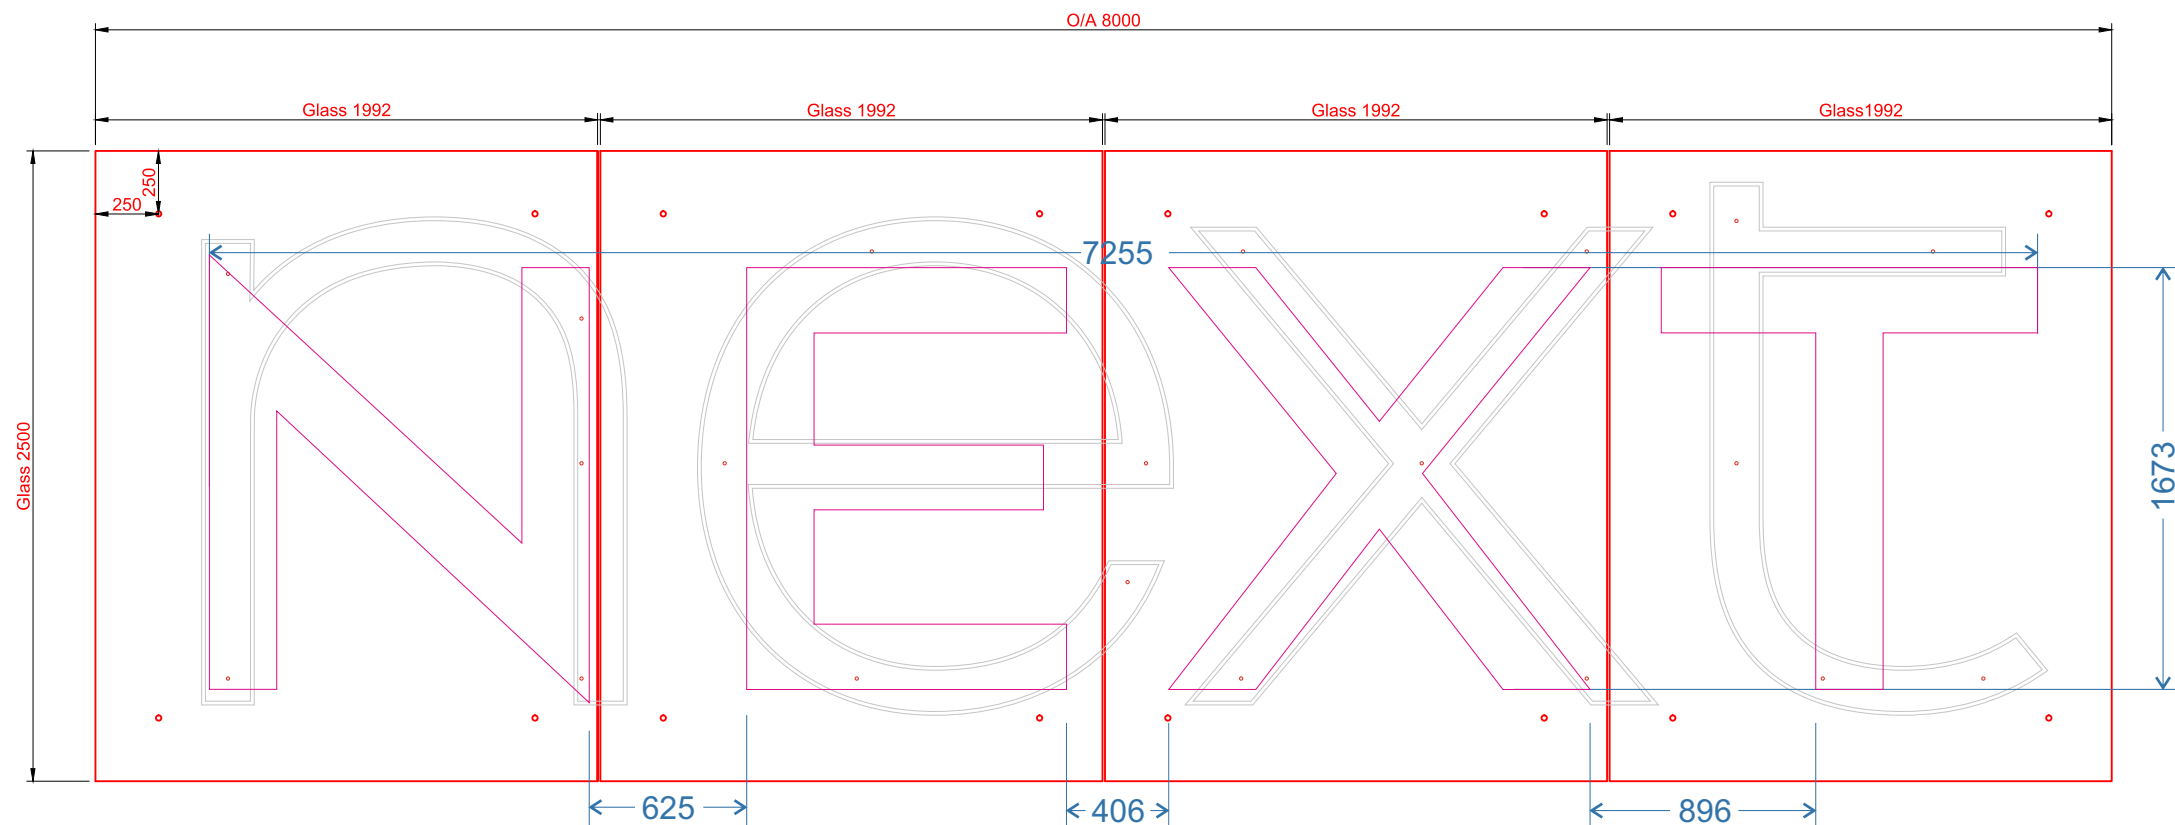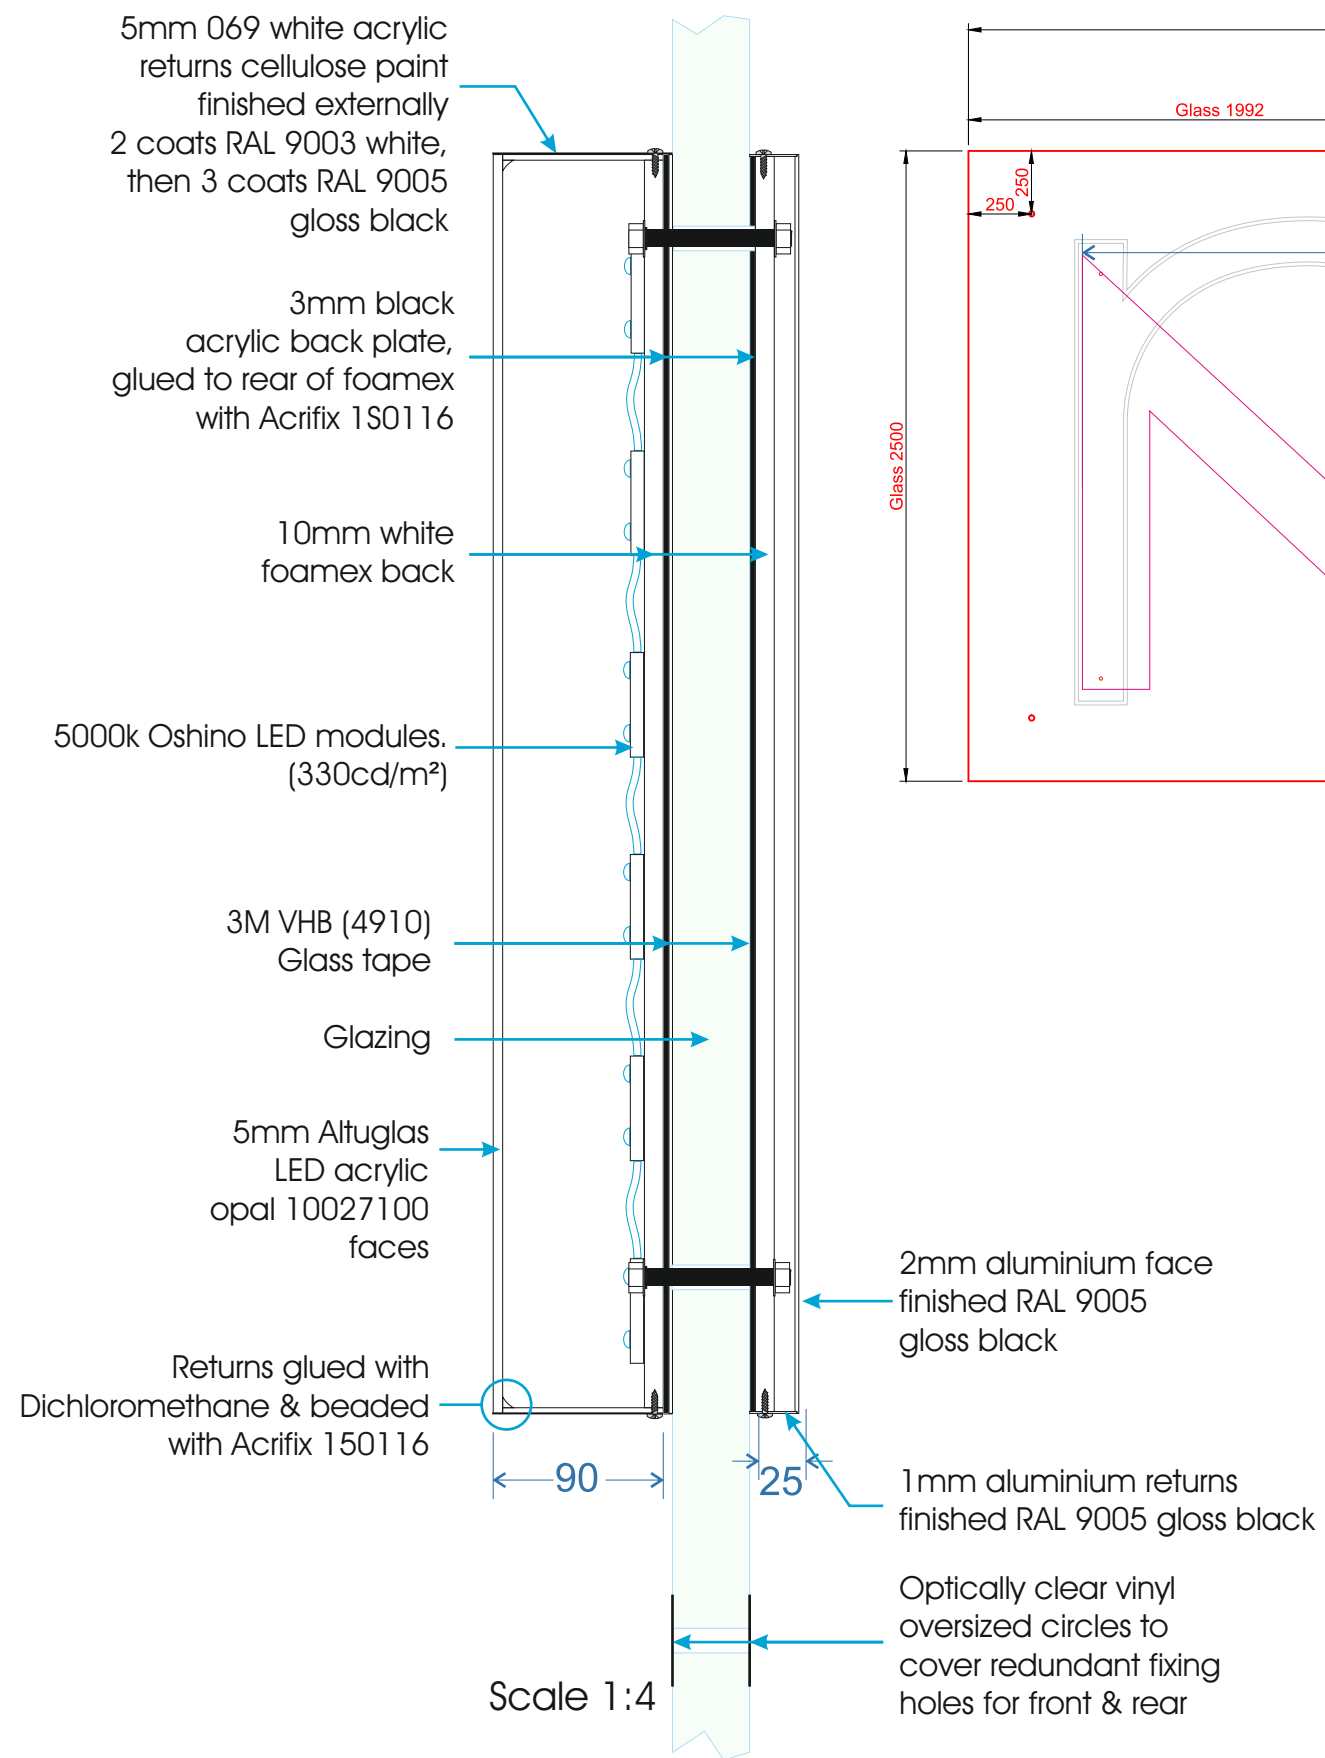

RUBBER RAWL-NUT DETAIL:

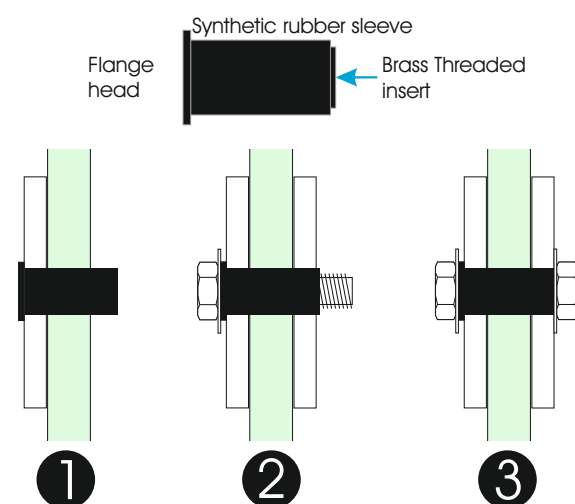

Installation Instruction:

1. Offer up letter back, insert rawl-nut through back & into pre-drilled 13mm diameter hole in glass
2. Insert bolt into rawl nut (do not tighten) position internal letter back, leaving thread ready to accept nut & washer
3. Install nut & washer onto bolt, tighten fixings once all are positioned. (DO NOT OVER TIGHTEN)

Installing letters with tape to glass

- Glass should be cleaned with IPA surface wipes
- Letter backs cleaned with IPA surface wipes, then tape applied to rear of letter back, with even pressure applied
- Glass should be treated with Silane glass primer
- Letter backs pressed onto glass, ensuring pressure is applied over whole letter.


All measurements in millimetres unless stated otherwise.

CLIENT:	Next	DRAWING NUMBER:	DM-0322-109	JOB NO:	7581	DRAWN BY:	D.Murfin	REV	DATE	BY	DESCRIPTION
PROJECT:	Next Manchester Arndale	DATE:	09.03.2022	ITEM REF:	n/a	SCALE:	a/s @A3	A	21.03.22	DE	Size Changed
DESCRIPTION:	Withy Grove Entrance Elevation							B	00.00.22	XX	XXXXXX
								C	00.00.22	XX	XXXXXX
								D	00.00.22	XX	XXXXXX
								E	00.00.22	XX	XXXXXX

RAL 9005
Jet Black



GEETEE

Geeteesigns.com

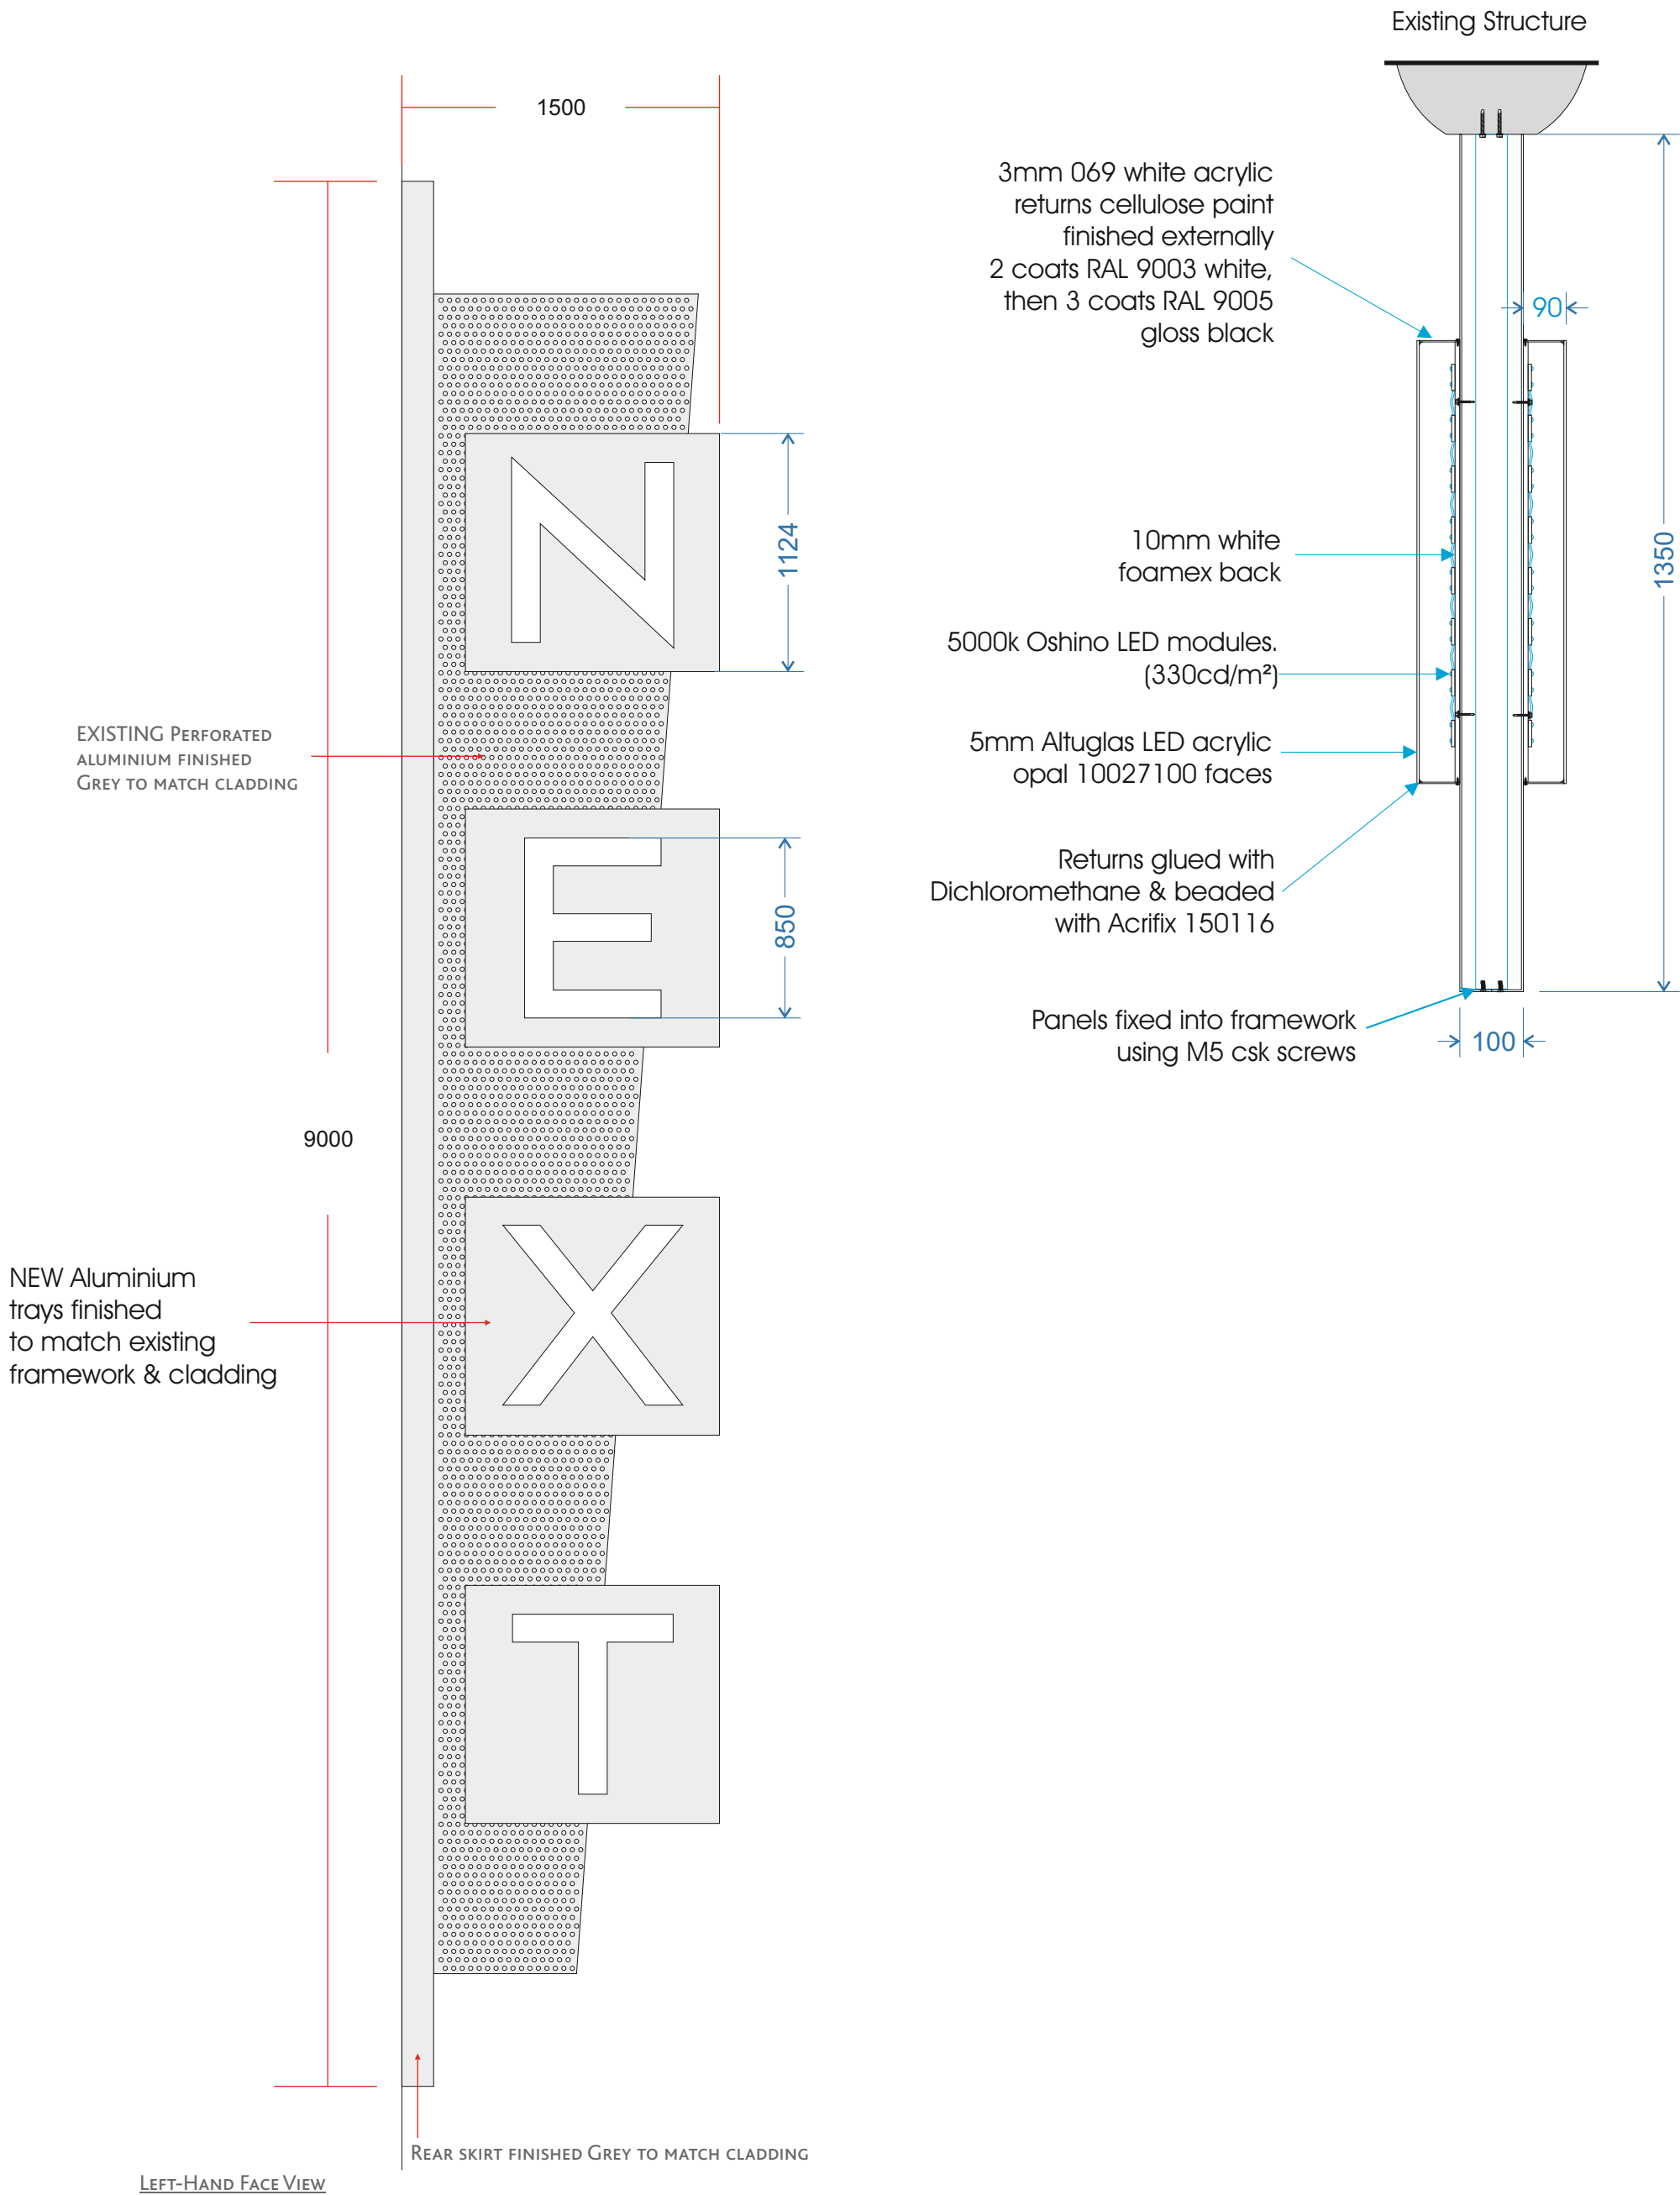

All measurements in millimetres unless stated otherwise.								
CLIENT: Next	DRAWING NUMBER:	JOB NO:	DRAWN BY:	REV	DATE	BY	DESCRIPTION	
PROJECT: Next Manchester Arndale	DM-0322-114	7581	D.Murfin	A	20.06.22	DM	Colour & construction changed	
				B	00.00.22	XX	XXXXXX	
	DATE:	ITEM REF:	SCALE:	C	00.00.22	XX	XXXXXX	
DESCRIPTION: acrylic letters & Ali panels on existing projecting sign	09.03.2022	n/a	a/s @A3	D	00.00.22	XX	XXXXXX	
				E	00.00.22	XX	XXXXXX	

© This drawing is the property of Geetee Signs, and should not be reproduced, altered or used in any way without express permission. Colours shown are for illustration and may not be an exact match unless references are supplied.

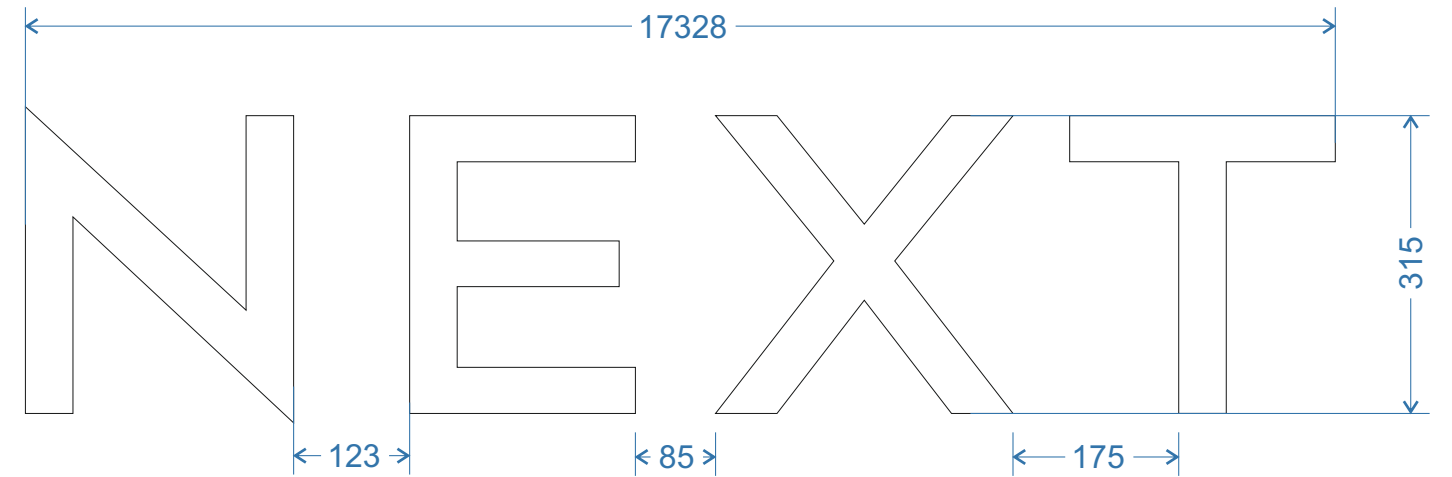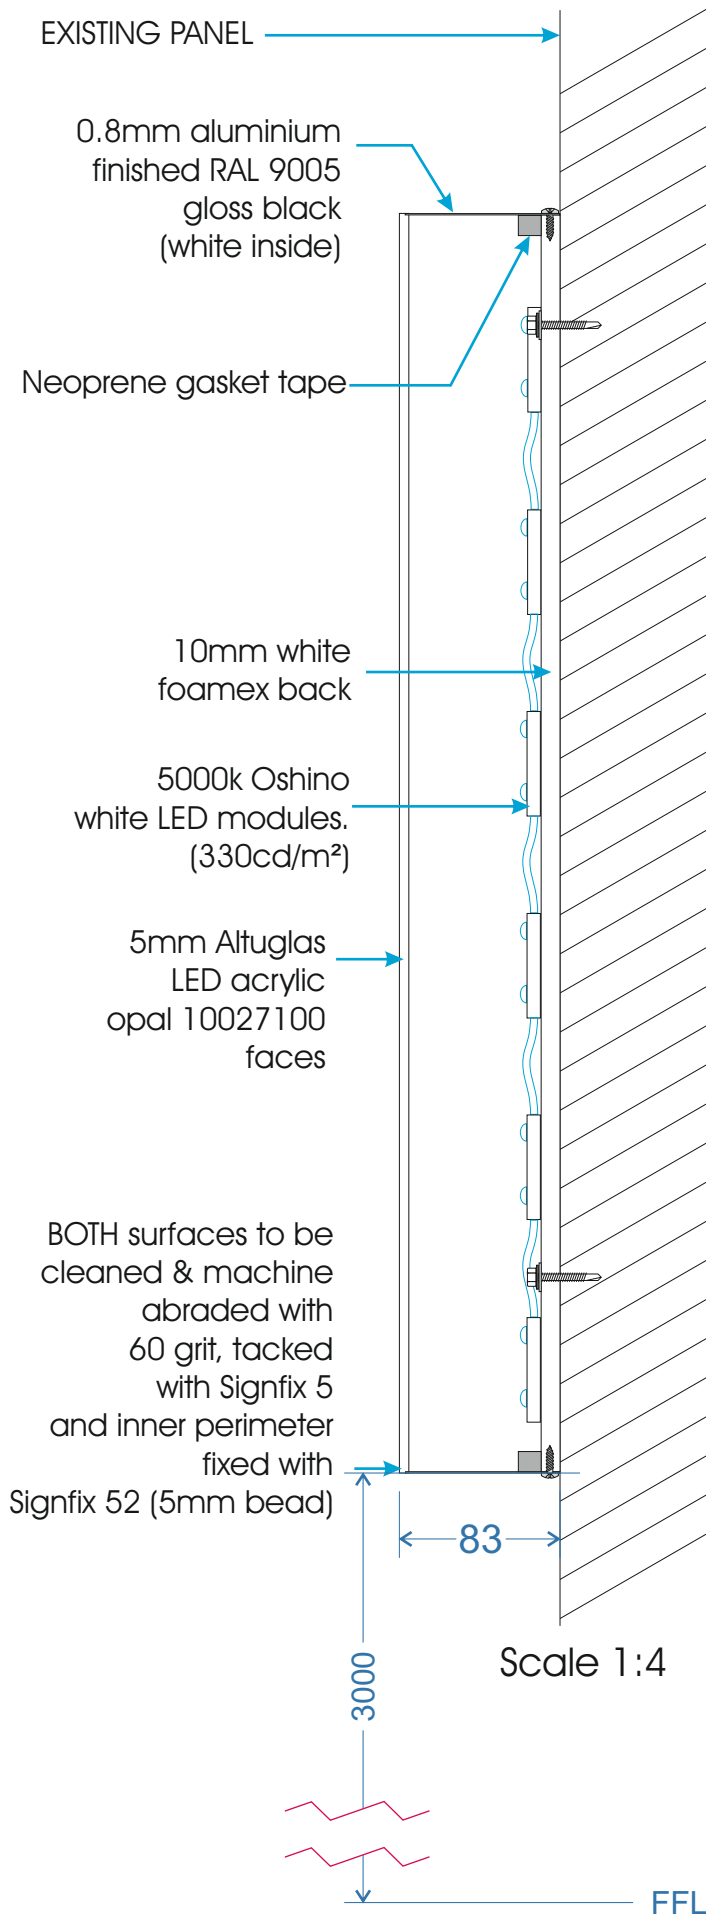

Scale 1:8

New letters to be centred on panel, old redundant fixing holes filled

old letters removed, redundant fixing holes filled

new letters centred in middle panel



EXISTING



PROPOSED


All measurements in millimetres unless stated otherwise.

CLIENT:	Next	DRAWING NUMBER:	JOB NO:	DRAWN BY:	REV	DATE	BY	DESCRIPTION
PROJECT:	Next Manchester Arndale	DM-0322-115	7581	D.Murfin	A	21.03.22	DM	Details added
DESCRIPTION:	Fascia Signs - Corporation Street	DATE:	ITEM REF:	SCALE:	B	00.00.22	XX	XXXXXX
		09.03.2022	n/a	a/s @A3	C	00.00.22	XX	XXXXXX
					D	00.00.22	XX	XXXXXX
					E	00.00.22	XX	XXXXXX

© This drawing is the property of Geetee Signs, and should not be reproduced, altered or used in any way without express permission. Colours shown are for illustration and may not be an exact match unless references are supplied.



Geeteesigns.com

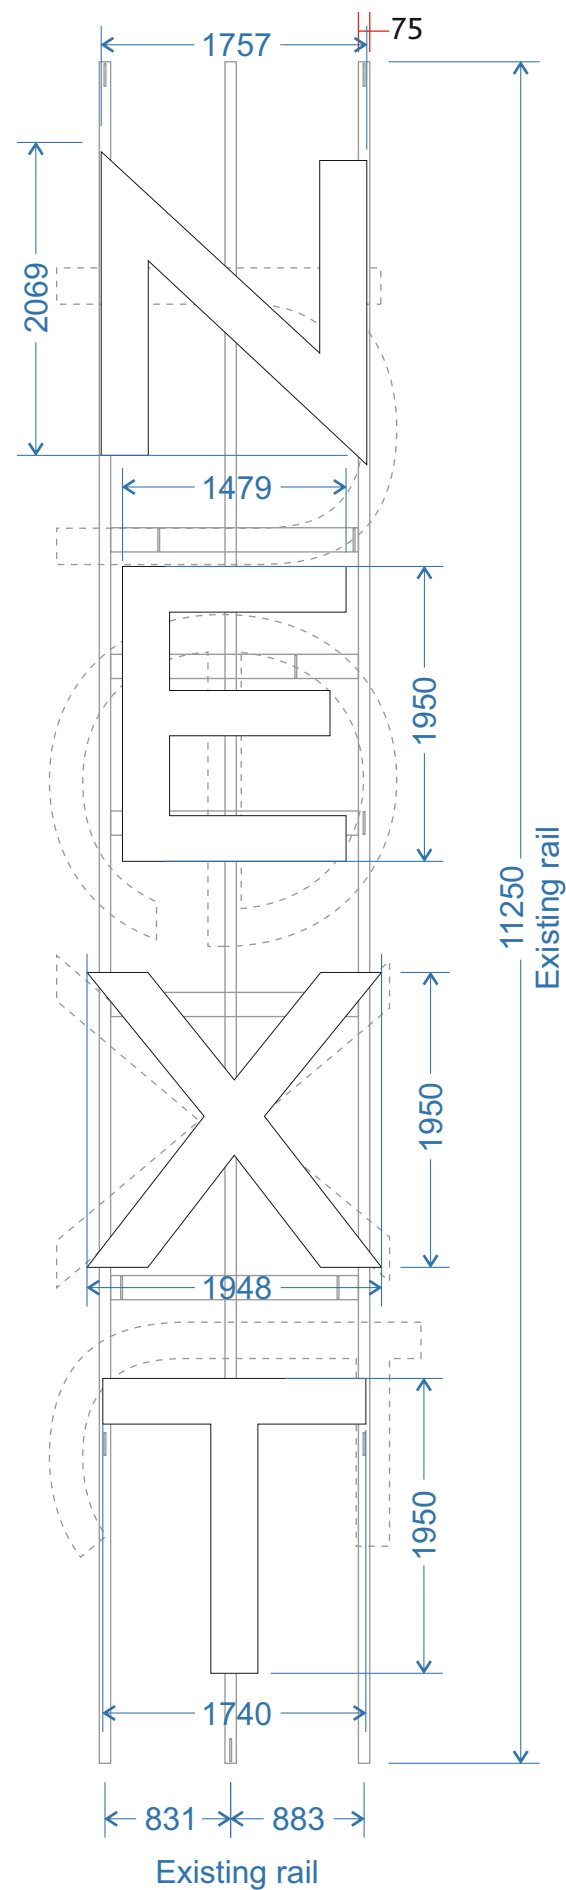

Scale 1:50

LINE OF EXISTING CLADDING

EXISTING 75 x 75 x 6 CHANNEL

EXISTING LUGS

5mm 069 white acrylic
returns cellulose paint
finished externally
2 coats RAL 9003 white,
then 3 coats RAL 9005
gloss black

5mm Altuglas
LED acrylic
opal 10027100 faces

5mm black
acrylic back plate,
glued to rear of foamex
with Acrifix 1S0116

10mm white
foamex back

5000k Oshino
white LED modules.
(330cd/m²)

75

90



EXISTING

All measurements in millimetres unless stated otherwise.

CLIENT:	Next	DRAWING NUMBER:	JOB NO:	DRAWN BY:	REV	DATE	BY	DESCRIPTION
PROJECT:	Next Manchester Arndale	DM-0622-147	7581	D.Murfin	A	00.00.22	XX	XXXXXX
DESCRIPTION:	Option 2: Corporation st Letters on existing rails	DATE:	ITEM REF:	SCALE:	B	00.00.22	XX	XXXXXX
		20.06.2022	n/a	a/s @A3	C	00.00.22	XX	XXXXXX
					D	00.00.22	XX	XXXXXX
					E	00.00.22	XX	XXXXXX

© This drawing is the property of Geetee Signs, and should not be reproduced, altered or used in any way without express permission. Colours shown are for illustration and may not be an exact match unless references are supplied.



Geeteesigns.com



EXISTING




EXISTING


CLIENT:		DRAWING NUMBER:	JOB NO:	DRAWN BY:	REV	DATE	BY	DESCRIPTION
Next		DM-0322-117	7581	D.Murfin	A	00.00.22	XX	XXXXXX
					B	00.00.22	XX	XXXXXX
Next Manchester Arndale		DATE:	ITEM REF:	SCALE:	C	00.00.22	XX	XXXXXX
		09.03.2022	n/a	a/s @A3	D	00.00.22	XX	XXXXXX
					E	00.00.22	XX	XXXXXX
Canopy Letters								

All measurements in millimetres unless stated otherwise.



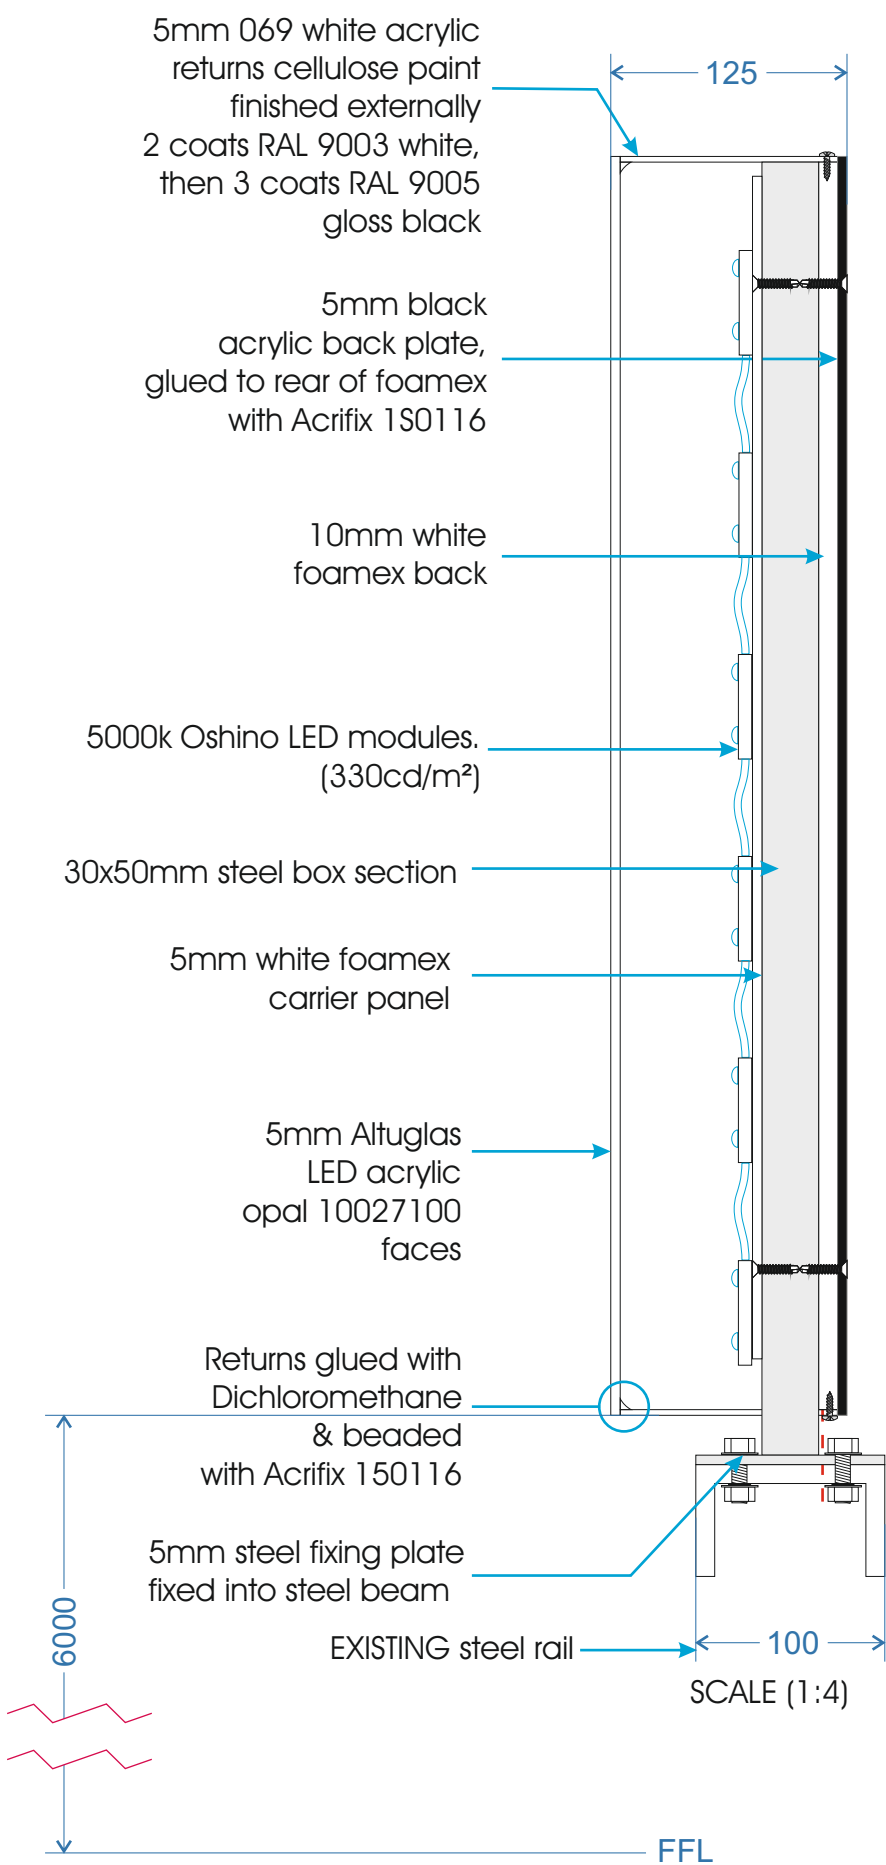

RAL 9005
Jet Black

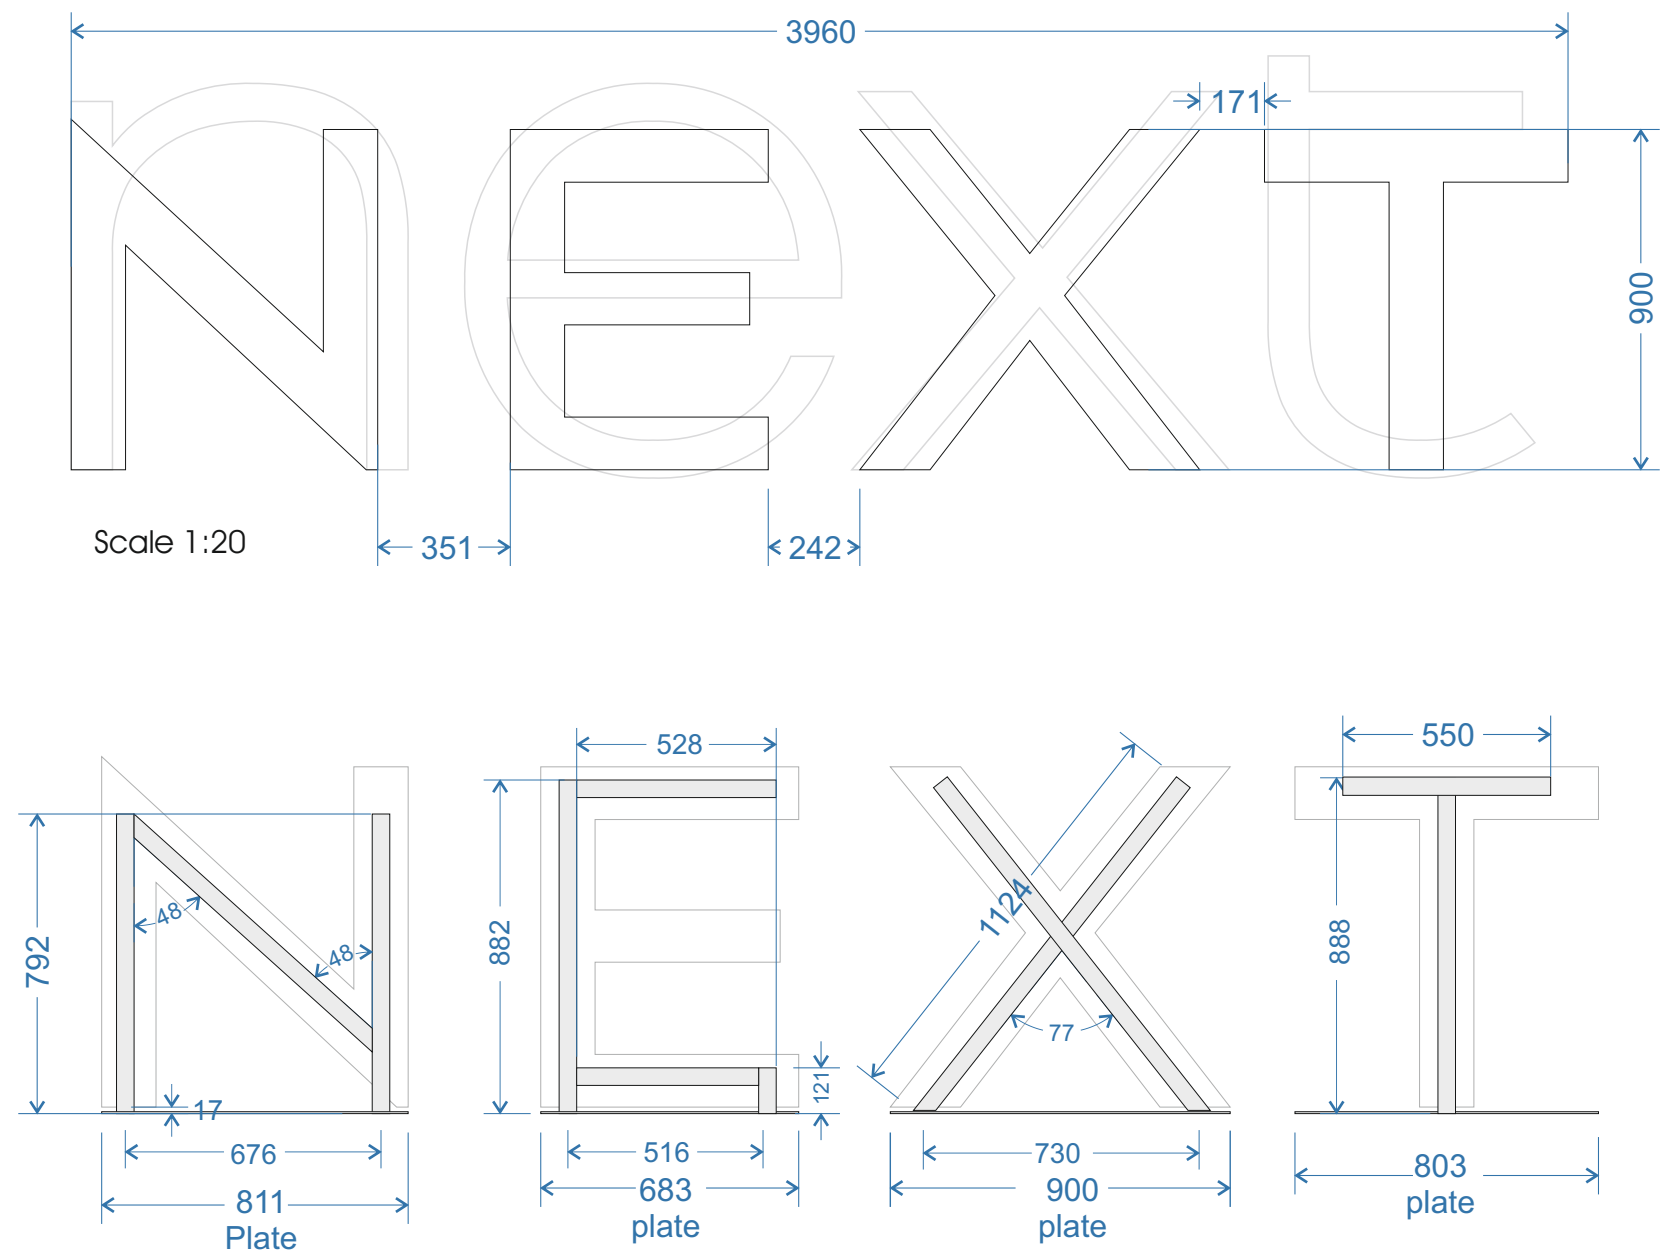

Gren's note: I believe transformers are behind a timber cover on the column but this will need making good if removed

CLIENT:	Next	DRAWING NUMBER:	JOB NO:	DRAWN BY:	REV	DATE	BY	DESCRIPTION
PROJECT:	Next Manchester Arndale	DM-0322-117	7581	D.Murfin	A	00.00.22	XX	XXXXXX
DESCRIPTION:	Canopy Letters	DATE:	ITEM REF:	SCALE:	B	00.00.22	XX	XXXXXX
		09.03.2022	n/a	a/s @A3	C	00.00.22	XX	XXXXXX
					D	00.00.22	XX	XXXXXX
					E	00.00.22	XX	XXXXXX

All measurements in millimetres unless stated otherwise.

See Drawing number -
DM-0322-114 for visual reference

See Drawing number -
DM-0622-147 for visual reference

See Drawing number -
DM-0322-117 for visual reference



All measurements in millimetres unless stated otherwise.

CLIENT:	Next	DRAWING NUMBER:	JOB NO:	DRAWN BY:	REV	DATE	BY	DESCRIPTION
PROJECT:	Next Manchester Arndale	DM-0322-139	7581	D.Murfin	A	21.03.22	DM	Sign updated
					B	30.03.22	ES	Sign updated
DESCRIPTION:	Visual	DATE:	ITEM REF:	SCALE:	C	31.03.22	ES	Notes added
		12.03.2022	n/a	a/s @A3	D	22.06.22	DM	Visual updated
					E	10.08.22	DM	Option removed, note amended

© This drawing is the property of Geetee Signs, and should not be reproduced, altered or used in any way without express permission. Colours shown are for illustration and may not be an exact match unless references are supplied.



Geeteesigns.com