



This drawing is the copyright of LDM Deisgn.
All dimensions to be checked on site.
Do not scale.
All levels to be checked on site and refer to Ordnance Survey Datum Newlyn
unless alternative datum given.
All errors and omissions to be reported to the Architect prior to commencement.
This drawing must be read in conjunction with the relevant specification clauses.
This drawing must not be used on site unless issued for construction.




1 Front Elevation
1 : 150

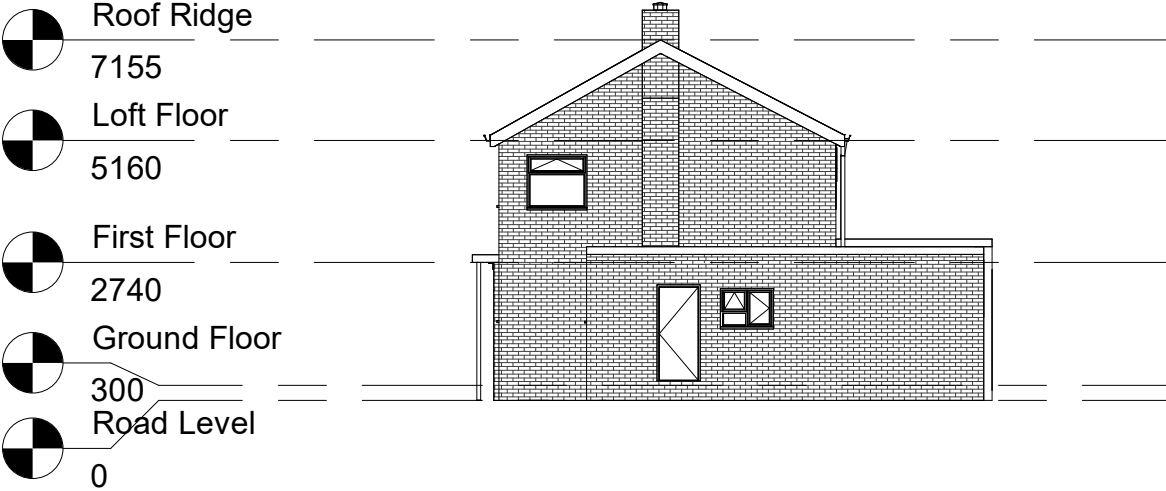

3 Right Elevation
1 : 150

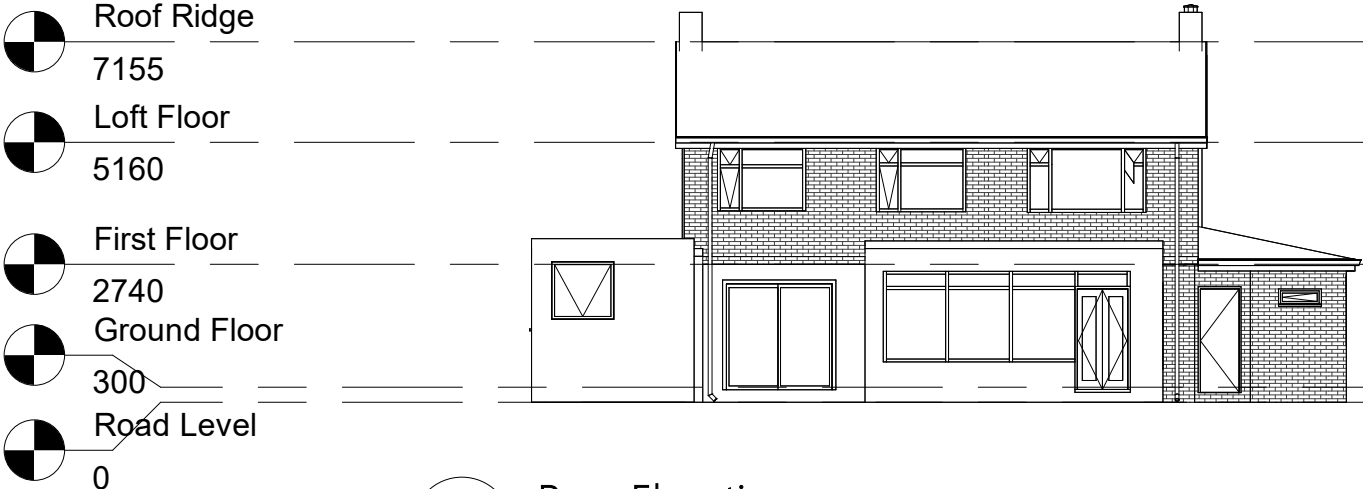

2 Rear Elevation
1 : 150

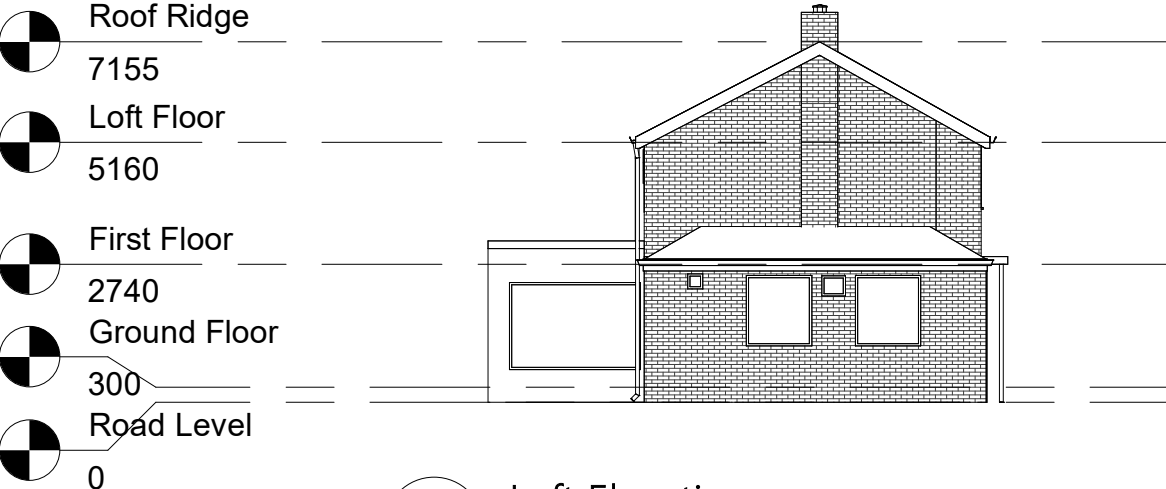

4 Left Elevation
1 : 150

0 1 2 3 4 5 10 15
GRAPHIC SCALE: 1:150



LDM Design

PROJECT
7 Pasture Field Road, Peel Hall,
M22 5JW

SHEET
Existing Elevations

CLIENT
N/A

Scale (@ A3)
As indicated

Drawn by
BA

Checked by
KK

DRAWING NUMBER

A311

REV

A