

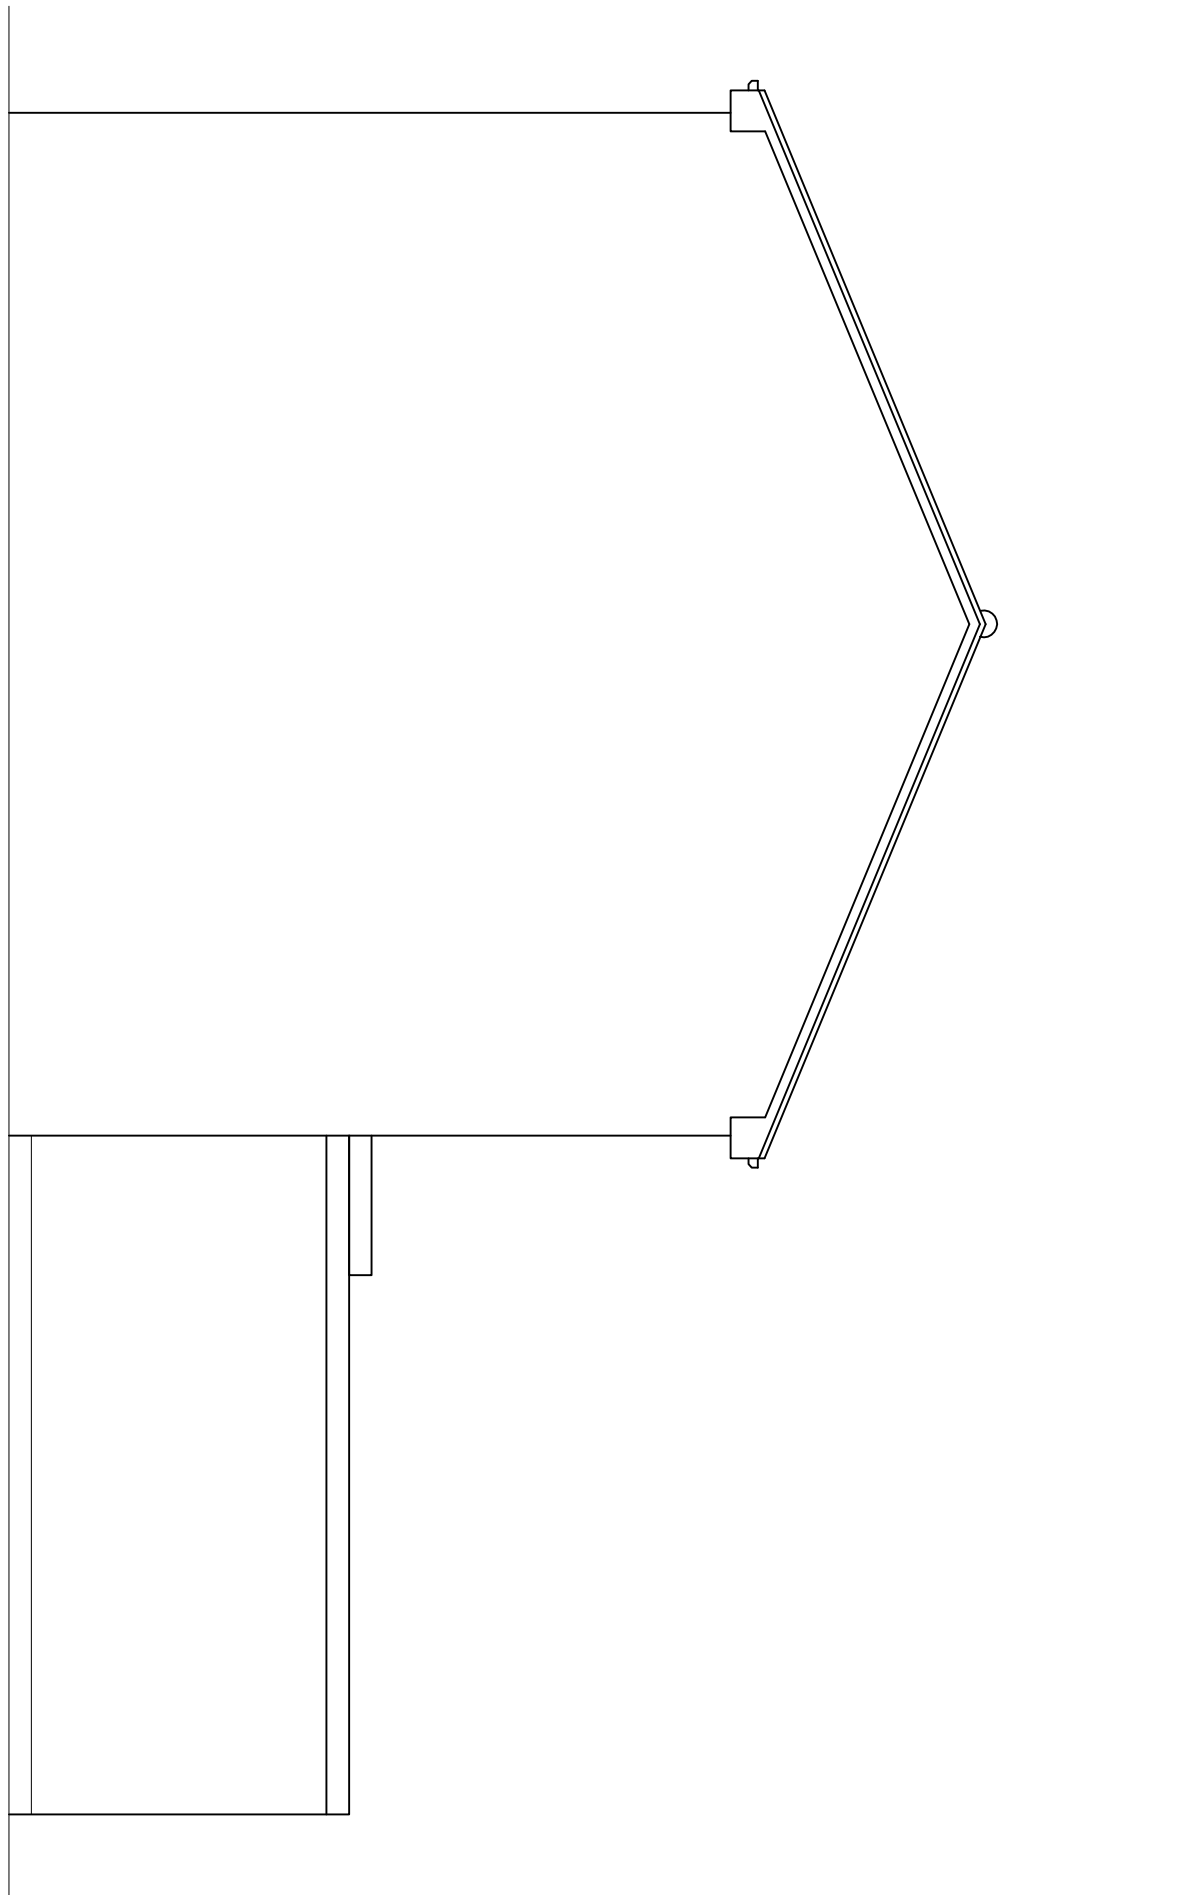
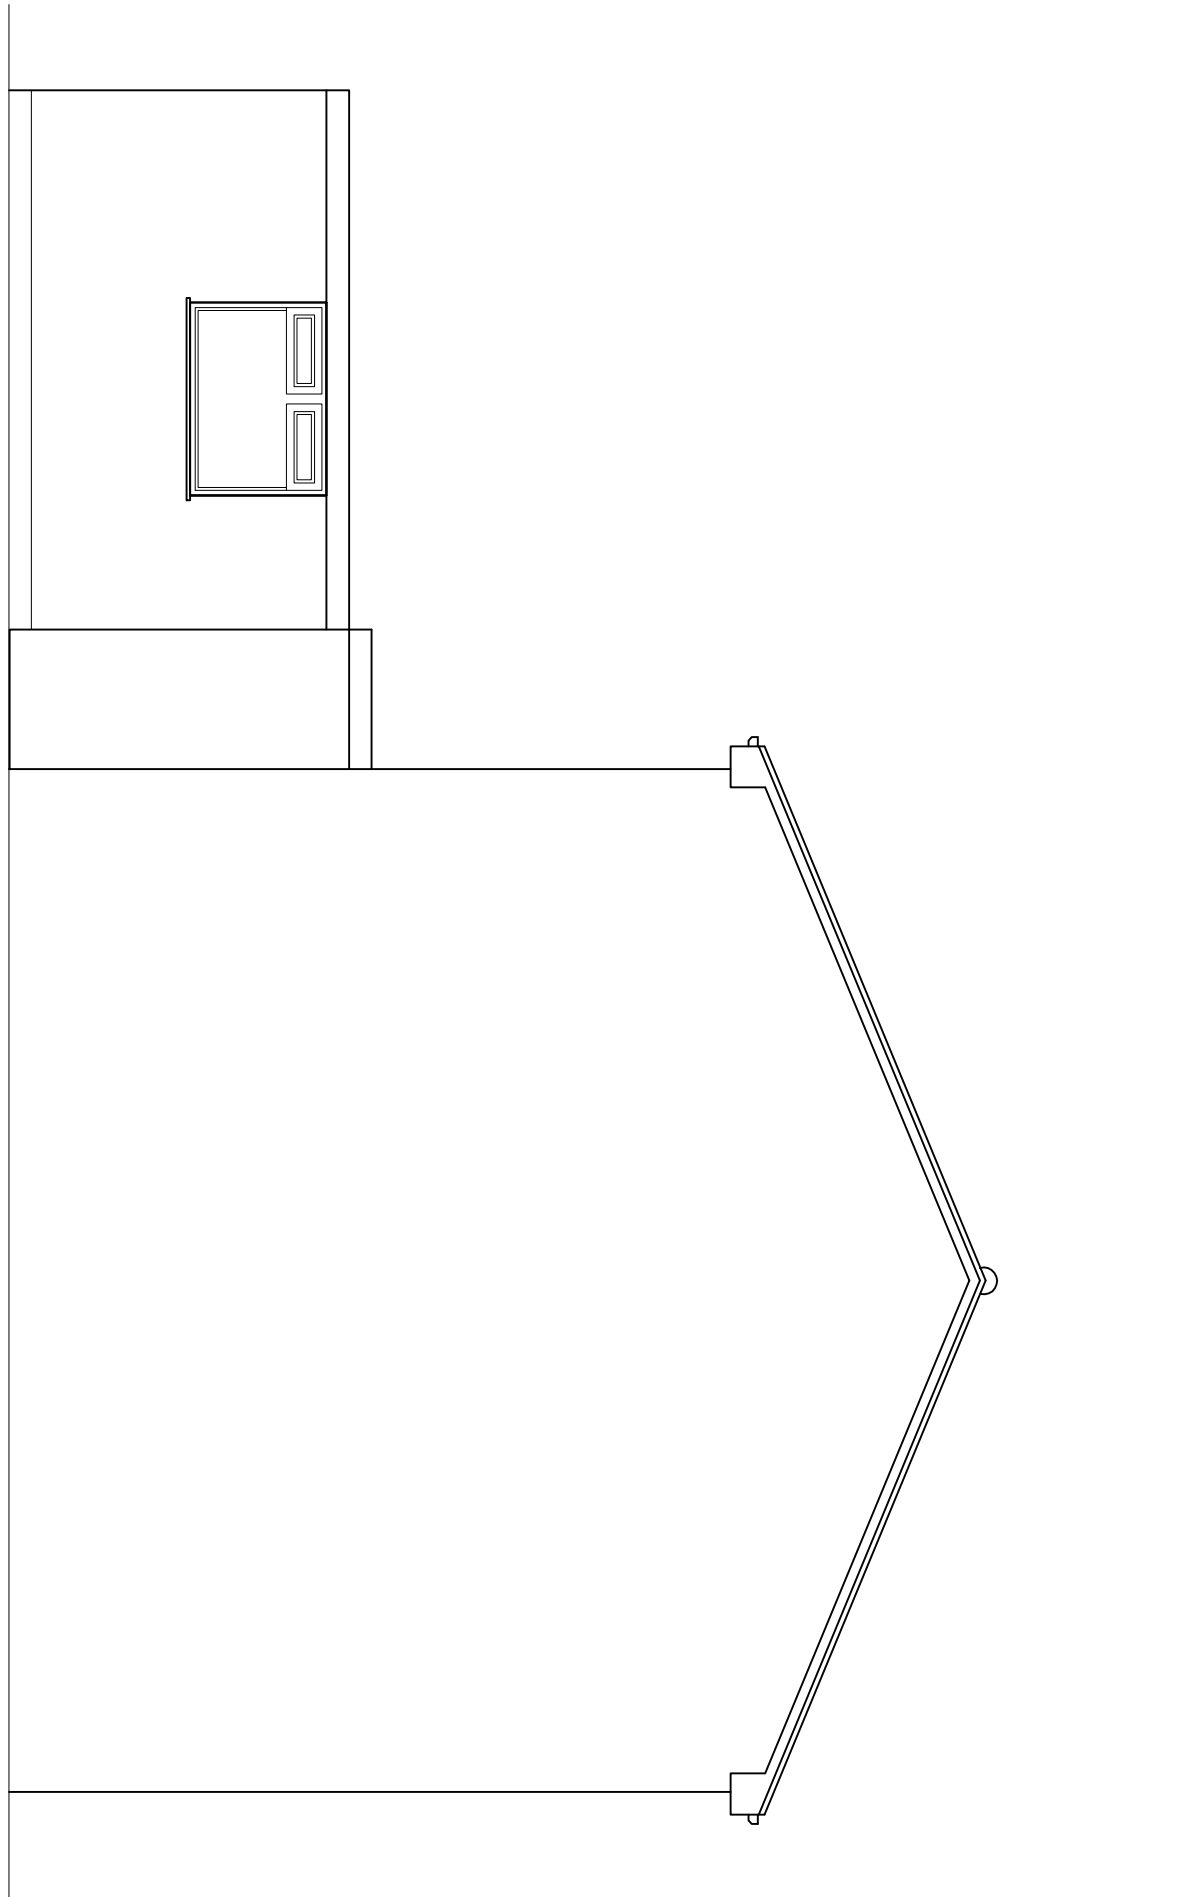


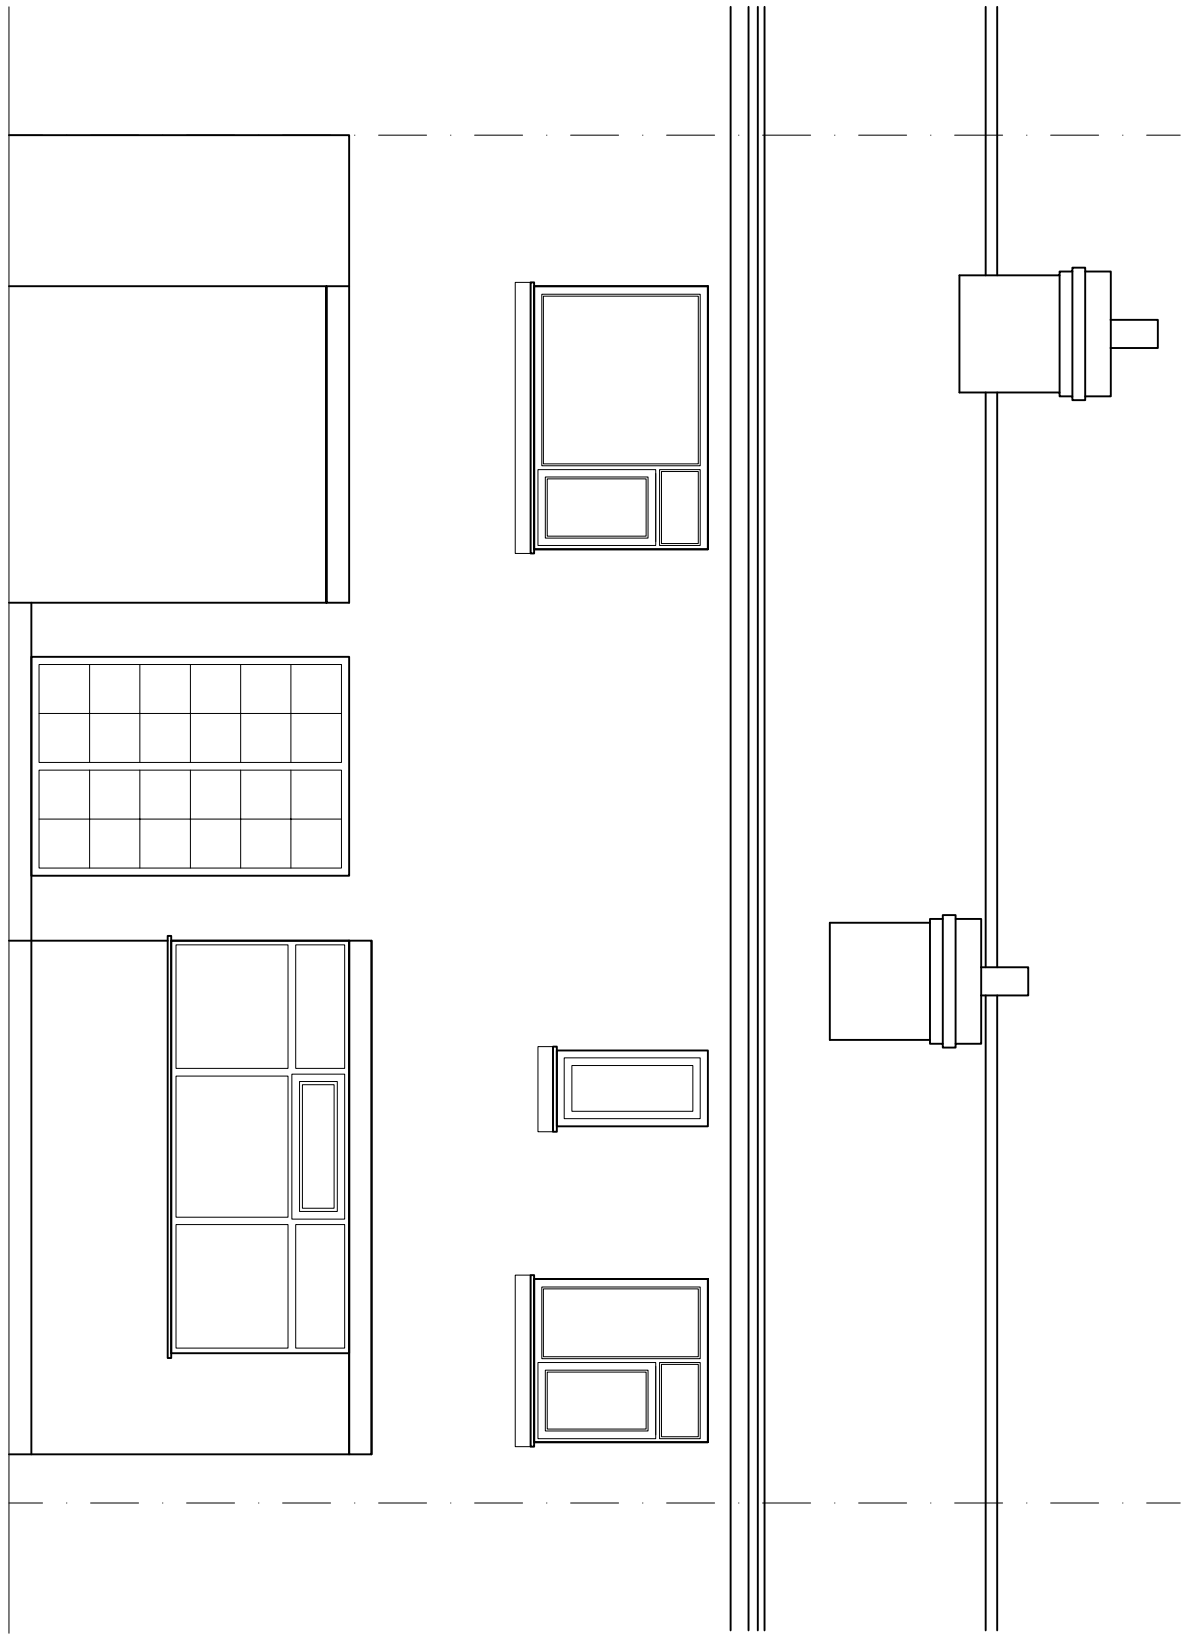


EXISTING REAR ELEVATION

(SCALE 1:50)

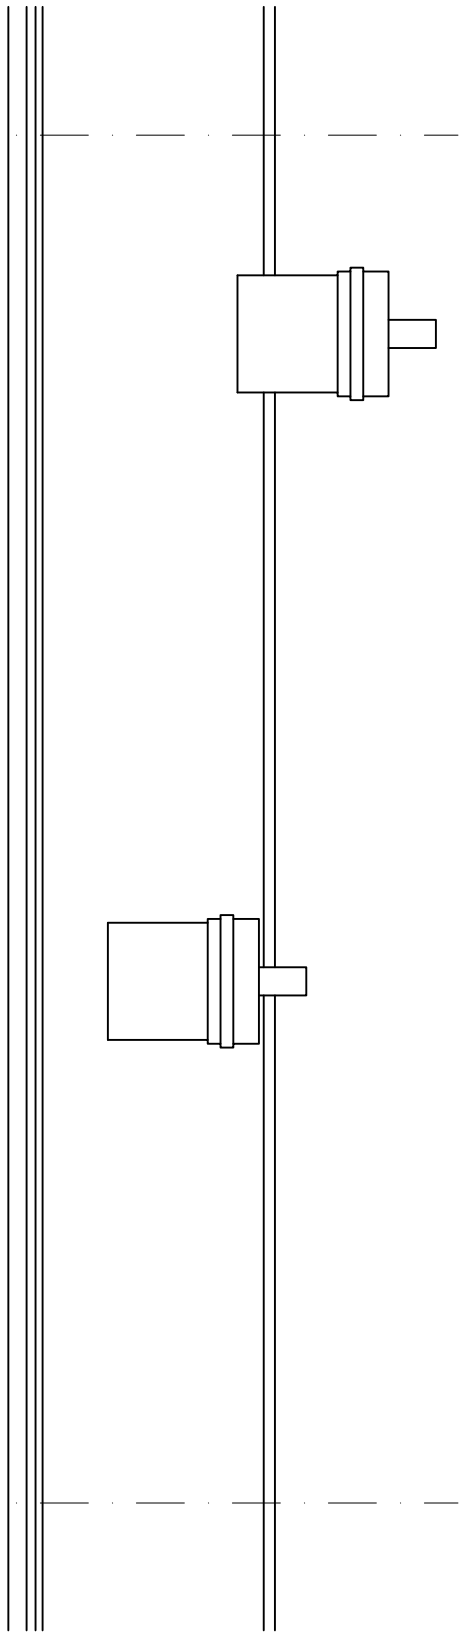


EXISTING LEFT SIDE ELEVATION

(SCALE 1:50)

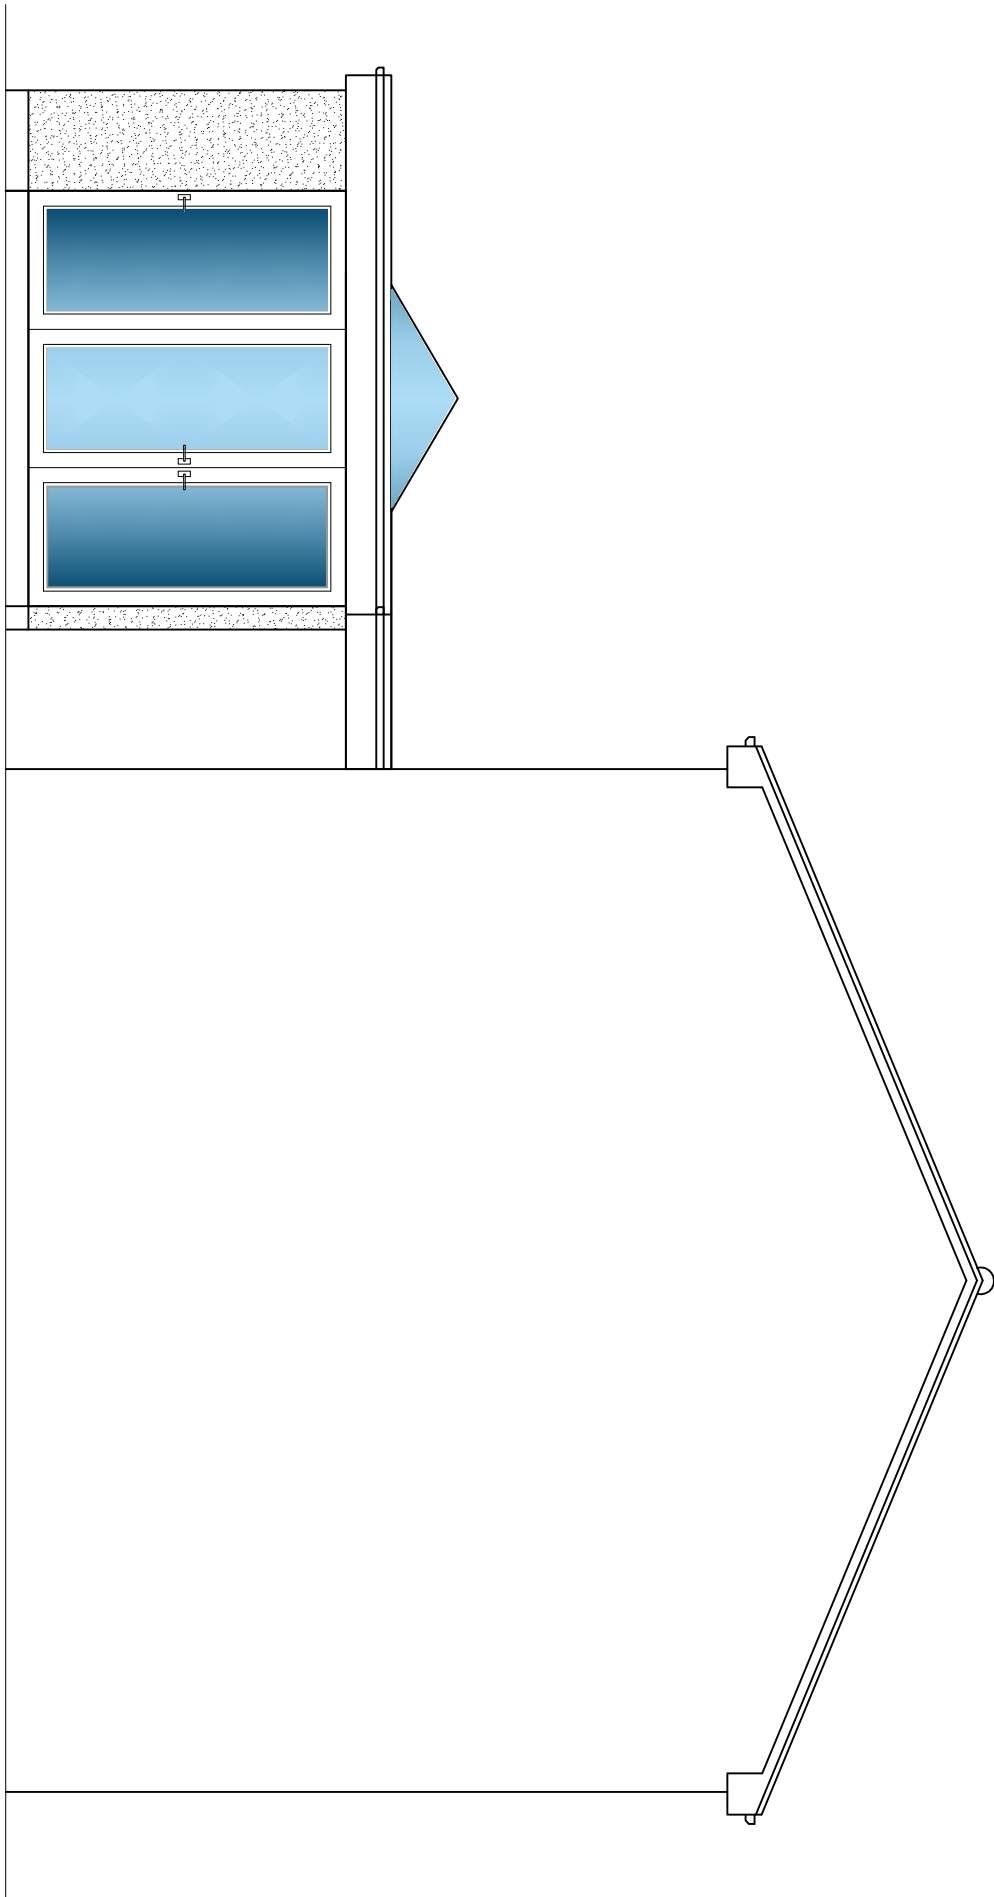


EXISTING RIGHT SIDE ELEVATION

(SCALE 1:50)

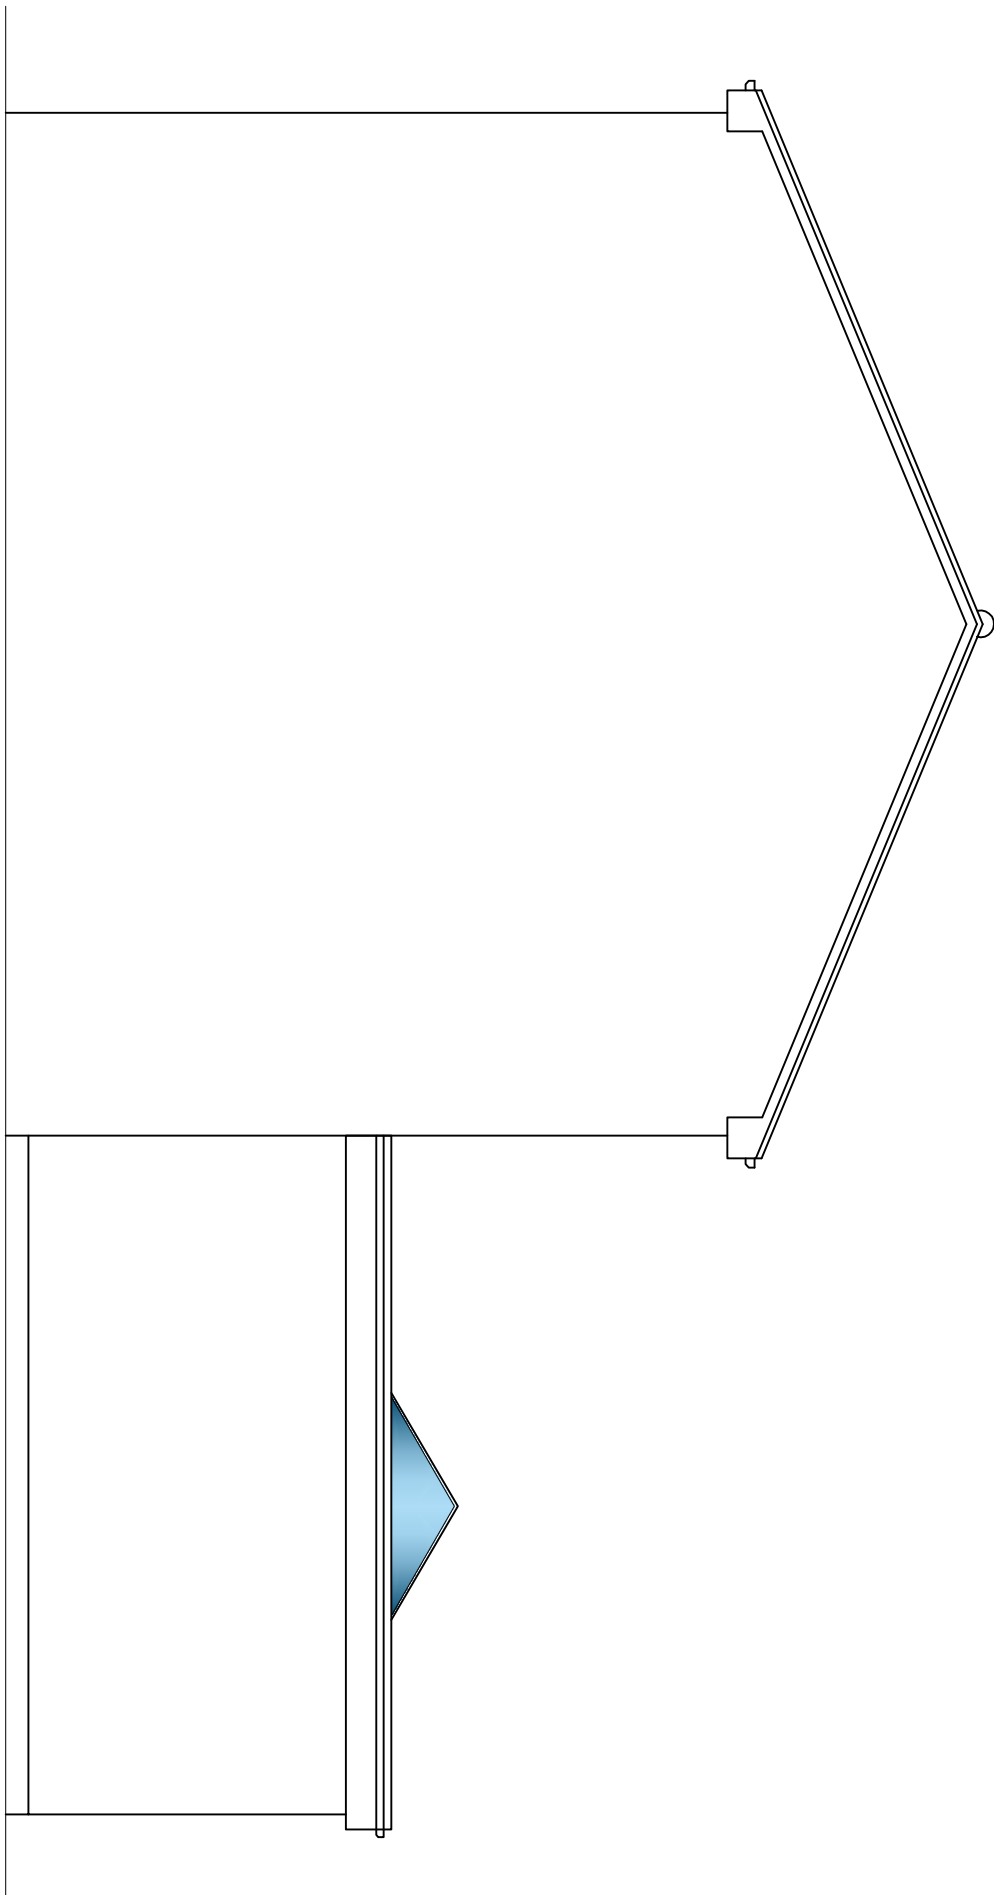


PROPOSED REAR ELEVATION

(SCALE 1:50)

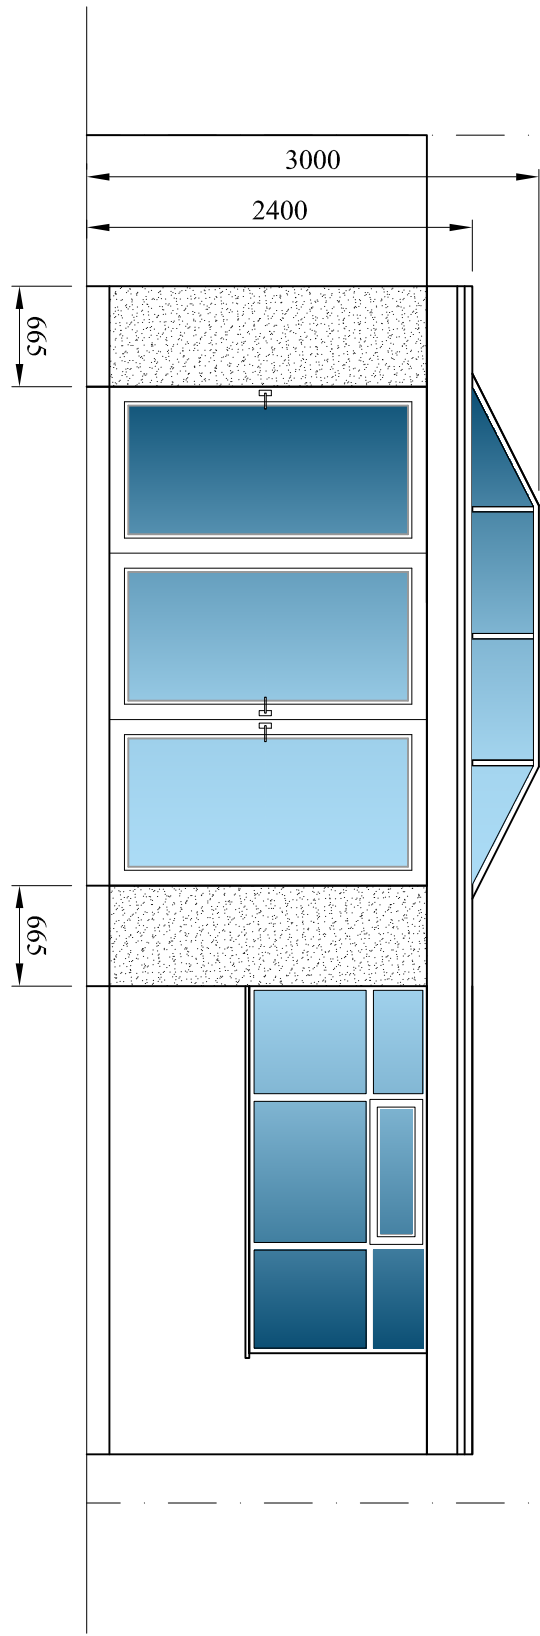



PROPOSED LEFT SIDE ELEVATION

(SCALE 1:50)

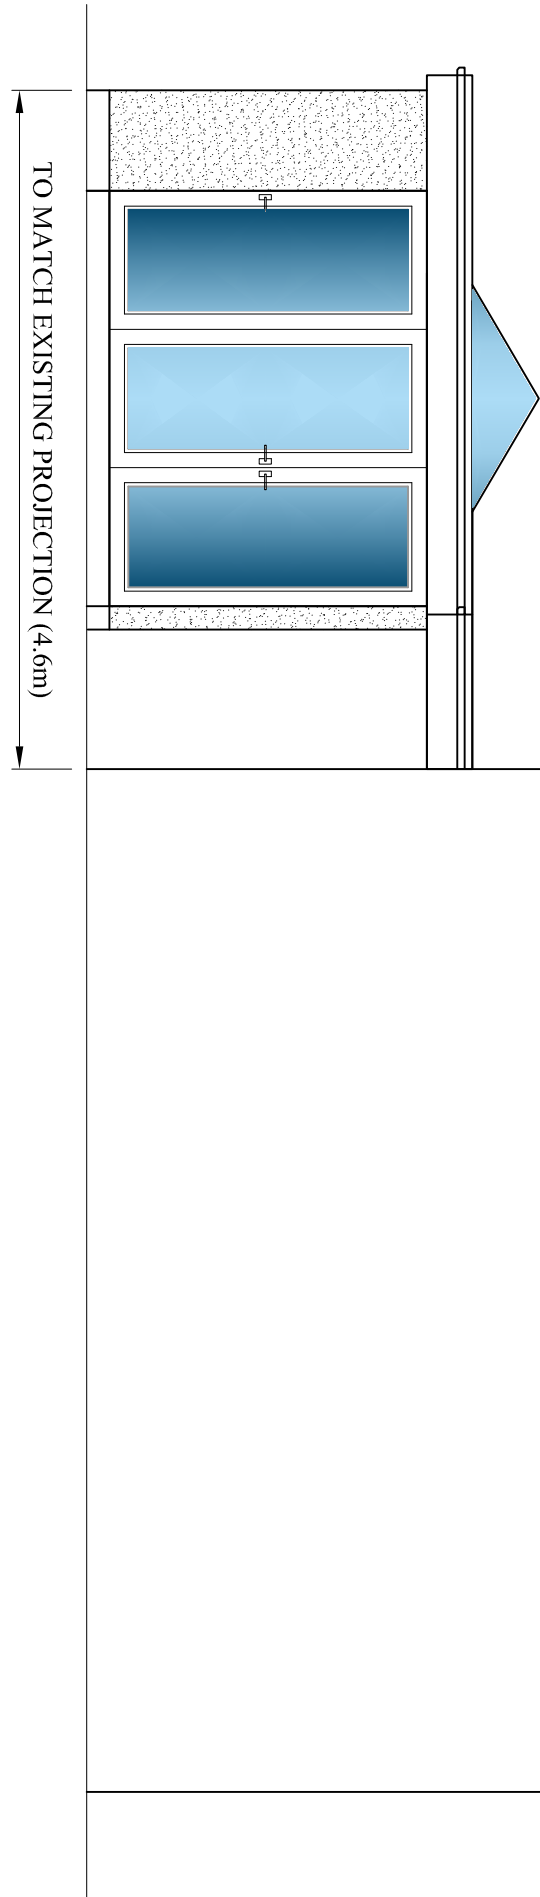

PROPOSED RIGHT SIDE ELEVATION

(SCALE 1:50)

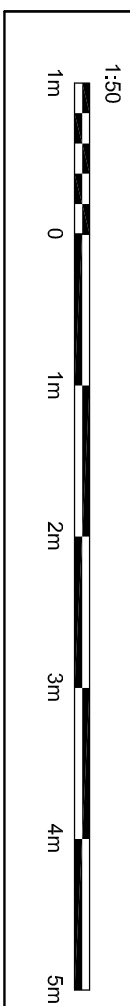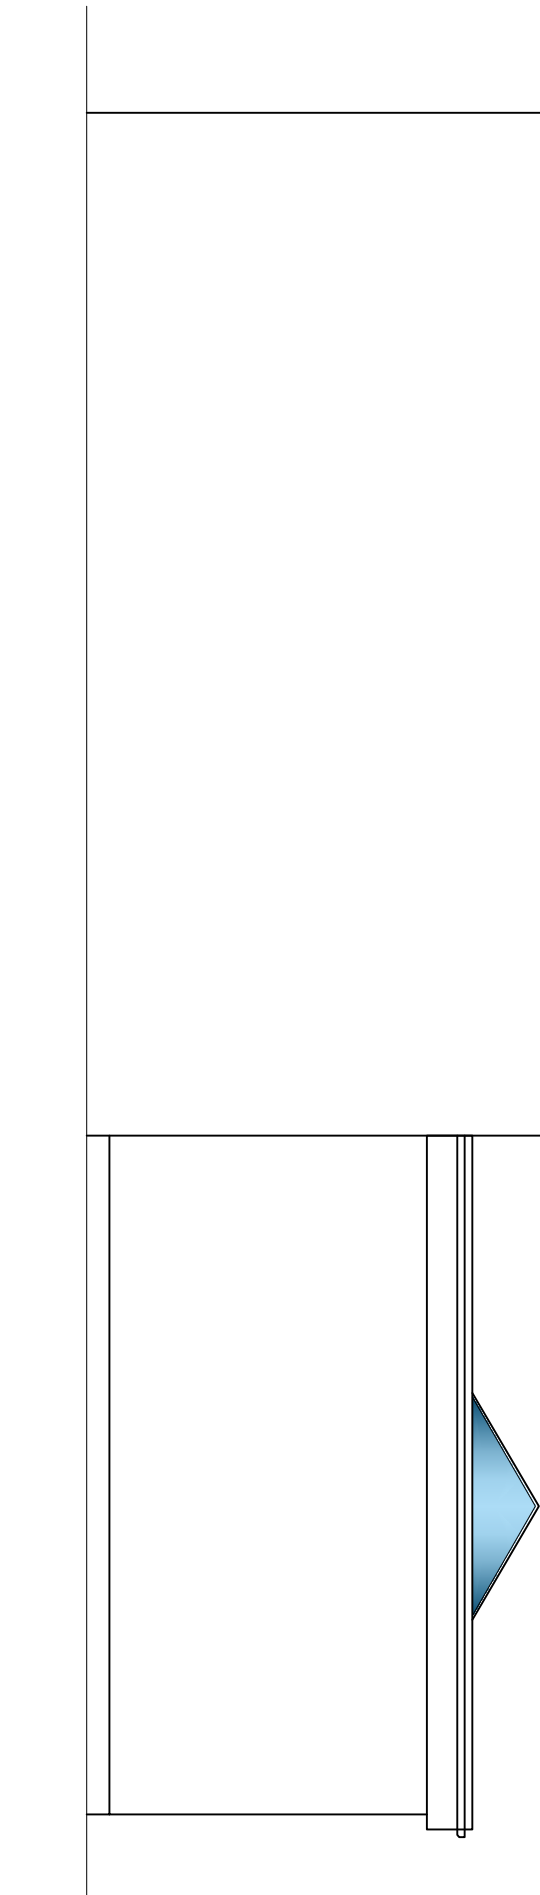

A		ISSUED FOR PLANNING APPROVAL	
10/09/22		PLANNING APPROVAL	
DRAWING STATUS			
PROJECT			
50 GLEBELANDS RD, BAGULEY			
TITLE			
PROPOSED GROUND FLOOR REAR EXTENSION			
SCALE & SIZE:		STATUS	
1:50 @ A1 UNO		PLANNING APP.	
PROJECT No.		DATE	
GR-001		SEPT 22	
DRAWING No.		REV.	
002		A	