



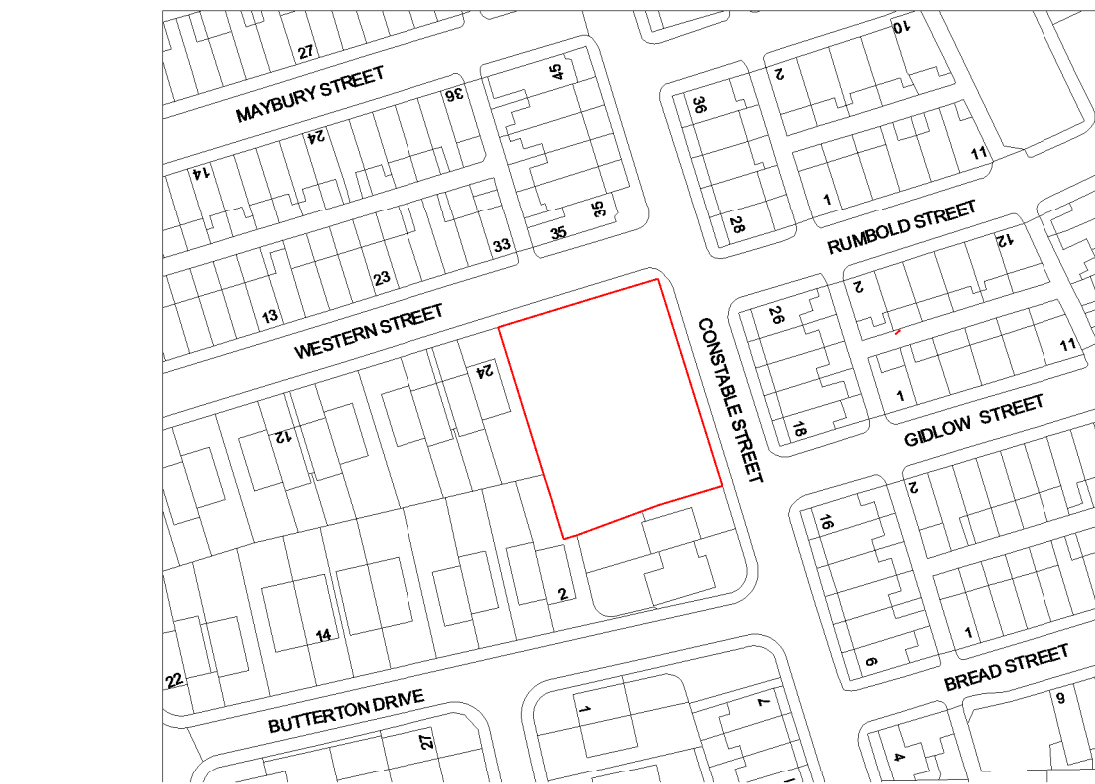

Site Location Plan

1:1250

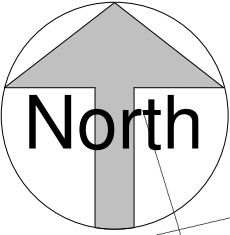

Site


1:100

33

33

24

CONSTABLE STREET

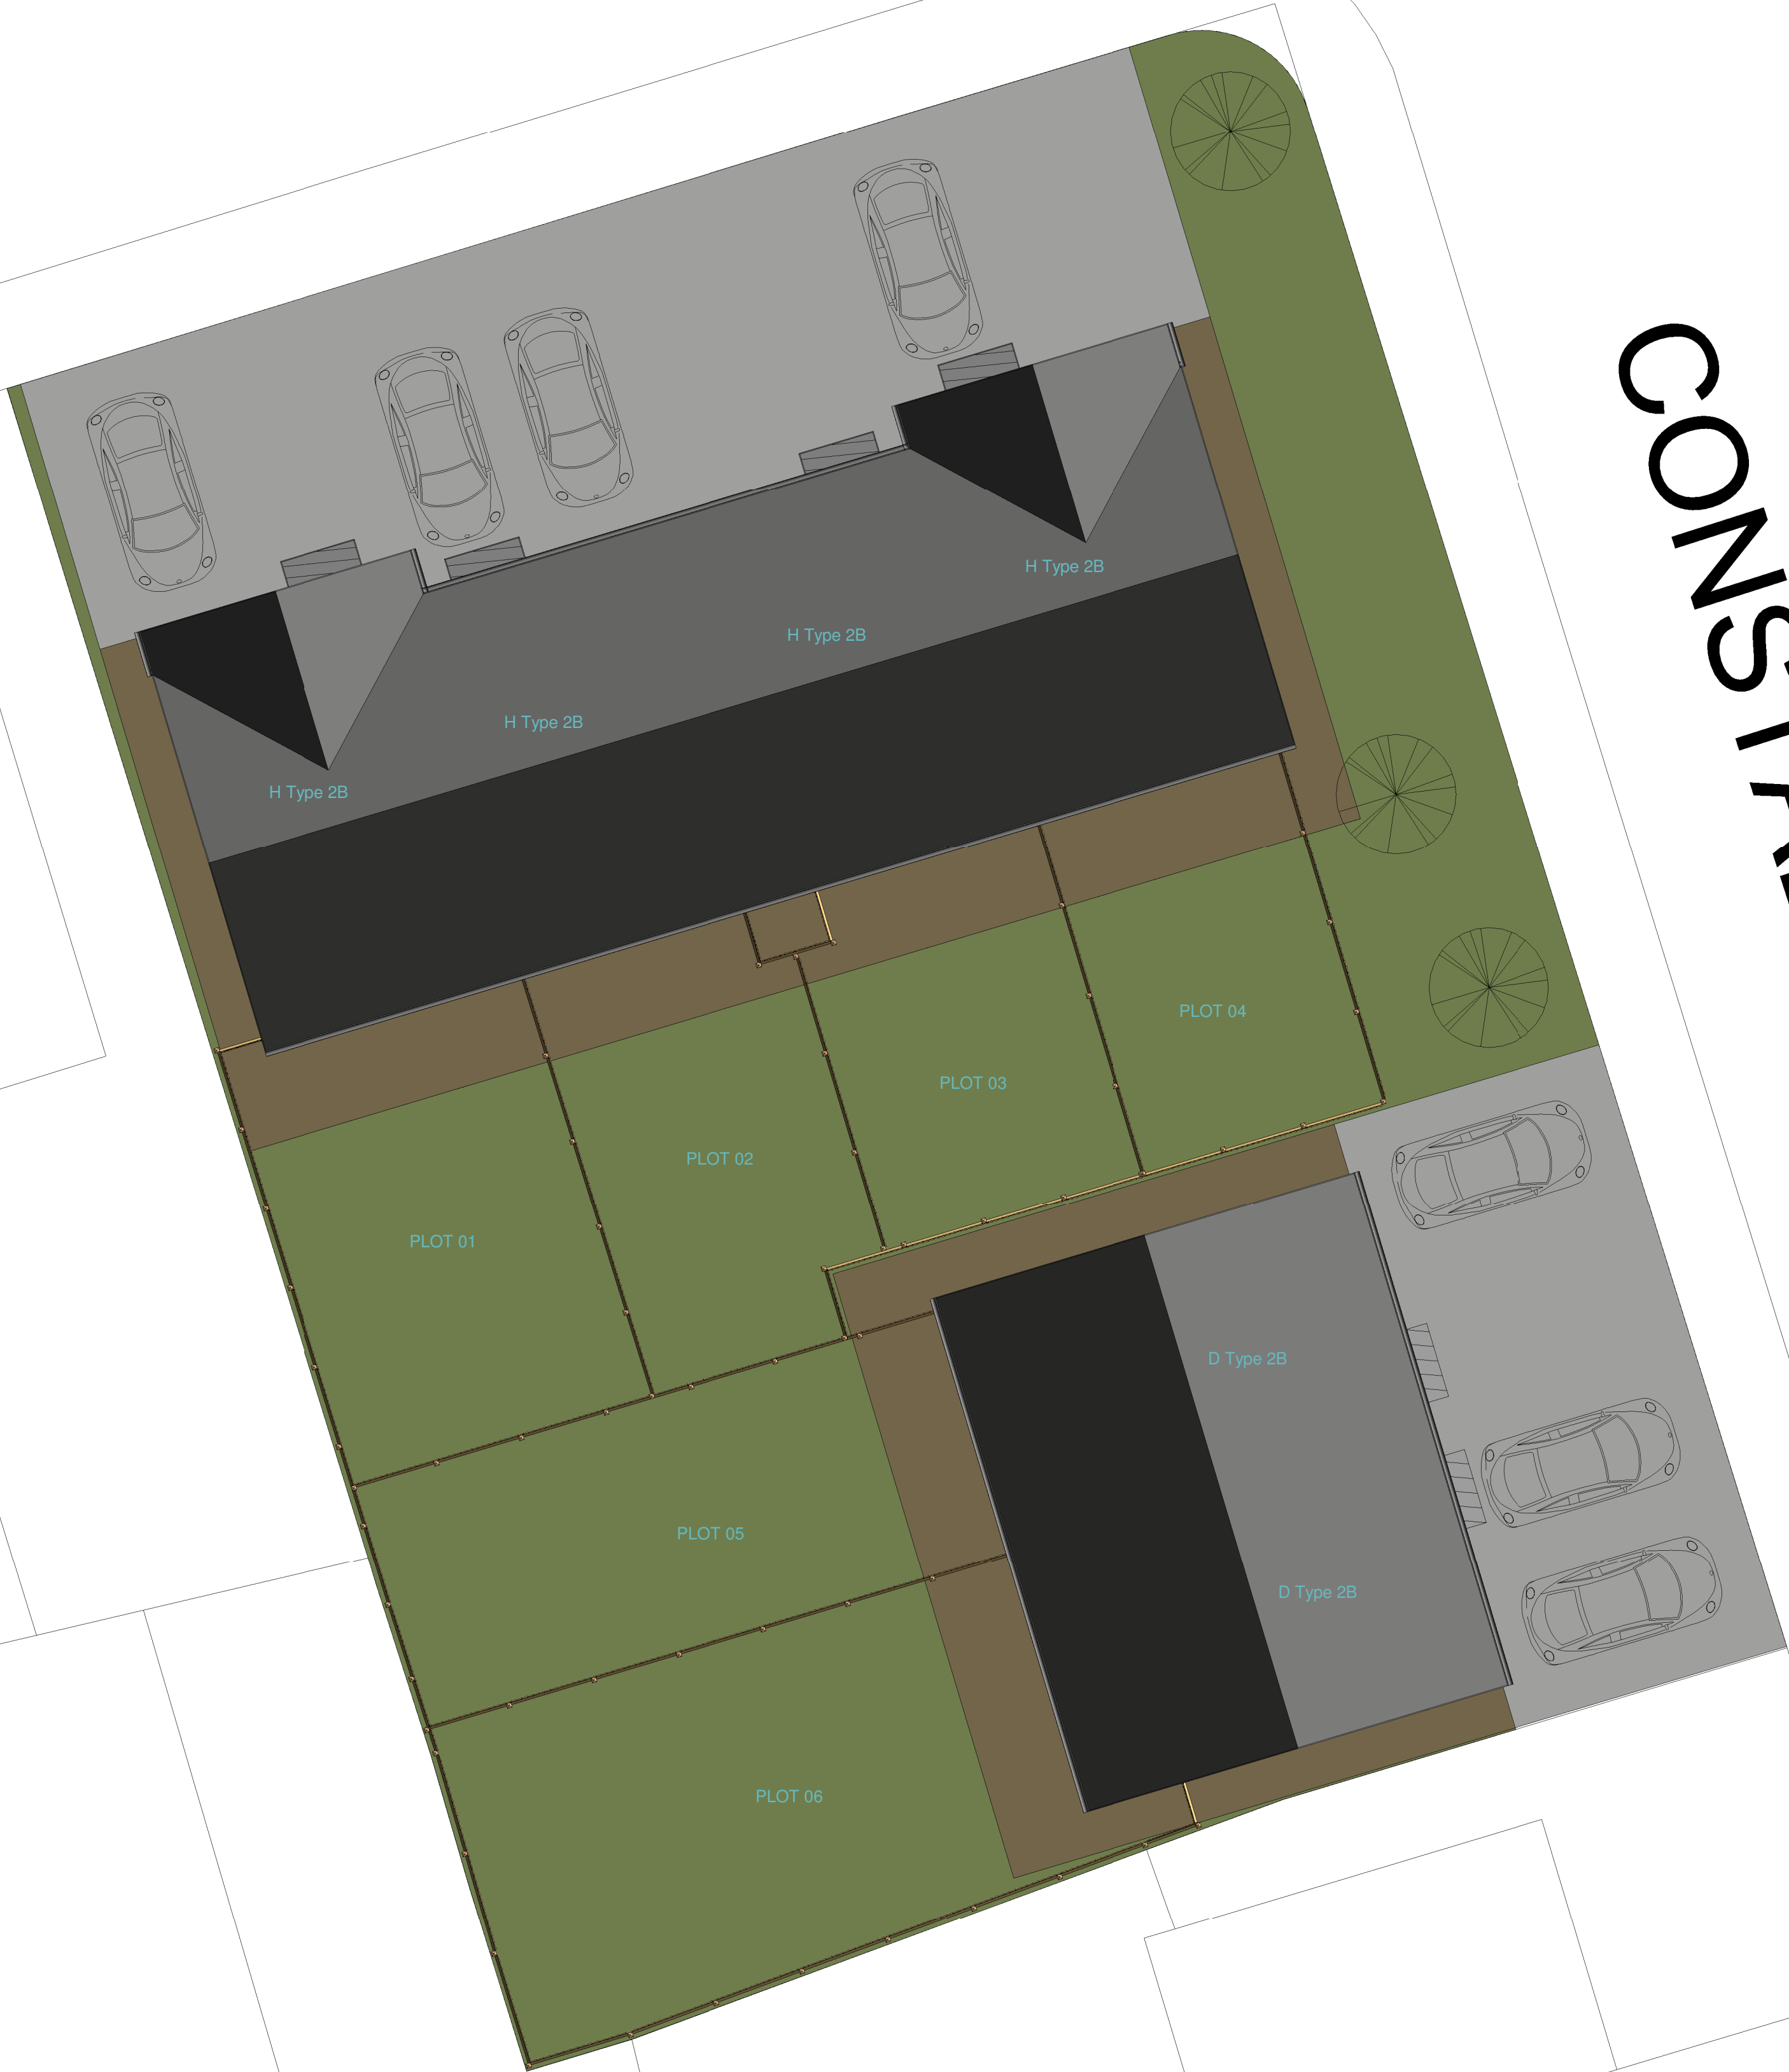

General Notes

© 2021

These drawings are for planning purposes only and are copyright of TF Architectural Services Ltd. Any anomalies must be reported to TF Architectural Services Ltd.
DO NOT SCALE FROM THESE PLANS, IF UNSURE ASK.

All measurements are deemed as approximate and must be checked on site prior to works starting.

All works to be carried out in accordance with the current Building Regulations, British Standards and Codes of Practice and to the satisfaction of the Building Inspector.

P03	20.08.22	General rev	RJM	TF
P02	12.07.22	General rev following comments rec'd	RJM	TF
P01	07.06.22	Preliminary issue	RJM	TF
rev	date	rev notes	dm	chkd

TF Architectural Services Ltd

1 Morrison Way Southwell
Nottingham NG25 0ED

M: 07525253094

E: tim.fletcher@tfarchitecturalservices.co.uk

CLIENT
NHS Property Services

PROJECT
Proposed new residential development
Abbey Hey Clinic,
Constable St, Abbey Hey Manchester

TITLE
Typical Site Plan

PROJECT	ORIGINATOR	LEVEL	TYPE	DISCIPLINE	NUMBER	REV
423	TFA	00	DR	A	0001	P03
SCALE @ A1	As indicated	DATE	June 2022			
DRAWN BY	RJM	CHECKED BY	TA			