



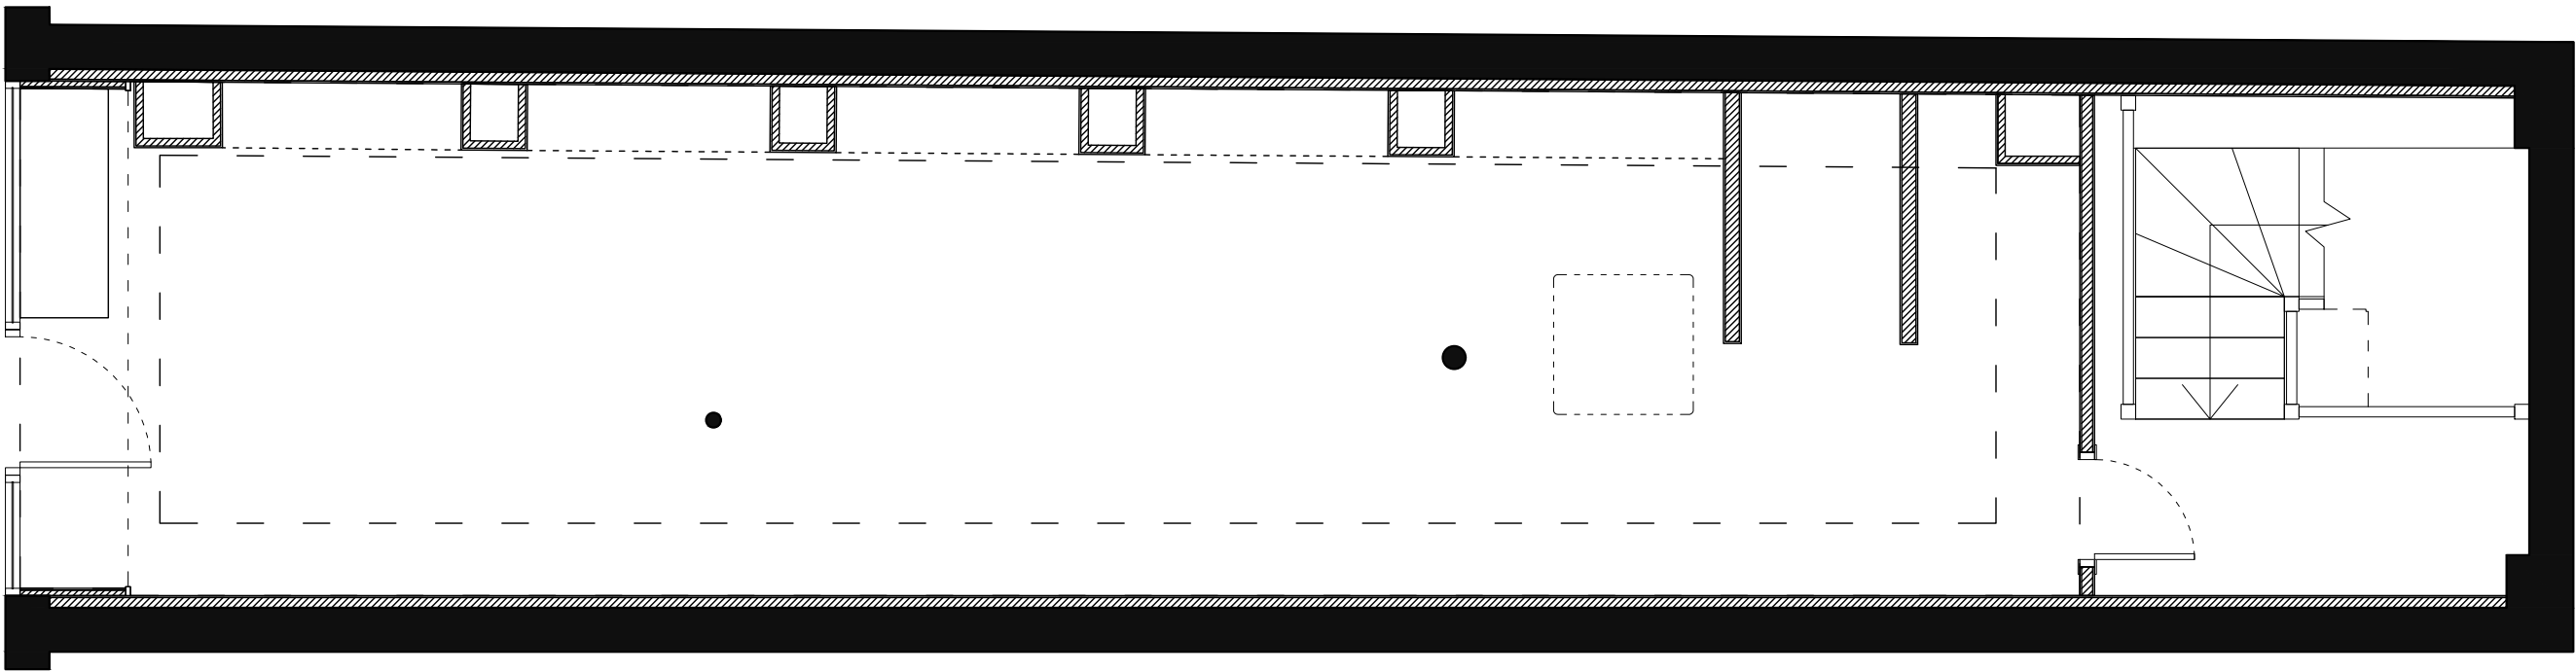

GROUND FLOOR EXISTING PLAN
(1:50 @ A3)

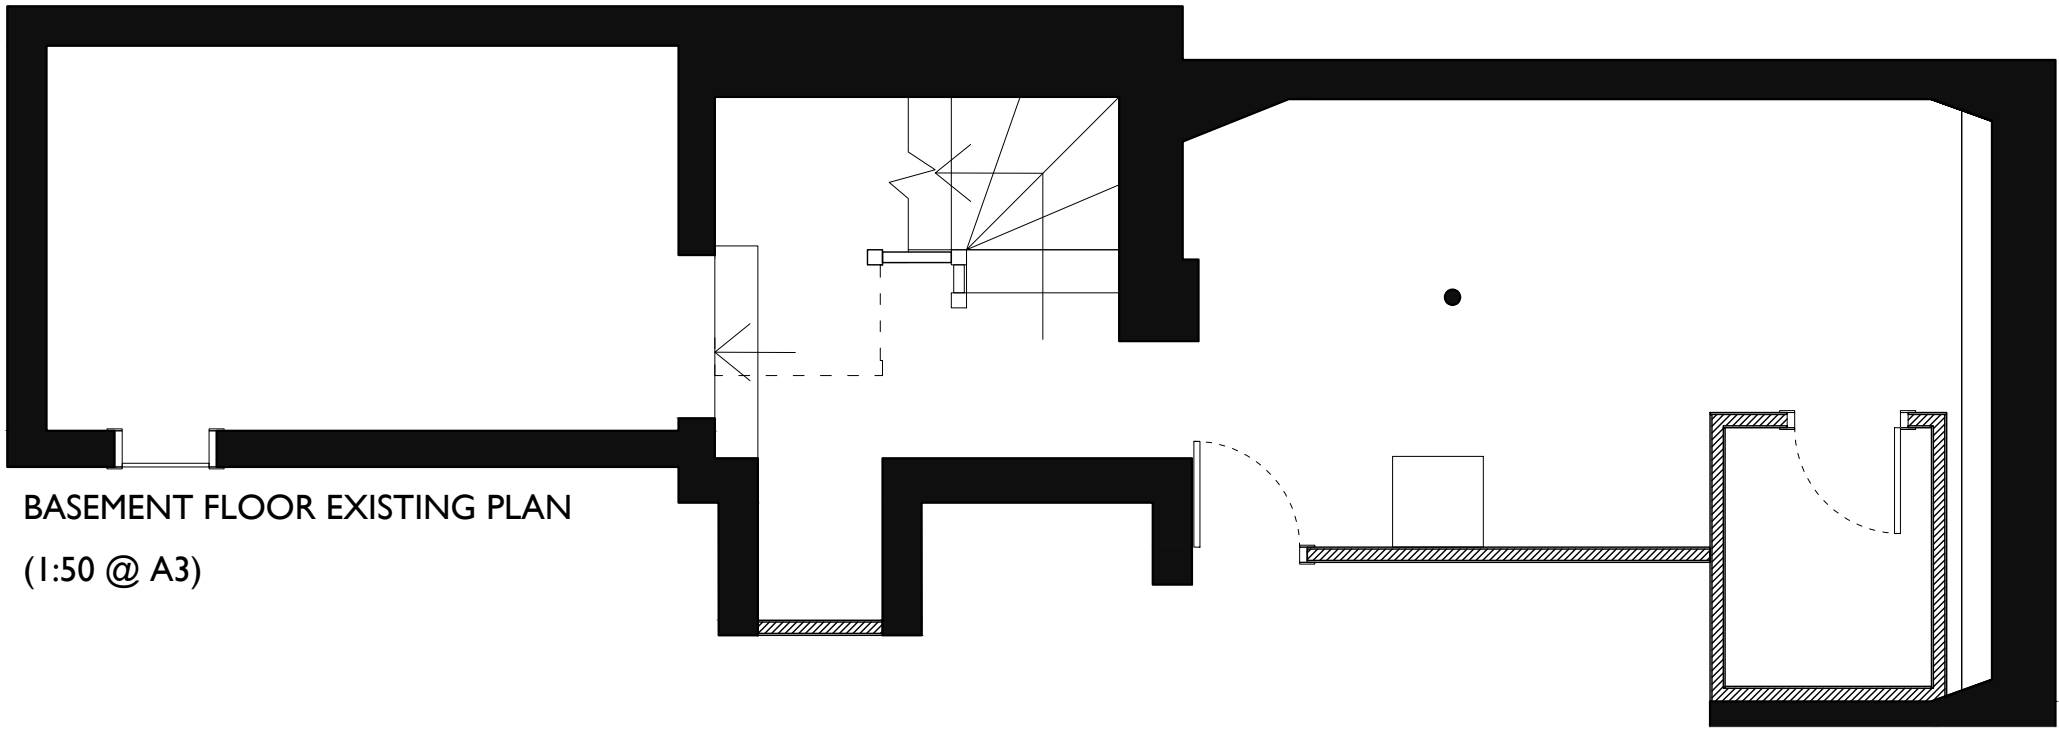

BASEMENT FLOOR EXISTING PLAN
(1:50 @ A3)

REVISIONS		
Revision	Date	Initials
Rev A	20.04.22	GB
Updated following site survey.		
Rev B	15.06.22	GB
Updated to construction issue.		

SCALE		
0	1:50	2000



SHOEMAKERS SINCE 1825

EXISTING FLOOR PLANS

CONSTRUCTION ISSUE

56 King Street
Manchester
M2 4LY

Designer:	GB
Date:	15.03.22
Scale:	1:50 at A3
Drawing Number:	ORIG/22/02
Revision:	B