

Dimensioning

Figured dimensions only to be taken from these designs and drawings. Work to annotated dimensions only. All dimensions to be checked on site. Architectural designers to be informed immediately of any discrepancies before work proceeds. Drawings are to be read in conjunction with relevant specifications, structural engineers and service engineers' drawings.

Rev	Description	Date
-	Issued to client for comments	04/09/22
A	Issued for Planning	05/09/22
B	Revised Drawing	29/09/22
C	Revised Drawing	07/10/22
D	Revised Drawing	20/10/22
E	Discrepancy amended	31/10/22



SALEEM
ARCHITECTS

Client
Mr Nanak Singh

Project
24 Bottomley Side
Blackley
Manchester
M9 8EP


Drawing Title
Proposed Plans

Revision
E


Scale
1:100 @ A3

Date
Sept 2022

Drawing No. :
Sheet 4

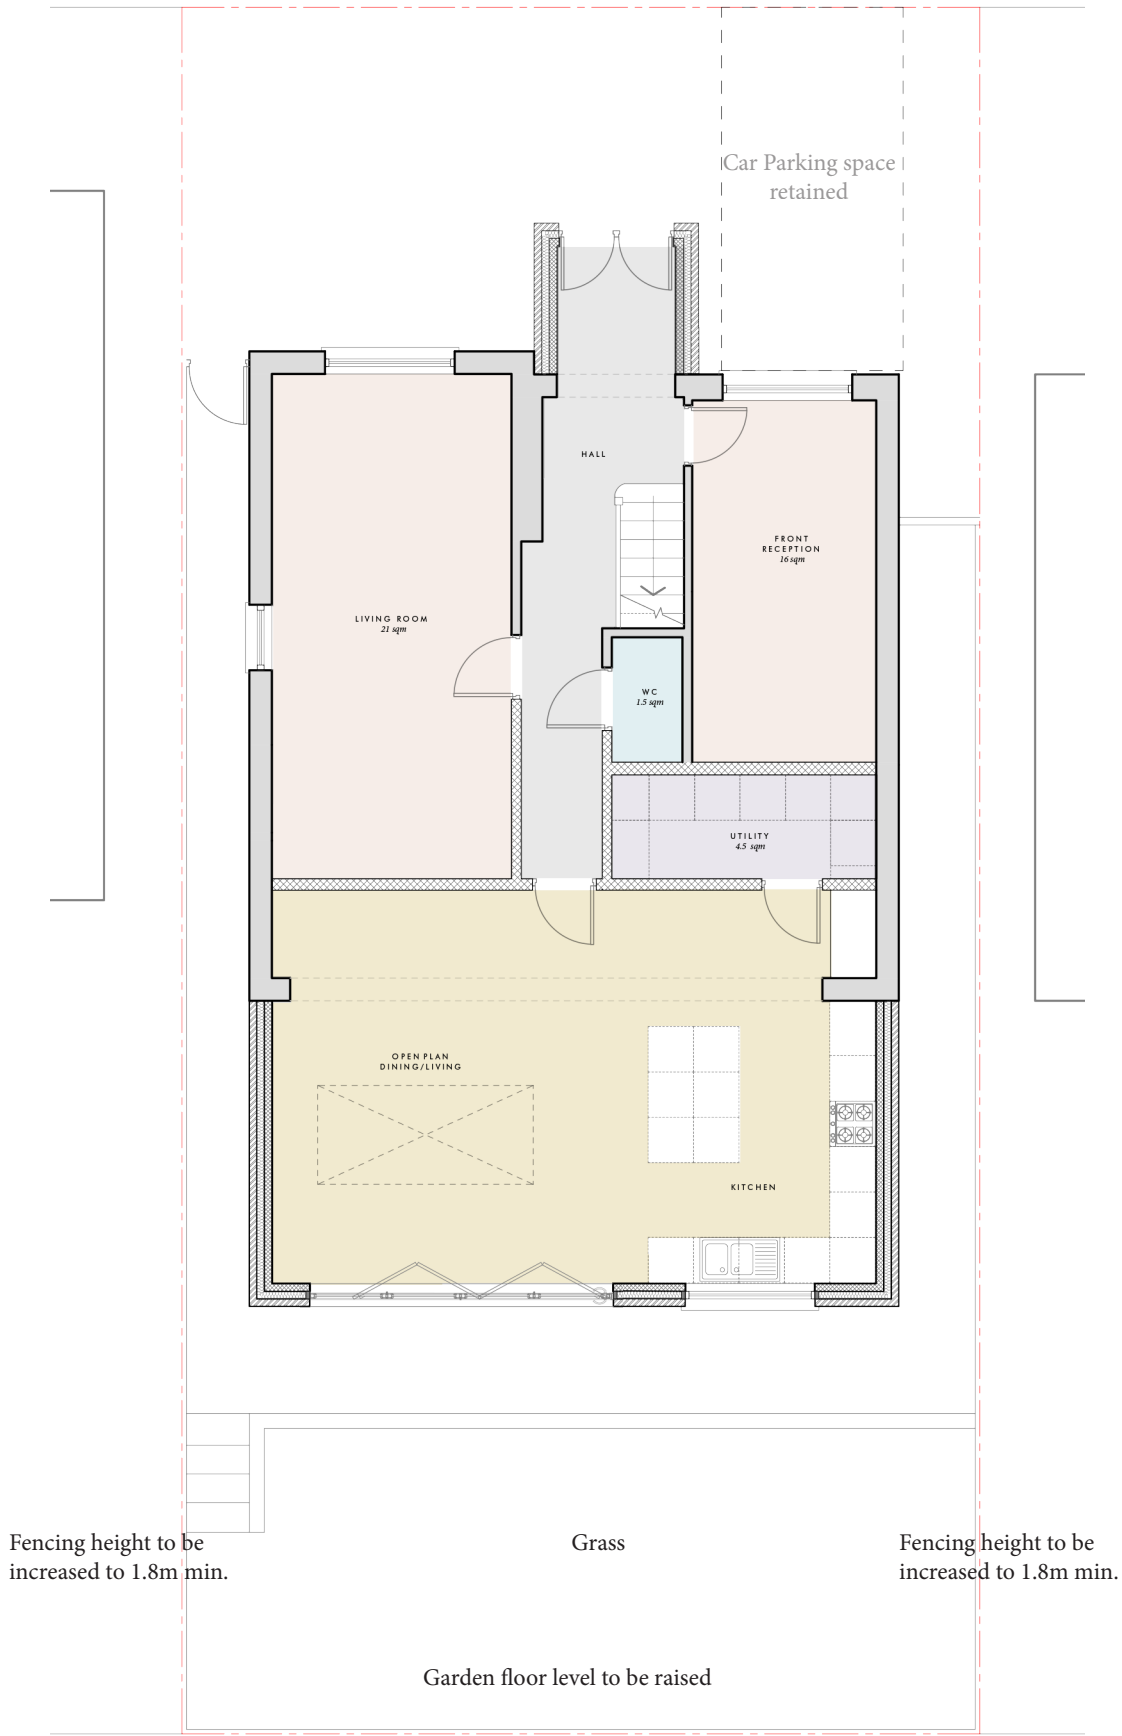

PROPOSED GROUND FLOOR PLAN
1:100 @ A3

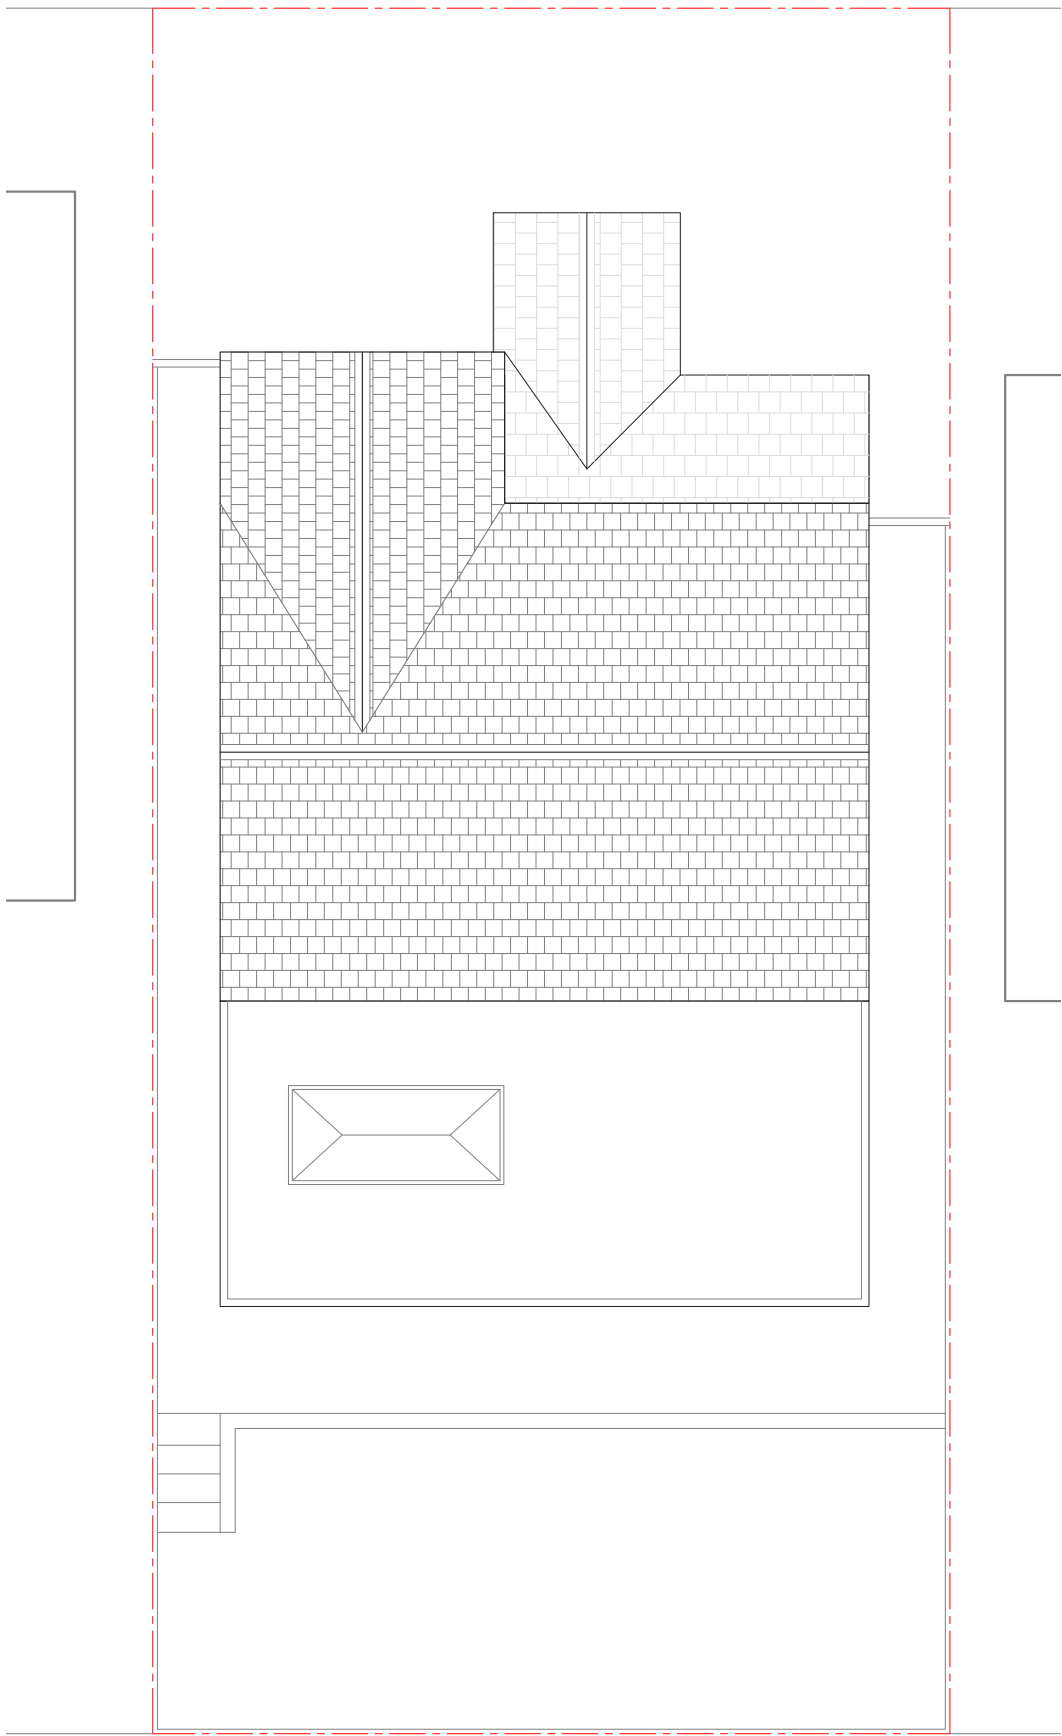

PROPOSED ROOF PLAN
1:100 @ A3