



01 SITE PLAN




02 COURTS PLAN

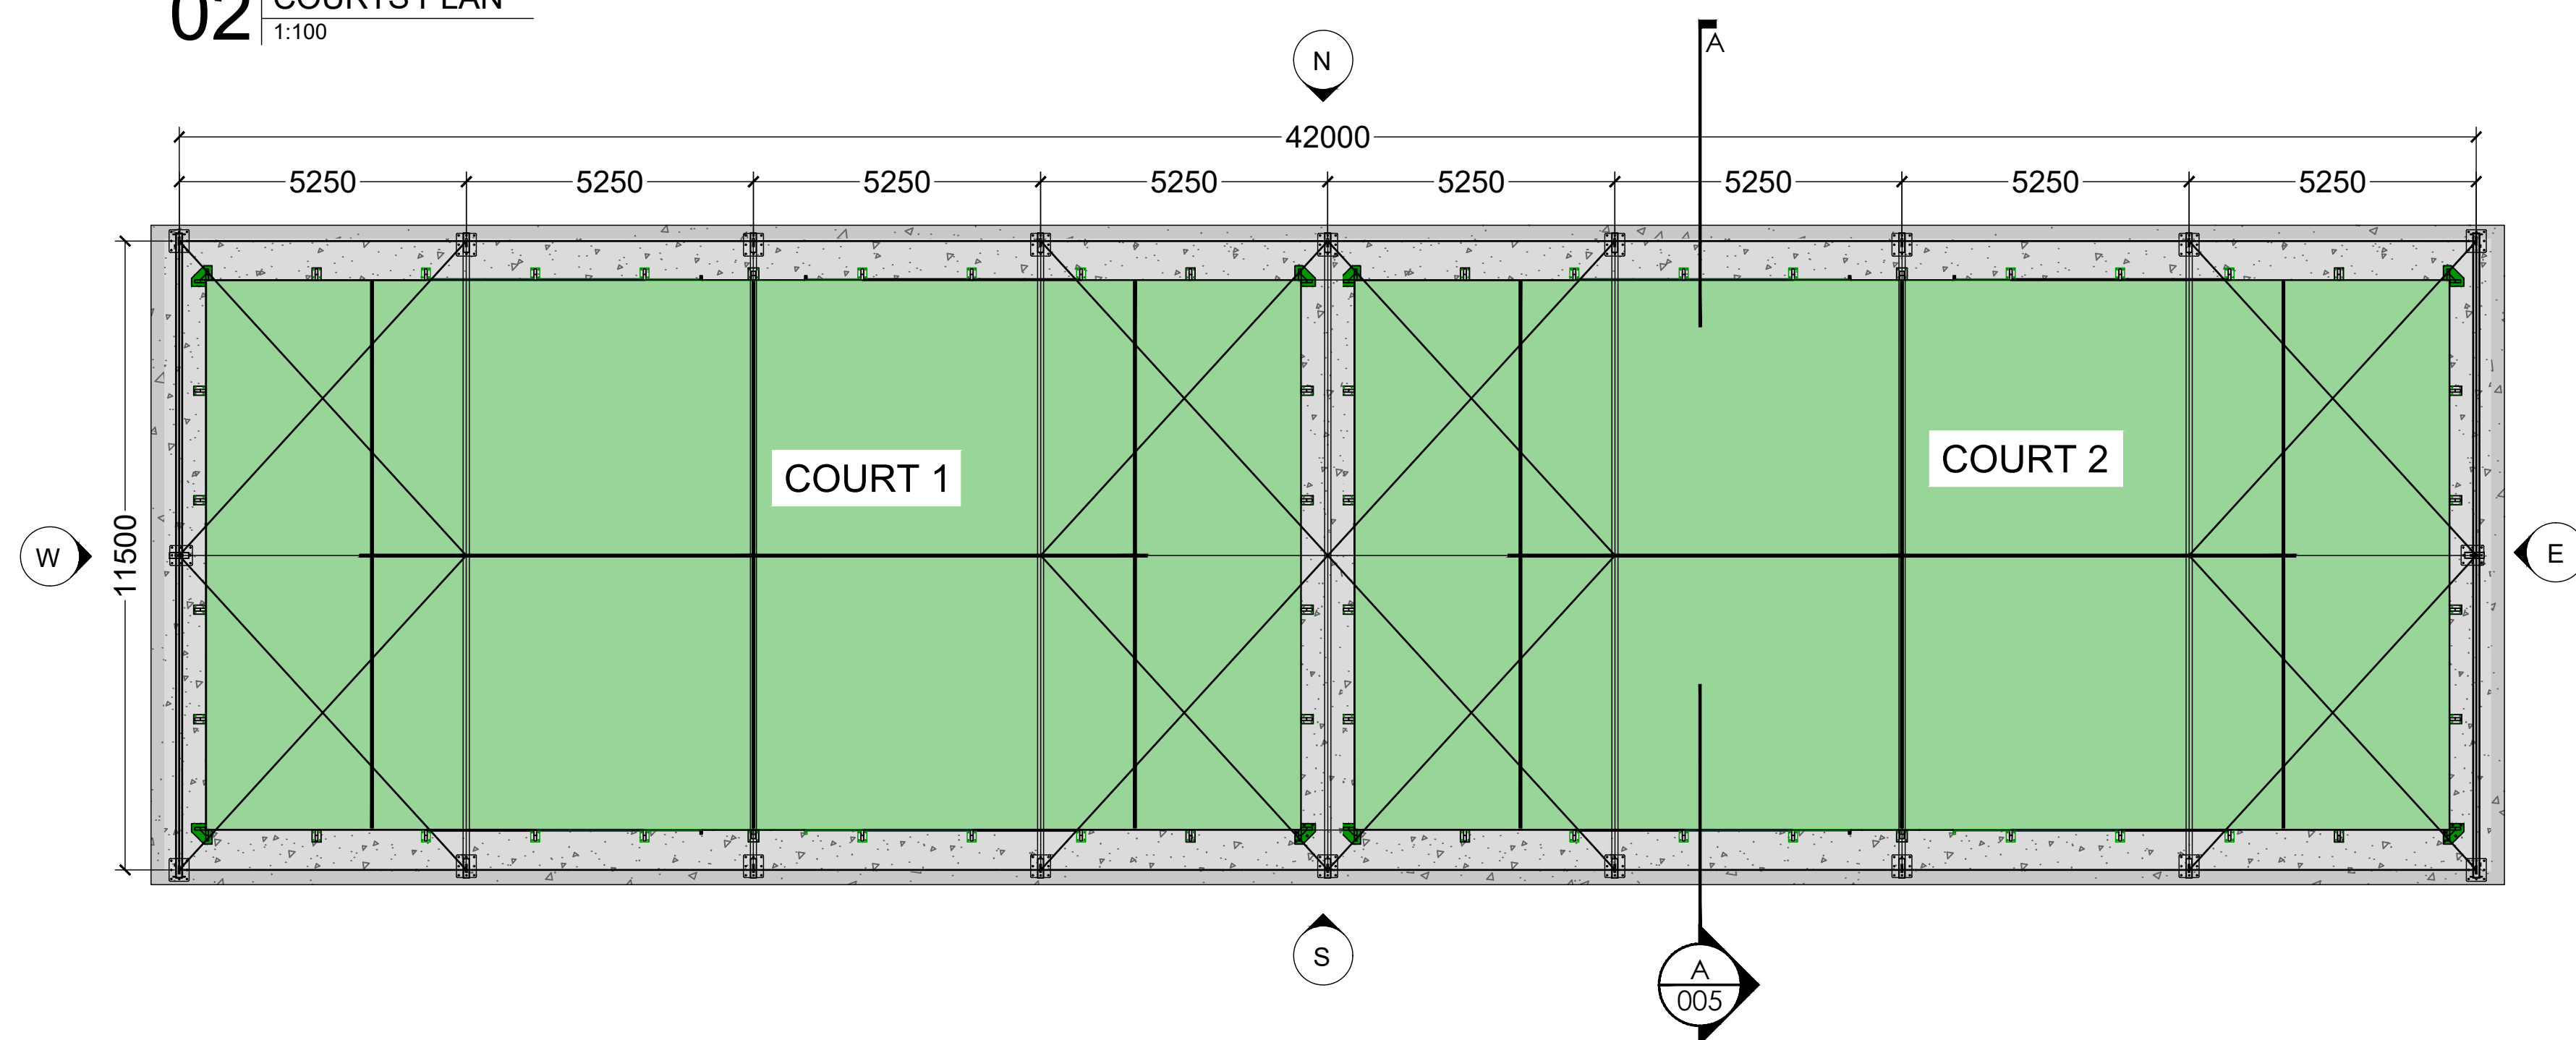


03 SIDE ELEVATION WITHOUT CLADDING

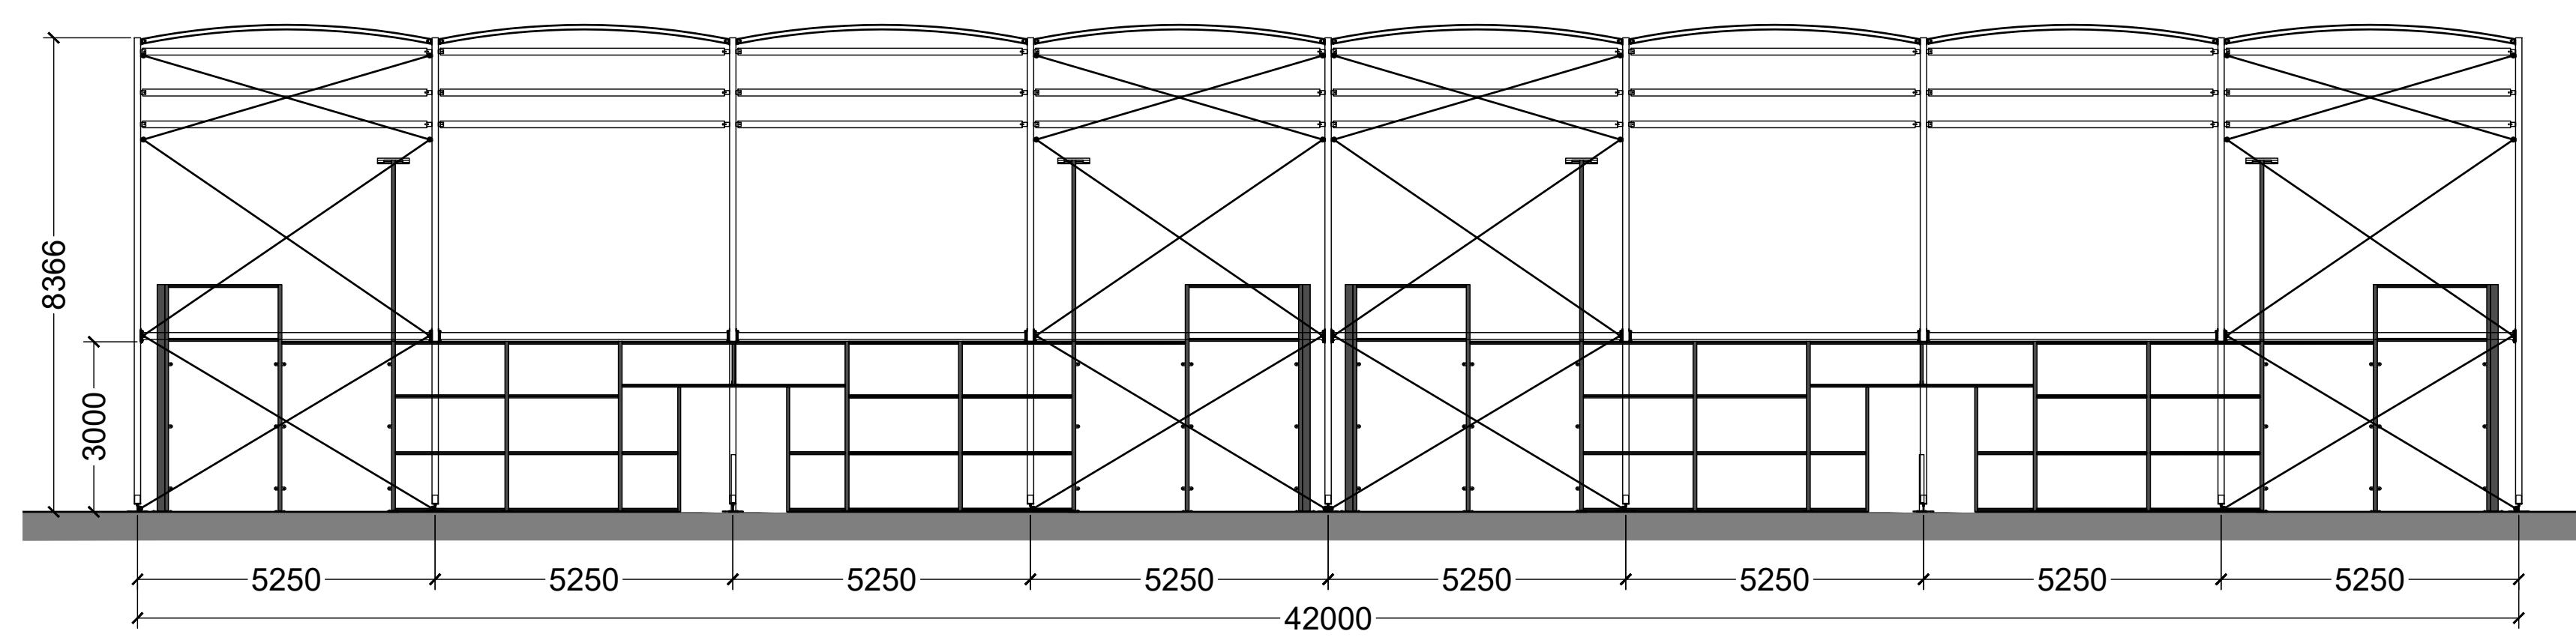


04 SECTION AA

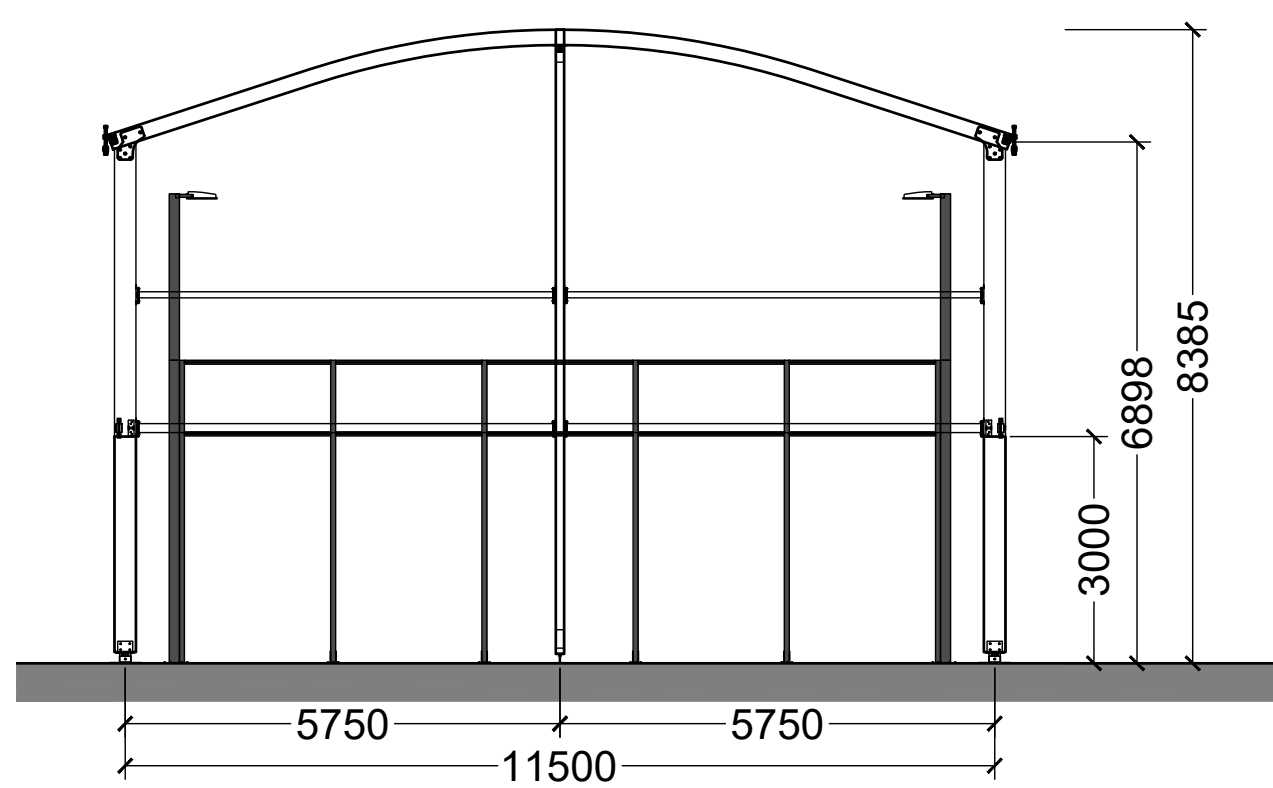


05 SIDE COURT SPECIFICATION

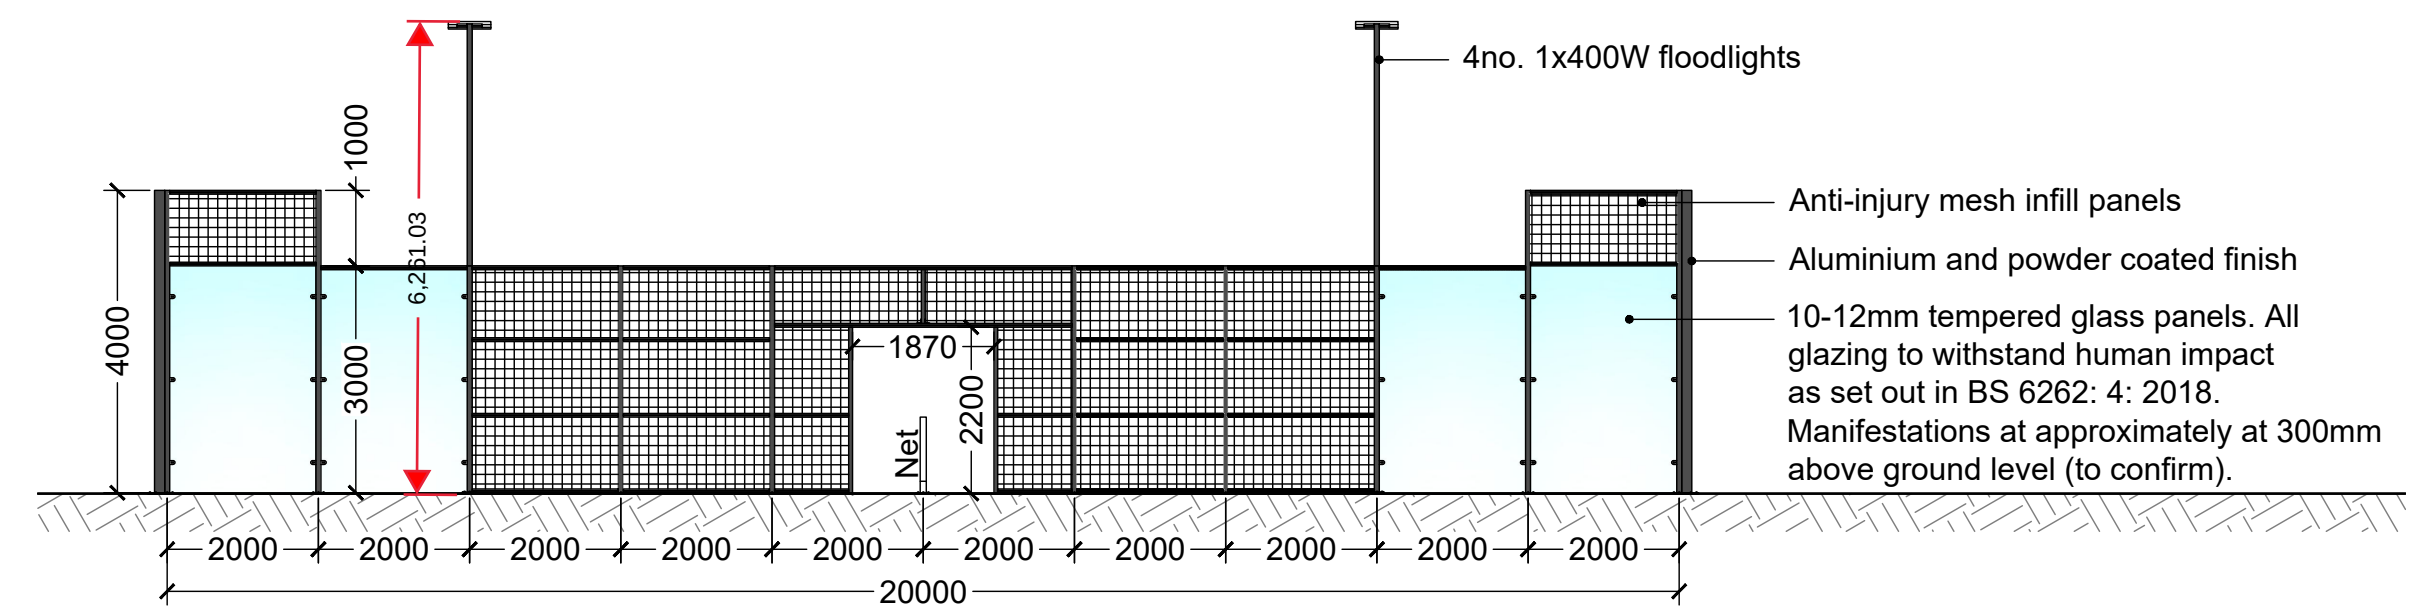

06 END COURT SPECIFICATION

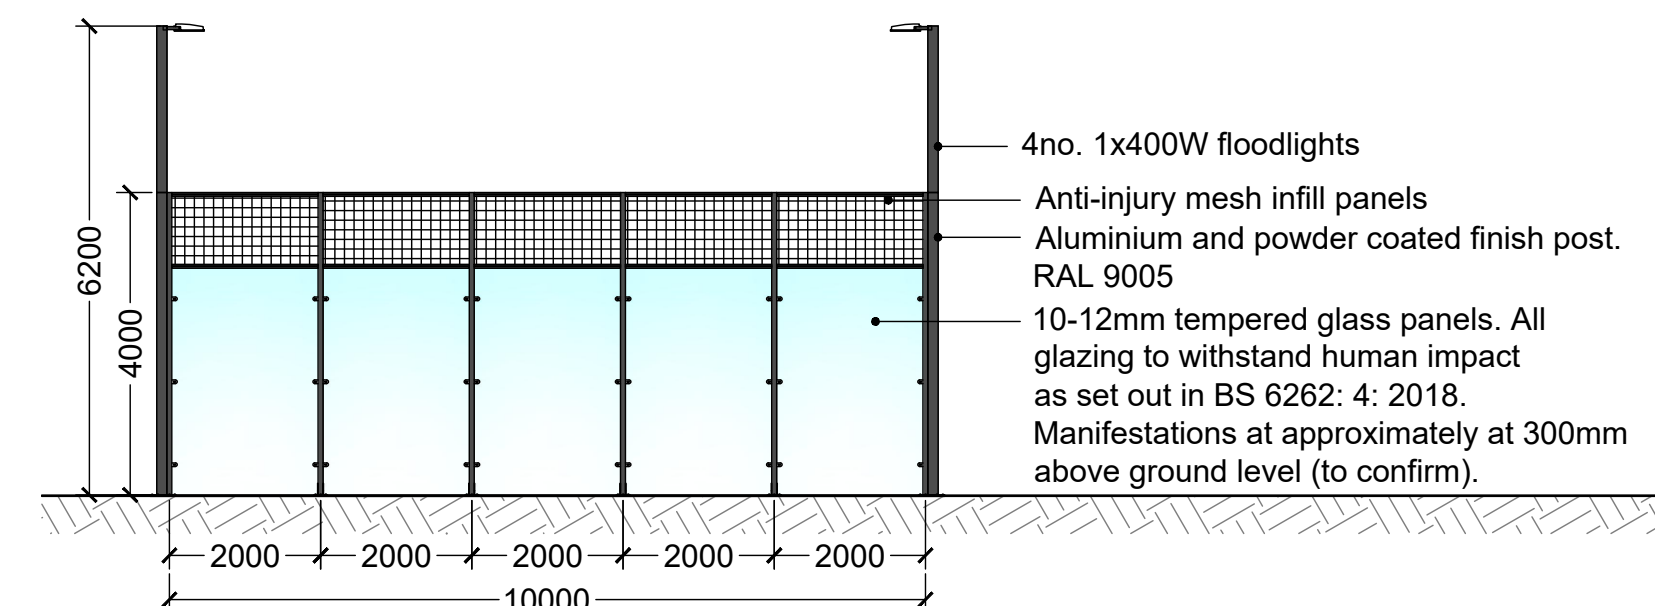

07 COURT 3D RENDER

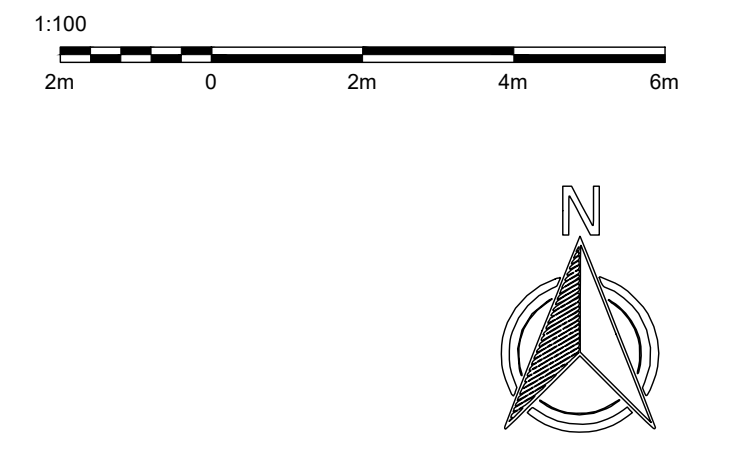

KEY	
	Application site boundary
	Courts carpet
	Courts carpet
	Concrete foundation

NOTES

Canopy based on:
Okatent Single Padel Topspin 5.2

Padel court based on:
AFP Aluminium posted court

REV.		DESCRIPTION	BY	DATE
1		DESIGN		
CLIENT: The Northern LTC				
SITE: The Northern LTC				
TITLE: SECTION & SPECIFICATIONS				
SCALE: AS NOTED	DATE: 01.09.22	DRAWN: LS	CHECKED: AP	
PROJECT No: 2011-04	DRAWING No: 005	REVISION: D		
Head office Unit 12, 4-5 Lochside Way, Edinburgh, EH12 9DT +44(0)131 581 8683 Southern office Suite 3, Lake View House, Wilton Drive, Tournament Fields, Warwick, CV34 6RG +44(0)1926 679 586				