




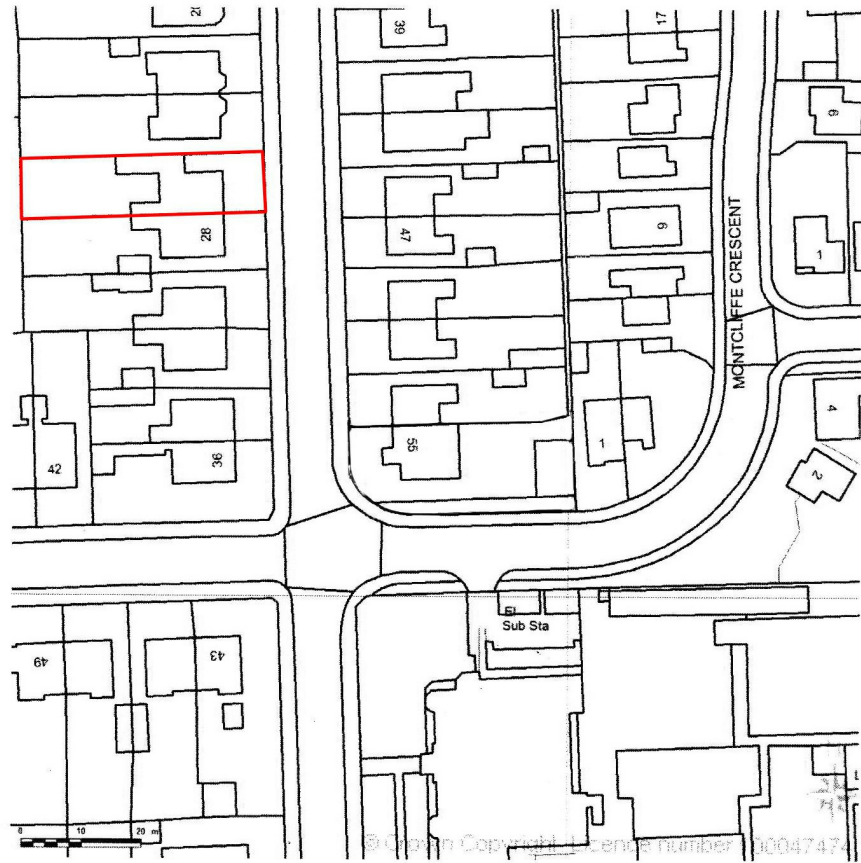

1 Site Location Plan
1 : 1250

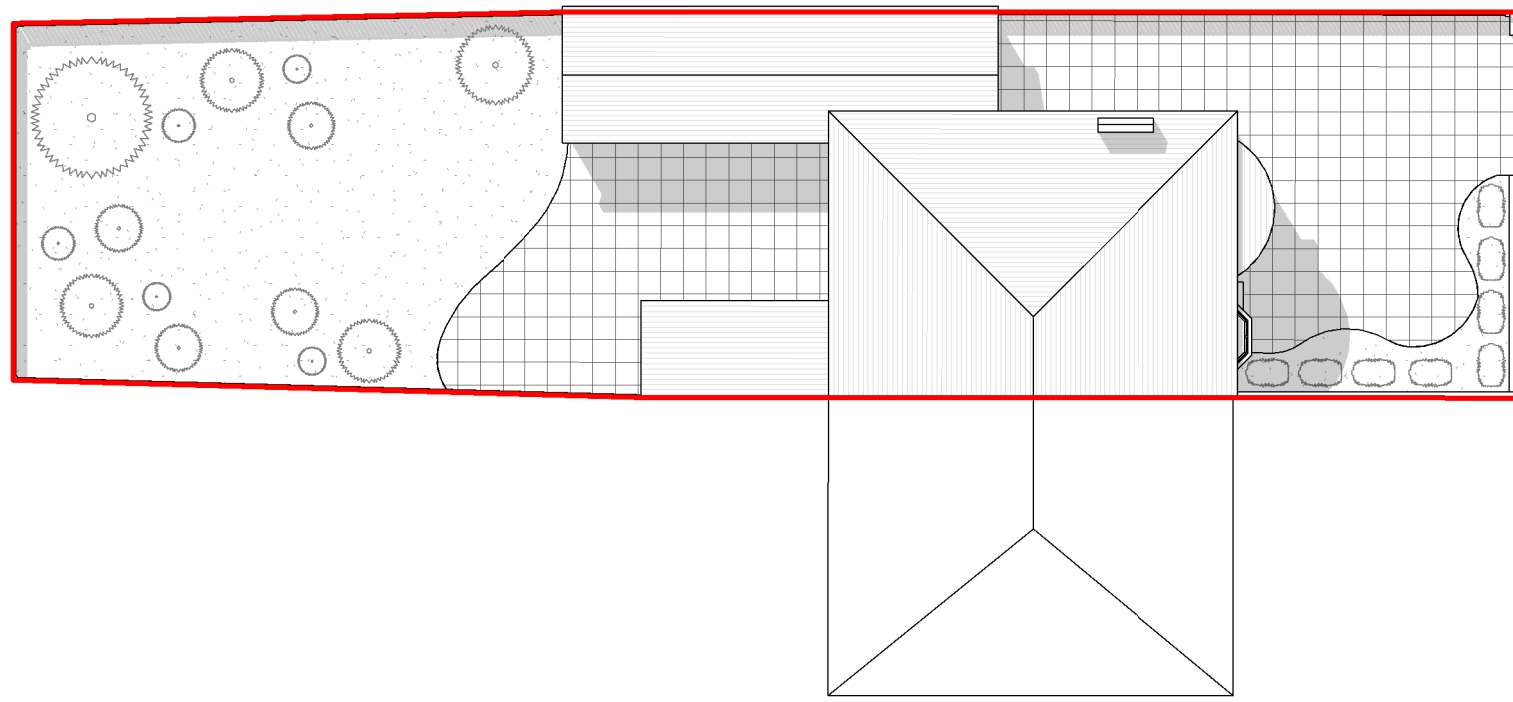

2 Existing Site Plan
1 : 200

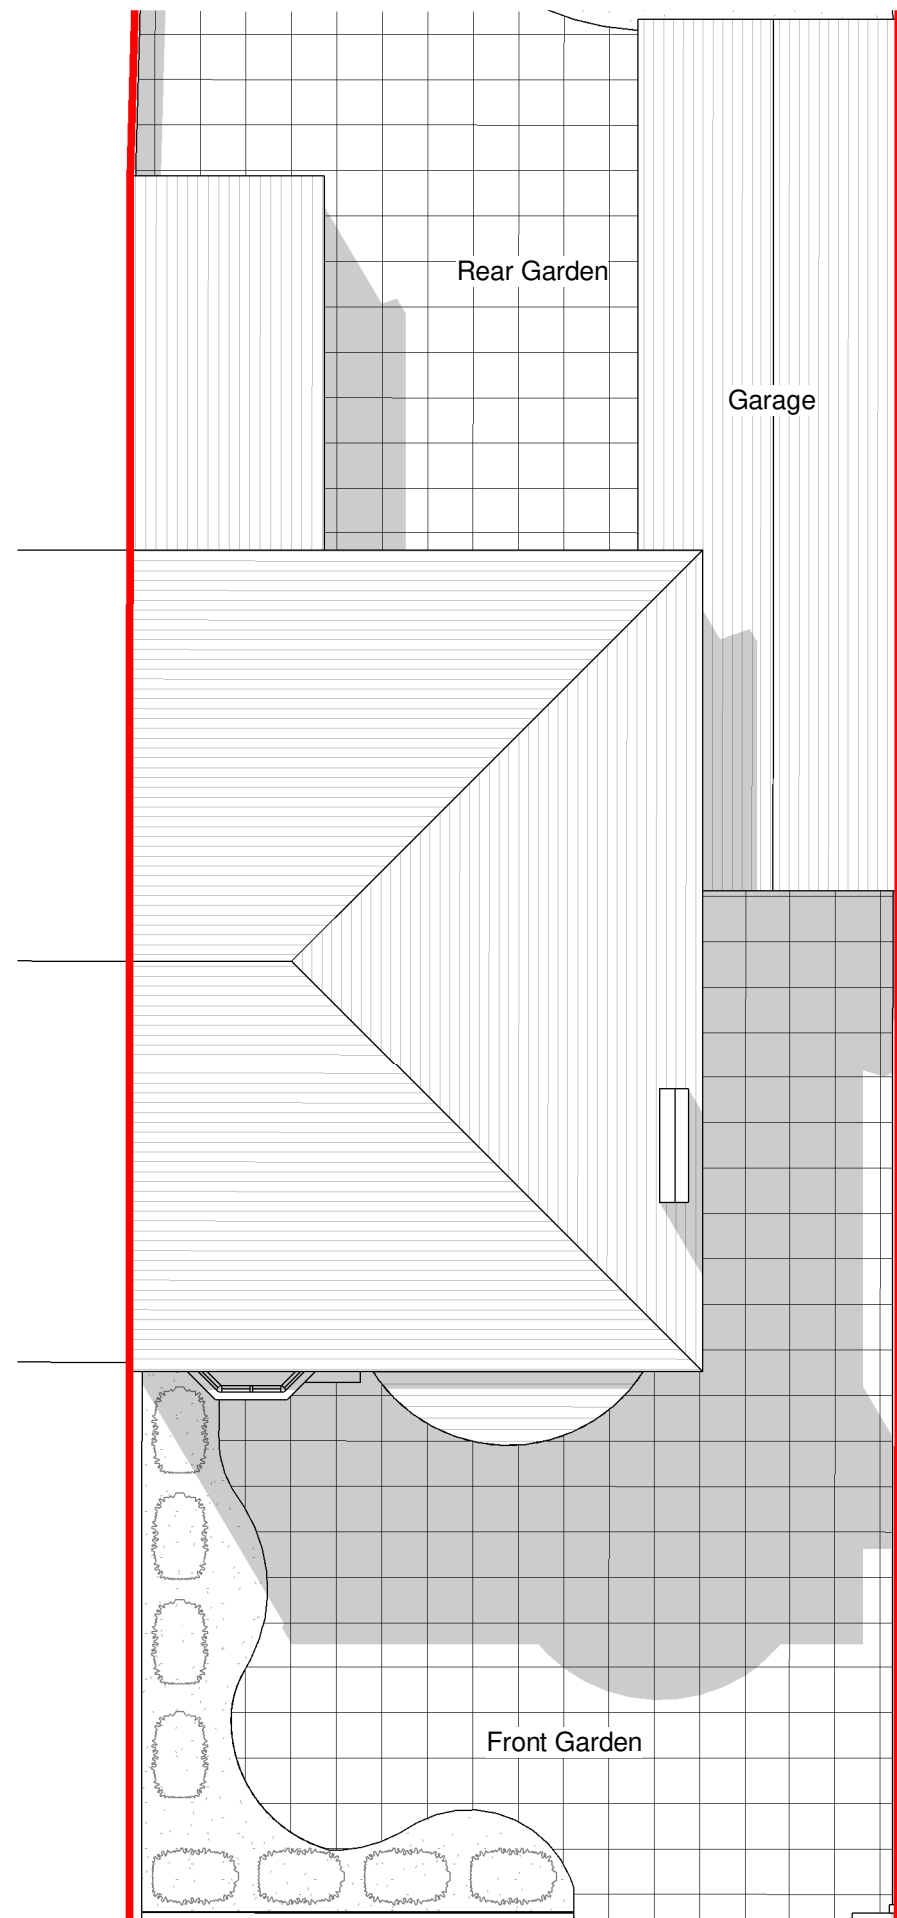

3 Existing Roof Plan
1 : 100

General Notes
The Architect shall have no responsibility for any use made of this document other than for that which it was prepared and issued.
All dimensions should be checked on site. Do not scale from this drawing.
To be read in conjunction with all other Consultant's drawings.
The Architect to be immediately notified of any discrepancies.
Copyright on this drawing retained by the Architect.

LEGEND
Site Boundary

P1 11/01/22 SA SH Initial Issue
No. Date Dwn Chk App Revision or reason for issue

Client
Azmat Mohammed

createitstudios
...leave an impression
Create It Studios (NW) Ltd
Houldsworth Mill Business & Art Centre
Houldsworth Street
Reddish, Stockport
SK5 6DA
info@createitstudios.co.uk

Project Title
26 Spring Bridge Road

Scale / North Point
As indicated

Drawing Title
Existing Site and Location Plans

Drawing Number
A1084(01)AP001
Drawing Status
Preliminary
Revision
P1