



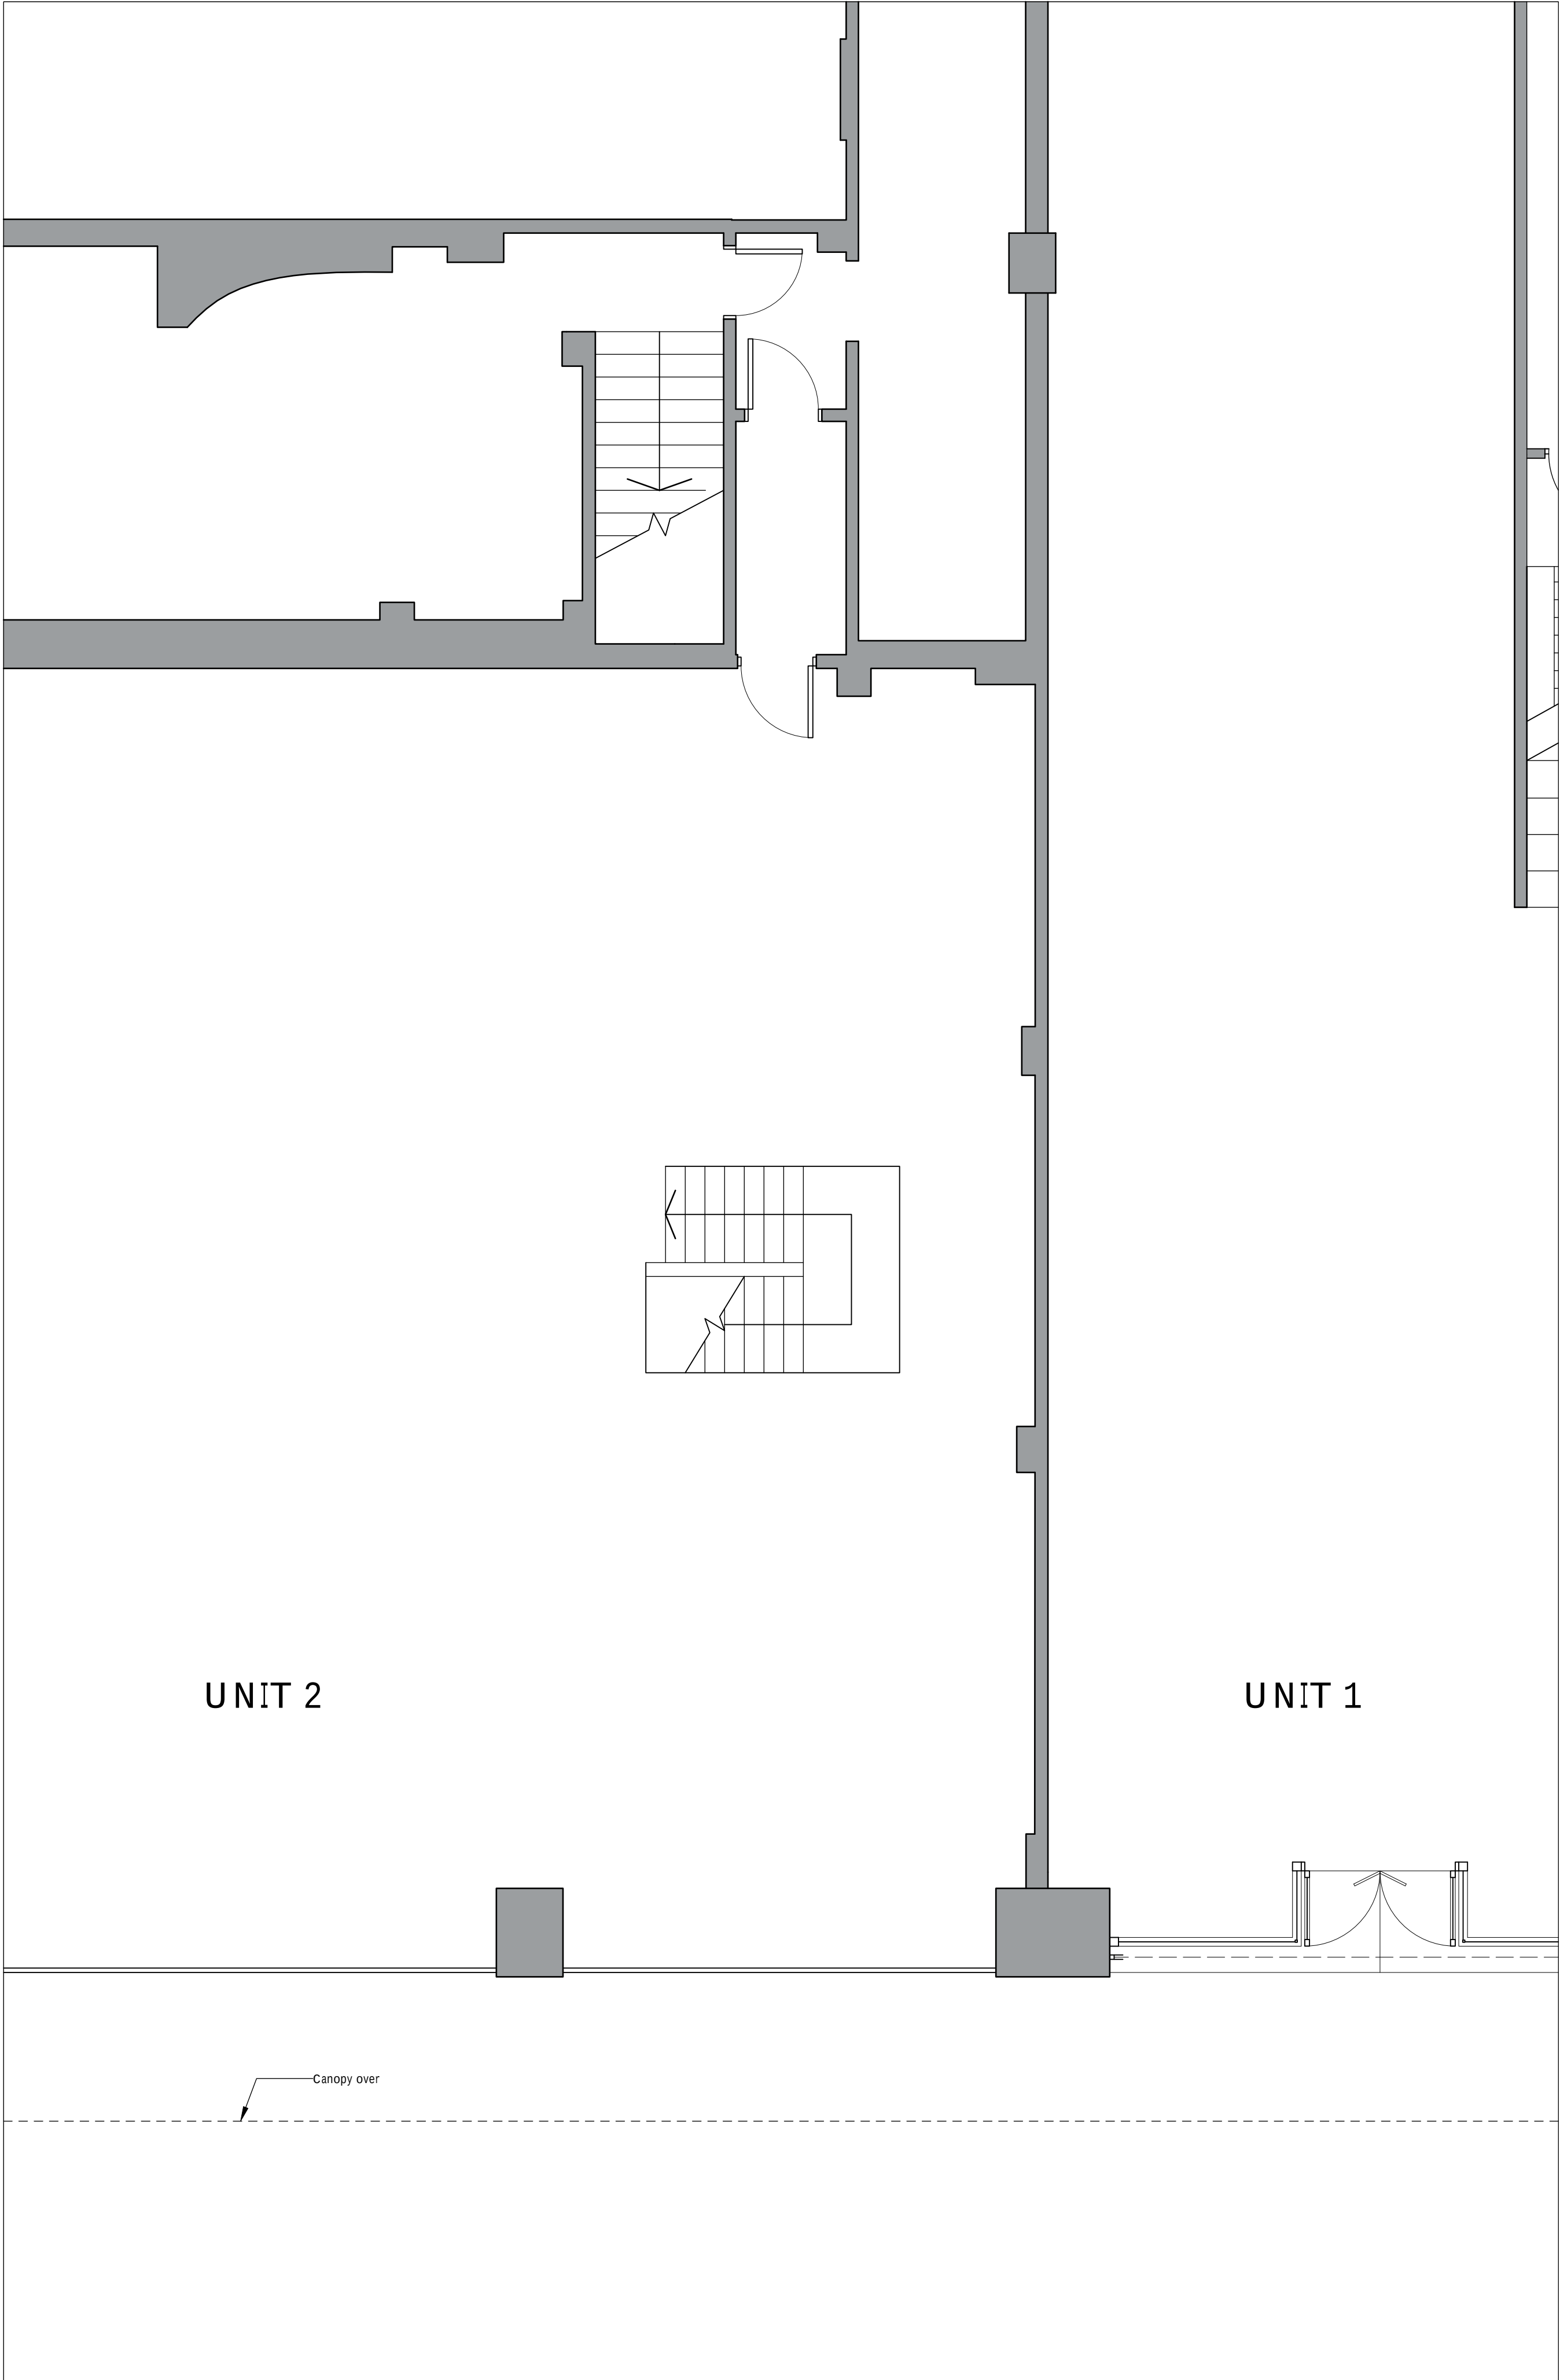


GROUND FLOOR PLAN
AS EXISTING

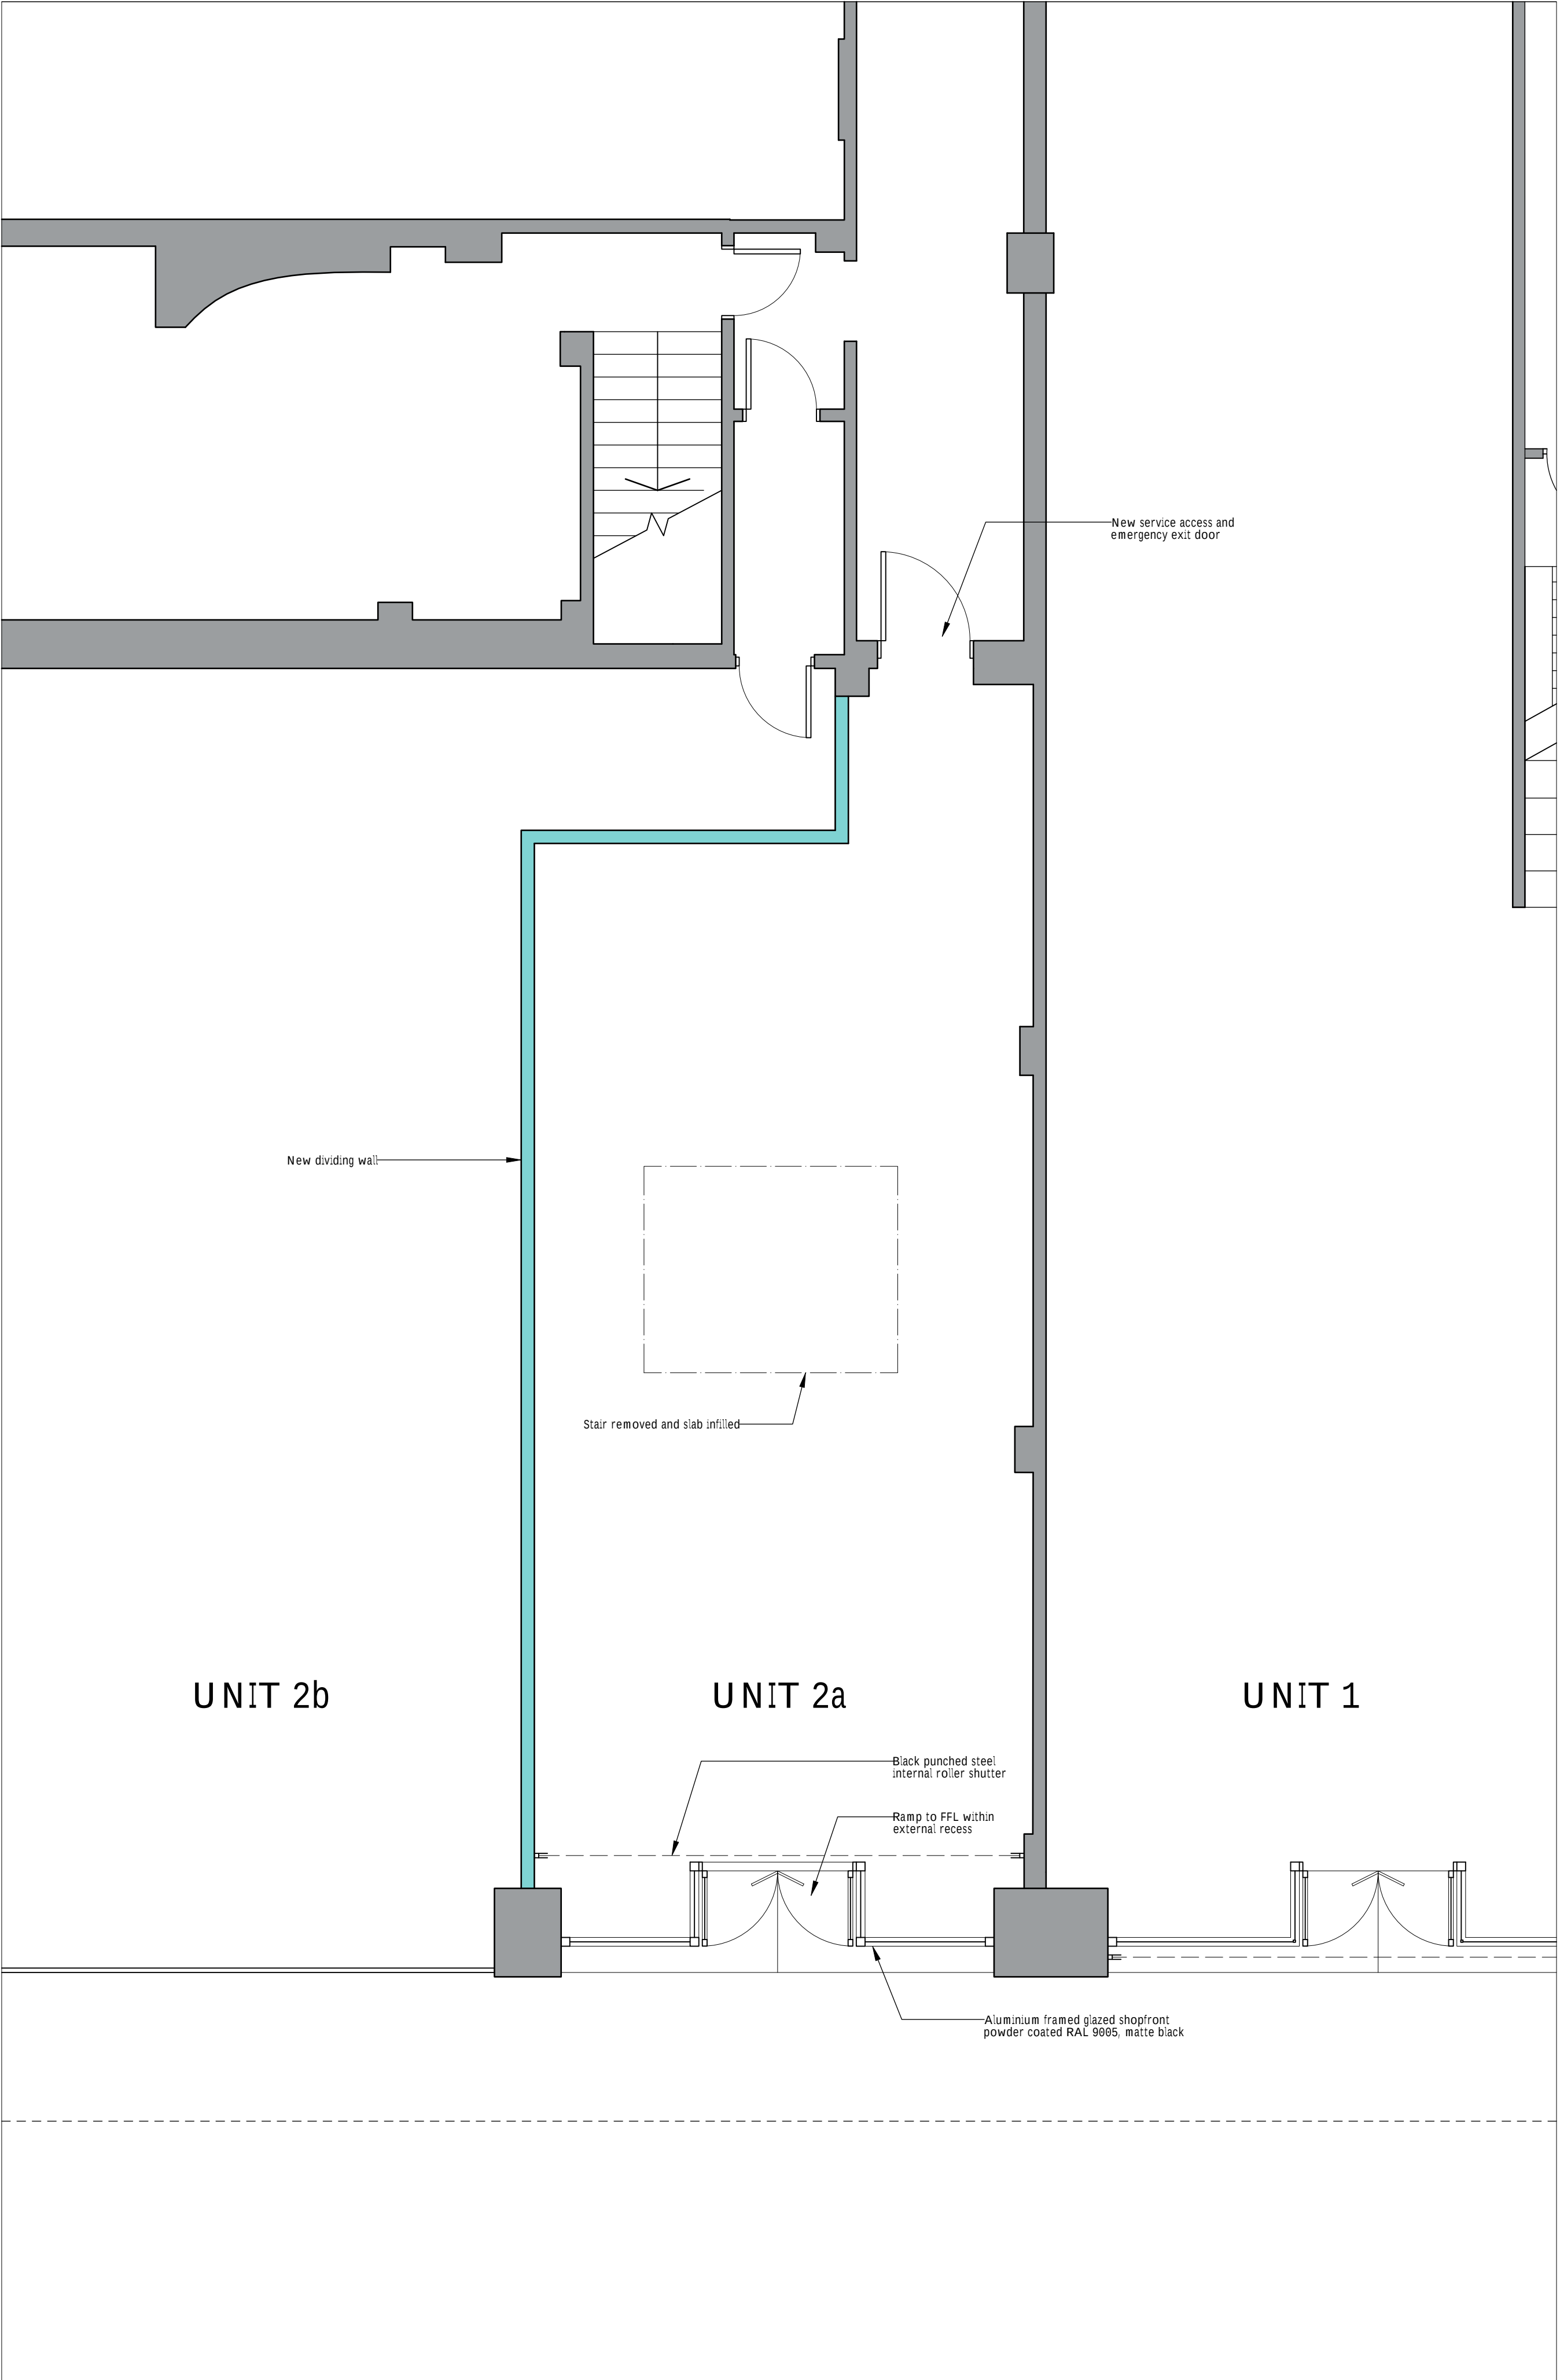

GROUND FLOOR PLAN
AS PROPOSED

COPYRIGHT IN THIS DRAWING REMAINS WITH KITSON ARCHITECTURE LIMITED		
DO NOT SCALE TO ASCERTAIN DIMENSIONS		
Rev.	Description	Date
1		

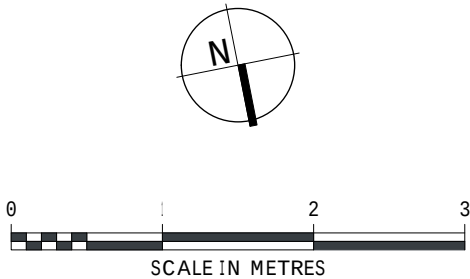

Client CHARLES EVANS SH OPFITTERS	
Project ST ANN'S HOUSE, MANCHESTER UNIT 2 SPLIT	
Drawing Title GROUND FLOOR PLANS	
Drawing Number 458-013	Revision 1
Status PLANNING	Author DMP
Scale @ A1 1:50	Date 05 10 2022