

PROJECT:

35 Athol Road, Whalley Range,
Manchester, M16 8QW, UK


DRAWING TITLE:

Existing Building Plans


	DRG NO : A-02
DATE : September, 2022	SCALE: 1:50@A3

PURPOSE OF ISSUE	PLANNING
------------------	----------

Do not scale from this drawing.All information should be checked by the contractor site before commencing work. Any discrepancies should be reported to the architect immediately. All rights are reserved and are not transferable. Unauthorized reproduction of this drawing are not permitted

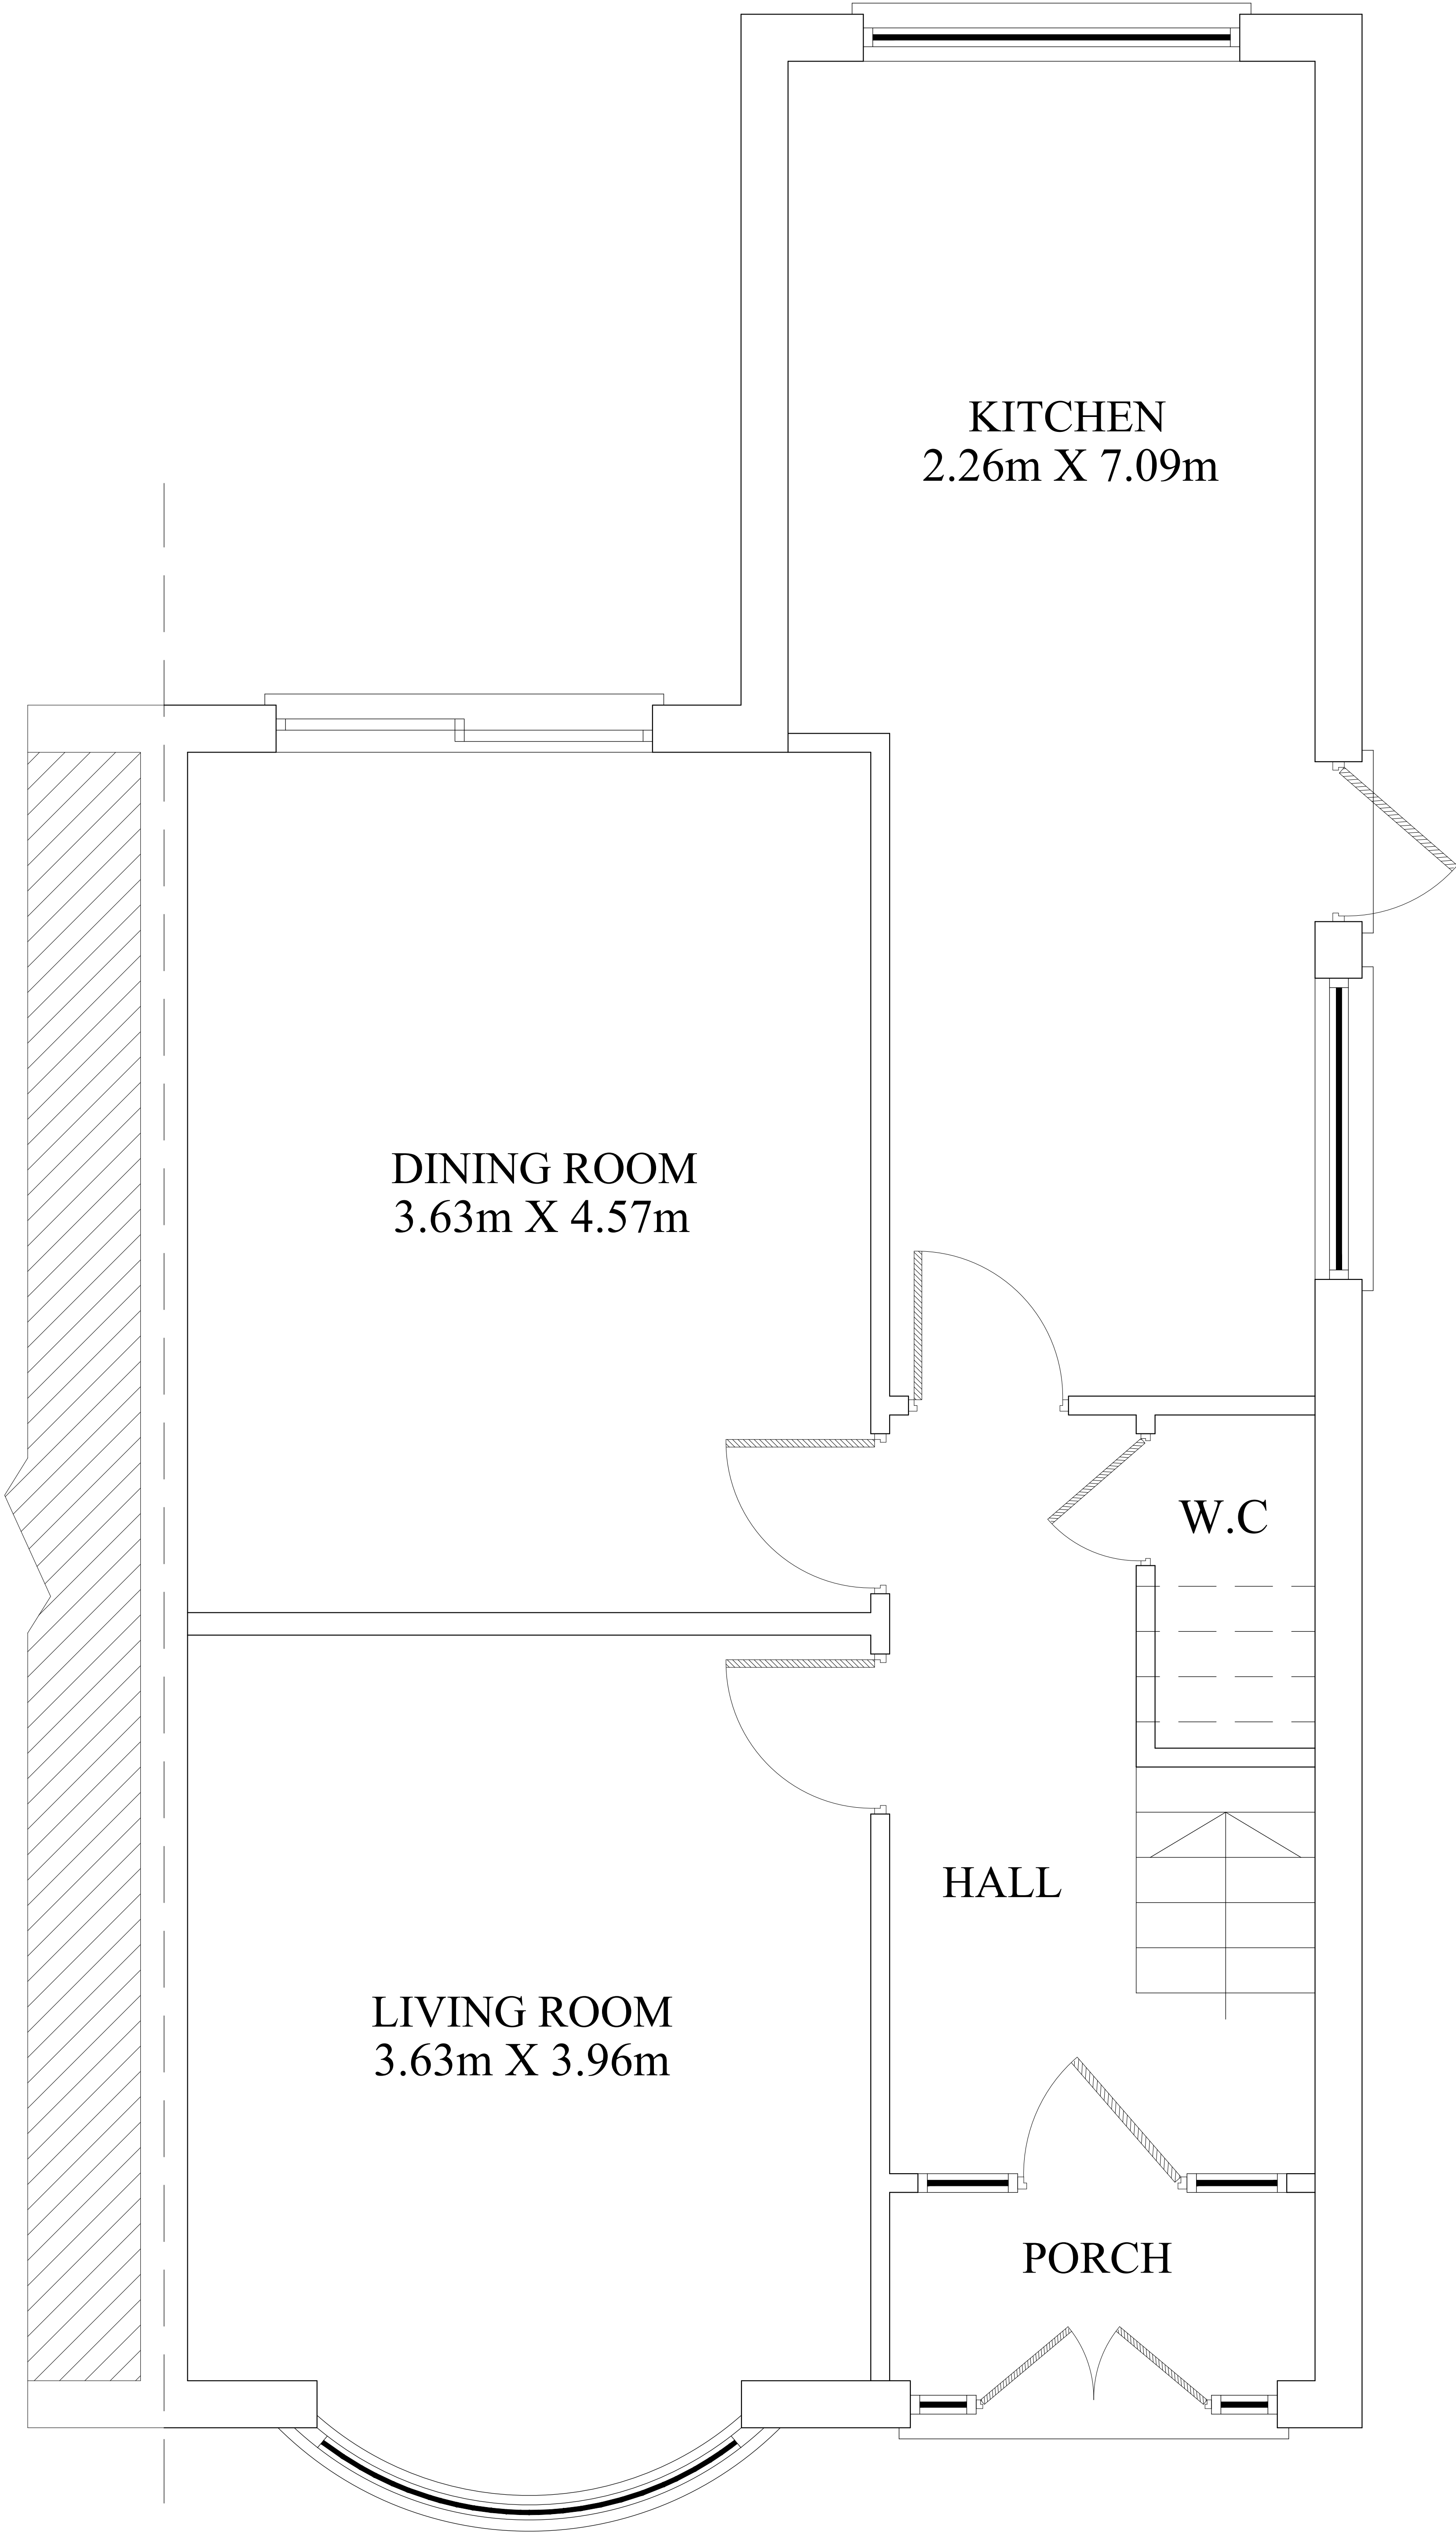

EXISTING GROUND FLOOR PLAN

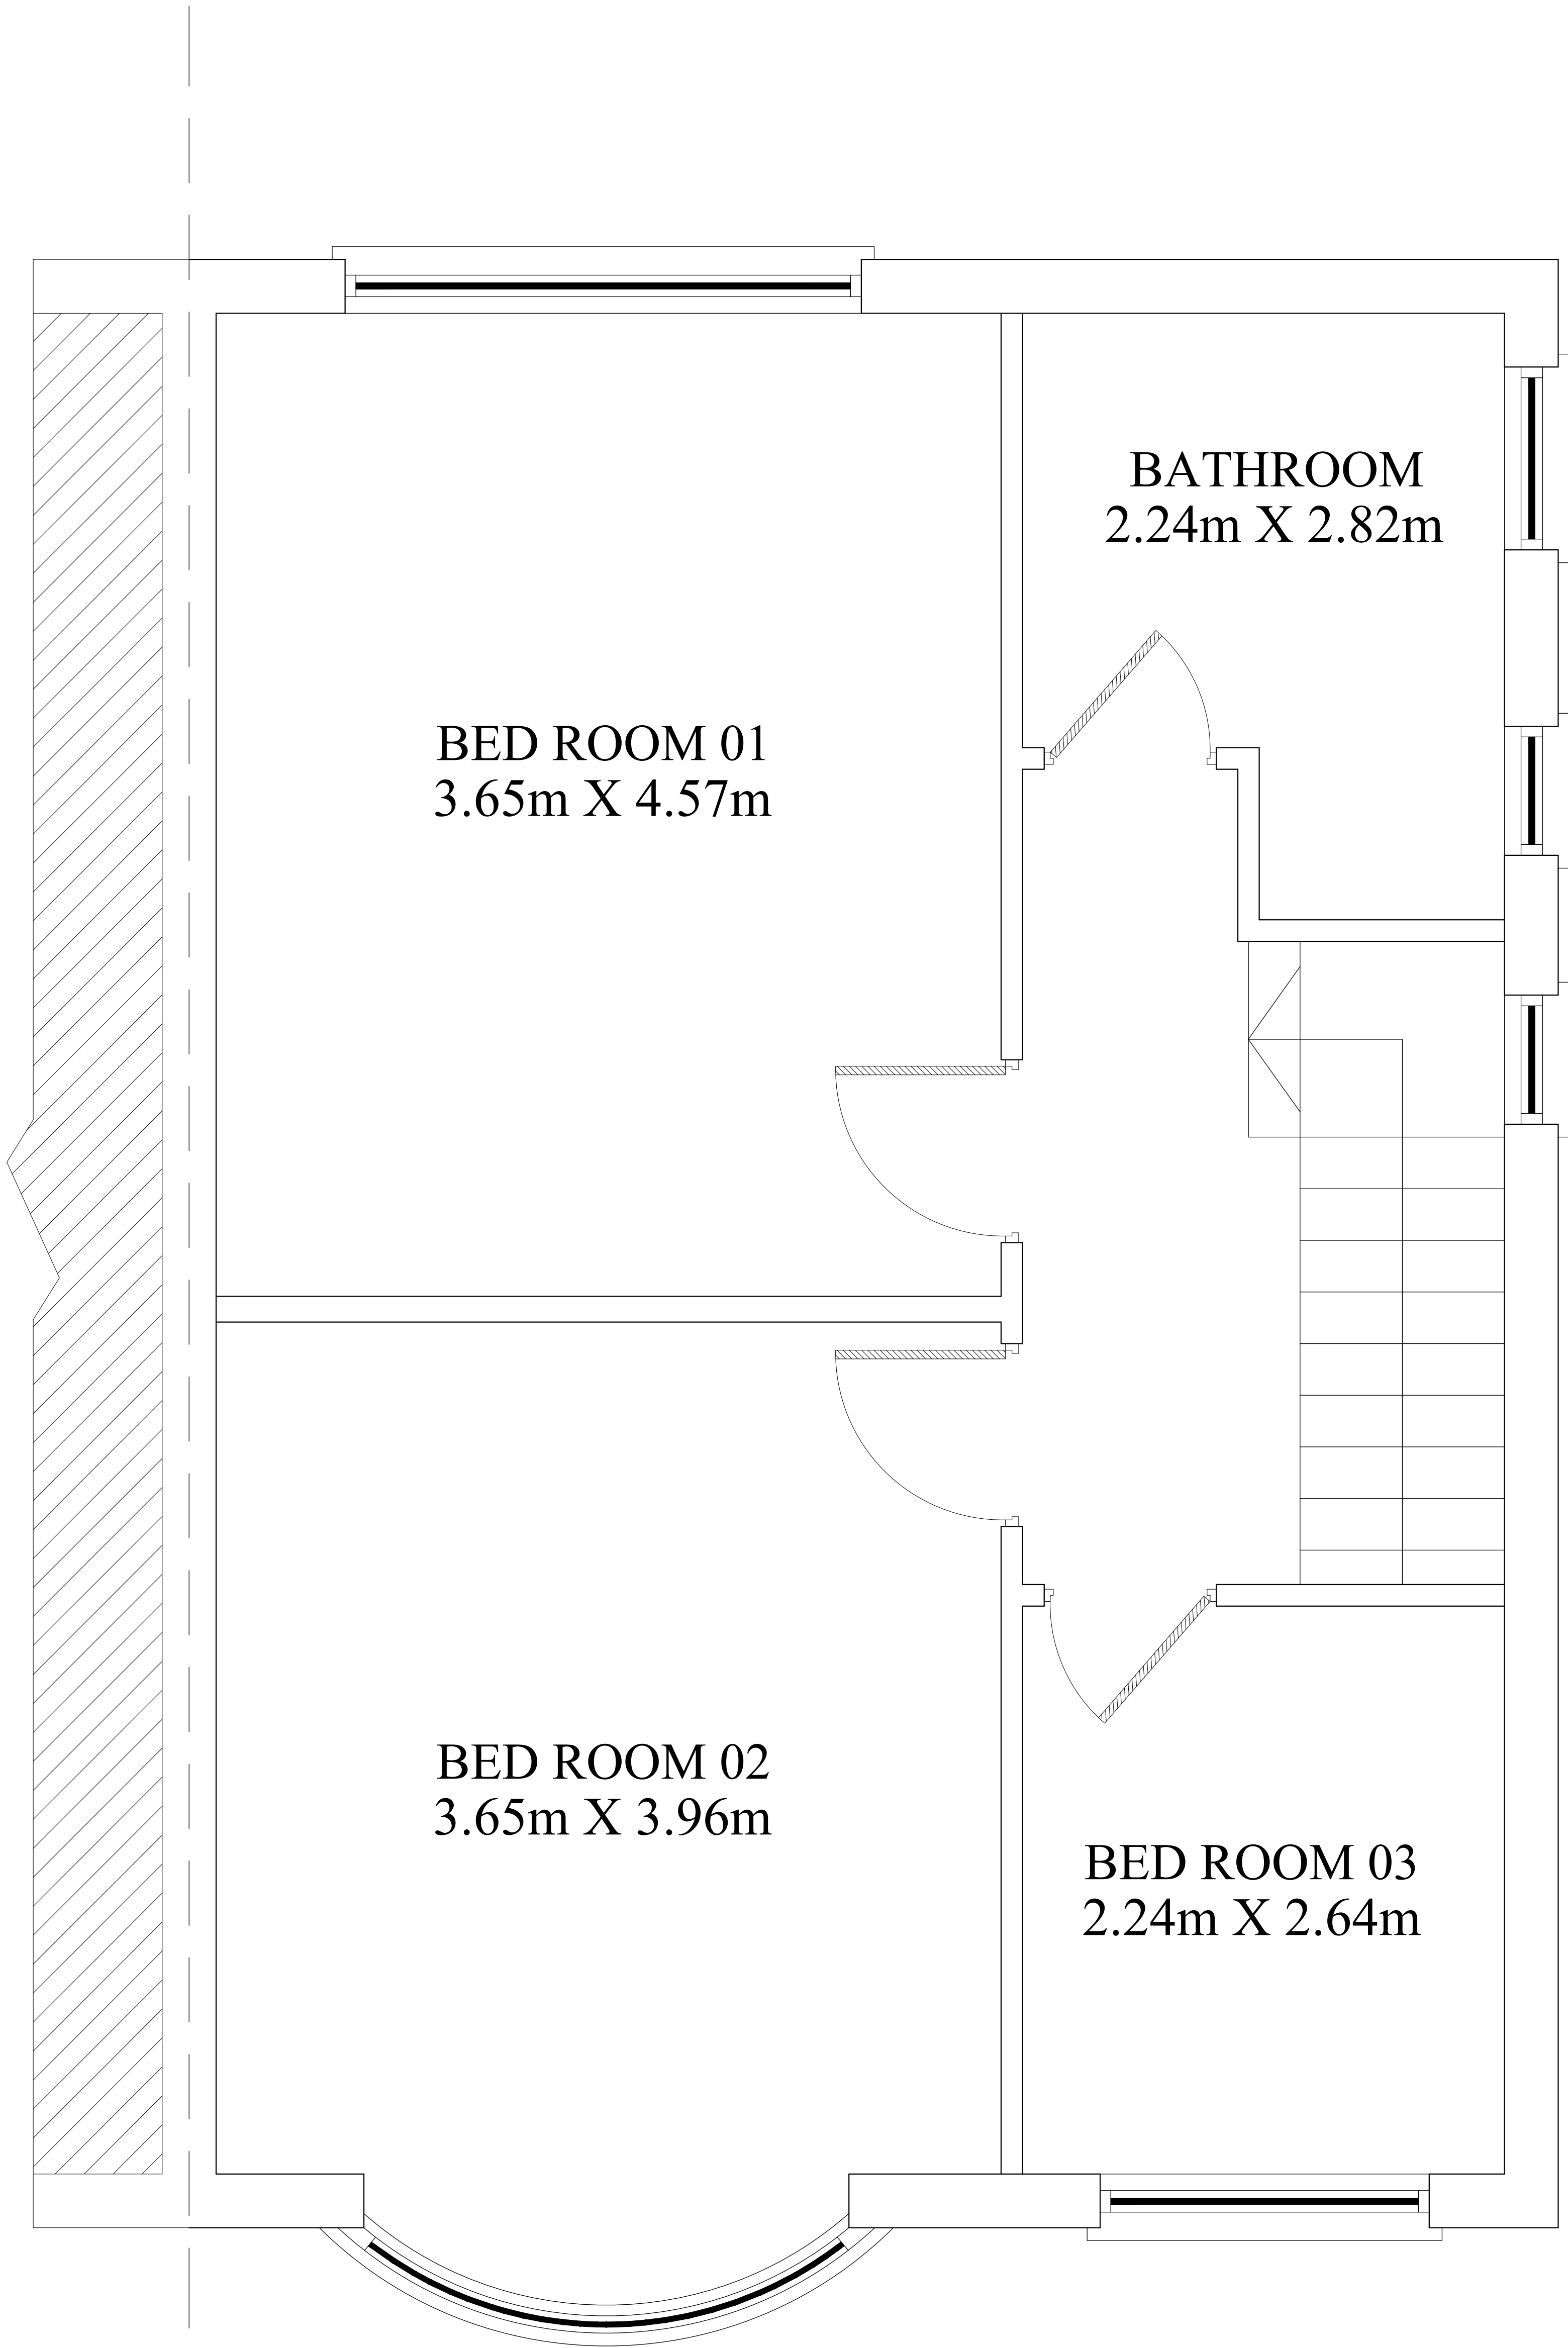

EXISTING FIRST FLOOR PLAN

