


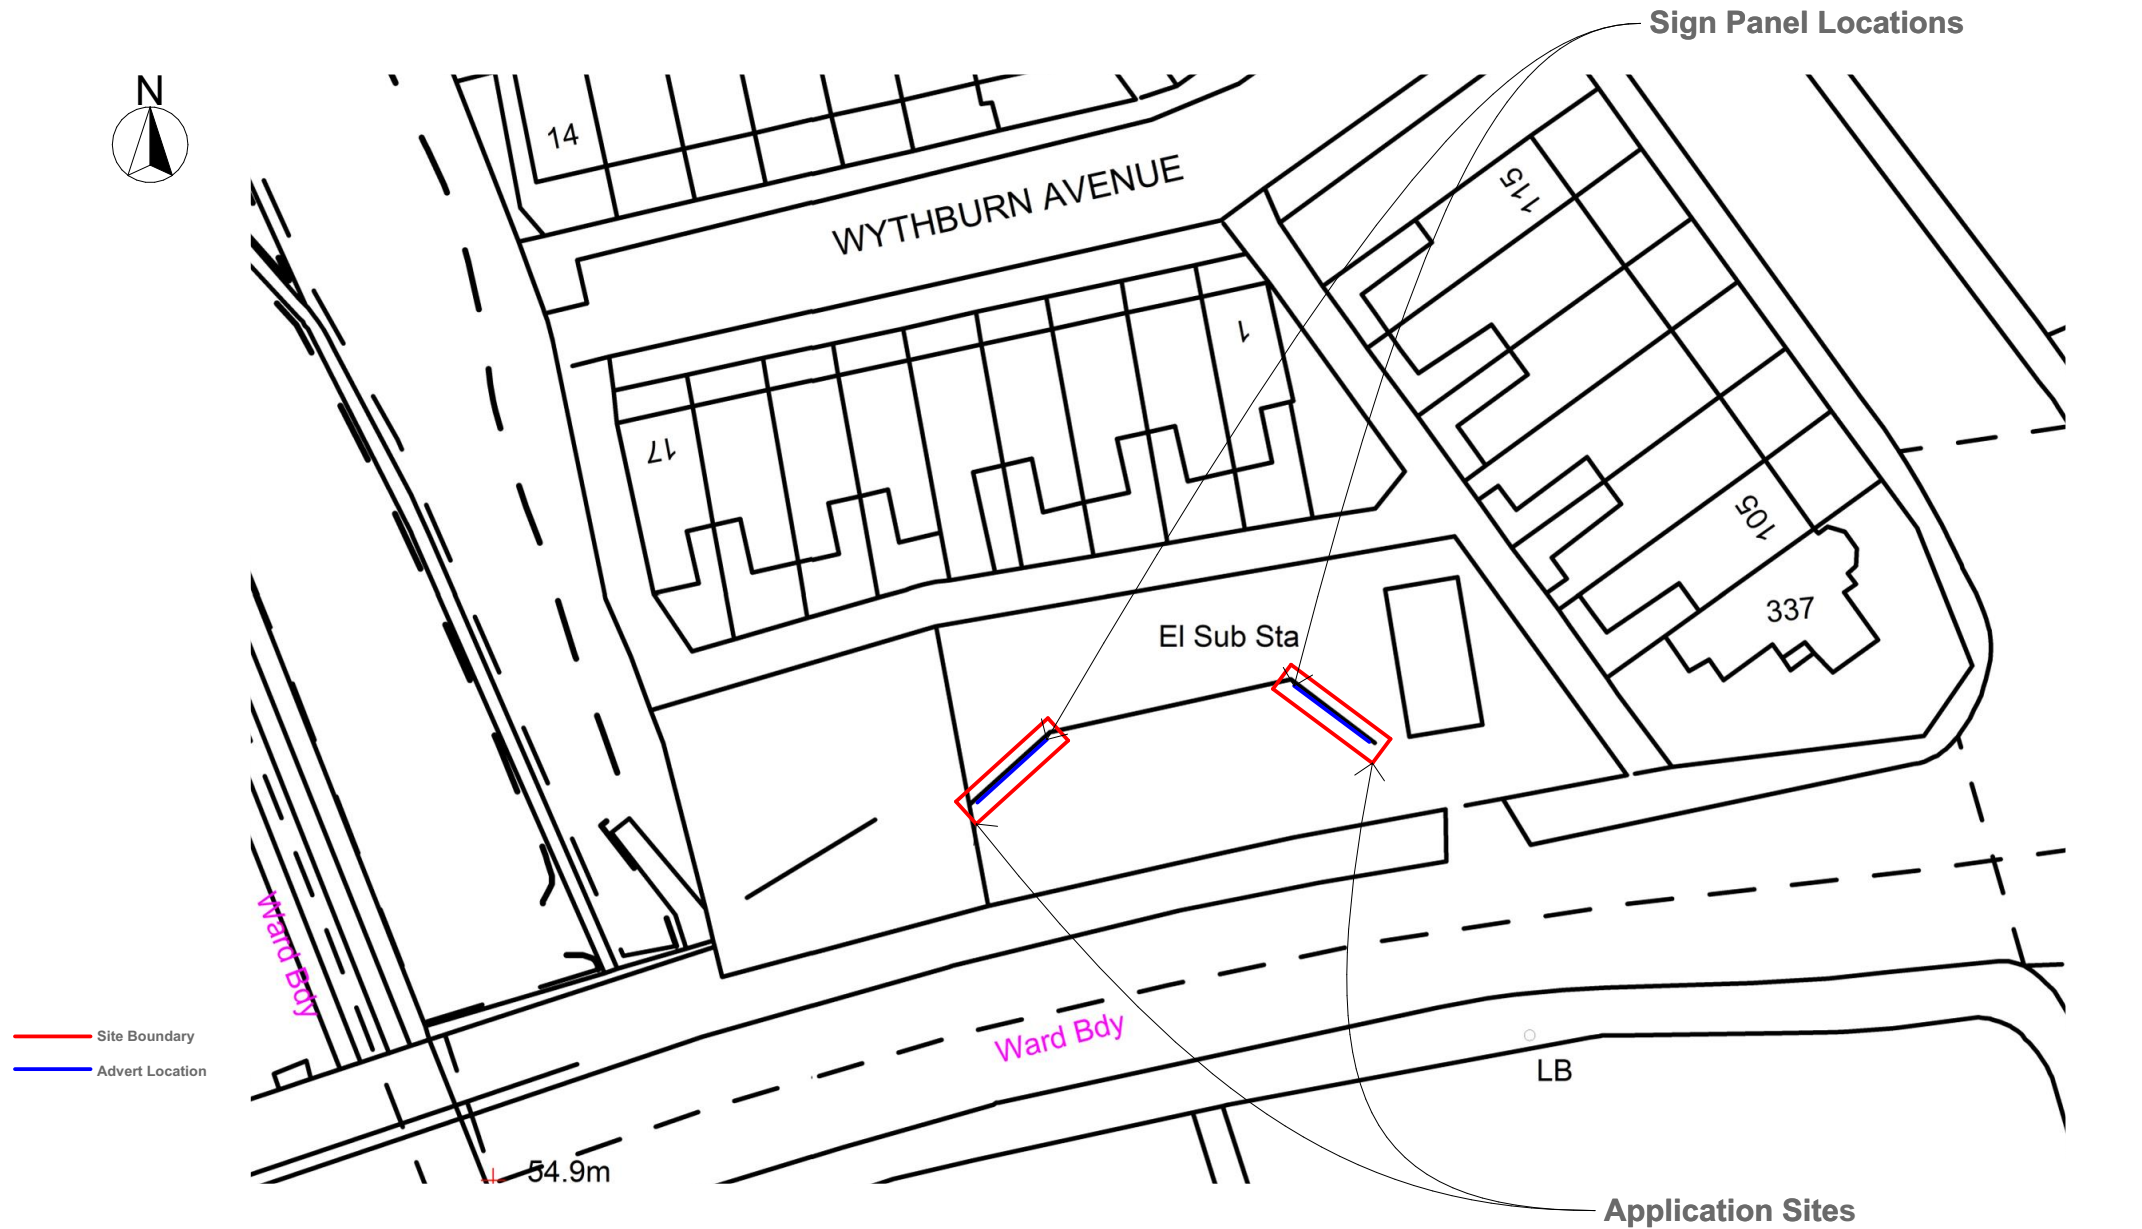

Project	Drawing Name	Date	Drawing No.	Revision	Drawing Scale 1:500 @ A4	Turnkey A4
Land at Queens Road, MANCHESTER, M8 0JL	Site Plan - Proposed	3.10.2022	T4752 A4 051			