
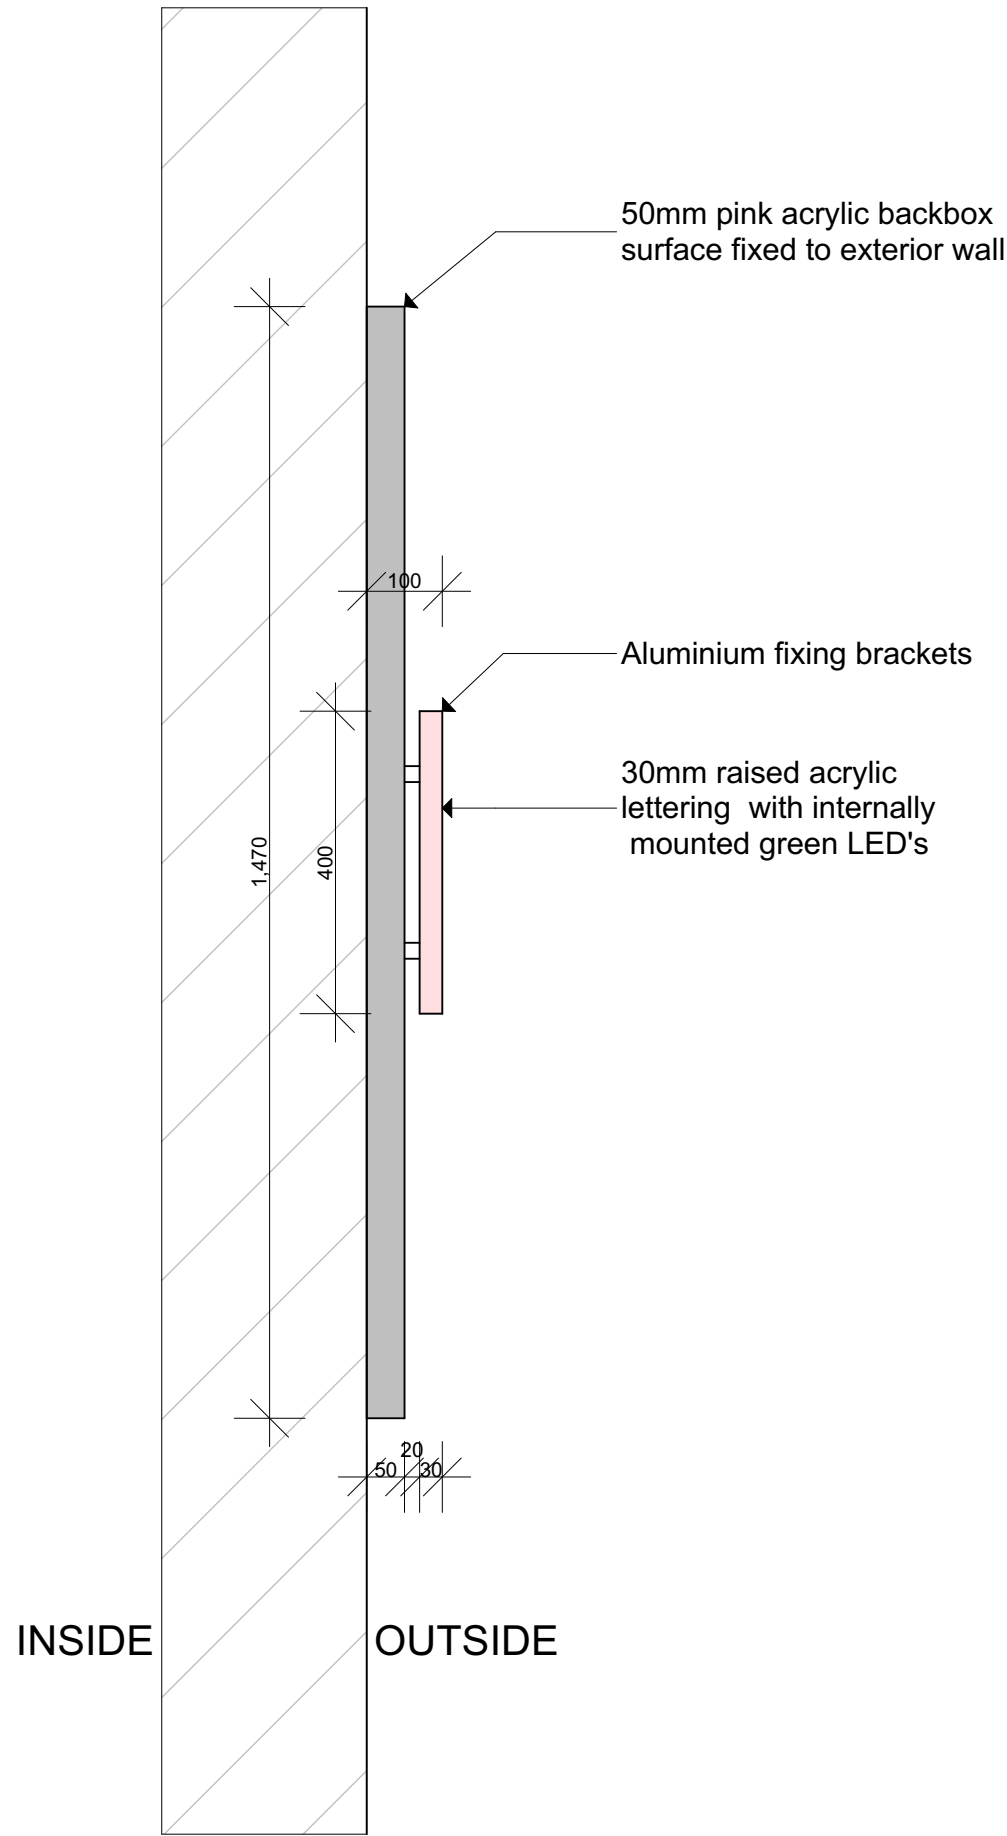


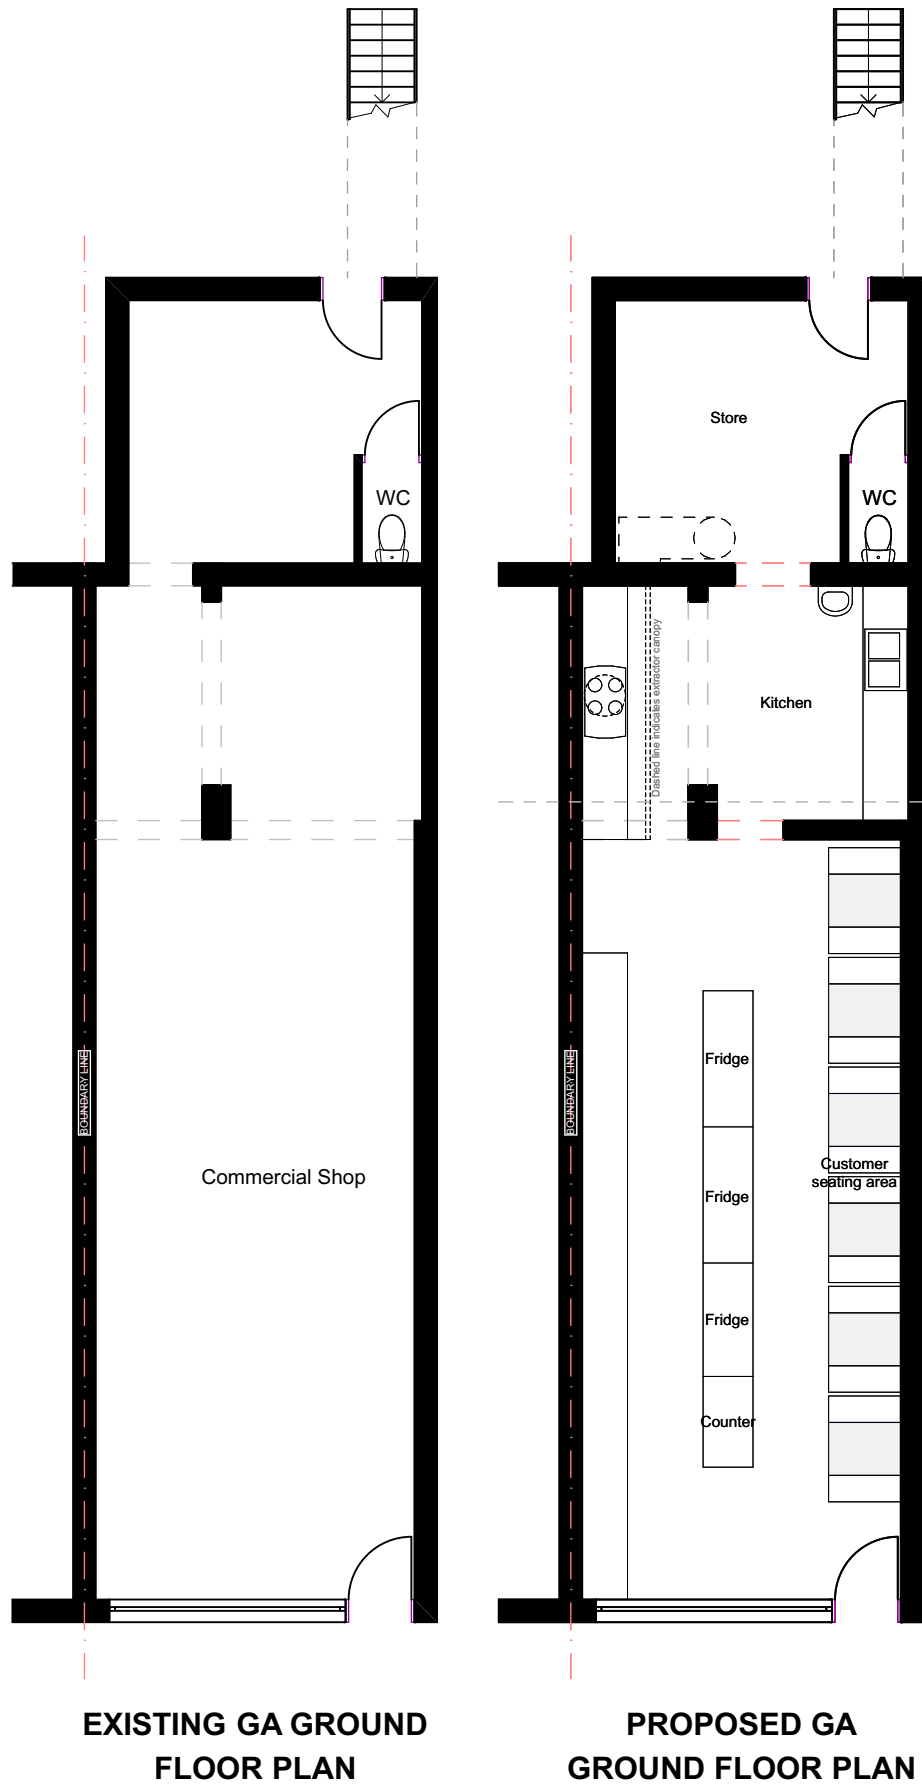

1:10 SECTION THROUGH PROPOSED SIGNAGE
@ 1:10 SCALE

notes

This drawing is subject to a detailed building and site survey, therefore no guarantee of its accuracy can be given. This drawing has been draughted in accordance with the clients design requirements.

All areas are approximate and are subject to a detailed building and site survey and further design development.

All dimensions should be checked prior to commencement of construction on site. Measurements should not be taken off the drawing.

All dimensions shown are in millimetres (mm).

PL2 Flue repositioned

PL0 Planning Issue

25.10.22

09.05.22

revisions



NADA Architects Ltd

169 Kingsway

Burnage

Manchester

M19 2ND

Mob: 07974 735527

E: ahmed@nadaarchitects.com

W: www.nadaarchitects.com

D - design

T - tender

C - construction

PL - planning

P - preliminary

R - record

PT - pre-tender

NOREEN ASLAM

COMMERCIAL ALTERATIONS

827 STOCKPORT ROAD,

MANCHESTER, M19 3PN

EXISTING & PROPOSED GA

FLOOR PLANS

scale

1:100 @ A3

1:10 @ A3

date

09.05.22

drawn

MH

checked

AC

job no

(category) dwg no

revision

22-1053

(02)001

PL2

Drawing measurements shall not be obtained by scaling. Verify all dims prior to construction. Immediately report any discrepancies on this drawing to Architect. This drawing shall be read in conjunction with associated specifications and related consultant's documents.