


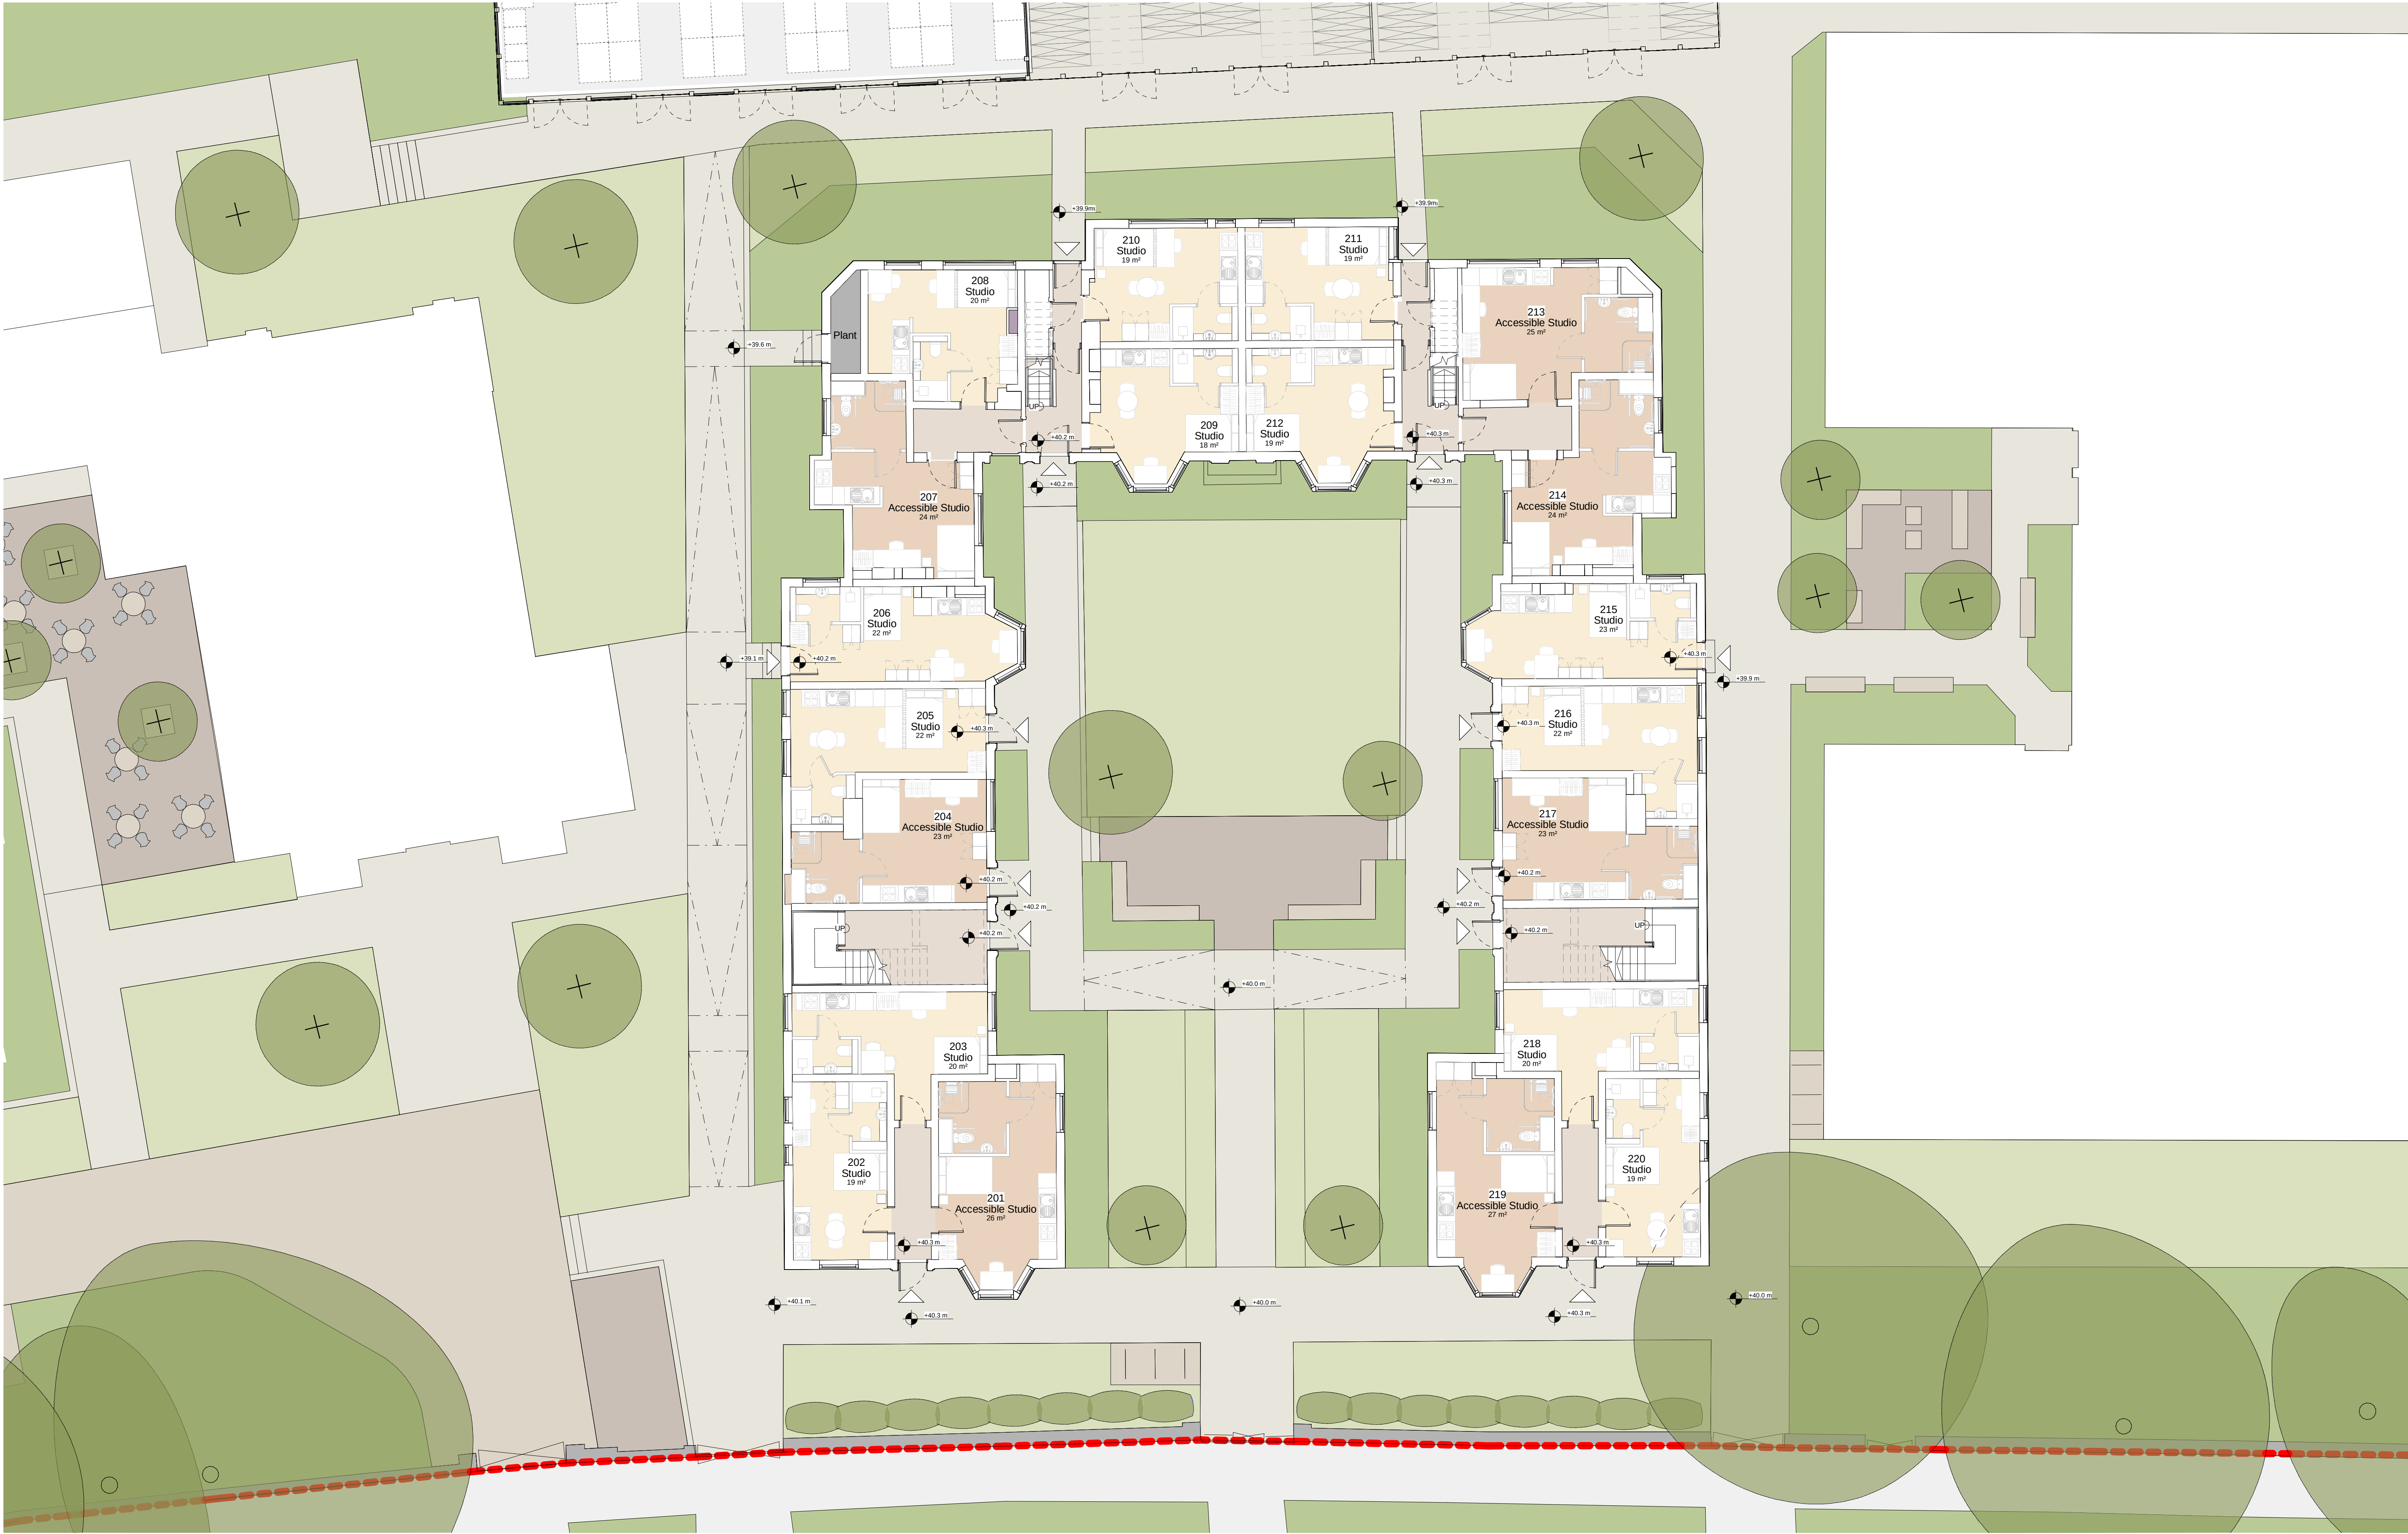

This drawing is copyright.
Do not scale off dimensions.

All dimensions to be checked on site by contractor.

Contractor to report any dimensional discrepancies, errors or omissions prior to commencing on site.

NOTES:

- Shown landscaping is illustrative only site by contractor.

KEY:

- Accessible Studio Bedrooms
- Studio Bedrooms
- Plant
- Riser
- Main Entrance

Rev | **Date** | **Description**

P01	2022-07-08	Planning Issue

Project Title

St Gabriel's Manchester

Status

PLANNING

Drawing Title

Woodthorpe
General Arrangement
Proposed Ground Floor Plan

Project No
10349

Scale
1 : 100 @ A1

Revision
P01

simpsonhaugh

Manchester
+44 (0)161 835 2345

London
+44 (0)20 7549 4000

© SimpsonHaugh and Partners 2022