



PURPOSE OF ISSUE	PLANNING
Do not scale from this drawing. All information should be checked by the contractor on site before commencing work. Any discrepancies should be reported to the architect immediately. All rights are reserved and are not transferable. Unauthorised reproductions of this drawing are not permitted.	

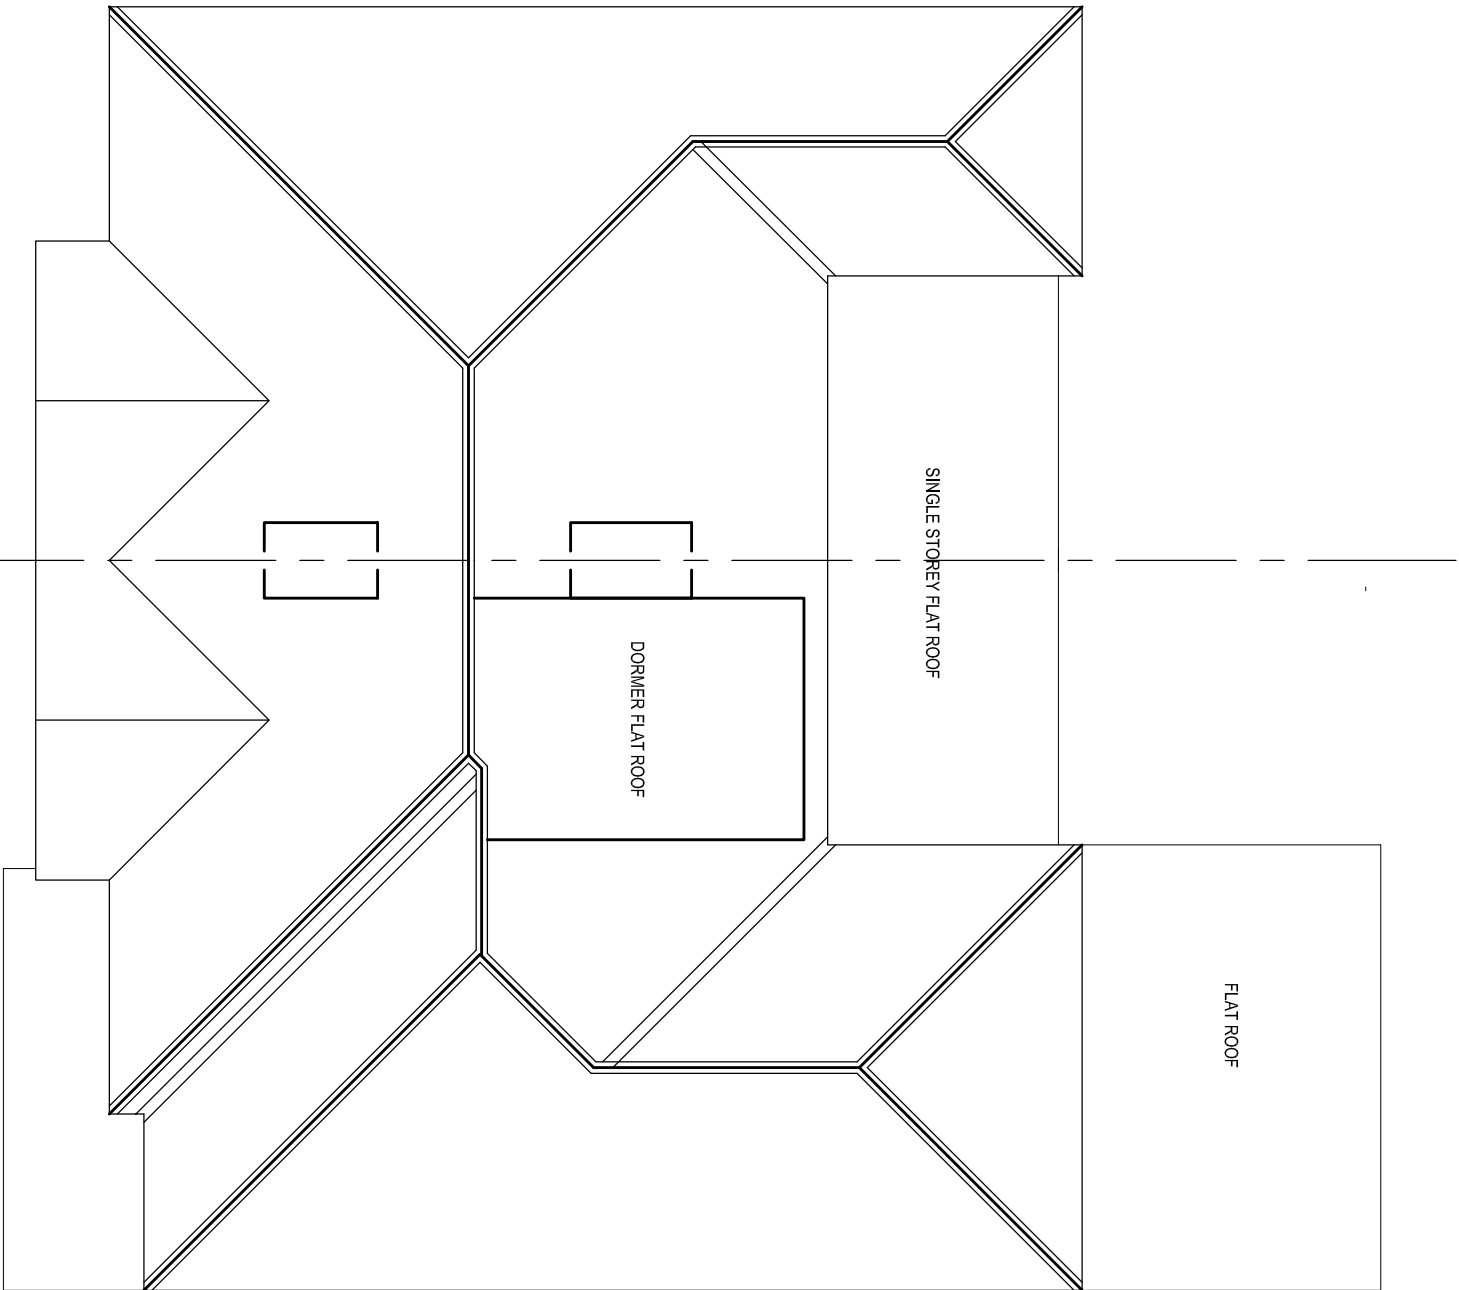

EXISTING ROOF PLAN

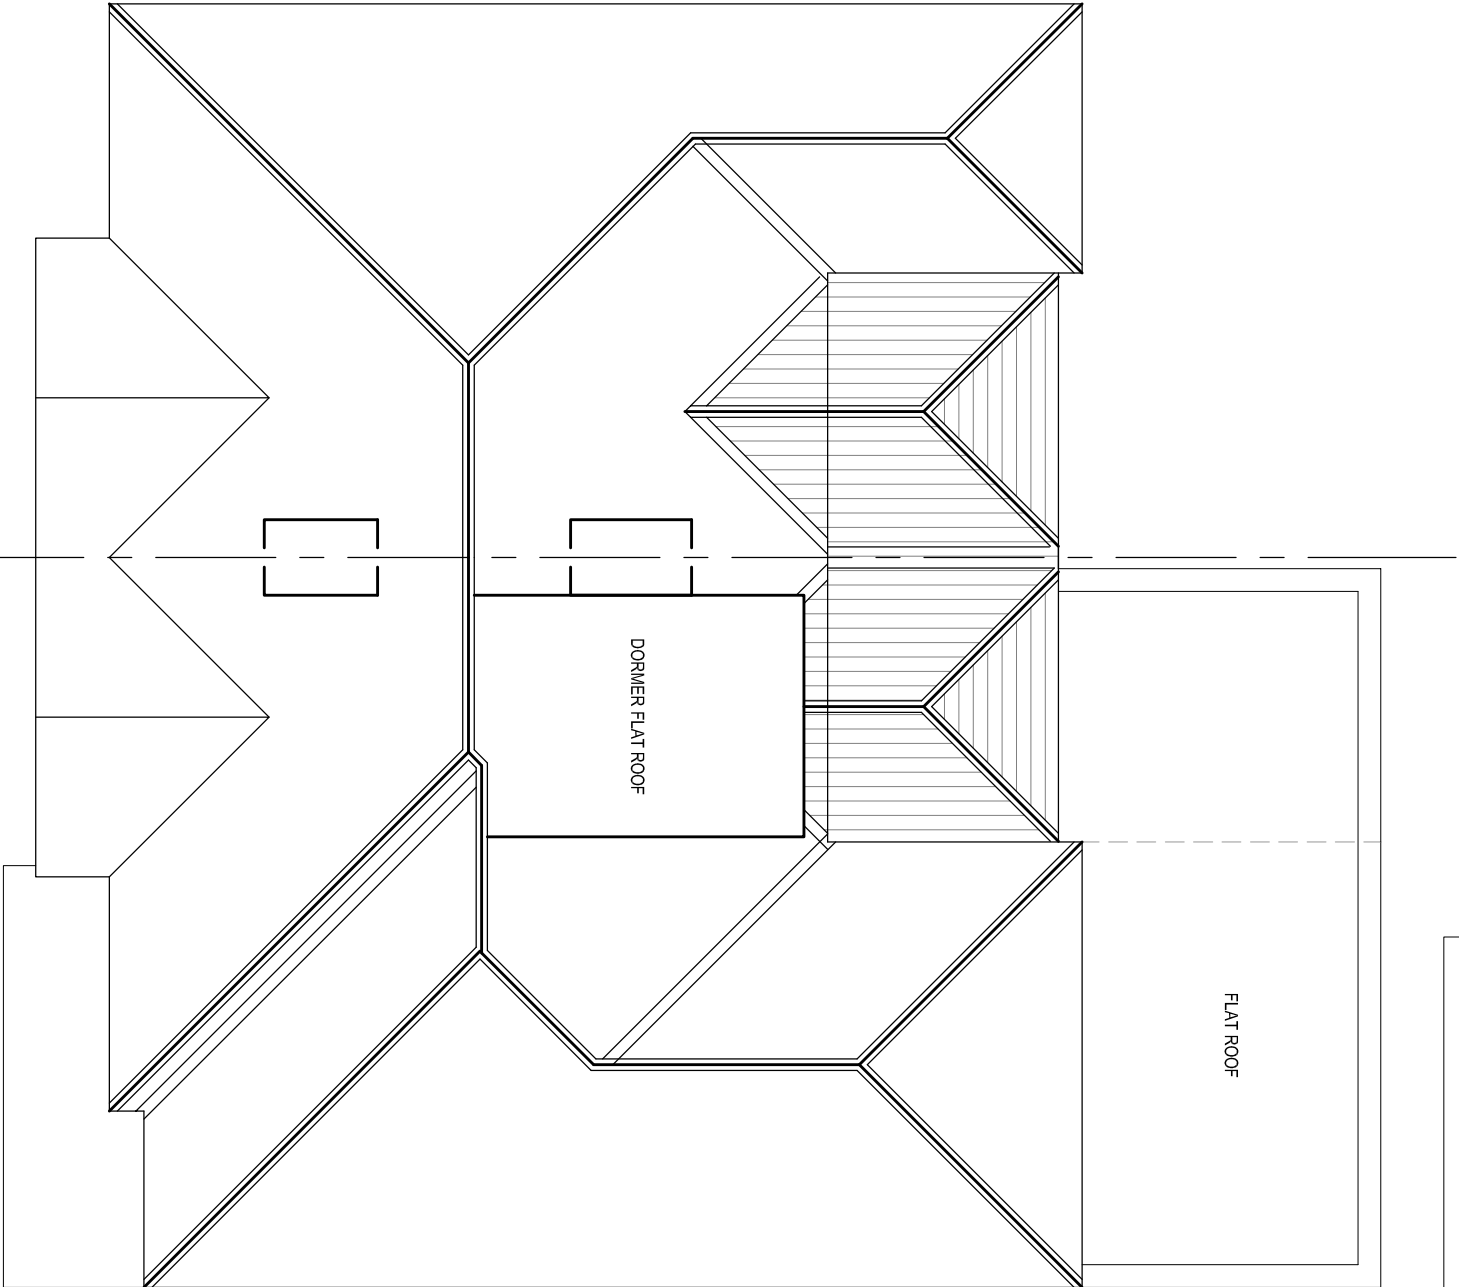

PROPOSED ROOF PLAN

PROJECT

42,44, Springbridge Road

CLIENT

Whalley Range

DRAWING TITLE

Roof Plan

JOB No

NA-P05

DATE

June 2022

REVISION

-

SCALE

1:100@A3

t: 0782 895 3405

e: nadesignbuild@gmail.com

nadesign

build