


Floor Plan

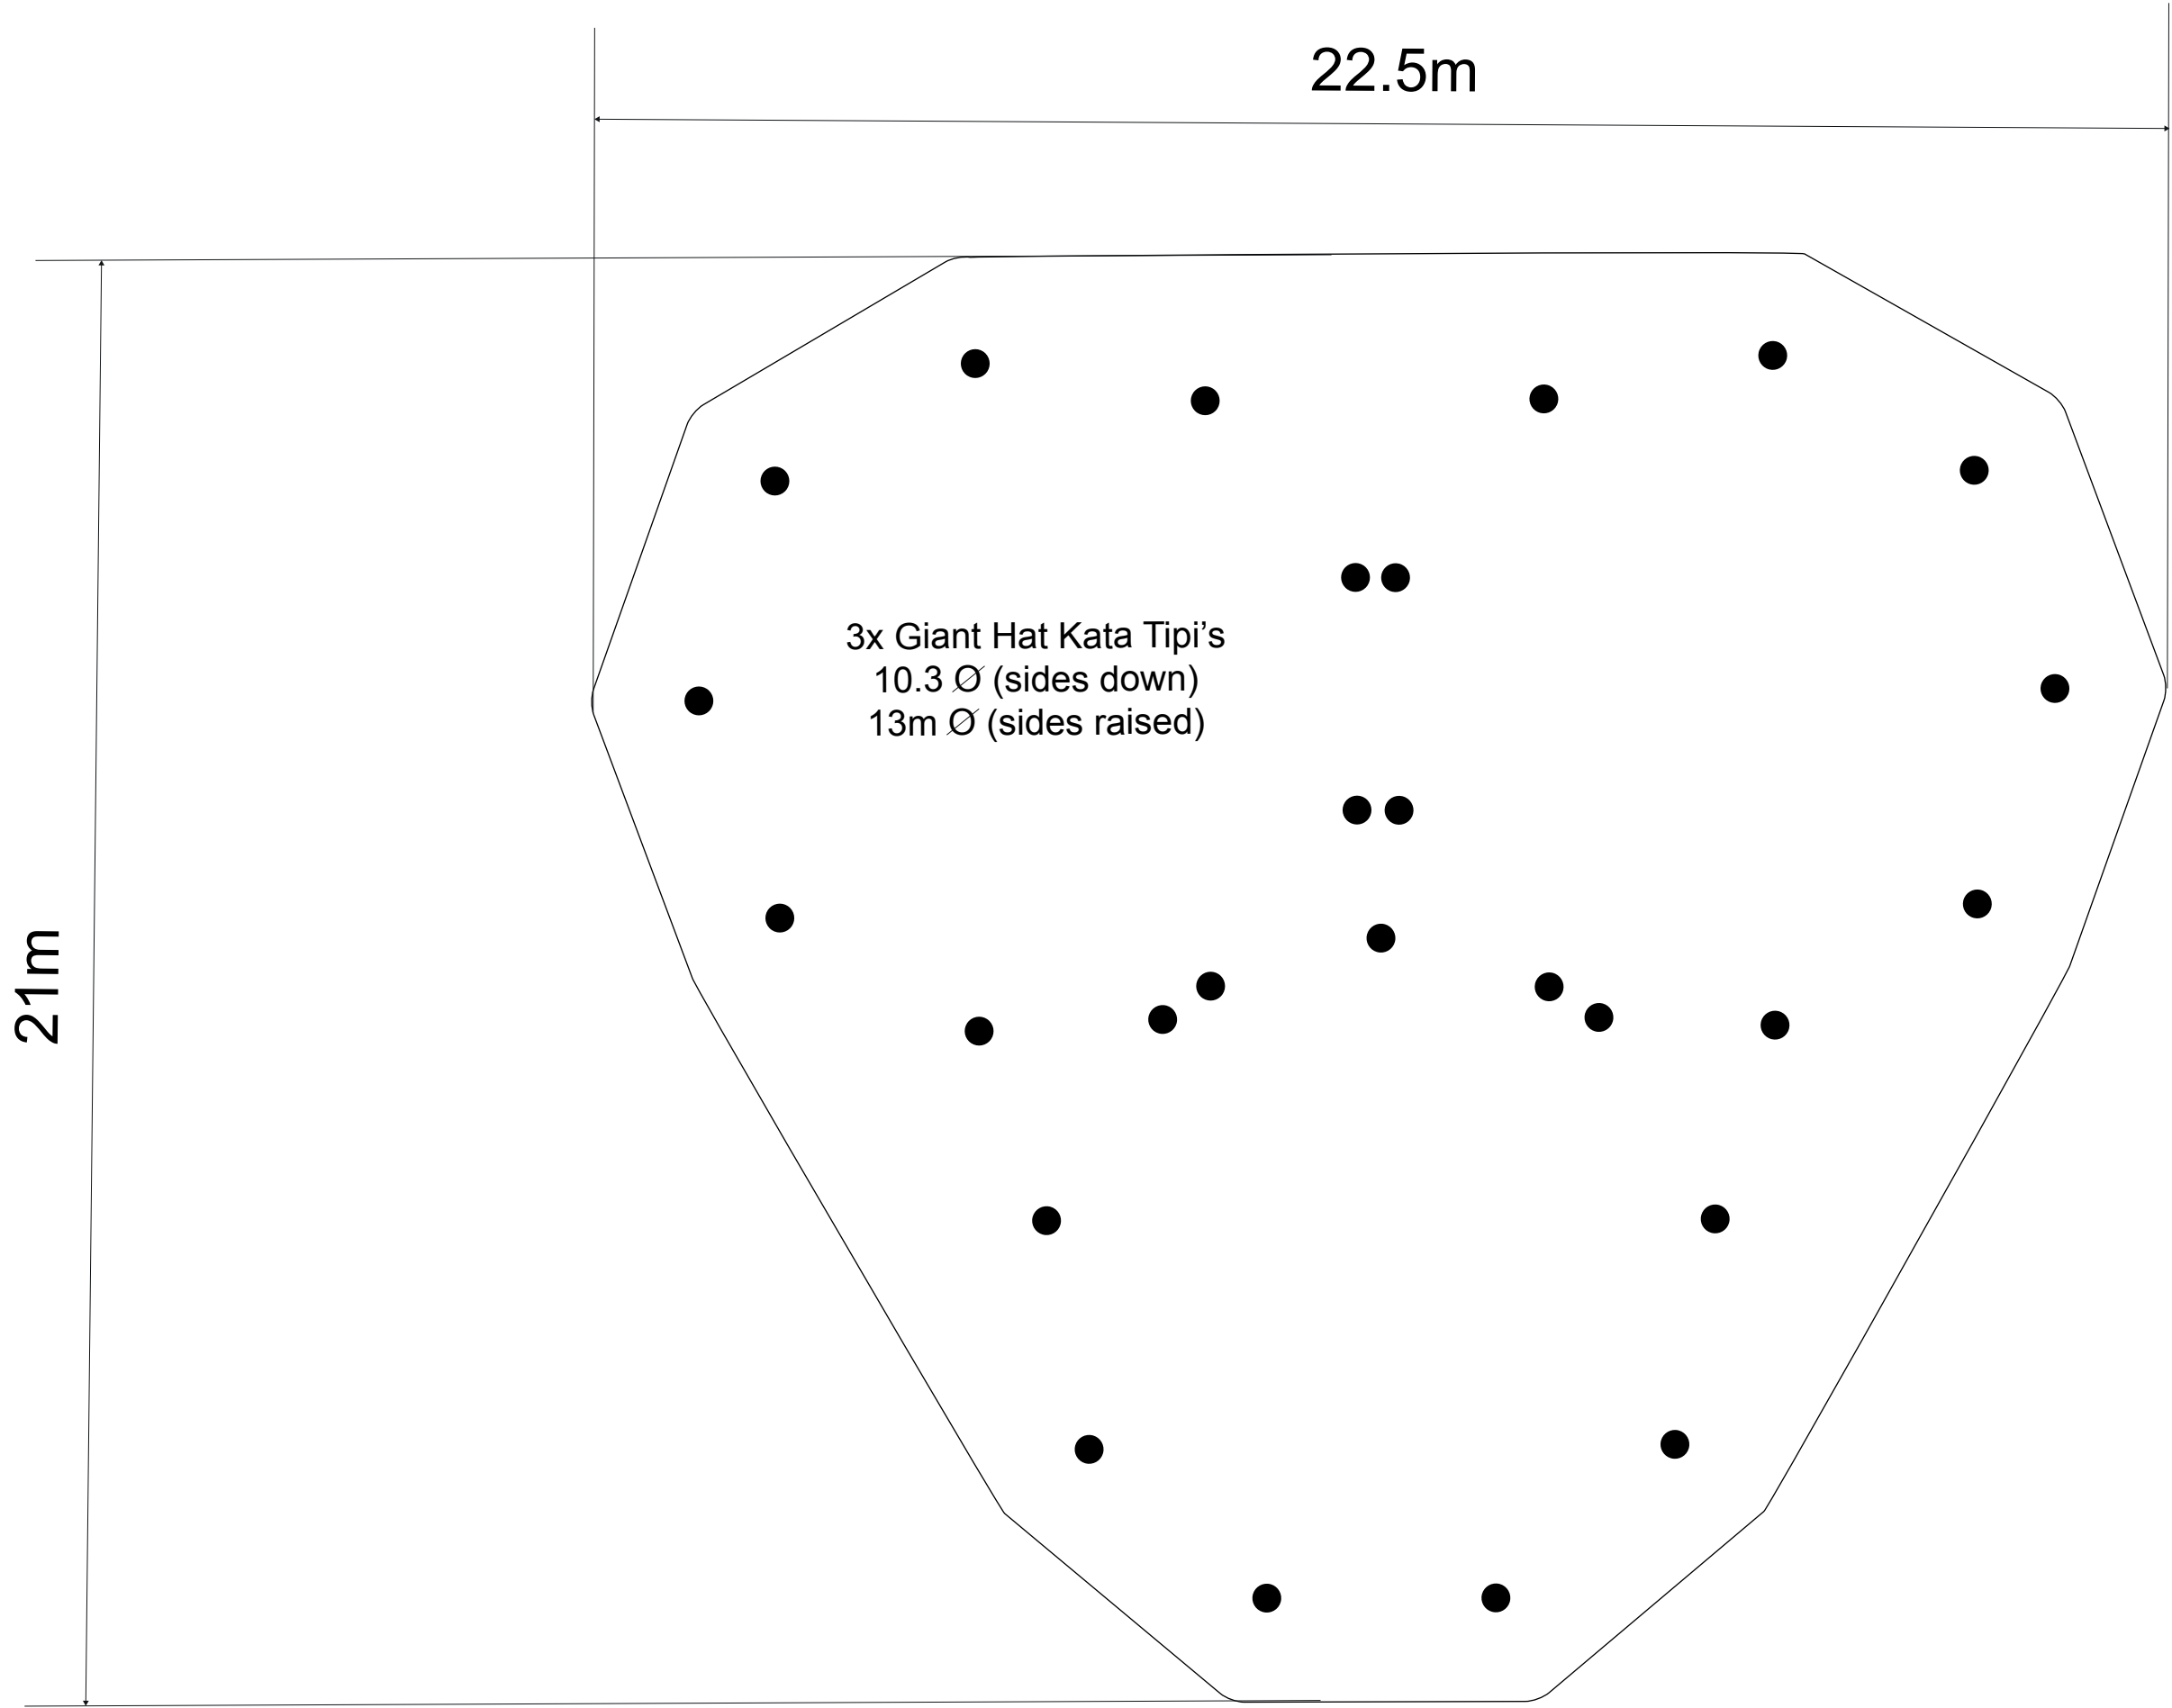

Sheet size A3
Scale 1:100



The New World Trading Company
15 London Road
Alderley Edge
SK9 7JT

Project Type Wintersiation	Project Ref. TOH-Tipi
--------------------------------------	---------------------------------

Project Date 2022	Drawn By Alex Hardcastle
-----------------------------	------------------------------------

Project The Oast House, The Avenue Courtyard, Spinningfields, Crown Square, Manchester M3 3AY
