



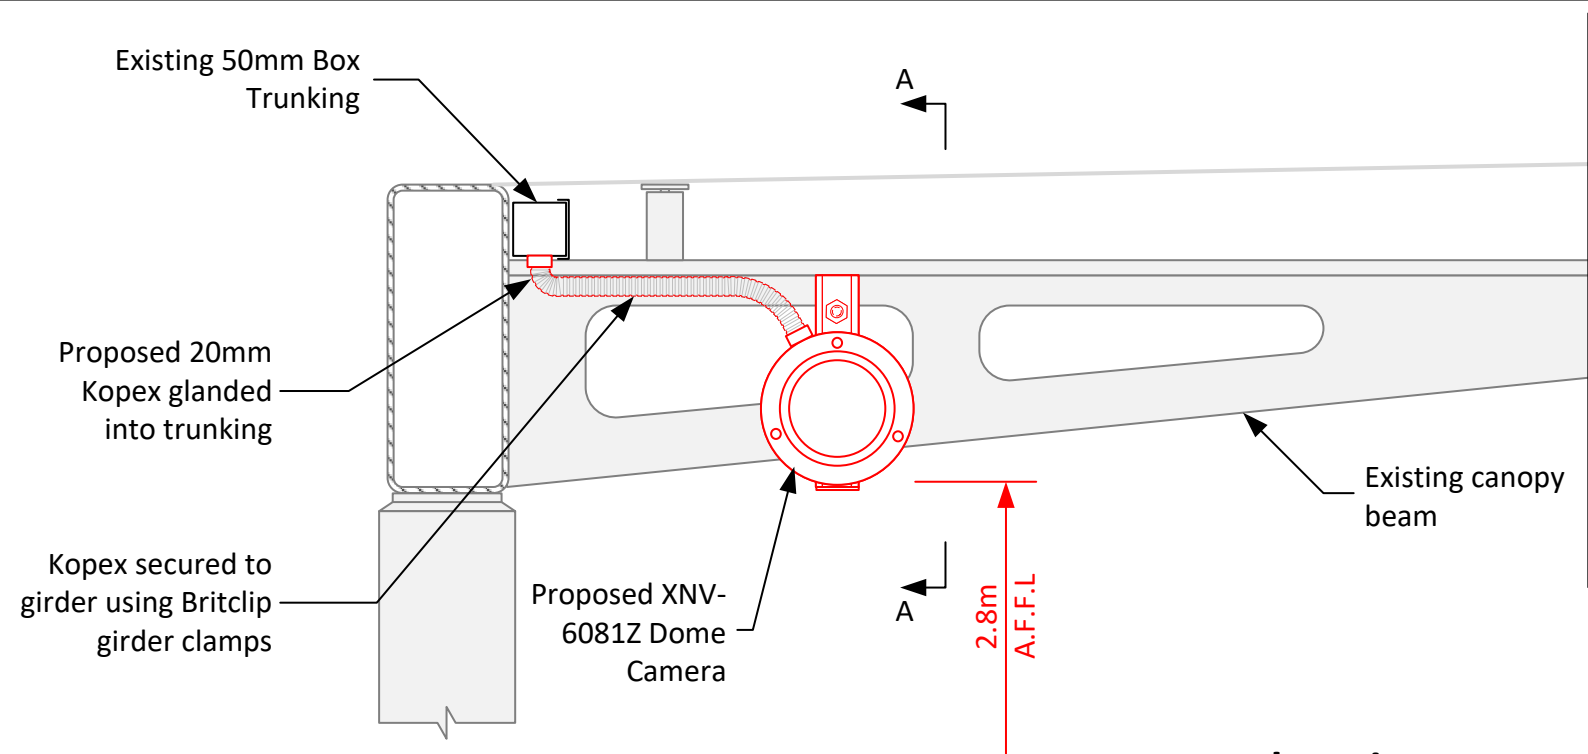

Front Elevation

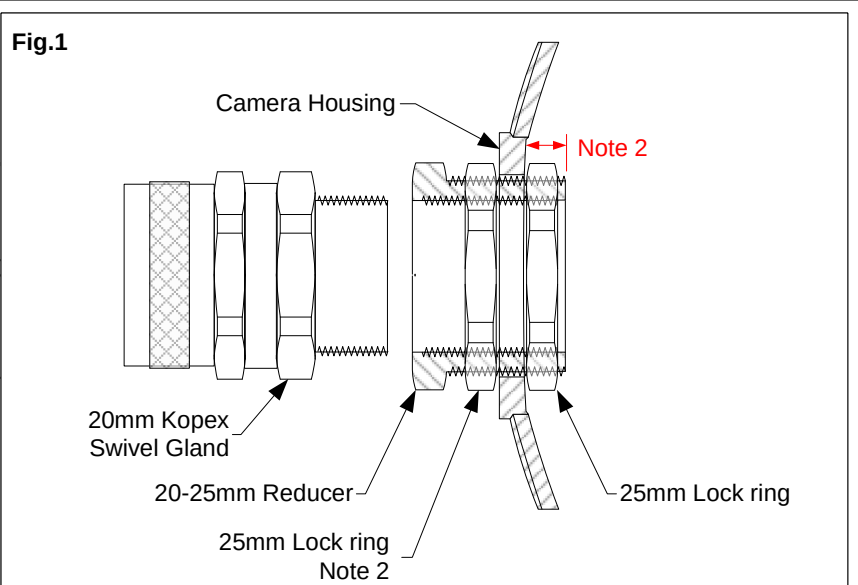

- Notes:**
1. Camera mounted to Unistrut using M5 fixings. M5 channels nuts available from Orbital Fasteners (SKU:2240920)
 2. Within the camera housing there is insufficient clearance for a gland or reducers threads and a lock ring. Therefore a second locking is to be installed on the outside of the housing to ensure no more than 7mm of the reducer protrudes within the housing. See **fig.1**.

KEY:
BLACK – Existing
RED – Proposed
BLUE – Modify
GREEN – Remove

P01	15/07/22	First Issue	CC	JAG	JAG
Rev	Date	Description of Revisions	Drwn	Chkd	Appr

Status **DETAILED DESIGN**

Contractor

**Linbrooke**
People • Technology • Connectivity

Address

Unit 2,3 & 4 Churchill Way
Chapelton
Sheffield
S35 2PY


Project

LINBROOKE GENERIC DRAWINGS


Drawing Title

CANOPY MOUNTED DOME CAMERA (BESPOKE)

Designed	C. CHUKWUNONYE	Sig	Date	15/07/22
Drawn	C. CHUKWUNONYE	Sig	Date	15/07/22
Checked	J. GATLEY	Sig	Date	15/07/22
Approved	J. GATLEY	Sig	Date	15/07/22
Scale	NTS	ELR & Mileage	N/A	
Alternative Reference				Sheet 1 of 1
Drawing Number LBR-GEN-CCTV-019				Revision P01

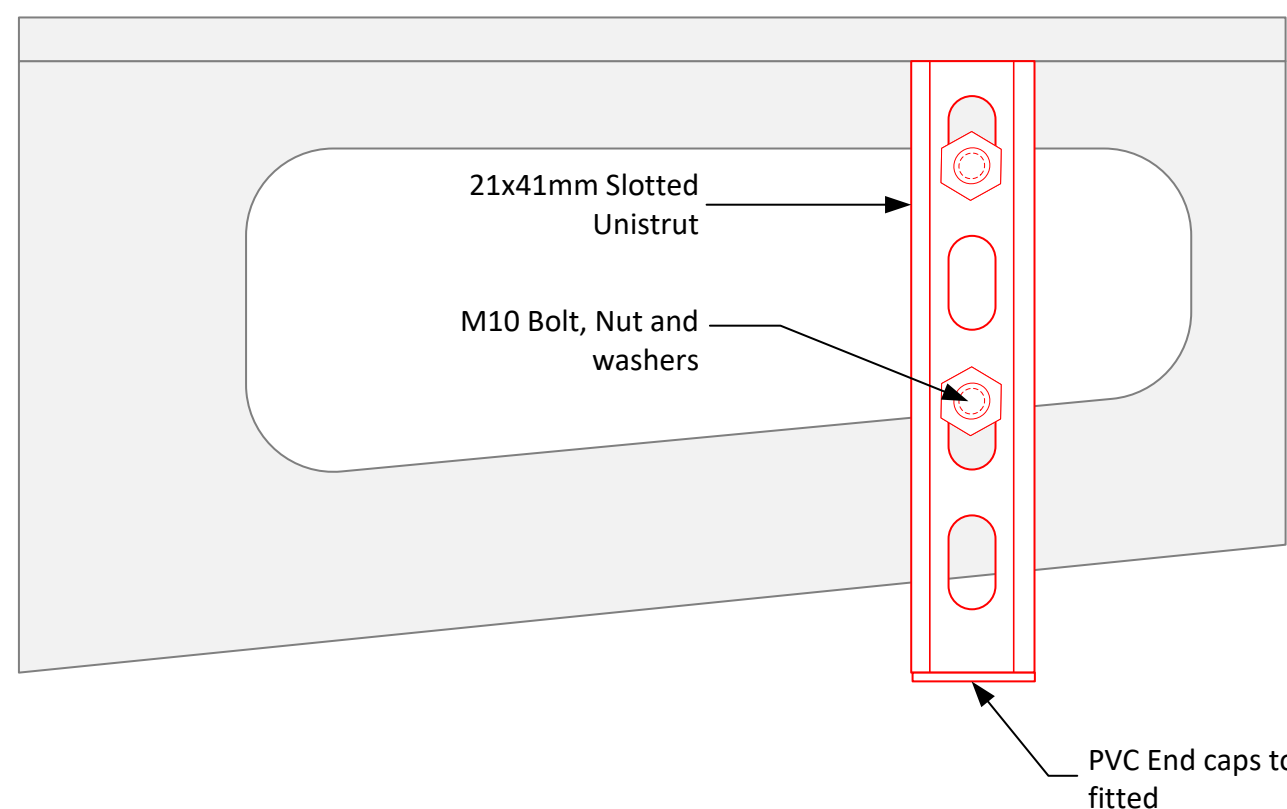

Unistrut Mounting Detail

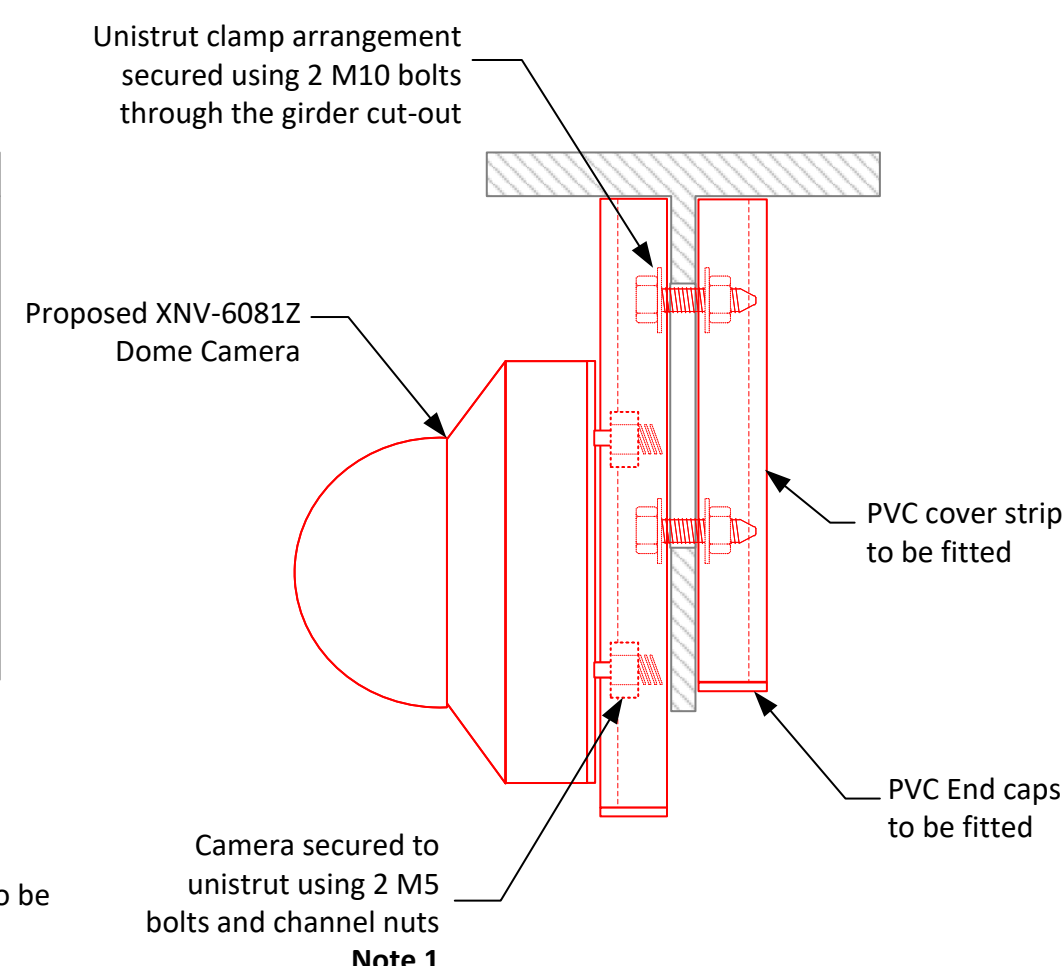

Section A-A