




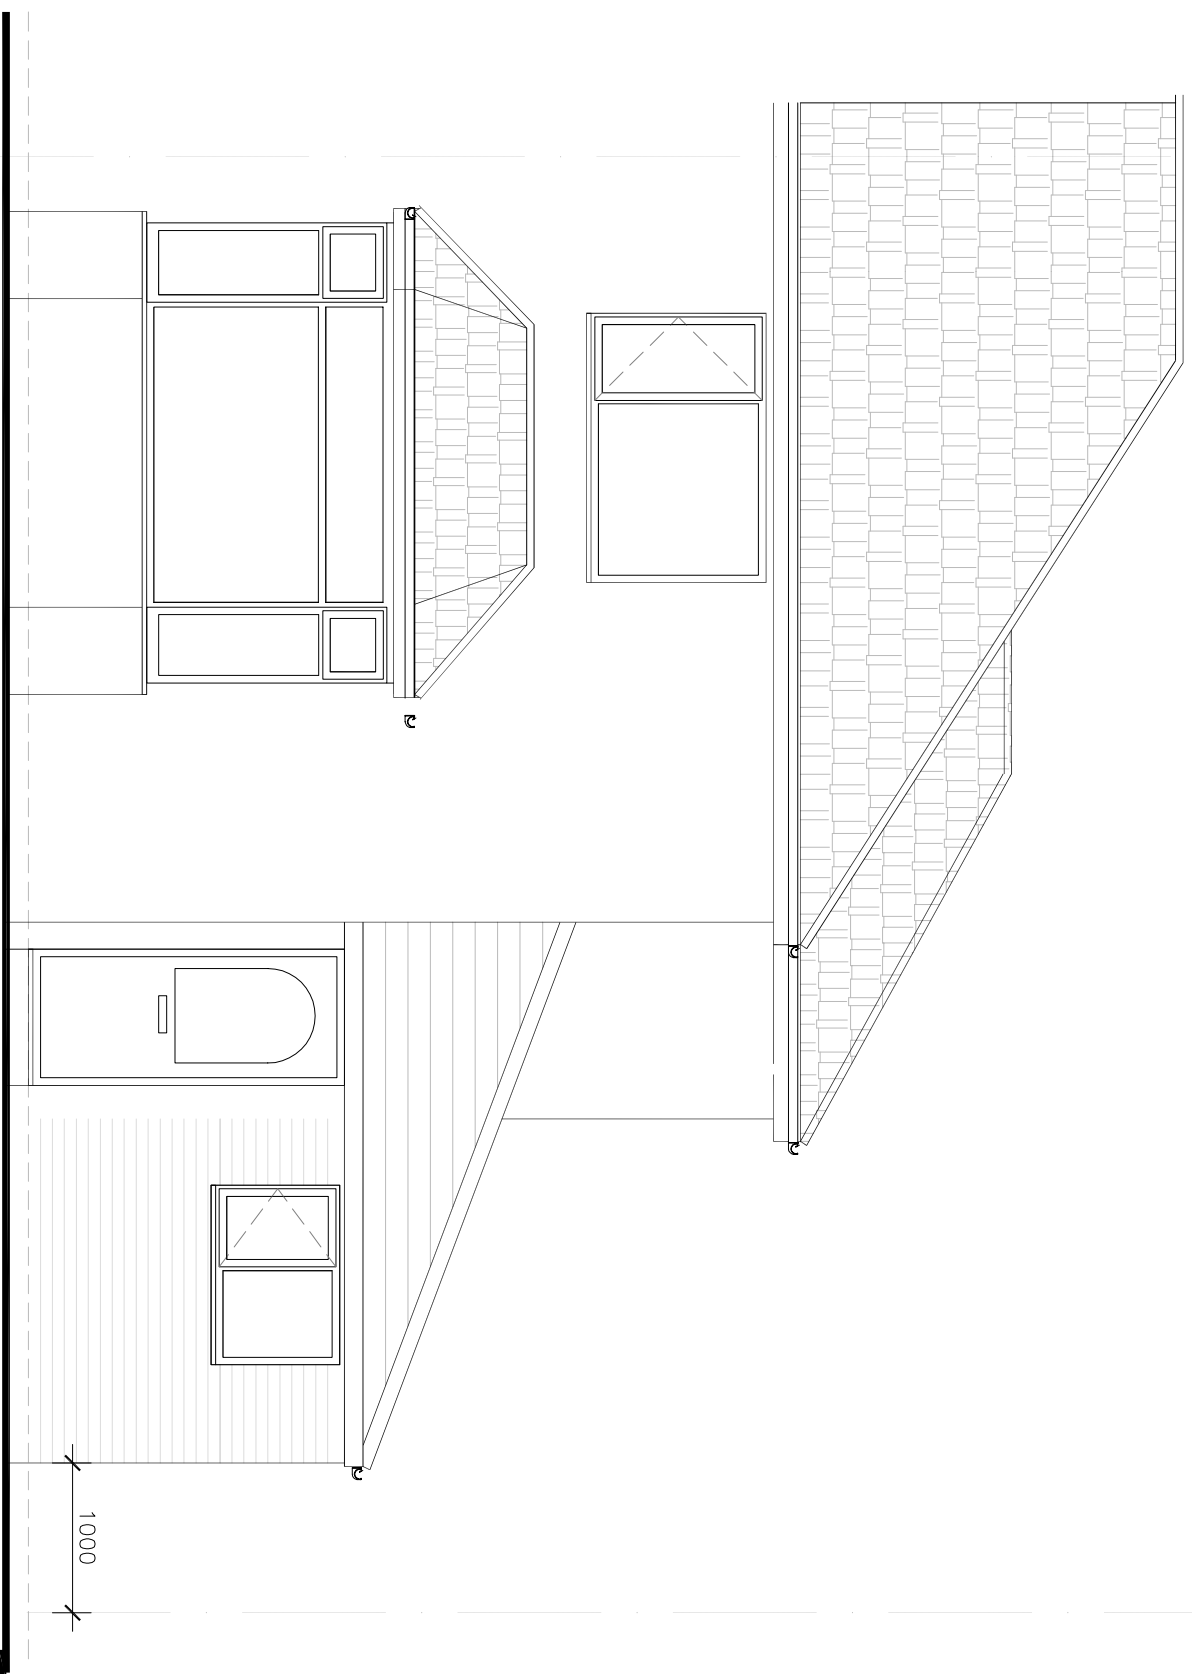


PROPOSED Front Elevation
Scale 1:50

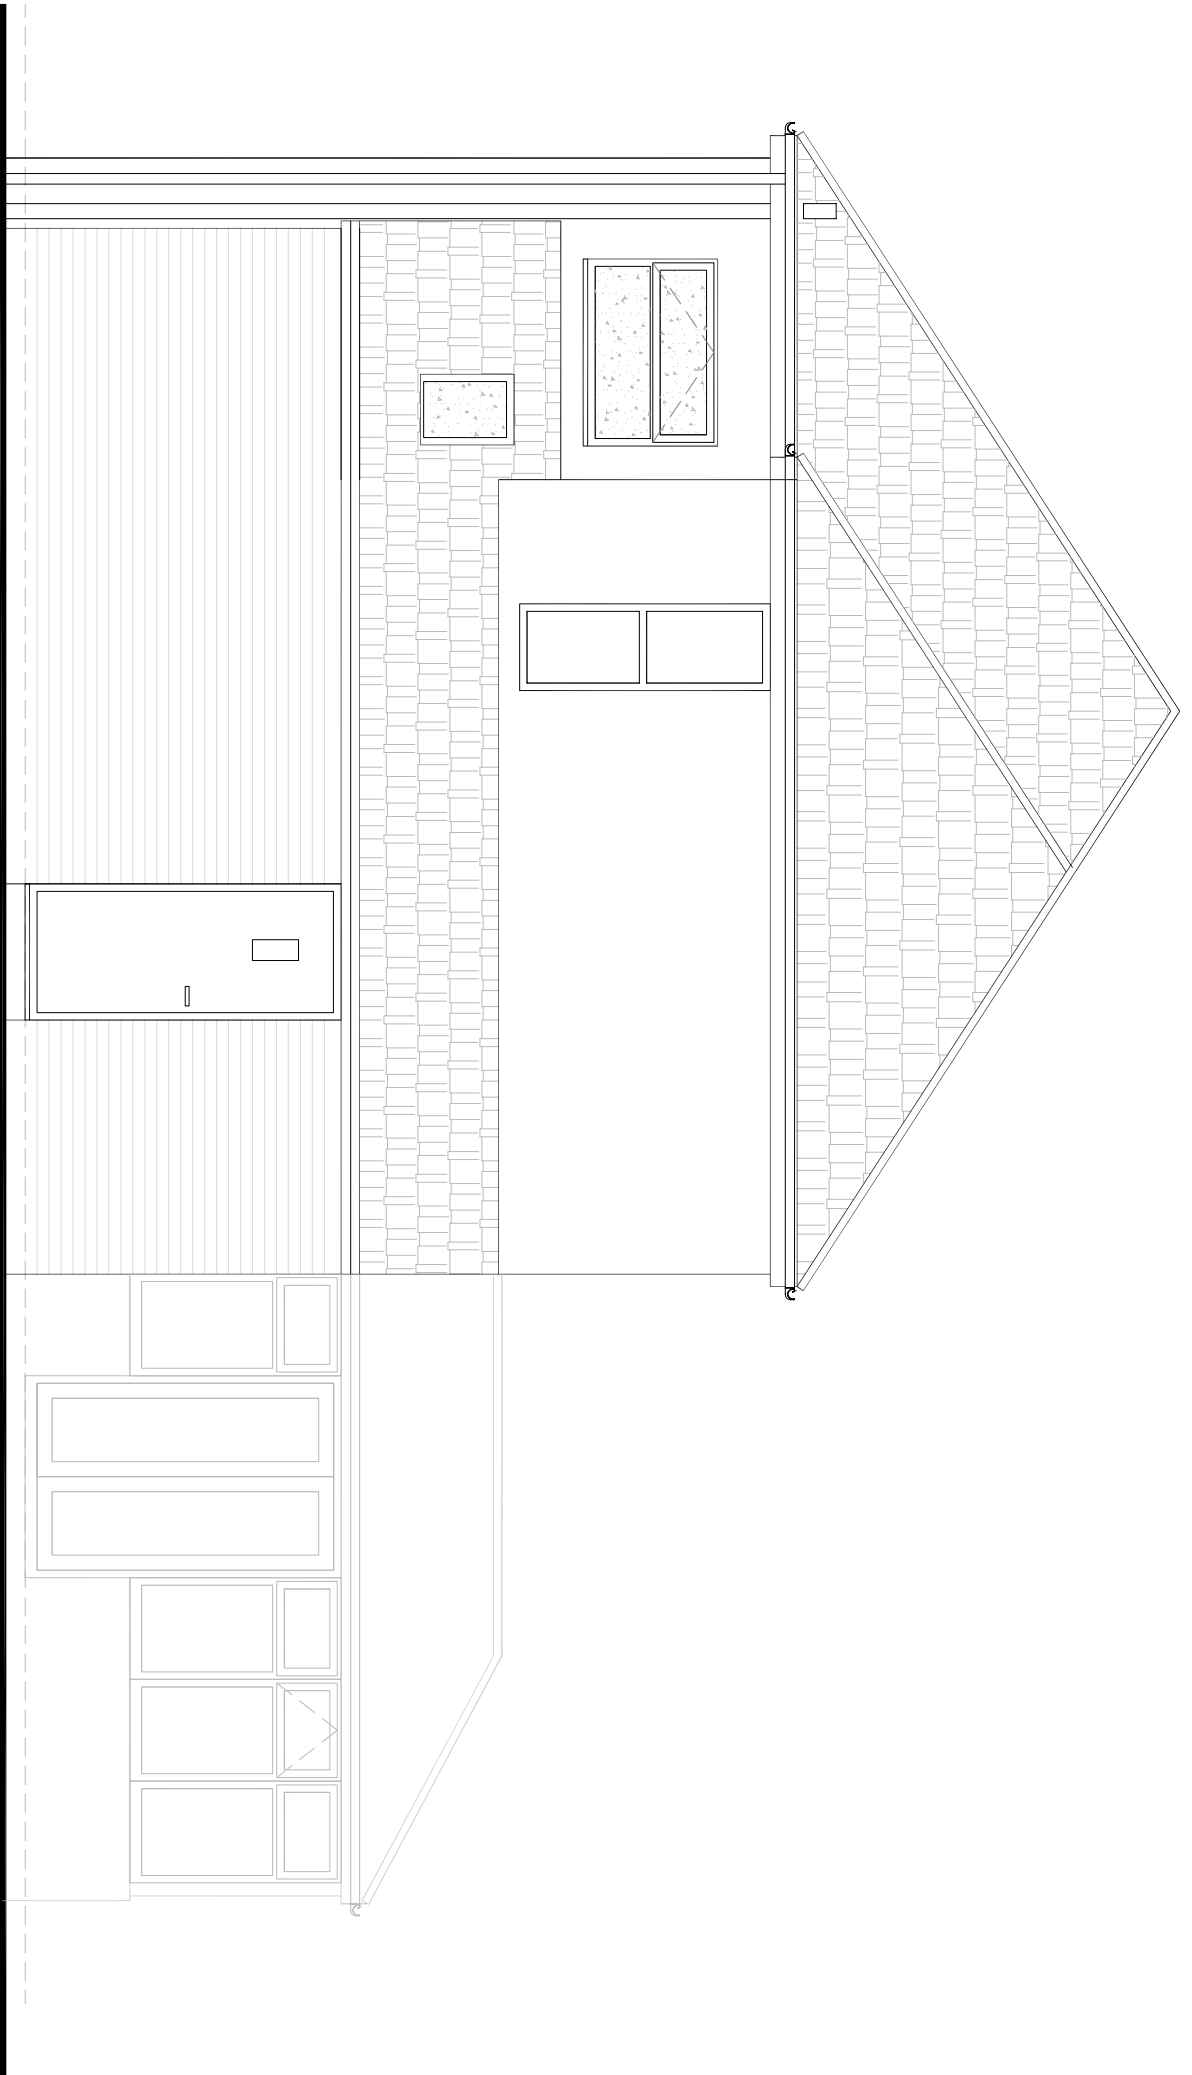


PROPOSED Side Elevation
Scale 1:50

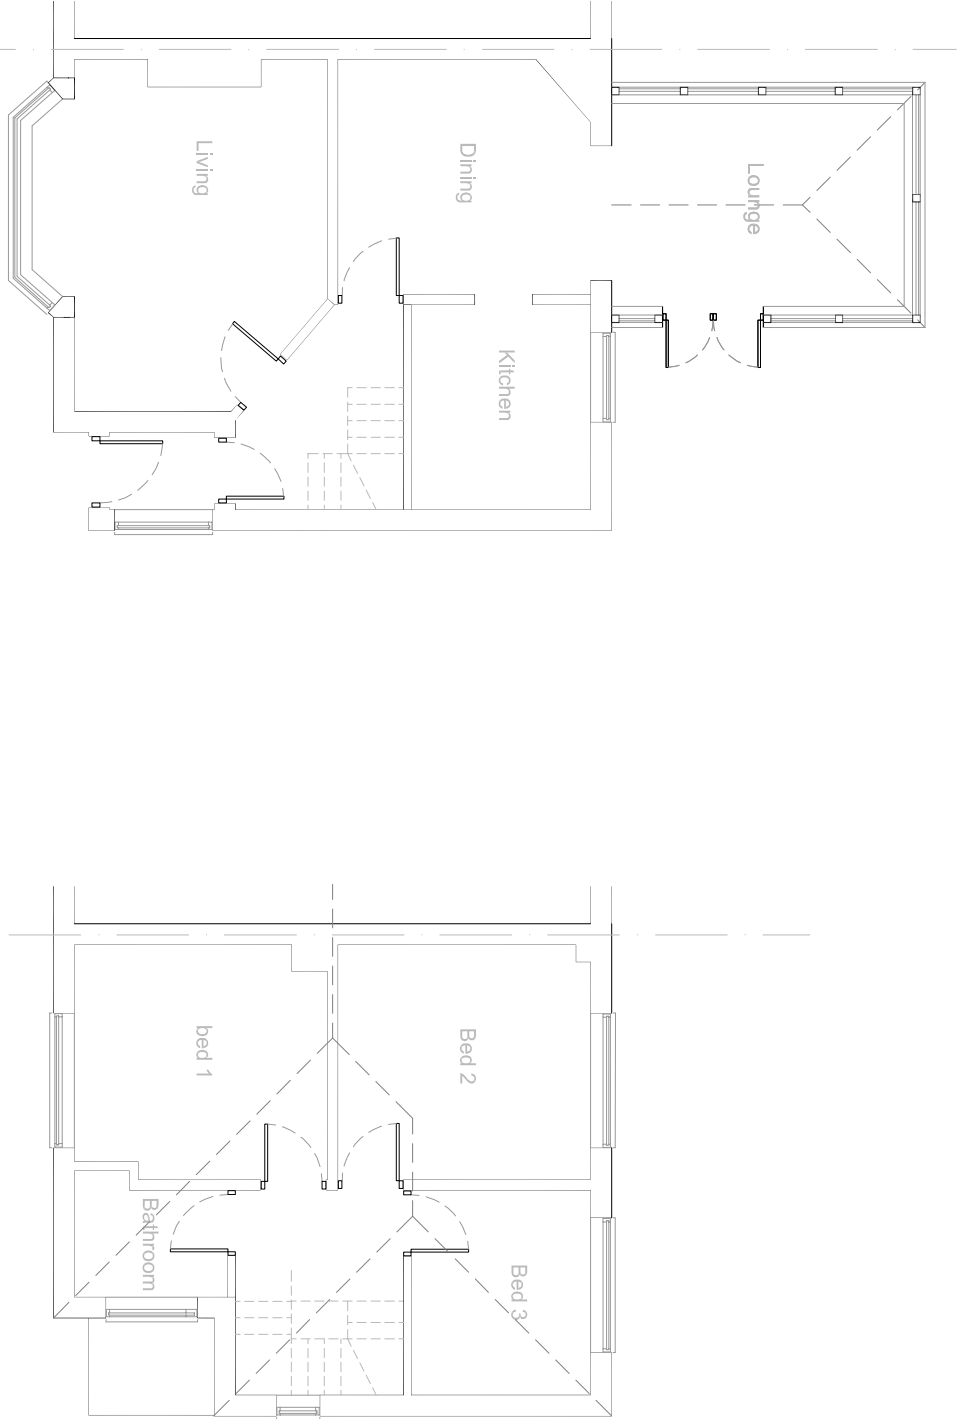


EXISTING Ground Floor
Scale 1:100

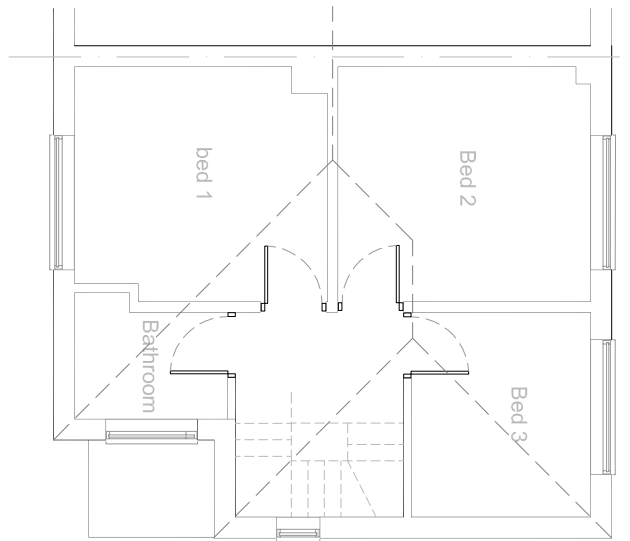


EXISTING First Floor

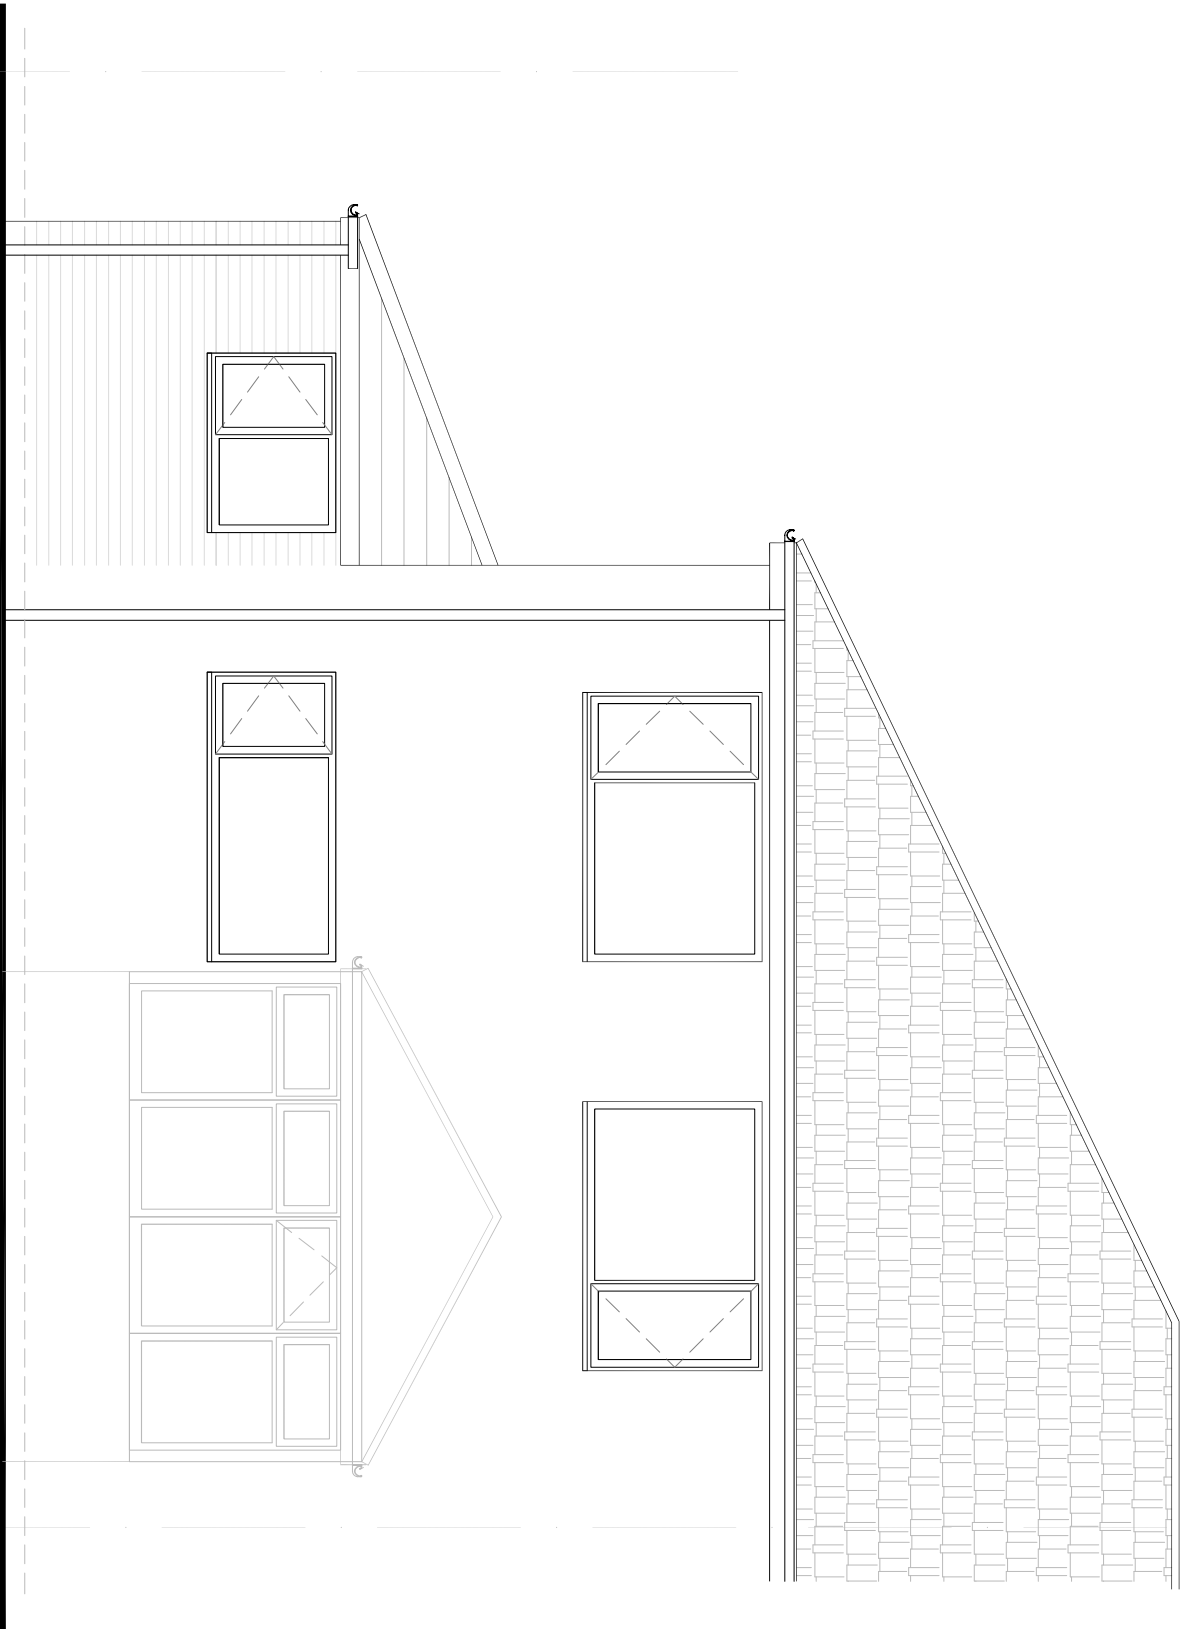


PROPOSED Rear Elevation
Scale 1:50

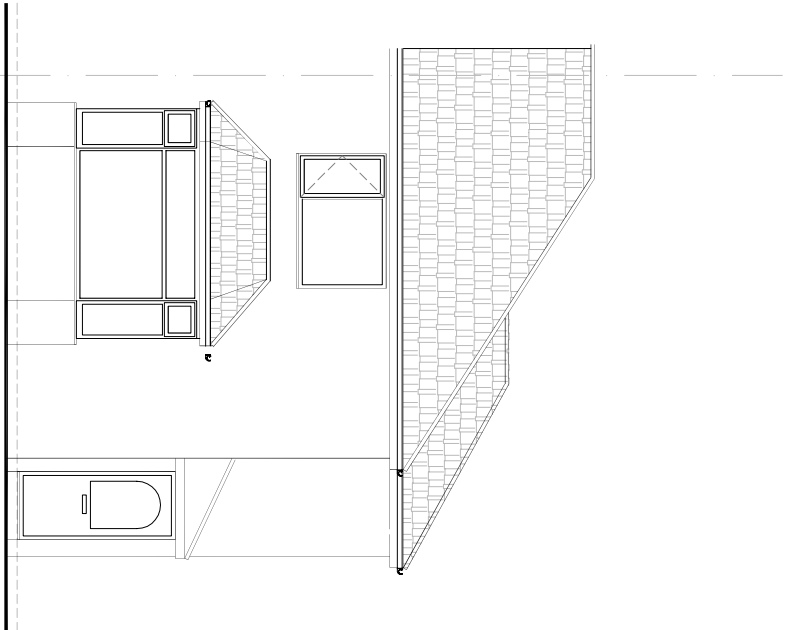


EXISTING Front Elevation
Scale 1:100

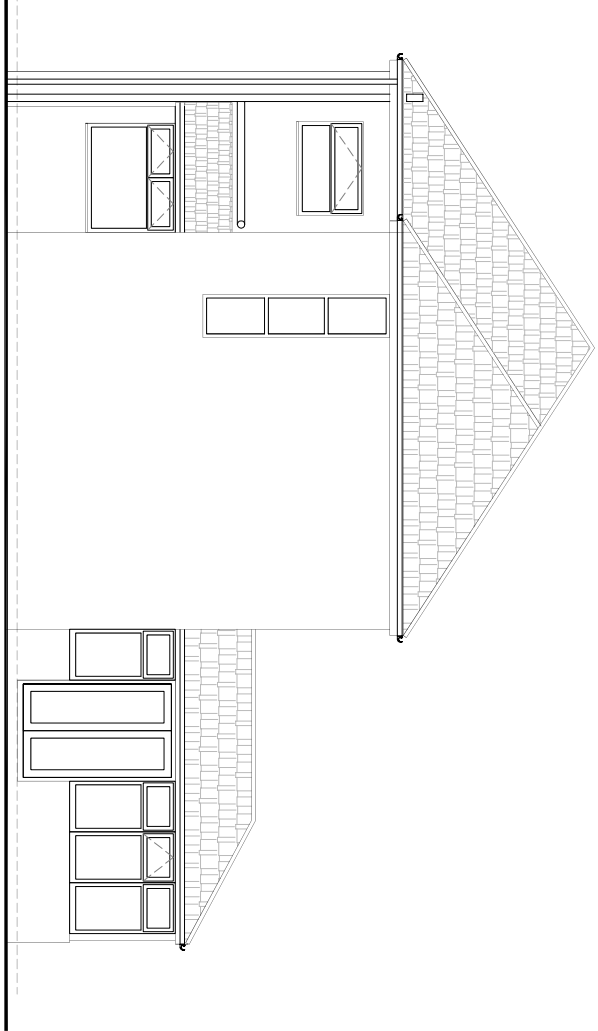


EXISTING Side Elevation
Scale 1:100

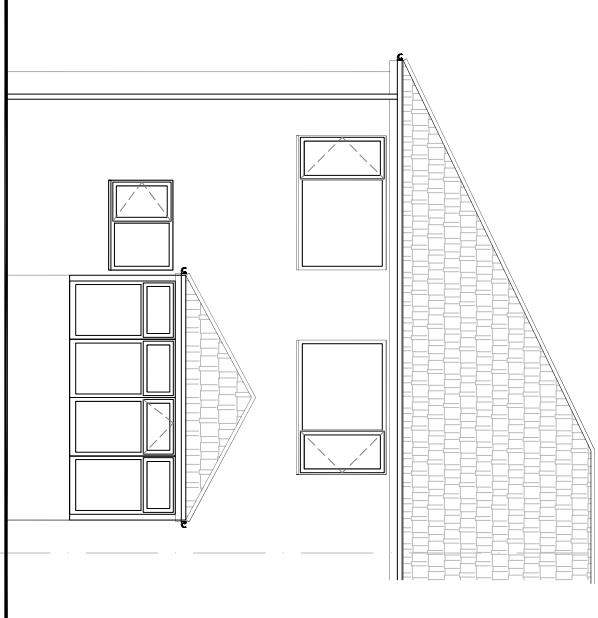


EXISTING Rear Elevation
Scale 1:100

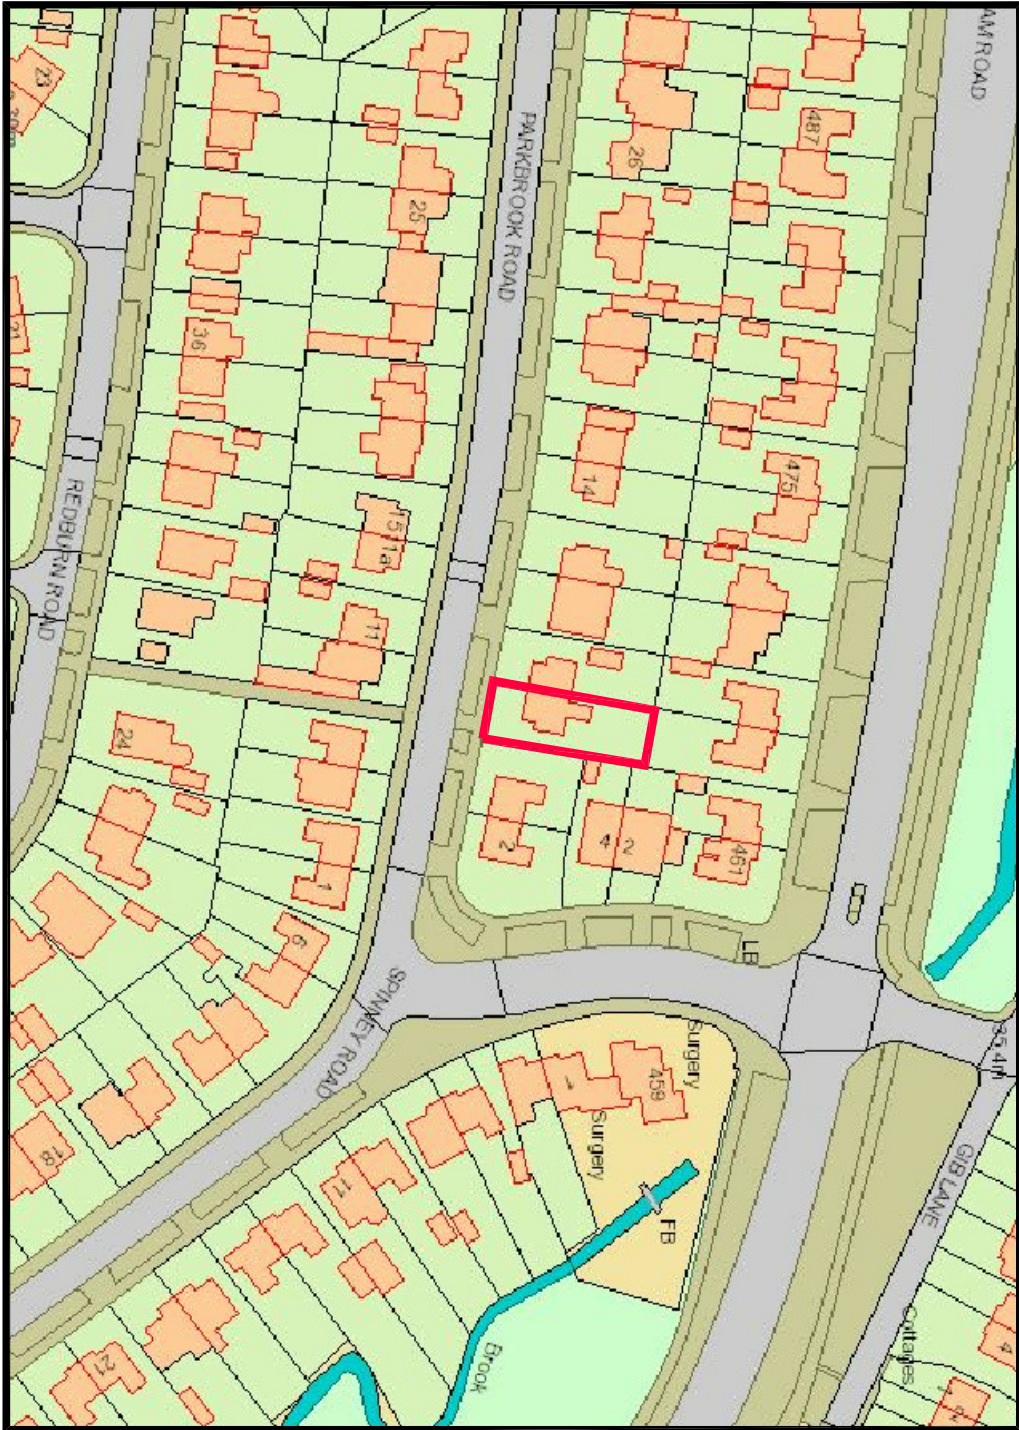

Location Plan
Scale 1:1250

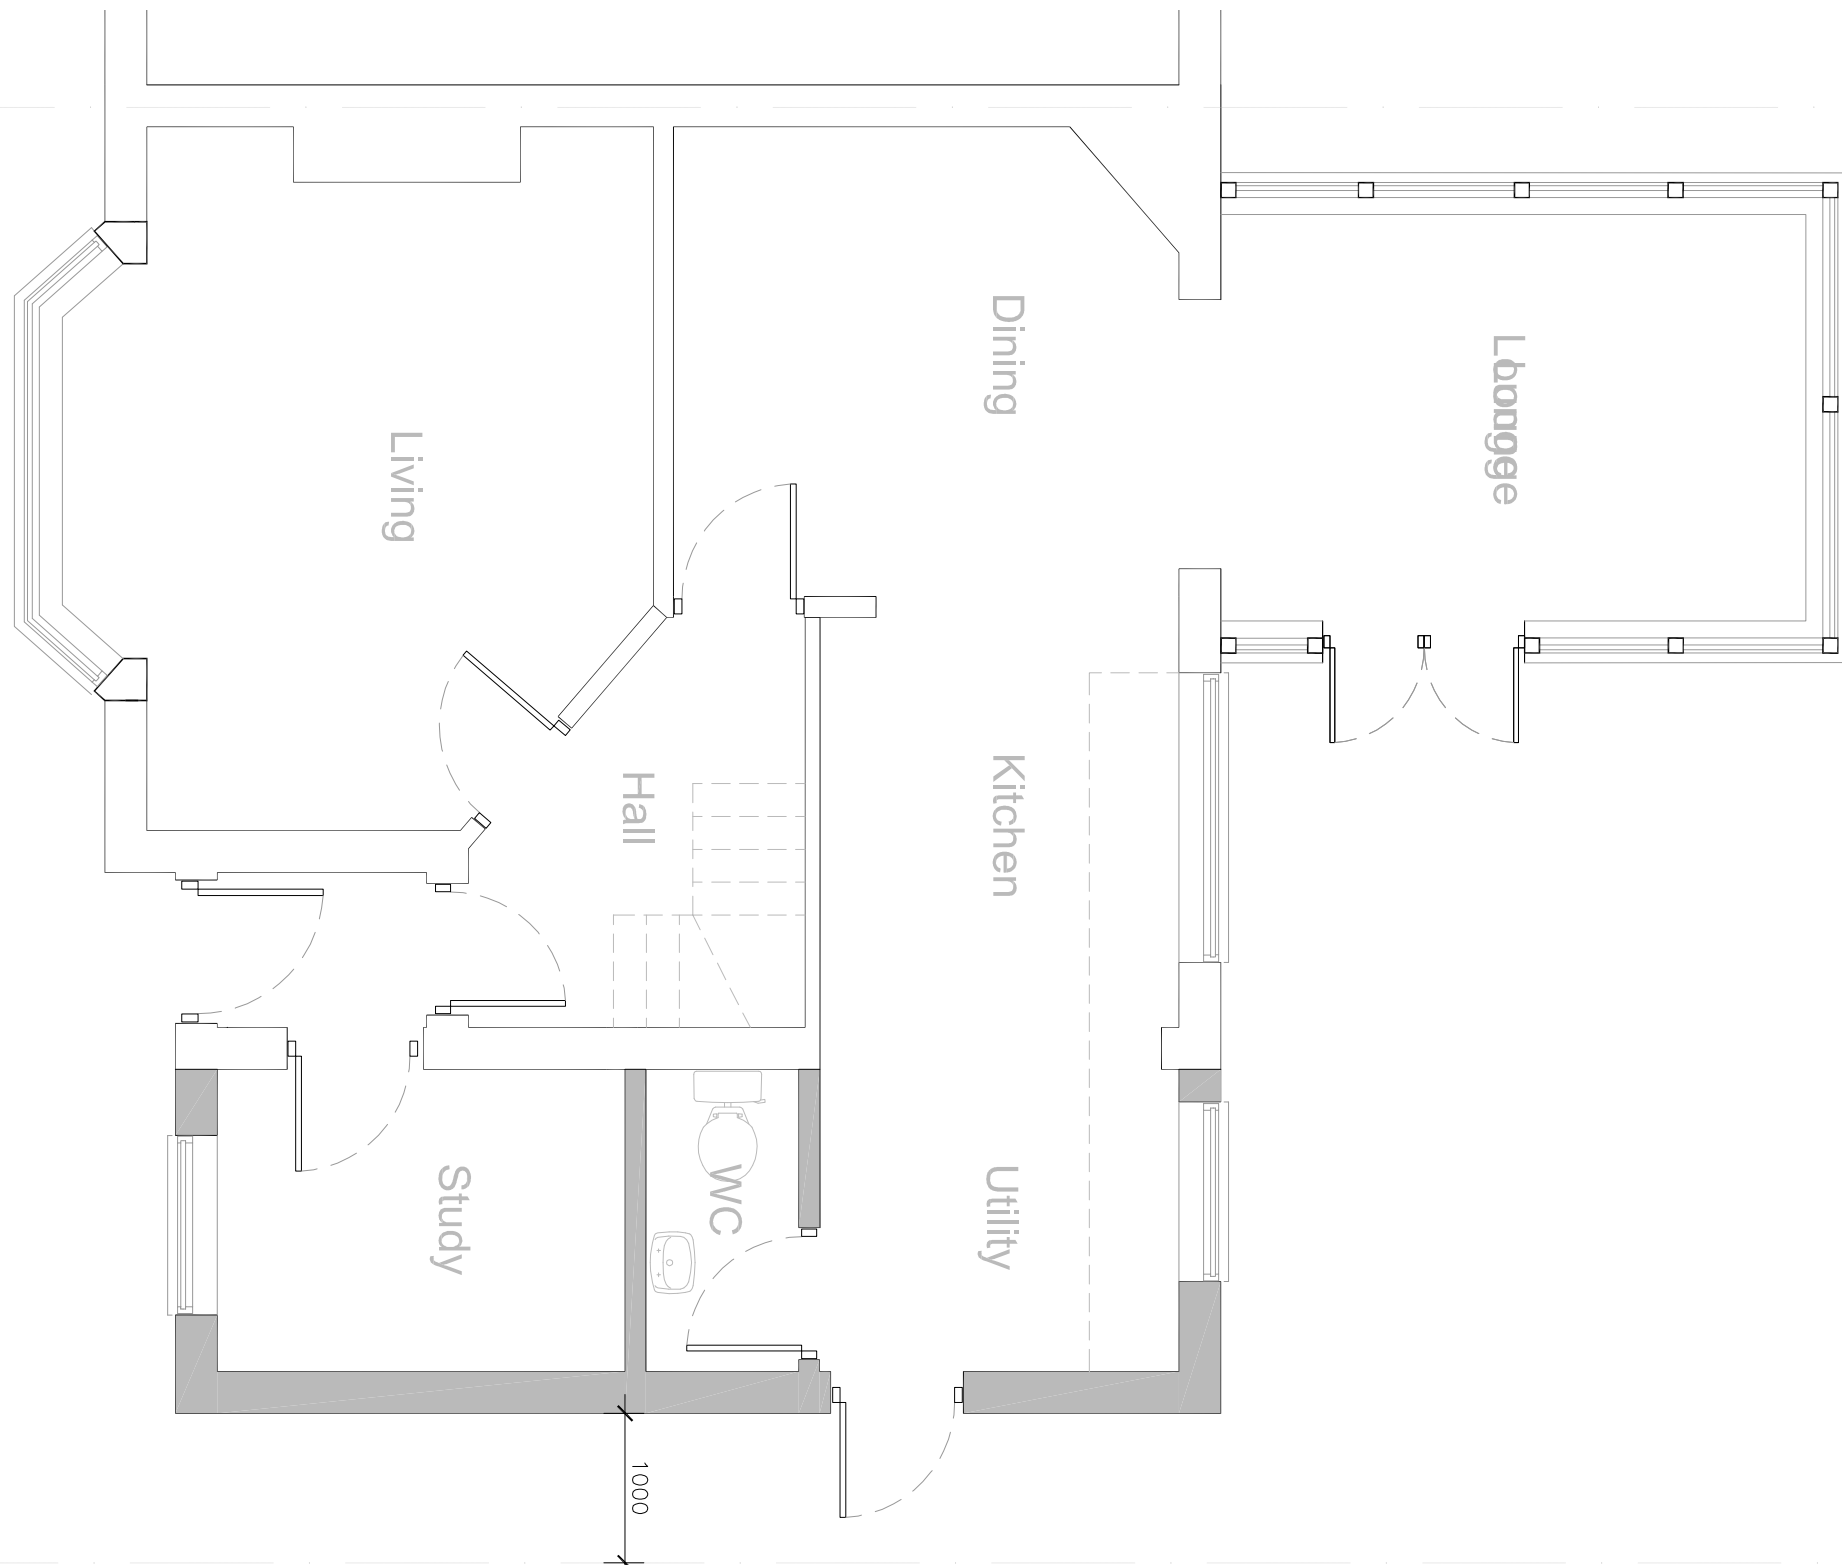

PROPOSED Ground Floor
Scale 1:50

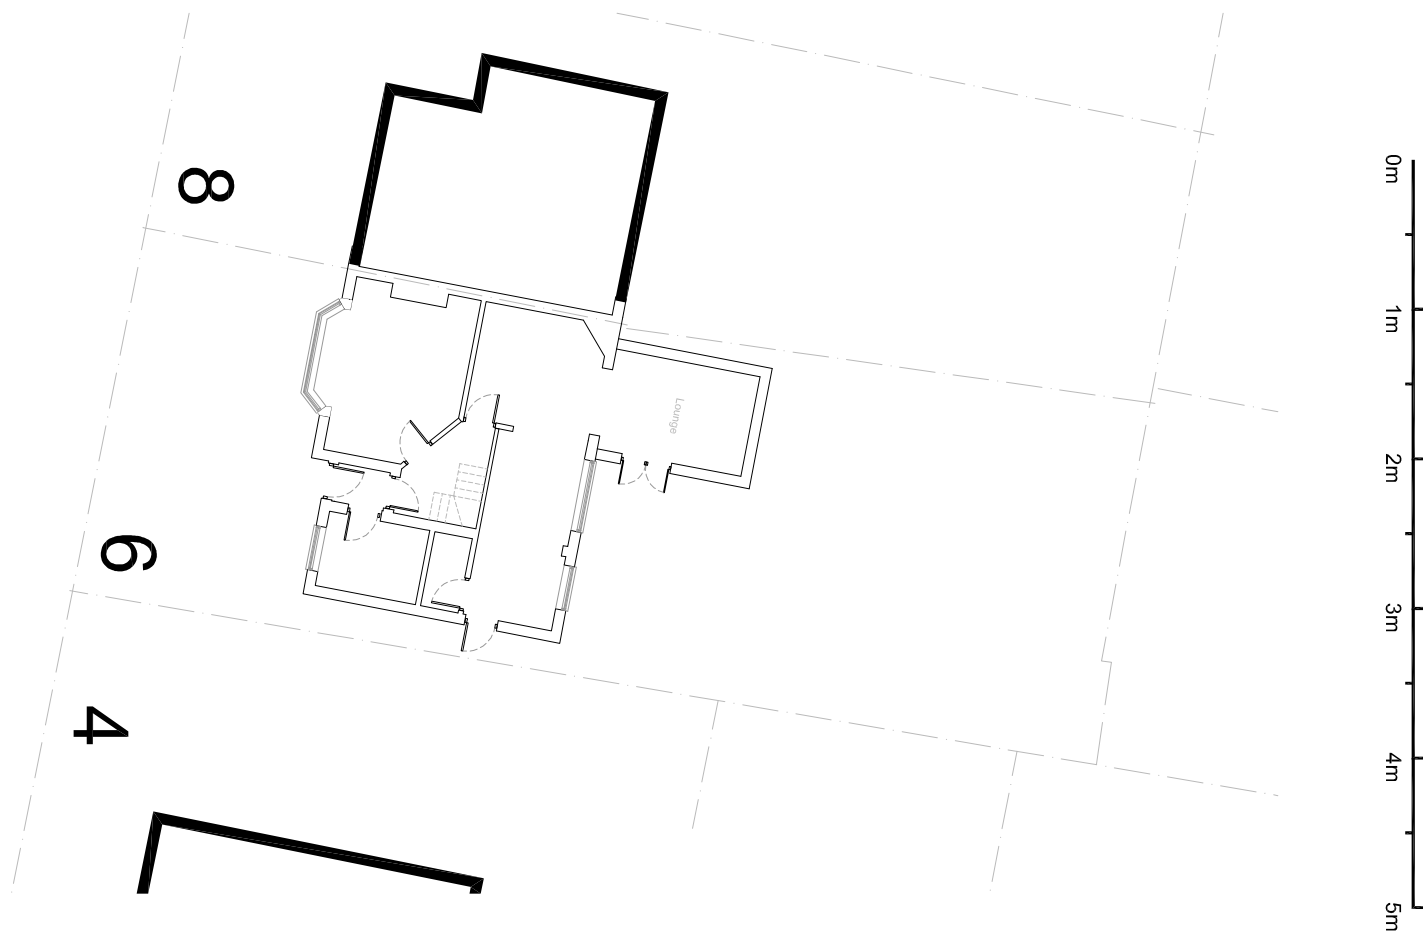

Proposed Site Plan
Scale 1:200

PLANNING APPROVAL ONLY

REV	DESCRIPTION	DATE
	SEA DESIGNS LTD	
	07 GRANVILLE ROAD	
	CHESSHIRE	
	CHEADLE HILL	
	STOCKPORT	
	6 PARKBROOK ROAD	
	BAGLEY	
	SINGLE STOREY SIDE	
	EXTENSION	
	M23 1AN	