



TYPE: 1003RG

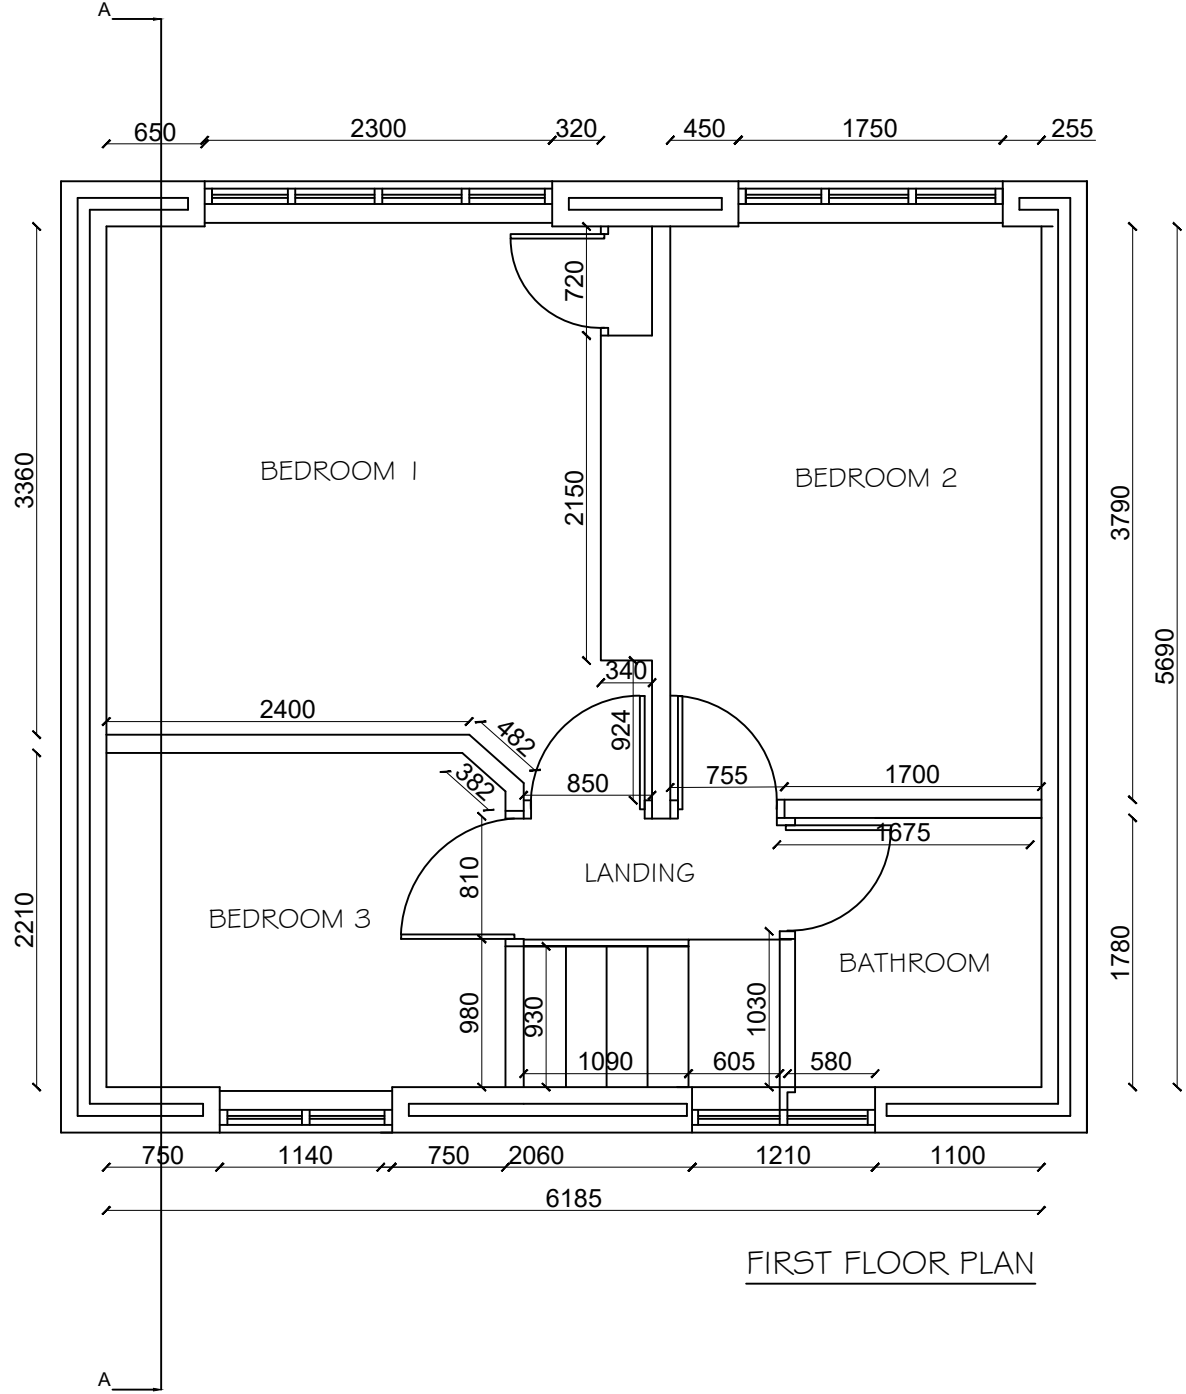

CONTRACT ADMINISTRATOR:

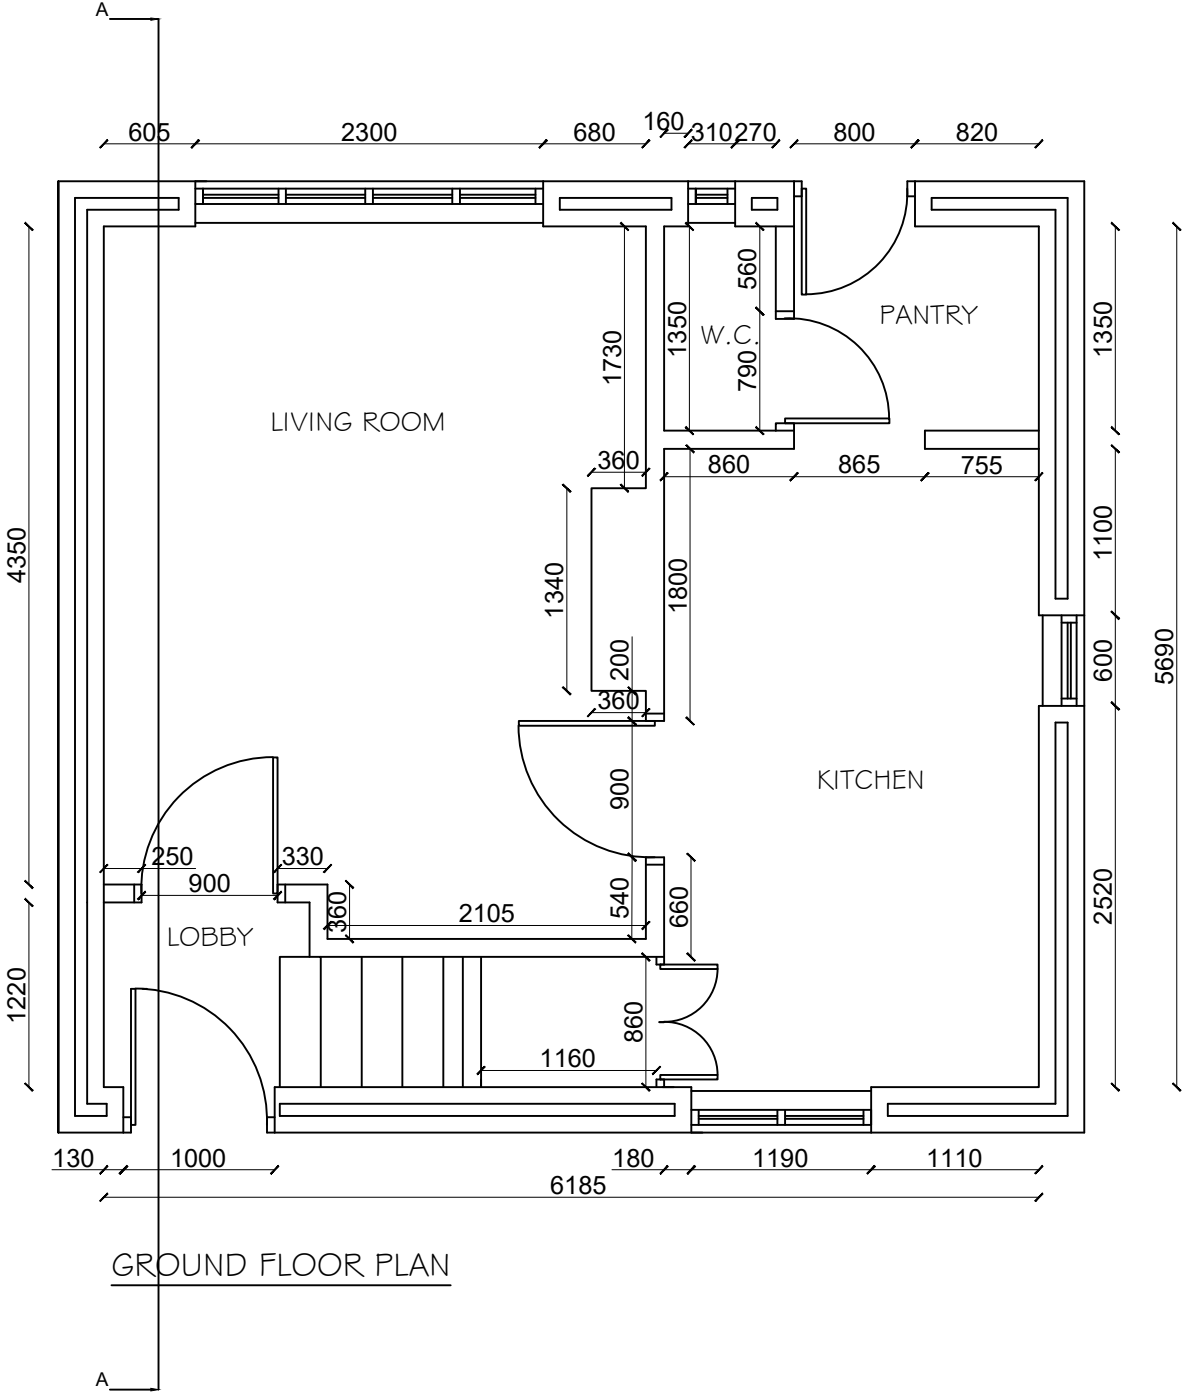

Northwards Housing Property Services
Hendham Vale Industrial Park
Unit 11, Vale Park Way
Manchester, M8 0AD
Tel: 0161 227 3240 / 3243
Fax: 0161 205 4279

Project: Address:	
DRAWING No. (G)	TYPE: 1003RG
DRAWING TITLE: FLOOR PLANS	
Scale: 1 : 50	Date: MAY 2008
Drawn By: MCC	

Signatures
Tenant: _____
Technical Surveyor: _____
M# E Surveyor: _____
Date Agreed: _____