




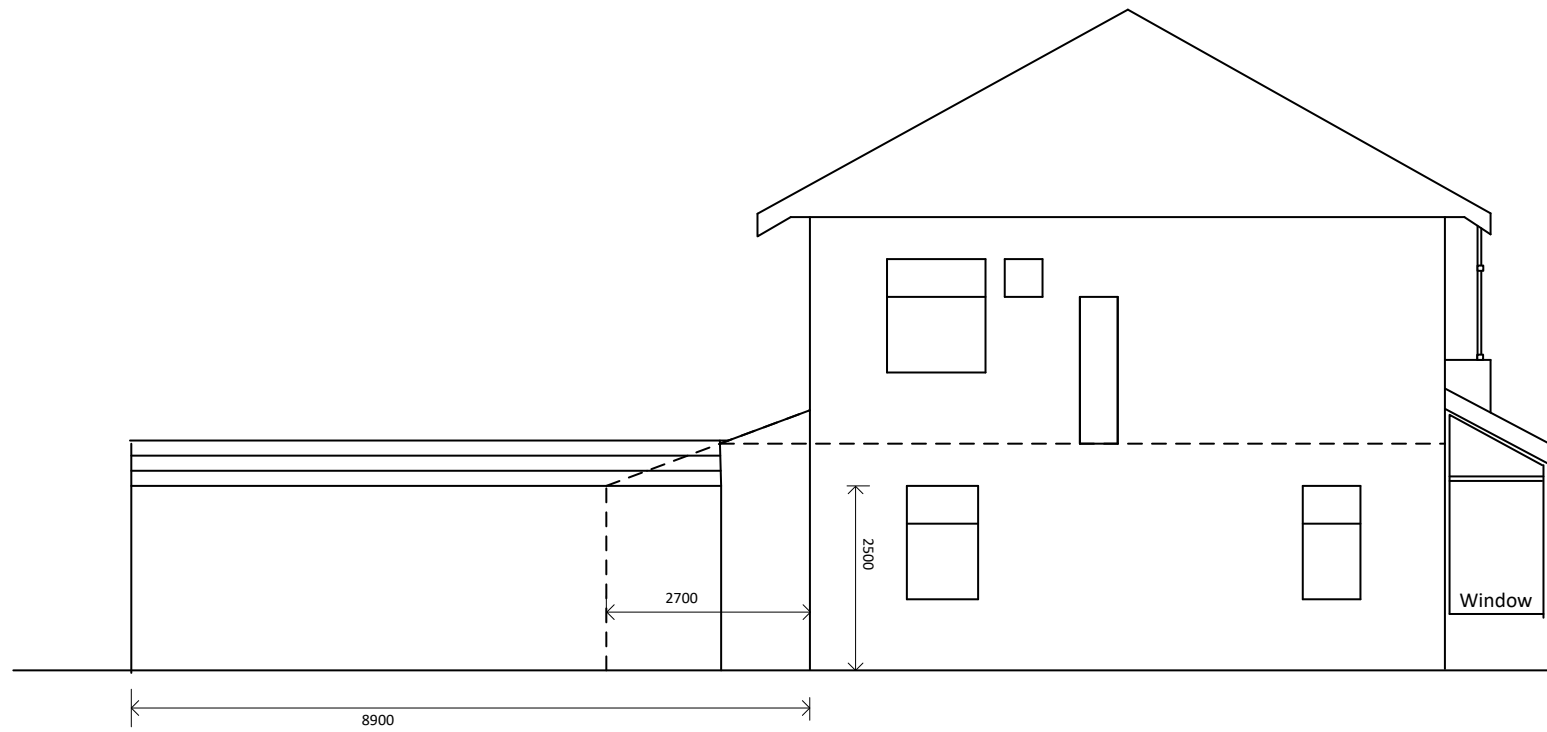


EXISTING ELEVATION FROM HOUSE No. 07

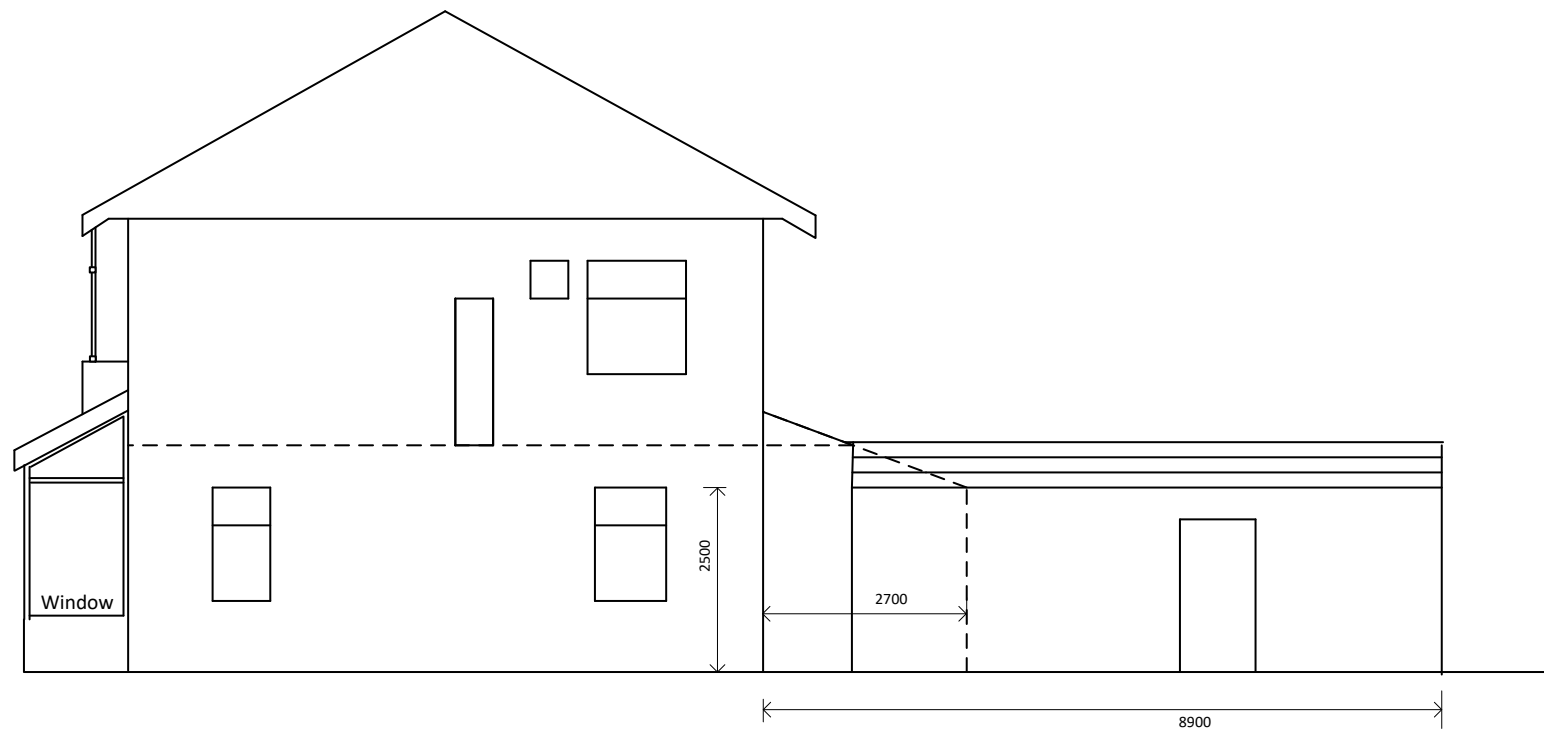

EXISTING ELEVATION FROM HOUSE No. 11

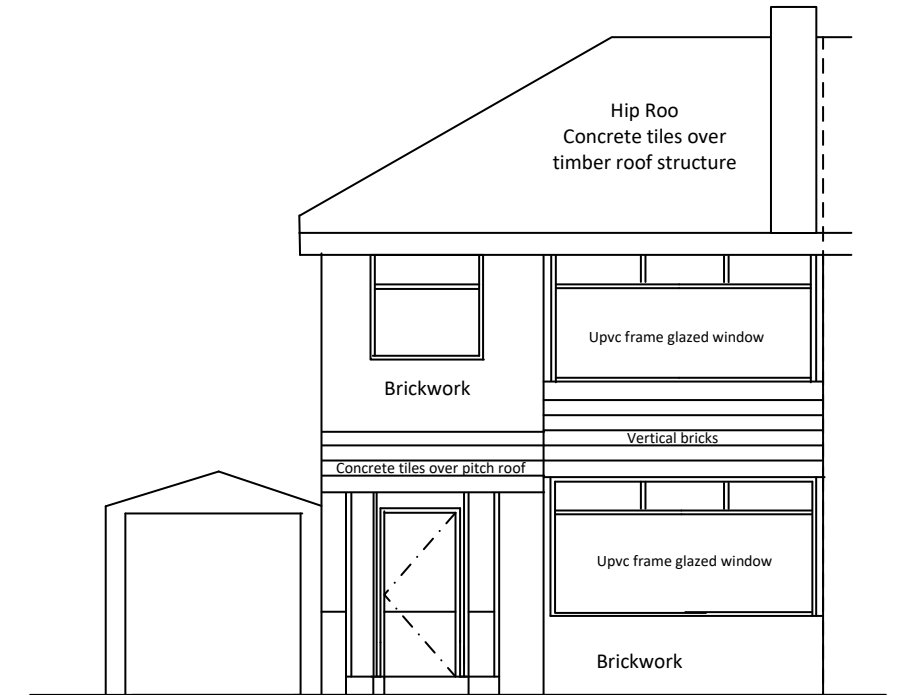

EXISTING FRONT ELEVATION

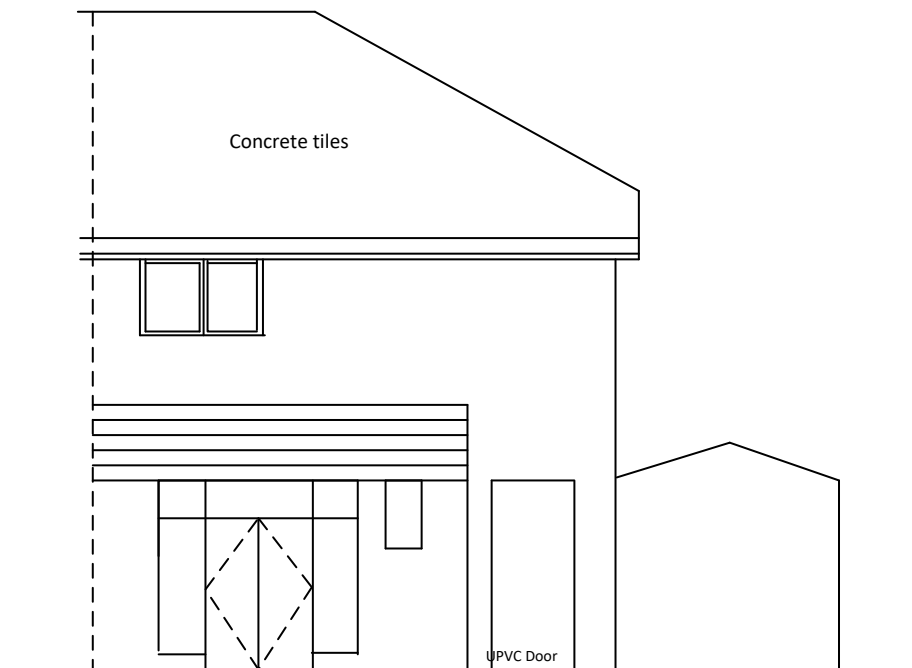

EXISTING REAR ELEVATION

Applicant	Mr Nadeem Saleem 9 Bowker Bank Avenue Manchester M8 4LL		
Title	Single Storey Side and Rear Extension		
Scale	1 = 100@A3	Drawing No.	SN-PP-02 18/08/2022