




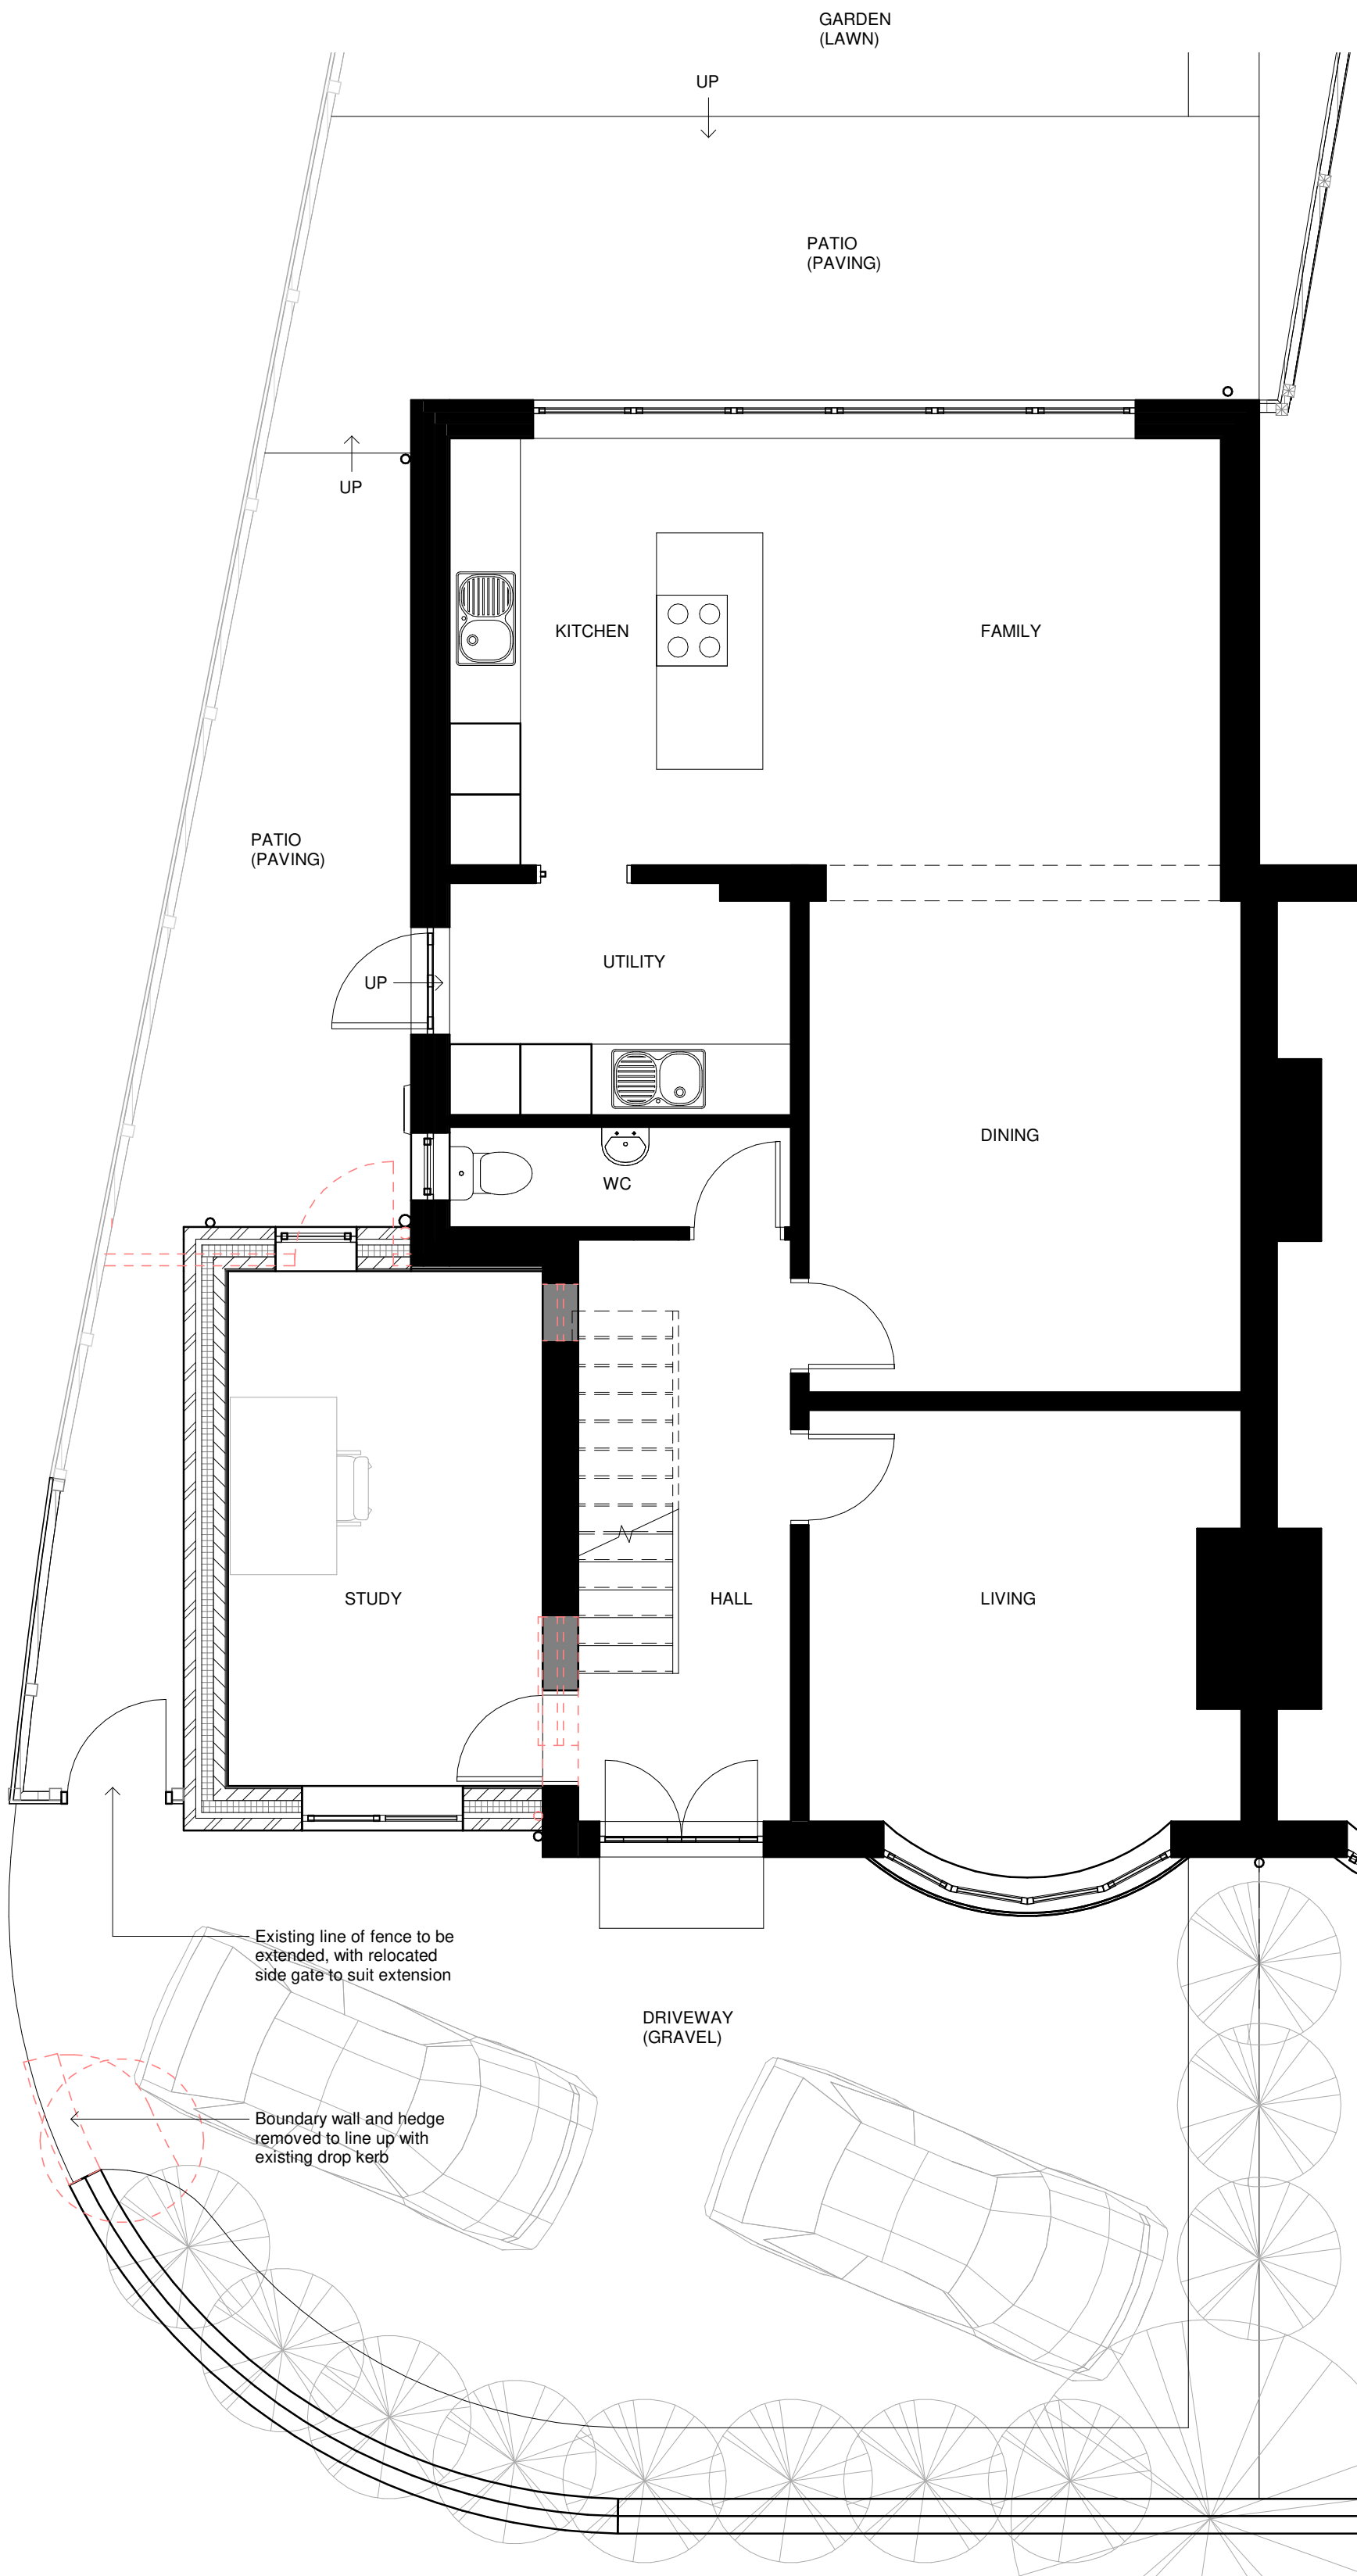

Ground Floor Plan - Proposed
1 : 50

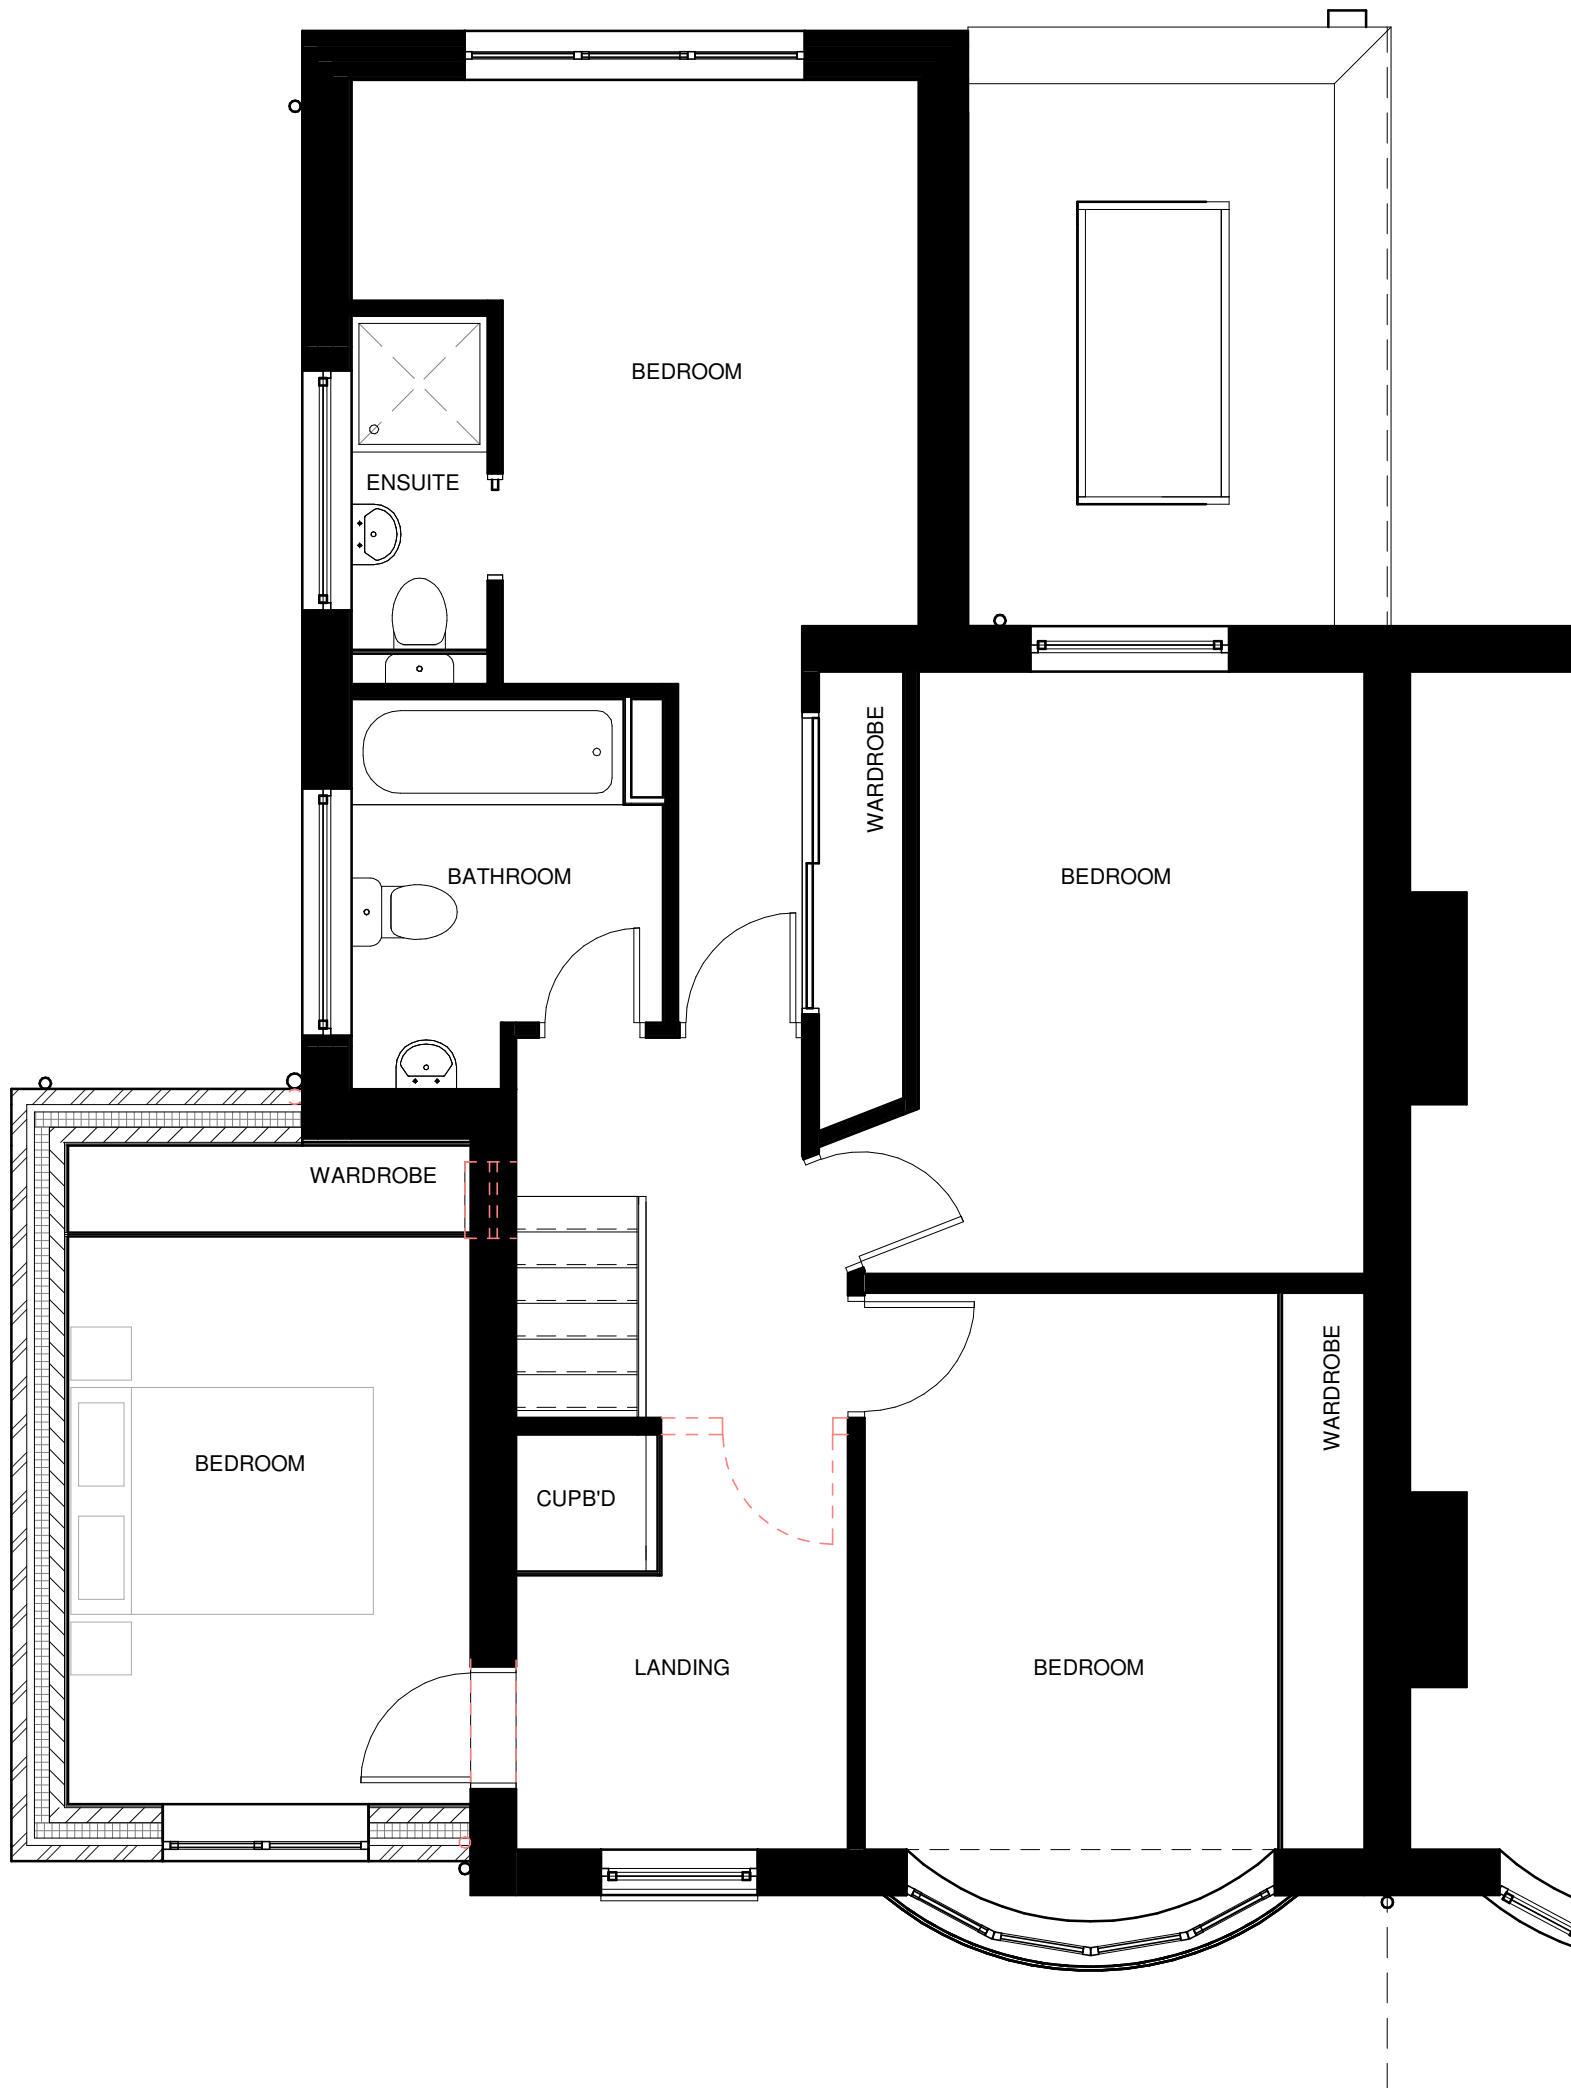

First Floor Plan - Proposed
1 : 50

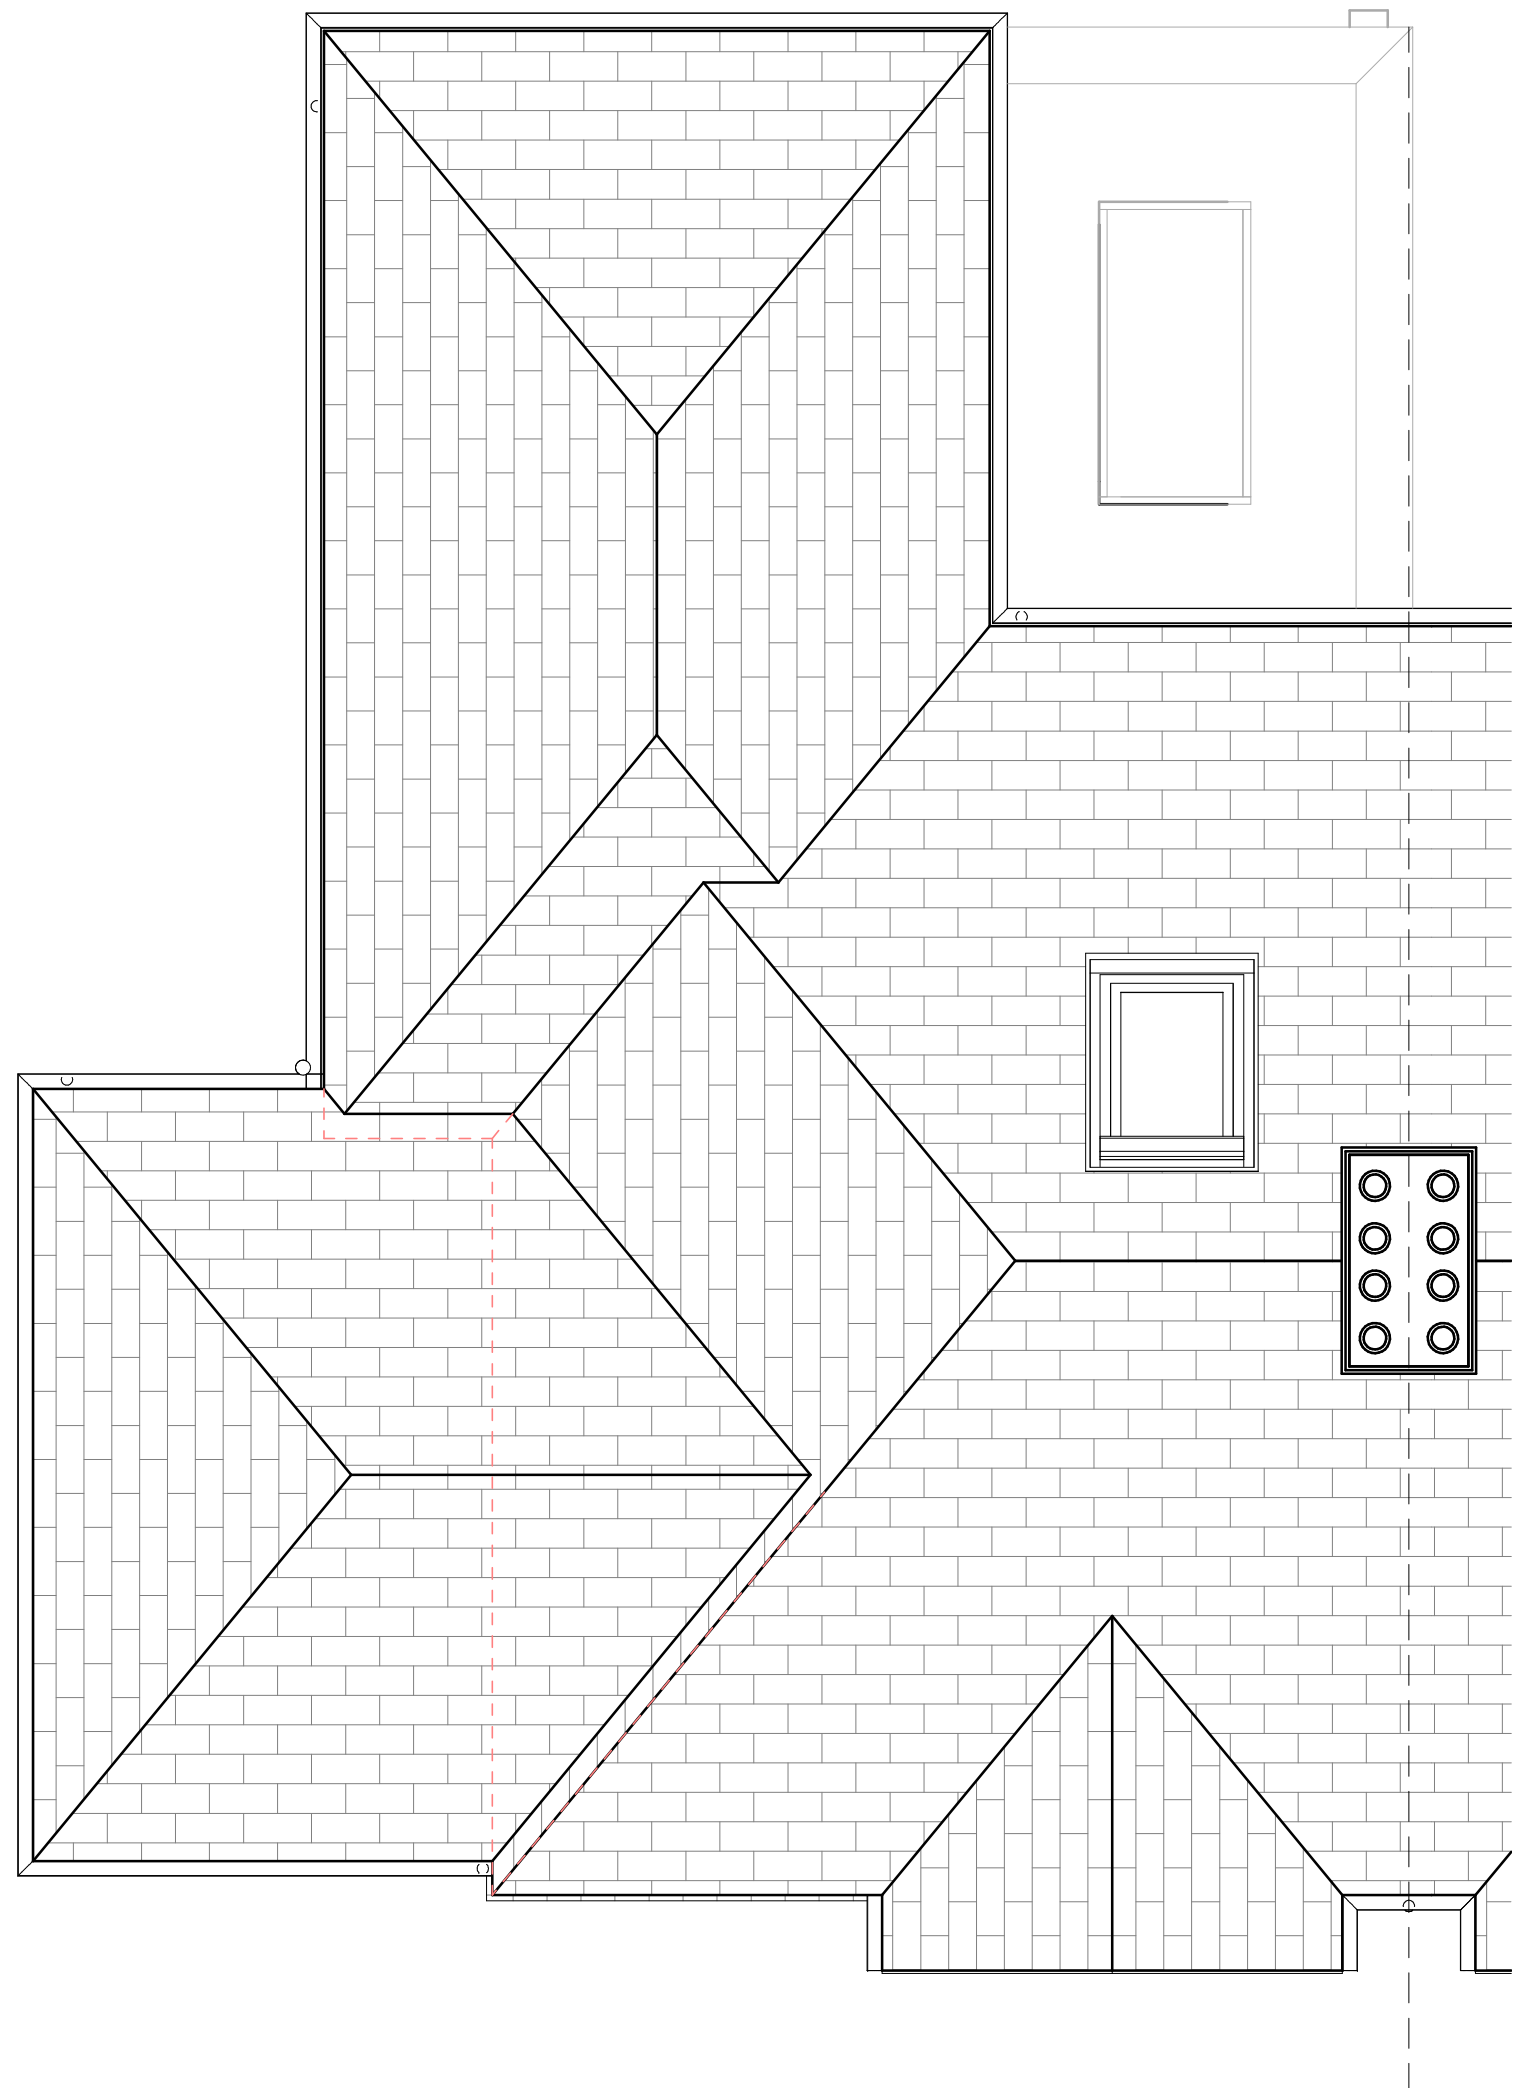

Roof Plan - Proposed
1 : 50

NOTES
The Contractor is to check all dimensions and site conditions before commencing.
Do not scale from this drawing.
This drawing remains the copyright of WHYL Architecture.

KEYPLAN

B Planning issue		WL	30.10.22
A Initial issue		WL	16.10.22
Rev	Description	By	Date
Client			
Mr T Bolton			
Project			
106 Fog Lane, Didsbury			
Drawing			
Proposed Plans			
Dwg No.	106FL - 120	Rev	B
Date	09/10/22	Scale	1 : 50
Drawn	WL	Approved	Approver
Status	Concept		