
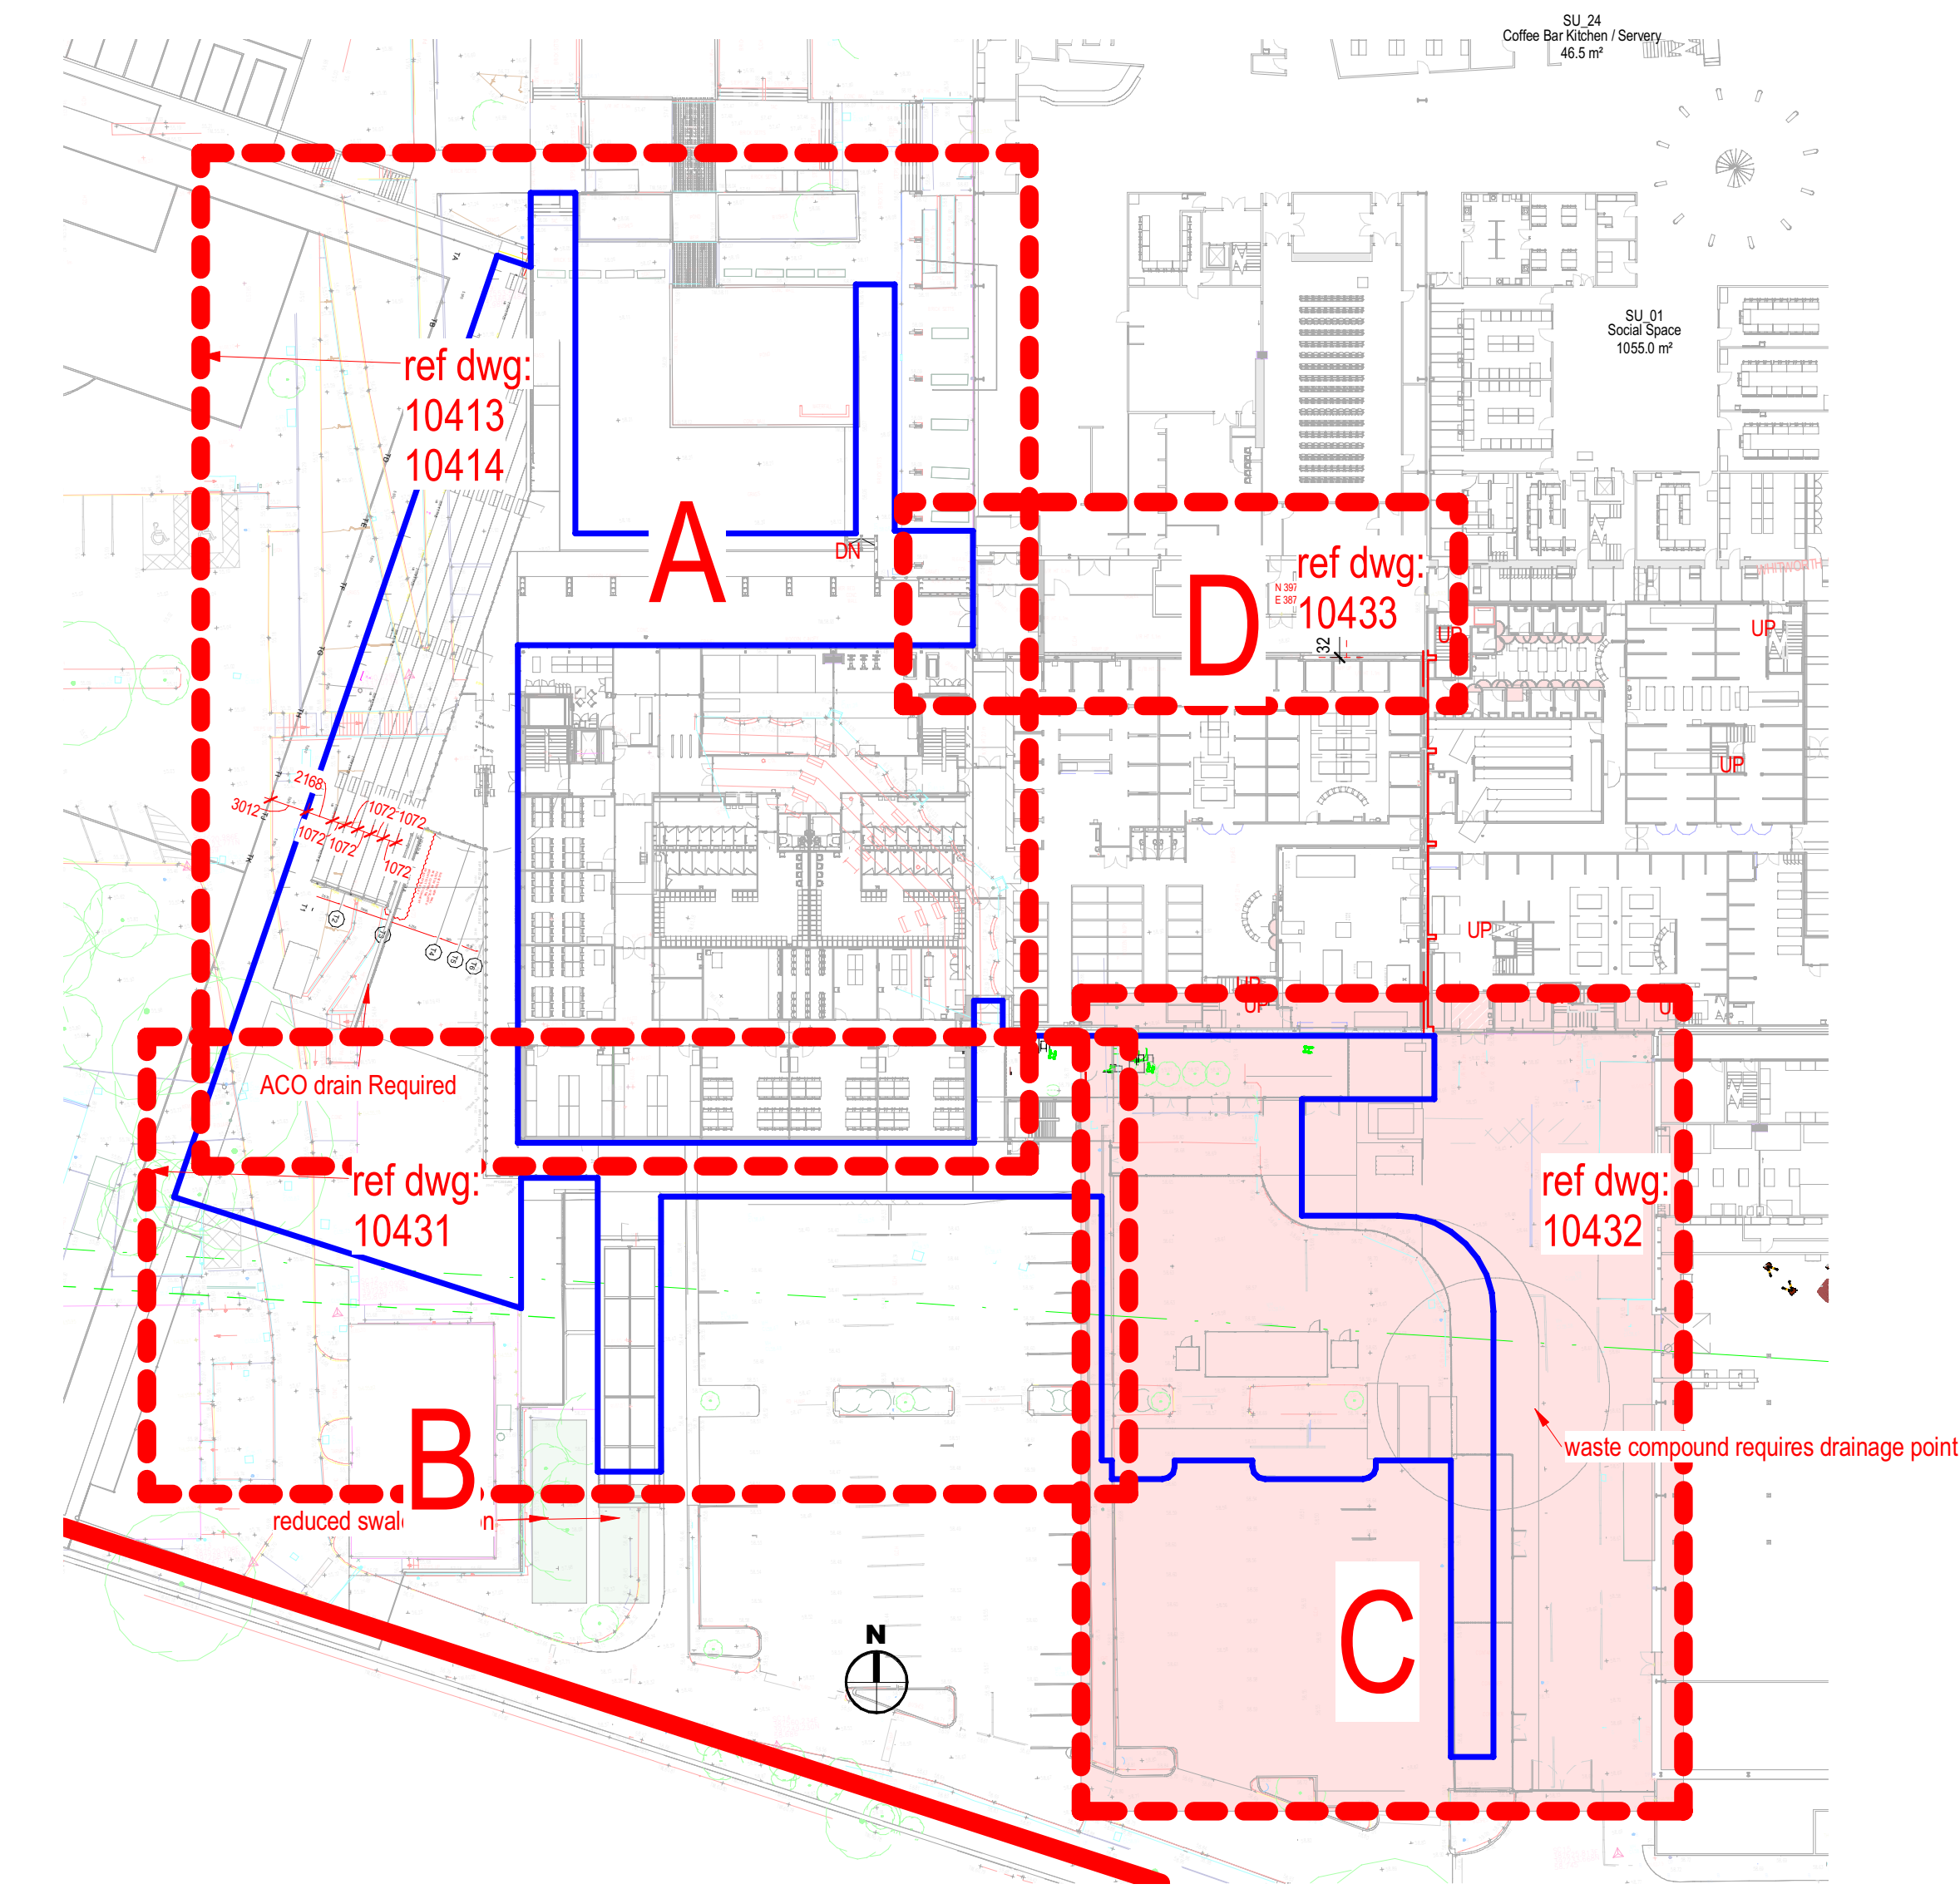


NOTES
Copyright: All rights reserved.
This drawing must not be reproduced without permission.
This drawing must not be used for construction purposes.

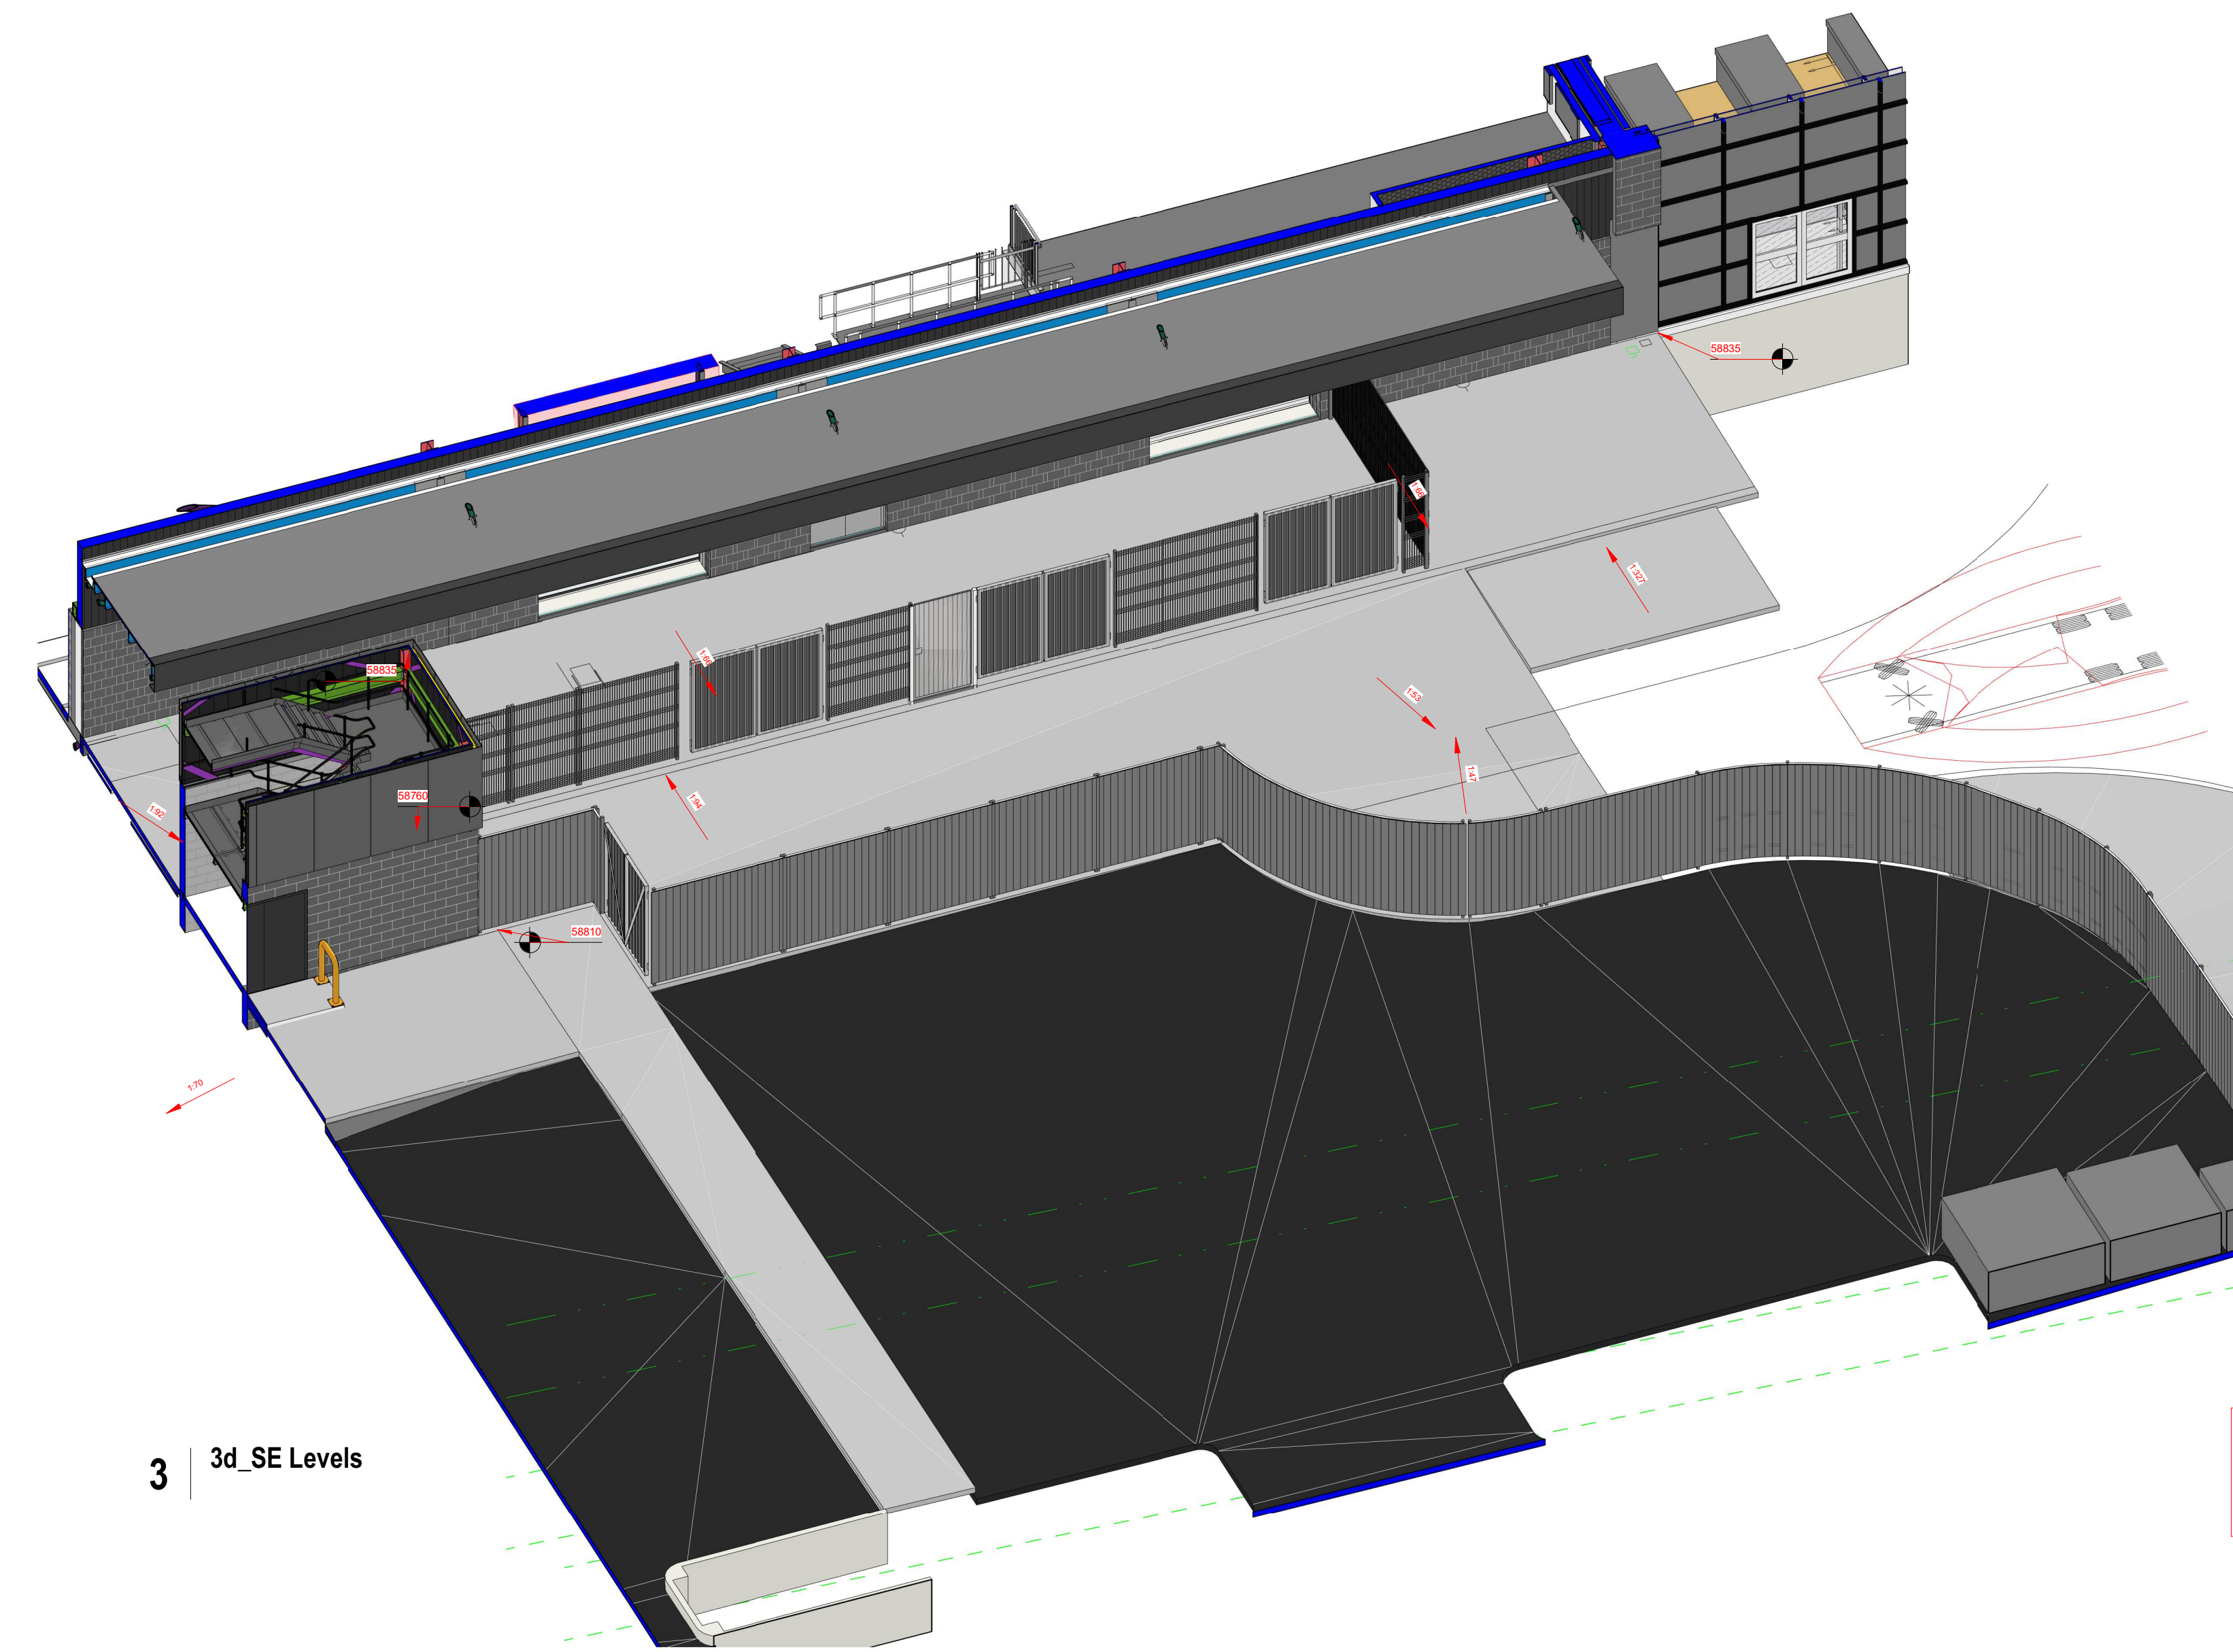


2 PROPOSED SITE PLAN - KEY Zone C
1:500

01	23.07.14	Drawn and checked and updated and bin stores moved and to reflect	SA	145
02	23.07.14	Drawn and checked and updated and bin stores moved and to reflect	SA	145
C

Existing Key Levels & Coordinates

Proposed Levels and Coordinates

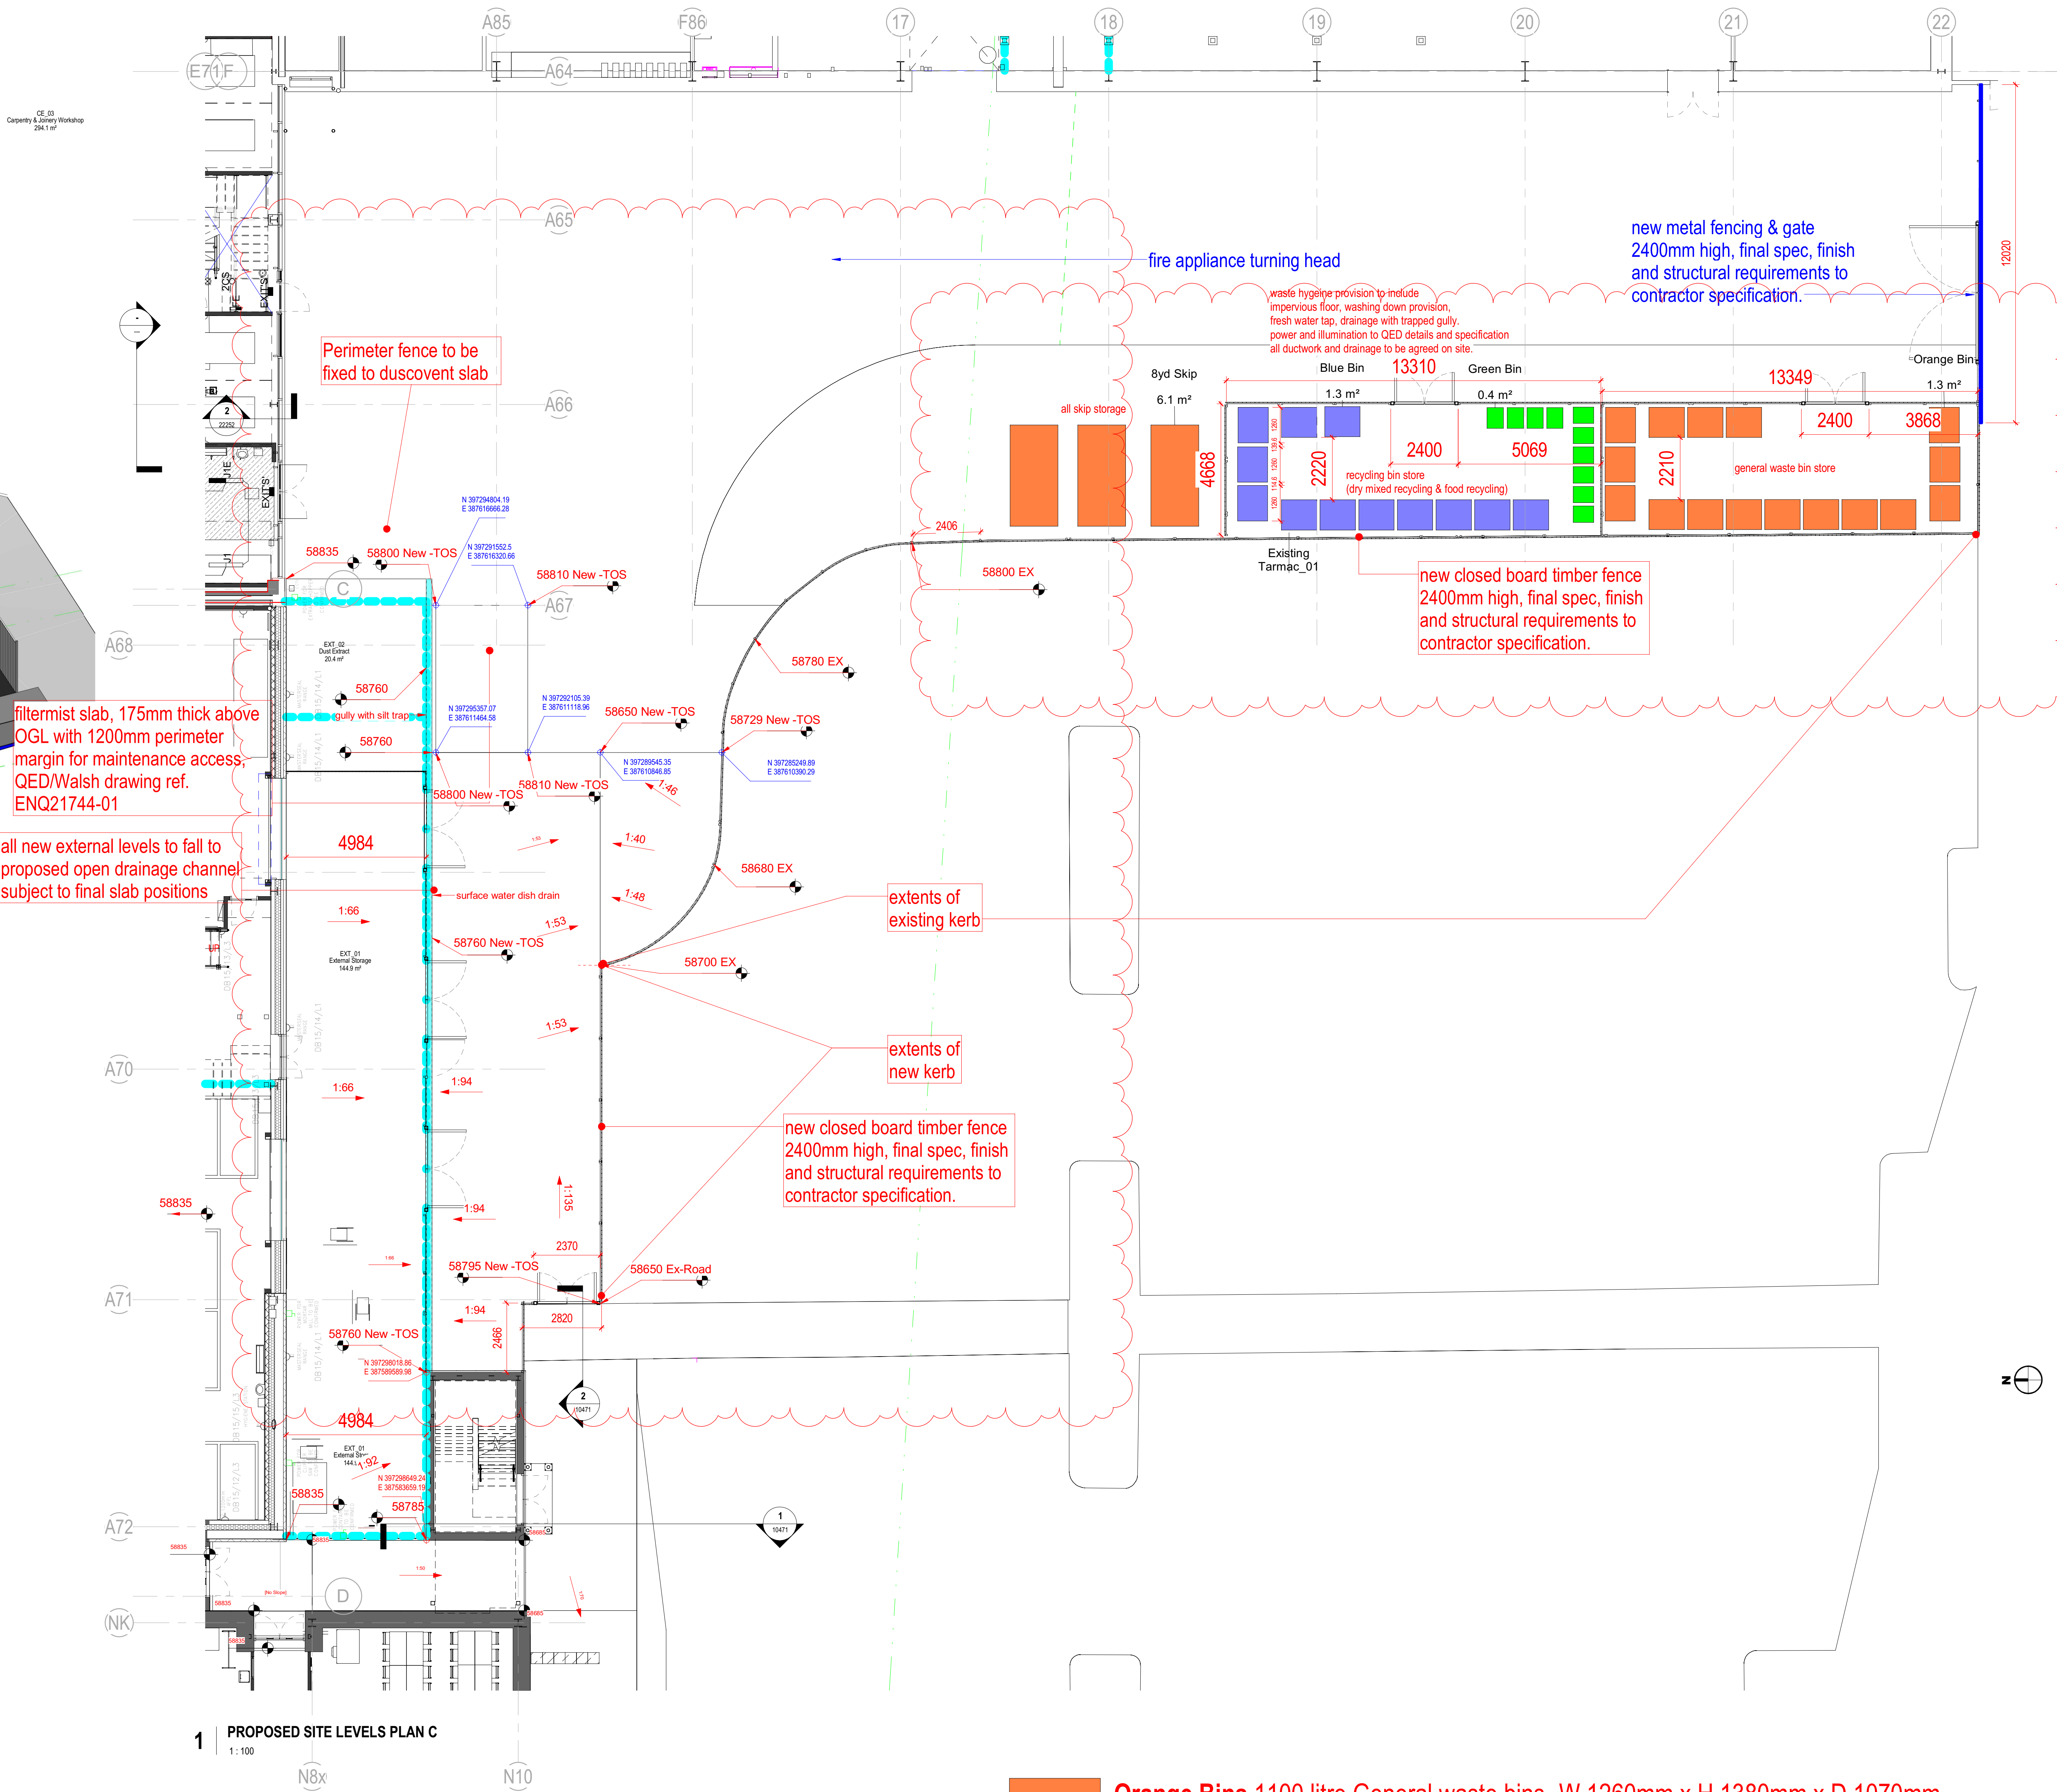

1 PROPOSED SITE LEVELS PLAN C
1:100

- Orange Bins 1100 litre General waste bins- W 1260mm x H 1380mm x D 1070mm
- Blue Bins 1100 litre Dry mixed packaging bins- W 1260mm x H 1380mm x D 1070mm
- Green Bins 240 litre food bins- W 580mm x H 1070mm x D 730mm
- Orange Skips 8x yard skips- W 1.7m x H 1.2m x L 3.6m

X(04)_Waste Legend
1:20

TO BE READ IN CONJUNCTION WITH 10306 & 10472

elliswilliams
ARCHITECTS

Operashare Campus
Level 00 Ext Works Levels & Coordinates - C
2602_10432
STATUS: SA - CONSTRUCTION SCALE: As indicated
DRAWN BY: C7 CHECKED BY: C7
OC-EWA-ZZ-00-DR-A-10432