




Rev Revision Notes
L1 Issued for Planning

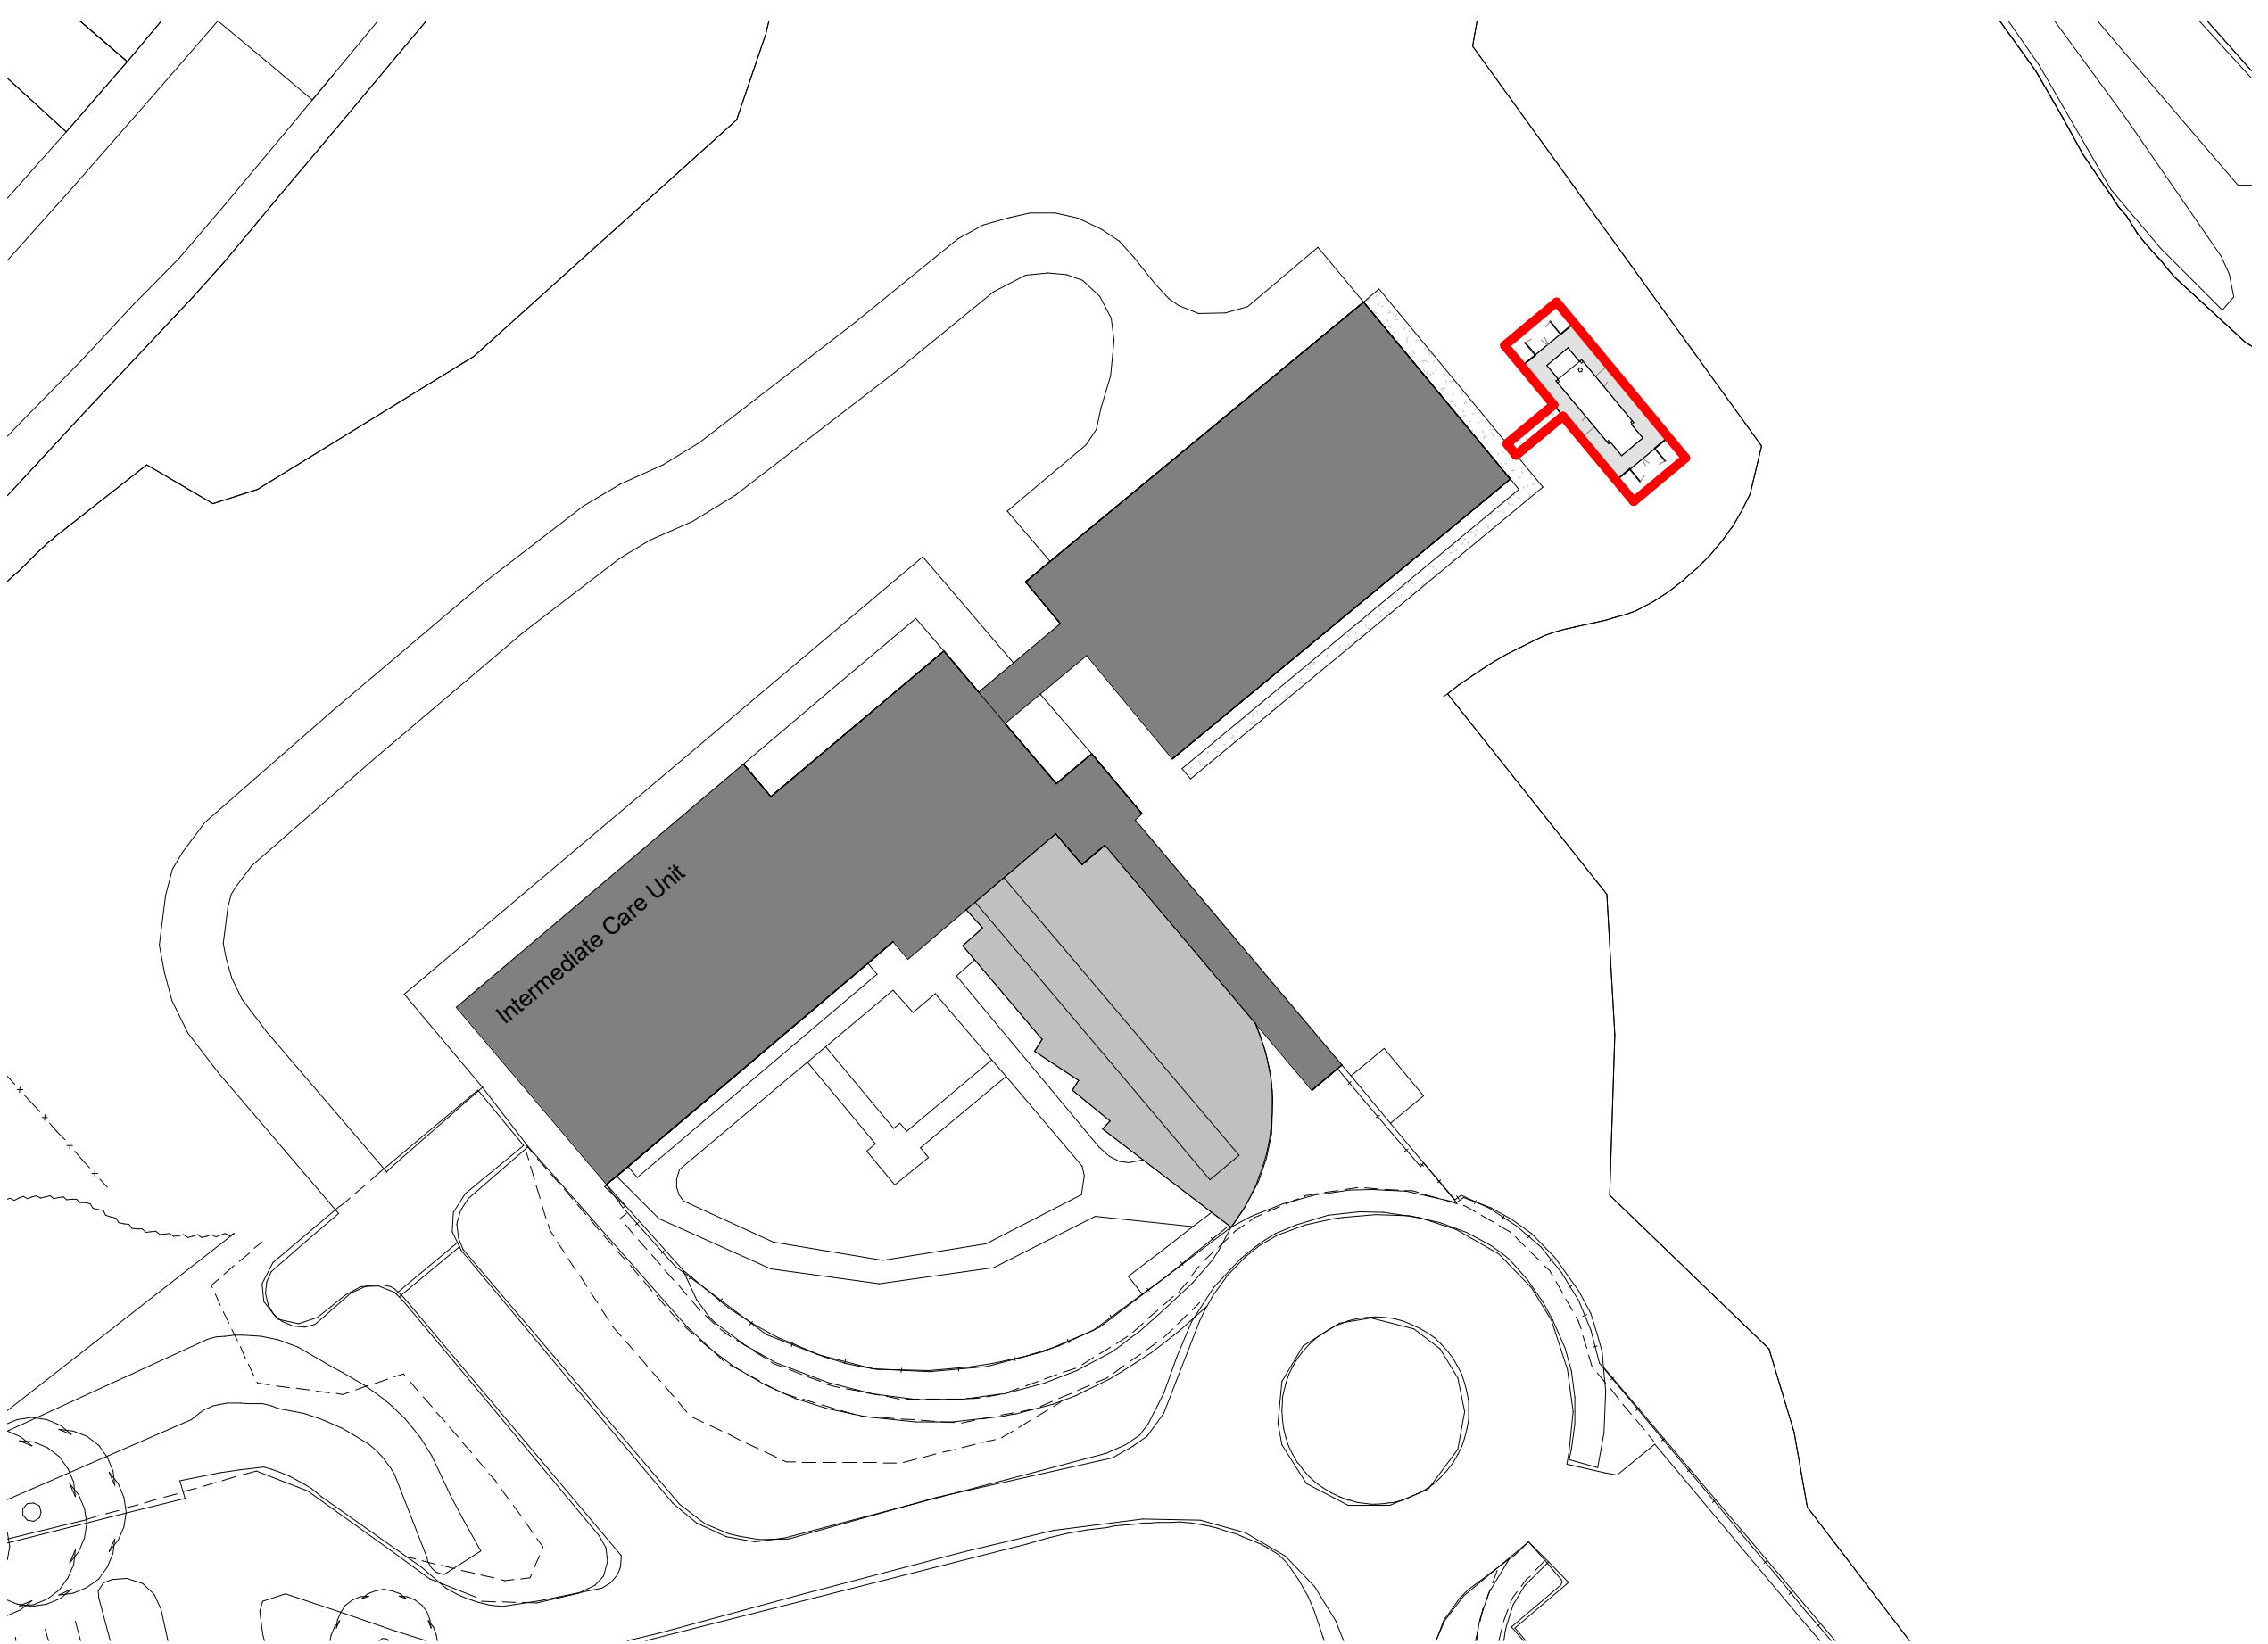

1 Proposed Site Plan

1 : 500

This drawing is copyright. Do not scale dimensions from this drawing "if in doubt ask". This drawing is to be read in conjunction with all other relevant drawings and specifications. All discrepancies on this drawing are to be reported to the architect. Do not modify any element of this drawing. Use drawing only for purpose(s) issued.

Client: Manchester University NHS FT
Project: Generator Planning Application
Job No.: 1229
Date: 15/09/22
BIM Model : NMGP-10A-M3
QA: ASG MQ
Scale : 1 : 500@A3
Drawing: **Proposed Site Plan**
Rev notes: Issued for Planning

NMGP-10A- V0- ZZ- DR- A- **1002**-L1

10architect

10architect. unit 16, 12 hilton street, manchester, m1 1jf

NMGP- 10A- V0- ZZ- DR- A- 1002- L1