




EAST ELEVATION KEY @ 1:200

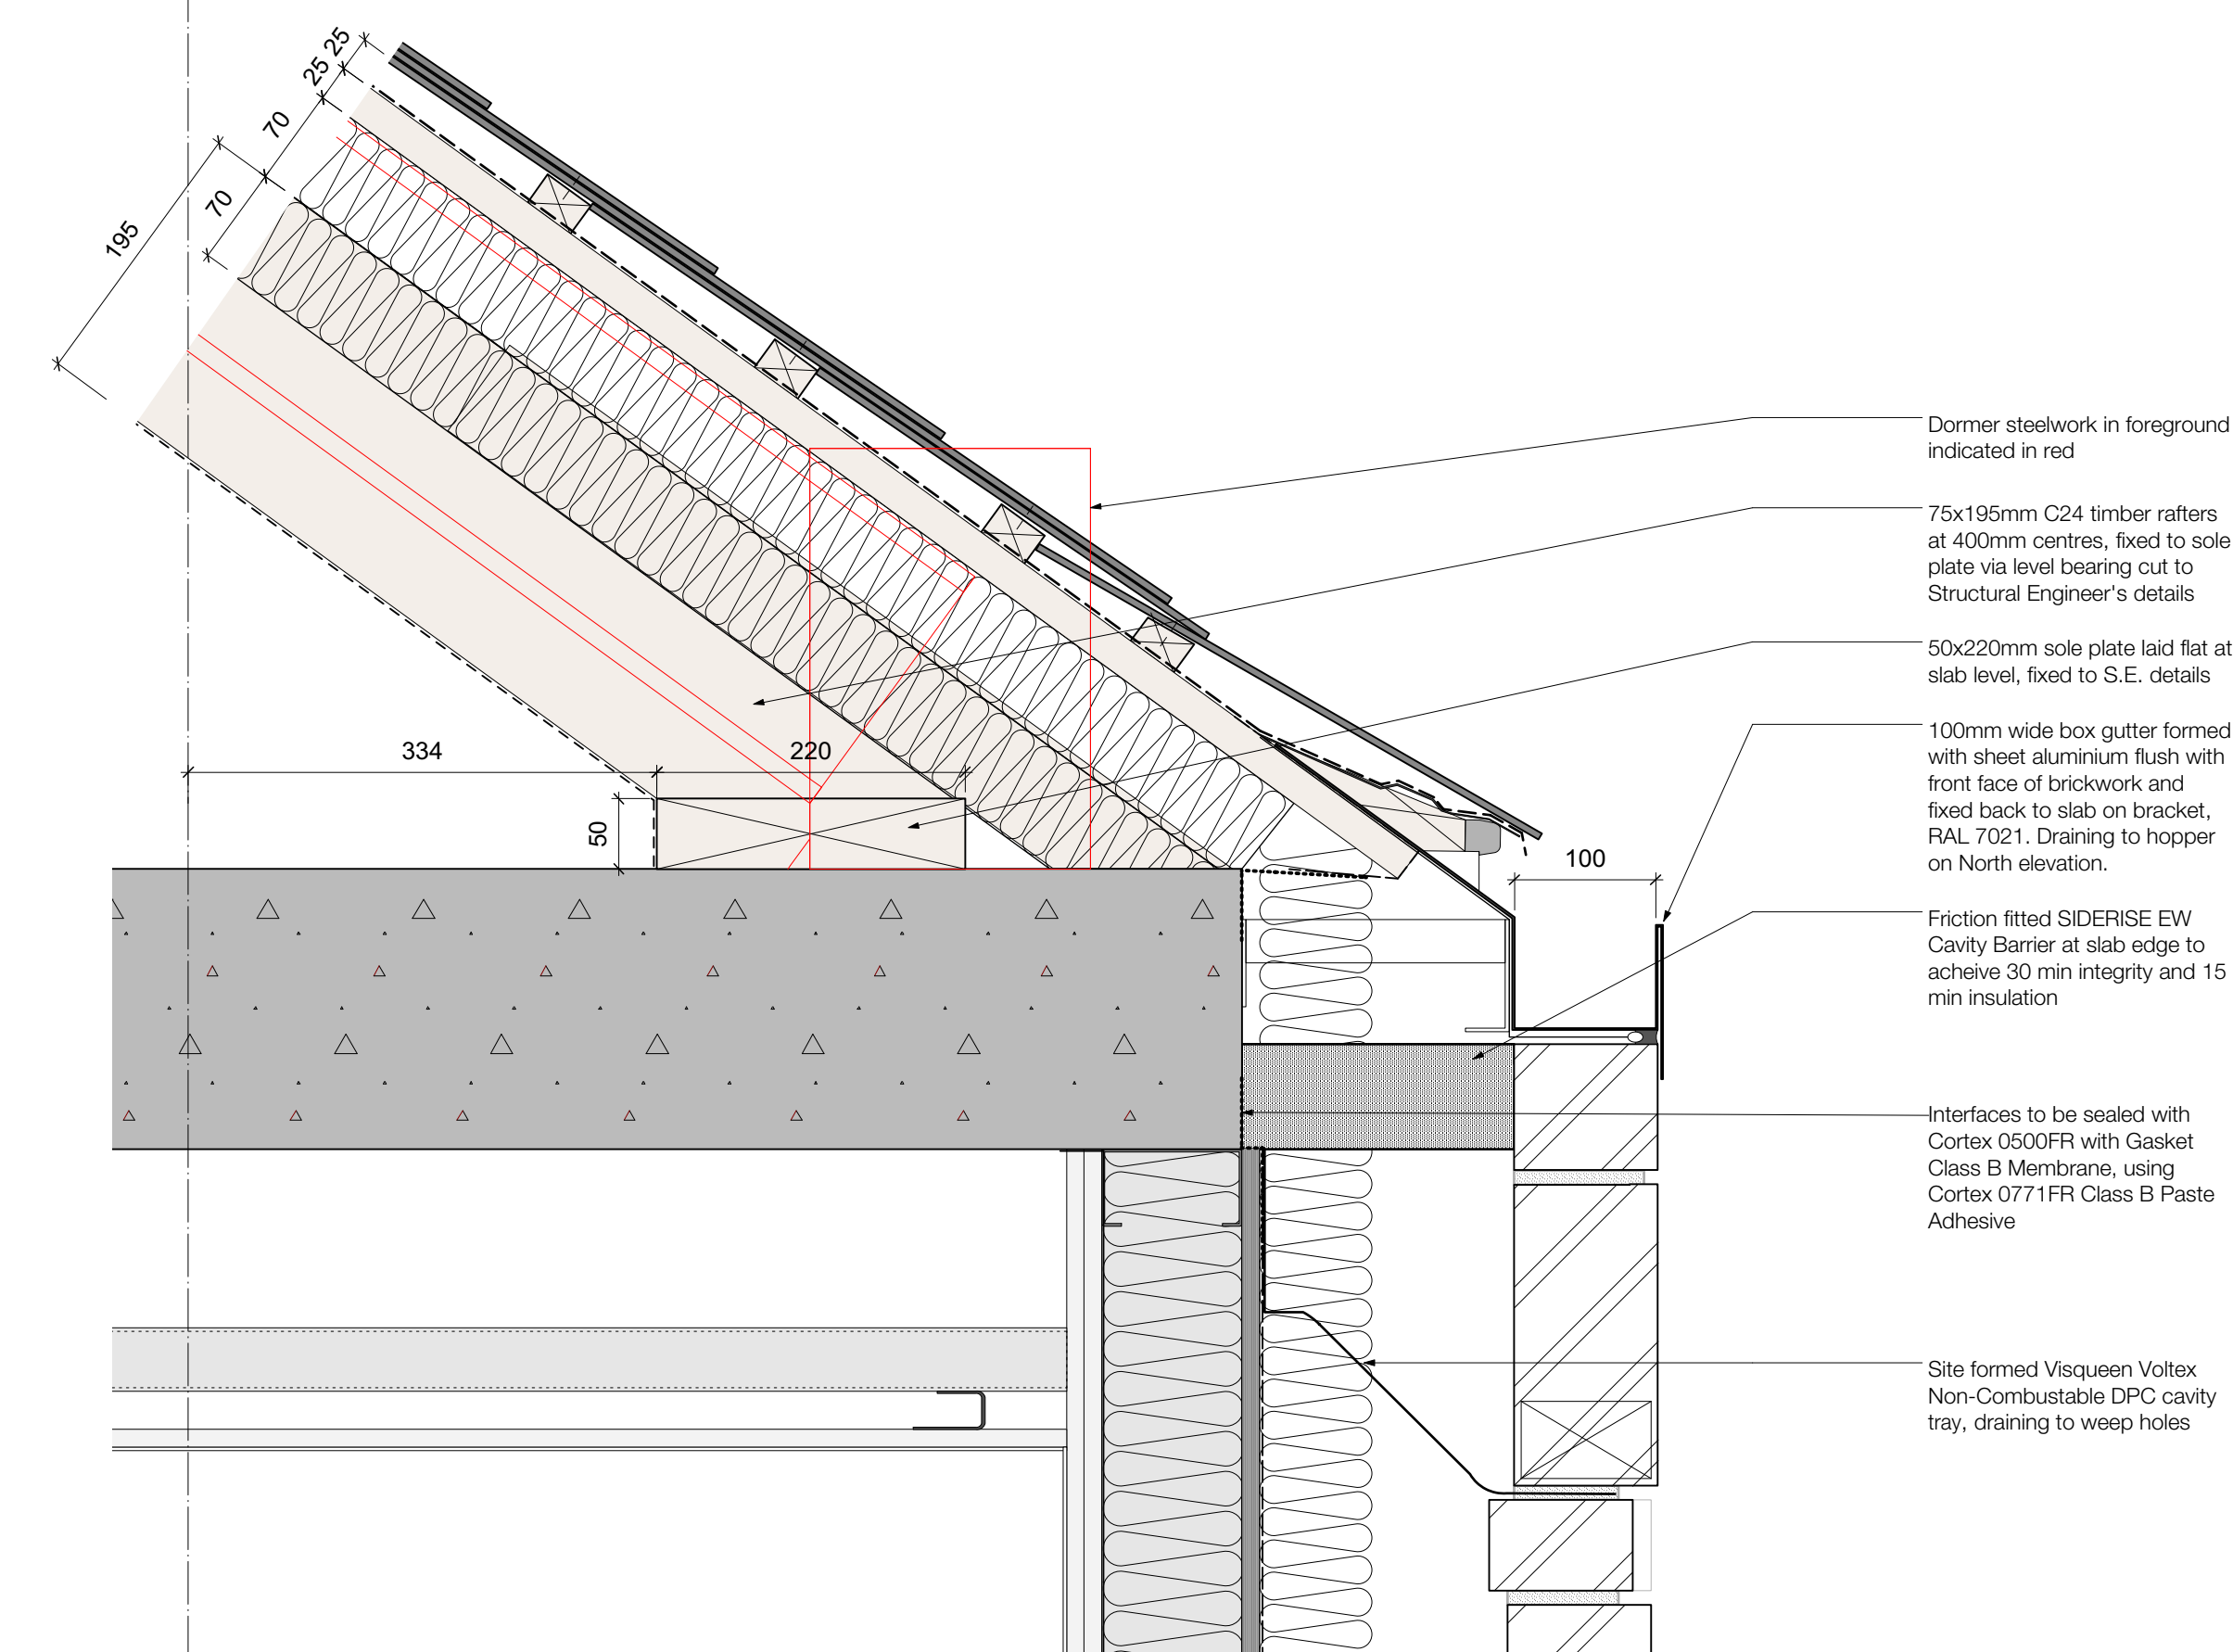

EAVES DETAIL@ 1:5

IMPORTANT NOTES:

CLIENT: PRESTBURY ESTATES	
PROJECT: SLATE WHARF	
ADDRESS: SLATE WHARF, MANCHESTER, M15 4ST	
DRAWING TITLE: PITCHED ROOF TYPICAL DETAILS	
SCALE: 1:5@A1	DATE: AUGUST 2021
DRAWING NO: A615 C 2013F	

40 King Street, Manchester, M2 6BA
T 0161 883 0838
F 0161 883 0839
E mail@olliersmurthwaite.com