


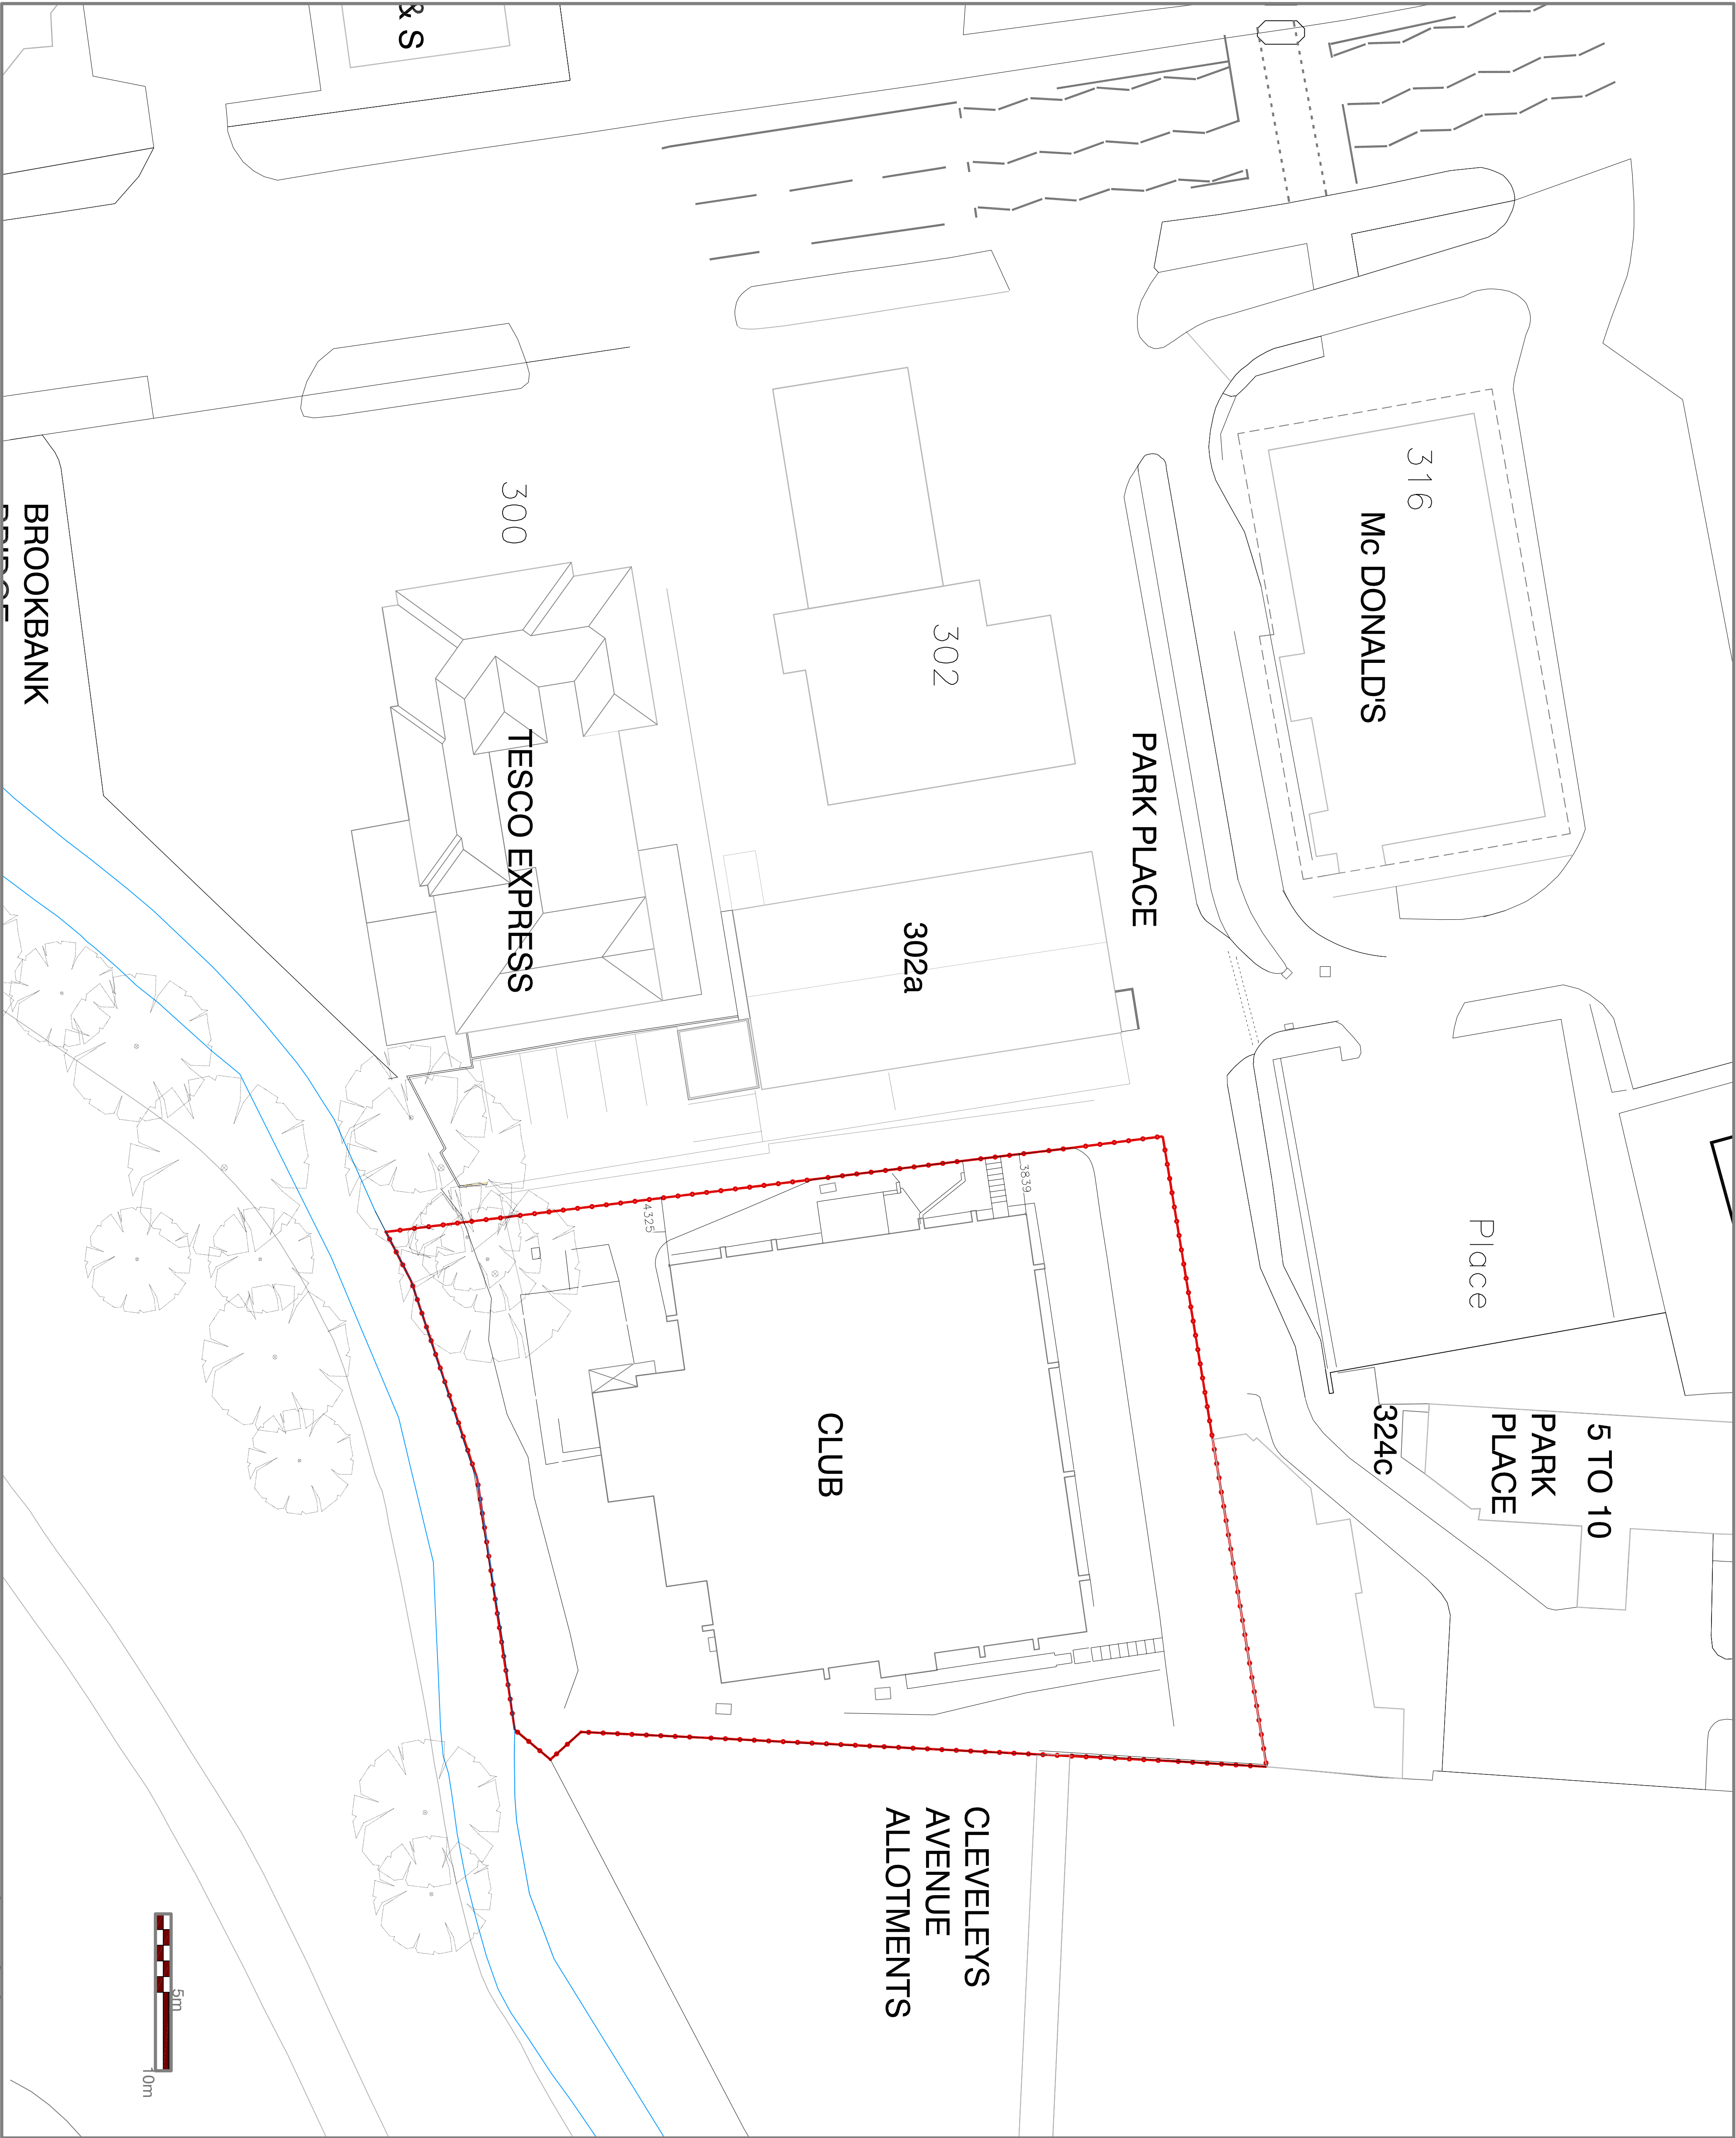

Where dimensions are not given drawings must not be scaled and the matter referred to the Architect. In the event of any detail or dimensional conflict the detail shall prevail. This drawing is for the use of the Architect for certification. Do not scale from this drawing. This drawing is not to be copied or disclosed by or to any third party without the prior written consent of Urbane Forms Ltd.

Notes

B HIGHWAY DETAILS ADDED AMENDED 07.10.21 JA
A PLANNING ISSUE 15.06.21 JA

Status PLANNING

Drawn JA

Date 15 JUNE 2020

Scale @ A1 1:200

Review

Client RUSHOLME GARDEN INVESTMENTS

Project RESIDENTIAL DEVELOPMENT
PARK PLACE, MANCHESTER

Drawing Number 18001,(0-)10B
CAD File

Title EXISTING SITE PLAN

URBANE FORMS
58 Leamington Close
Warrington
WA5 3TY
T : +44(0)1925 711061
designers
E : info@urbaneforms.com
monographs
www.urbaneforms.com

EXISTING SITE PLAN