



Ownership boundaries and title overlay drawings are produced using all reasonable endeavour and AGBCAD Services cannot be held responsible for any discrepancy of accuracy or scale of drawings supplied to them

KEY


-  EXTENT OF EXISTING DWELLING
-  EXTENT OF PROPOSED EXTENSION
-  SITE BOUNDARY

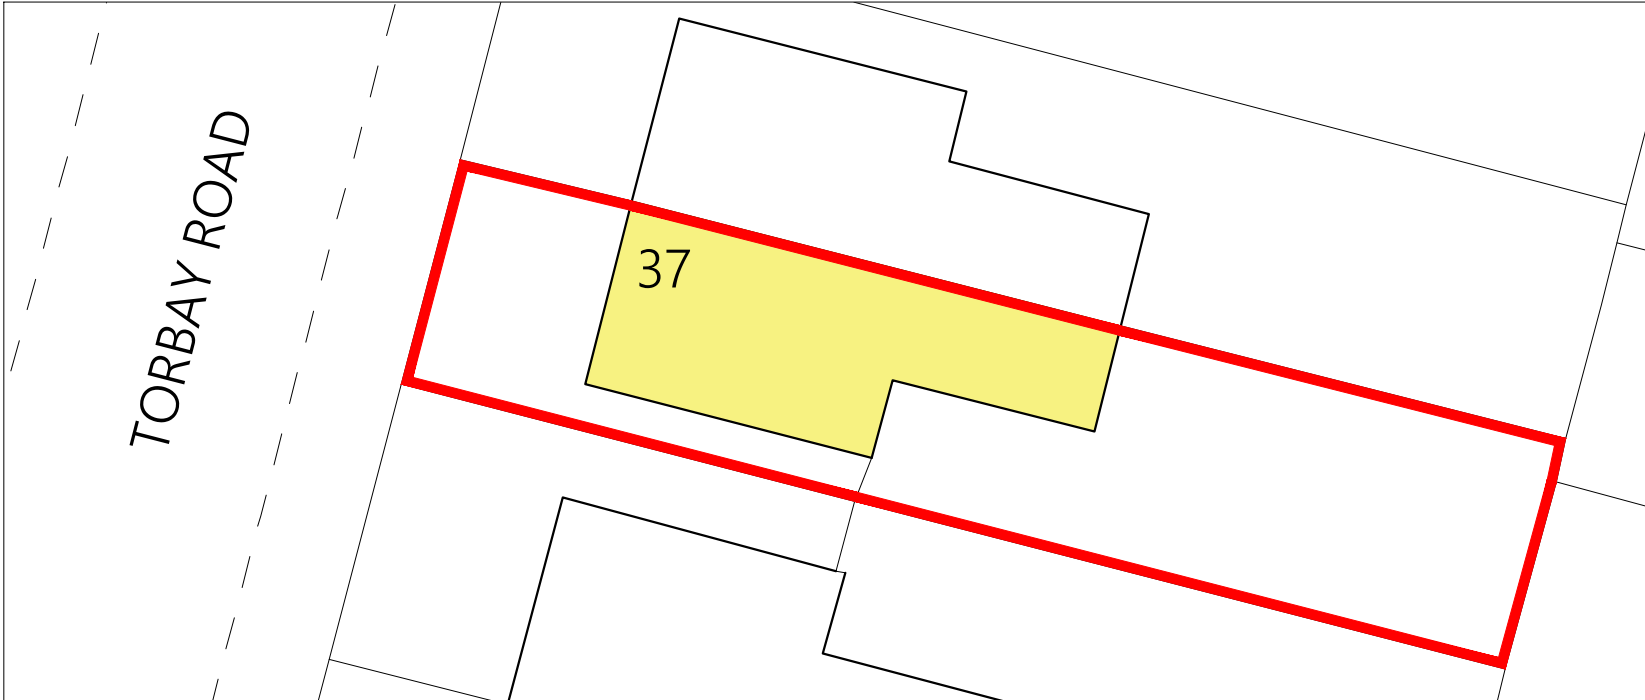

EXISTING BLOCK/SITE PLAN

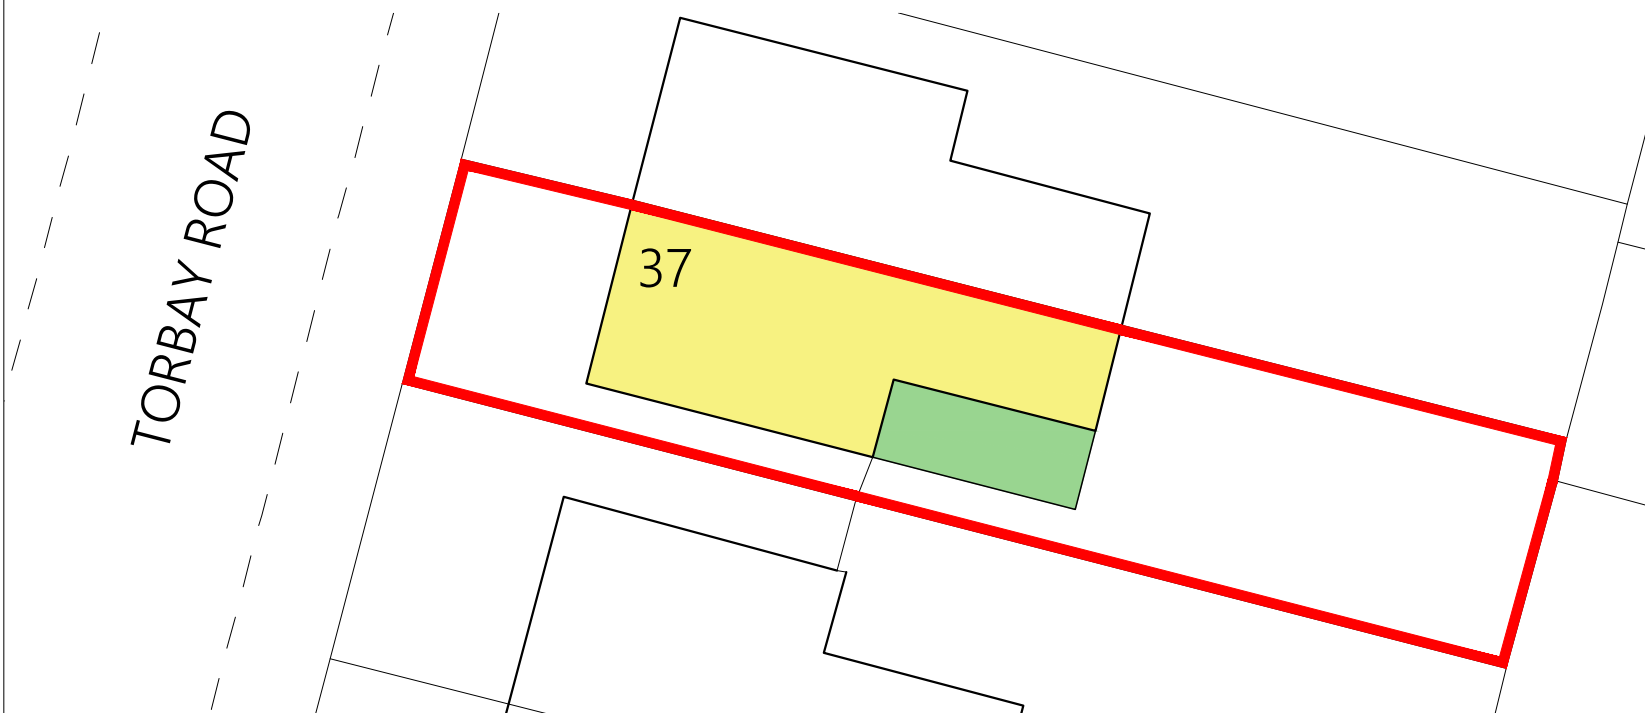

PROPOSED BLOCK/SITE PLAN

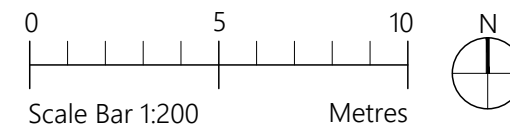

DRAWING	37 Torbay Road, M21 8XE Block/Site Plan		
DWG No.	2227-006	REV	
SCALE	1:200@A4	DATE	Sept '22
	website: www.agbcad.co.uk		
	email: info@agbcad.co.uk		
	telephone: 07912 090 125		
	DO NOT SCALE FROM THIS DRAWING		