


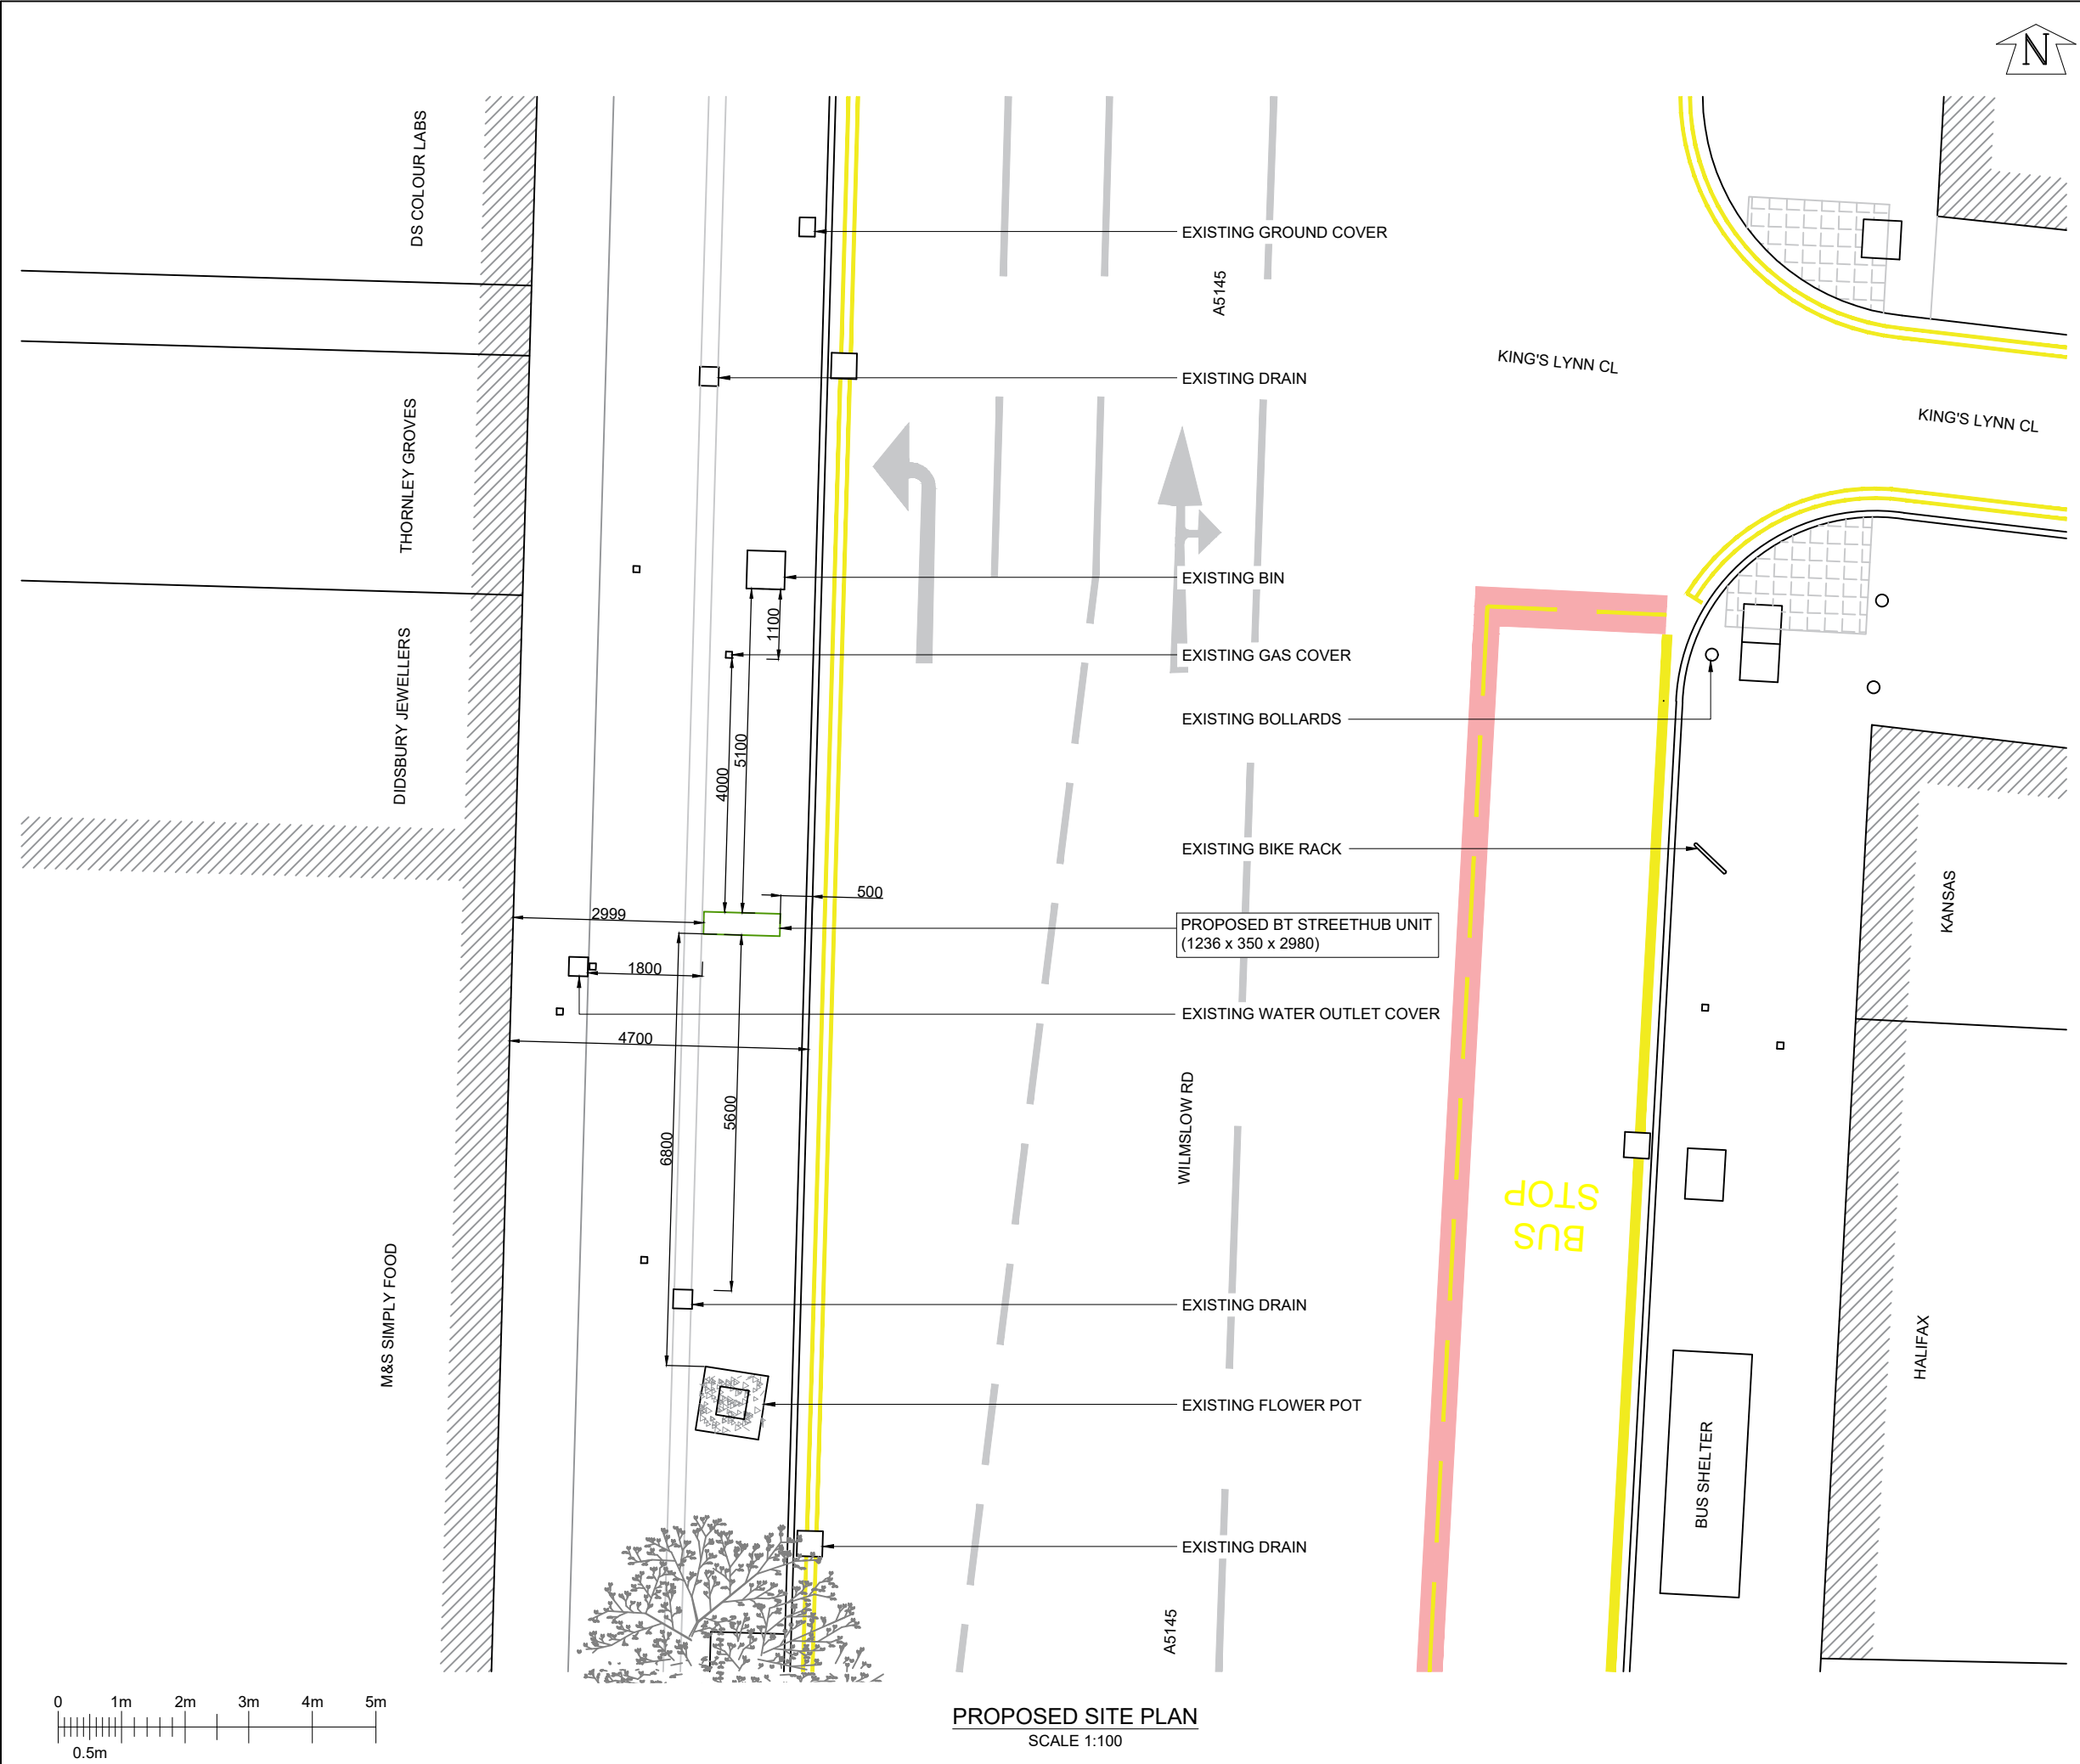

GENERAL NOTES

Use written dimensions only, do not scale from drawing. Use latest revision of all referenced information.

A	18.10.22	New BT Streethub Structure	MD	JE
Rev	Date	Description	Drawn	Chkd

Solutions30

Solutions for New Technologies

BT

Drg Status

PLANNING

Cell No. & Name

MAN110

Site Name & Address

Pavement o/s 726-732
Wilmslow Road, Didsbury,
Manchester M20 6WF

Drawing Title

PROPOSED SITE PLAN

Scale	1:100	Date	18.10.2022
Drawn By	MD	Checked By	JE

Drawing Number	Revision
002	A