
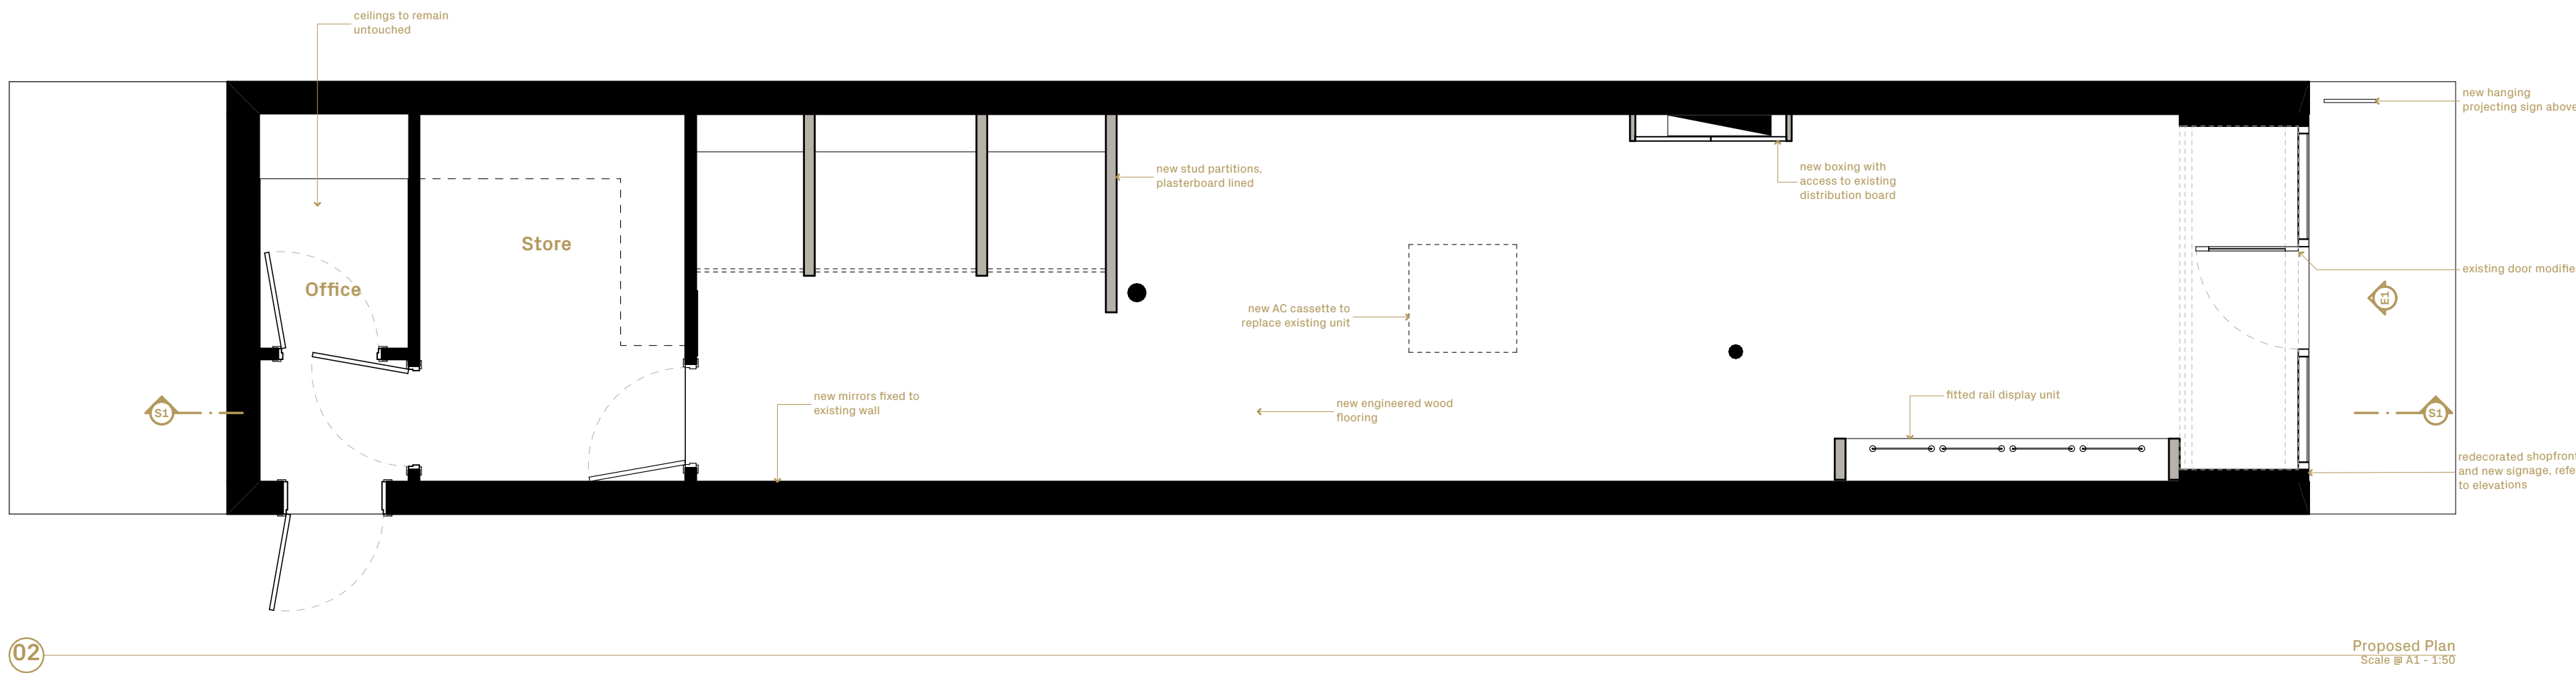


- General Notes:**
- All drawings are design intent only
 - It is the contractor's responsibility to confirm site dimensions, compatibility of specifications and compliance with statutory regulations
 - Any issues are to be reported to Sculpt at the earliest opportunity
 - This drawings remains the property and copyright of Sculpt Design Ltd. It must not be copied in part or in whole without prior written consent.
 - Do not scale from drawing, if in doubt ask
 - All OS maps and site plans © Crown Copyright and database rights 2022 OS 100047474

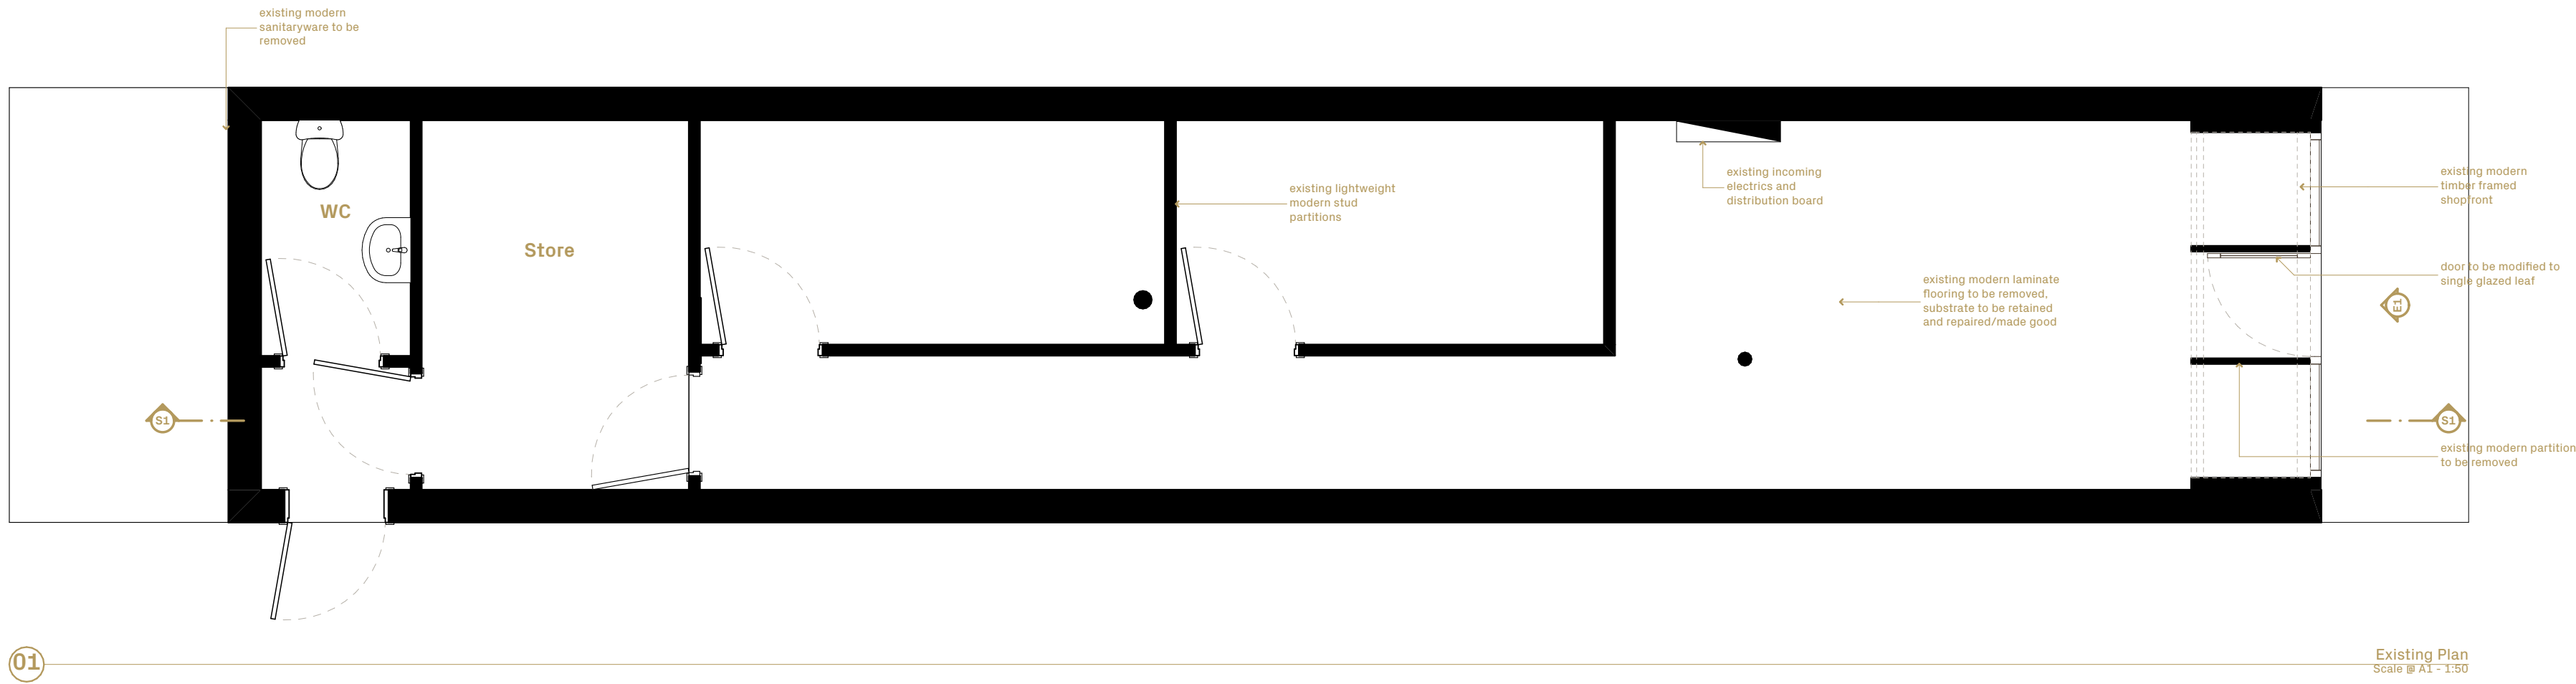

Client:	Edit Suits Co.
Project Title:	54 King Street
Project Number:	22178
Site Address:	Manchester, M2 4LY
Issue Date:	04/11/2022

Drawing Title:

Planning - Plans

Status:

For Comment

Drawing Number:

82.01

Revision:

F

Sculpt

221 Scott House, Custard Factory, Birmingham B9 4AA
hello@sculpt.design | sculpt.design | 0121 663 1313