





PROPOSED FRONT ELEVATION



PROPOSED SIDE ELEVATION

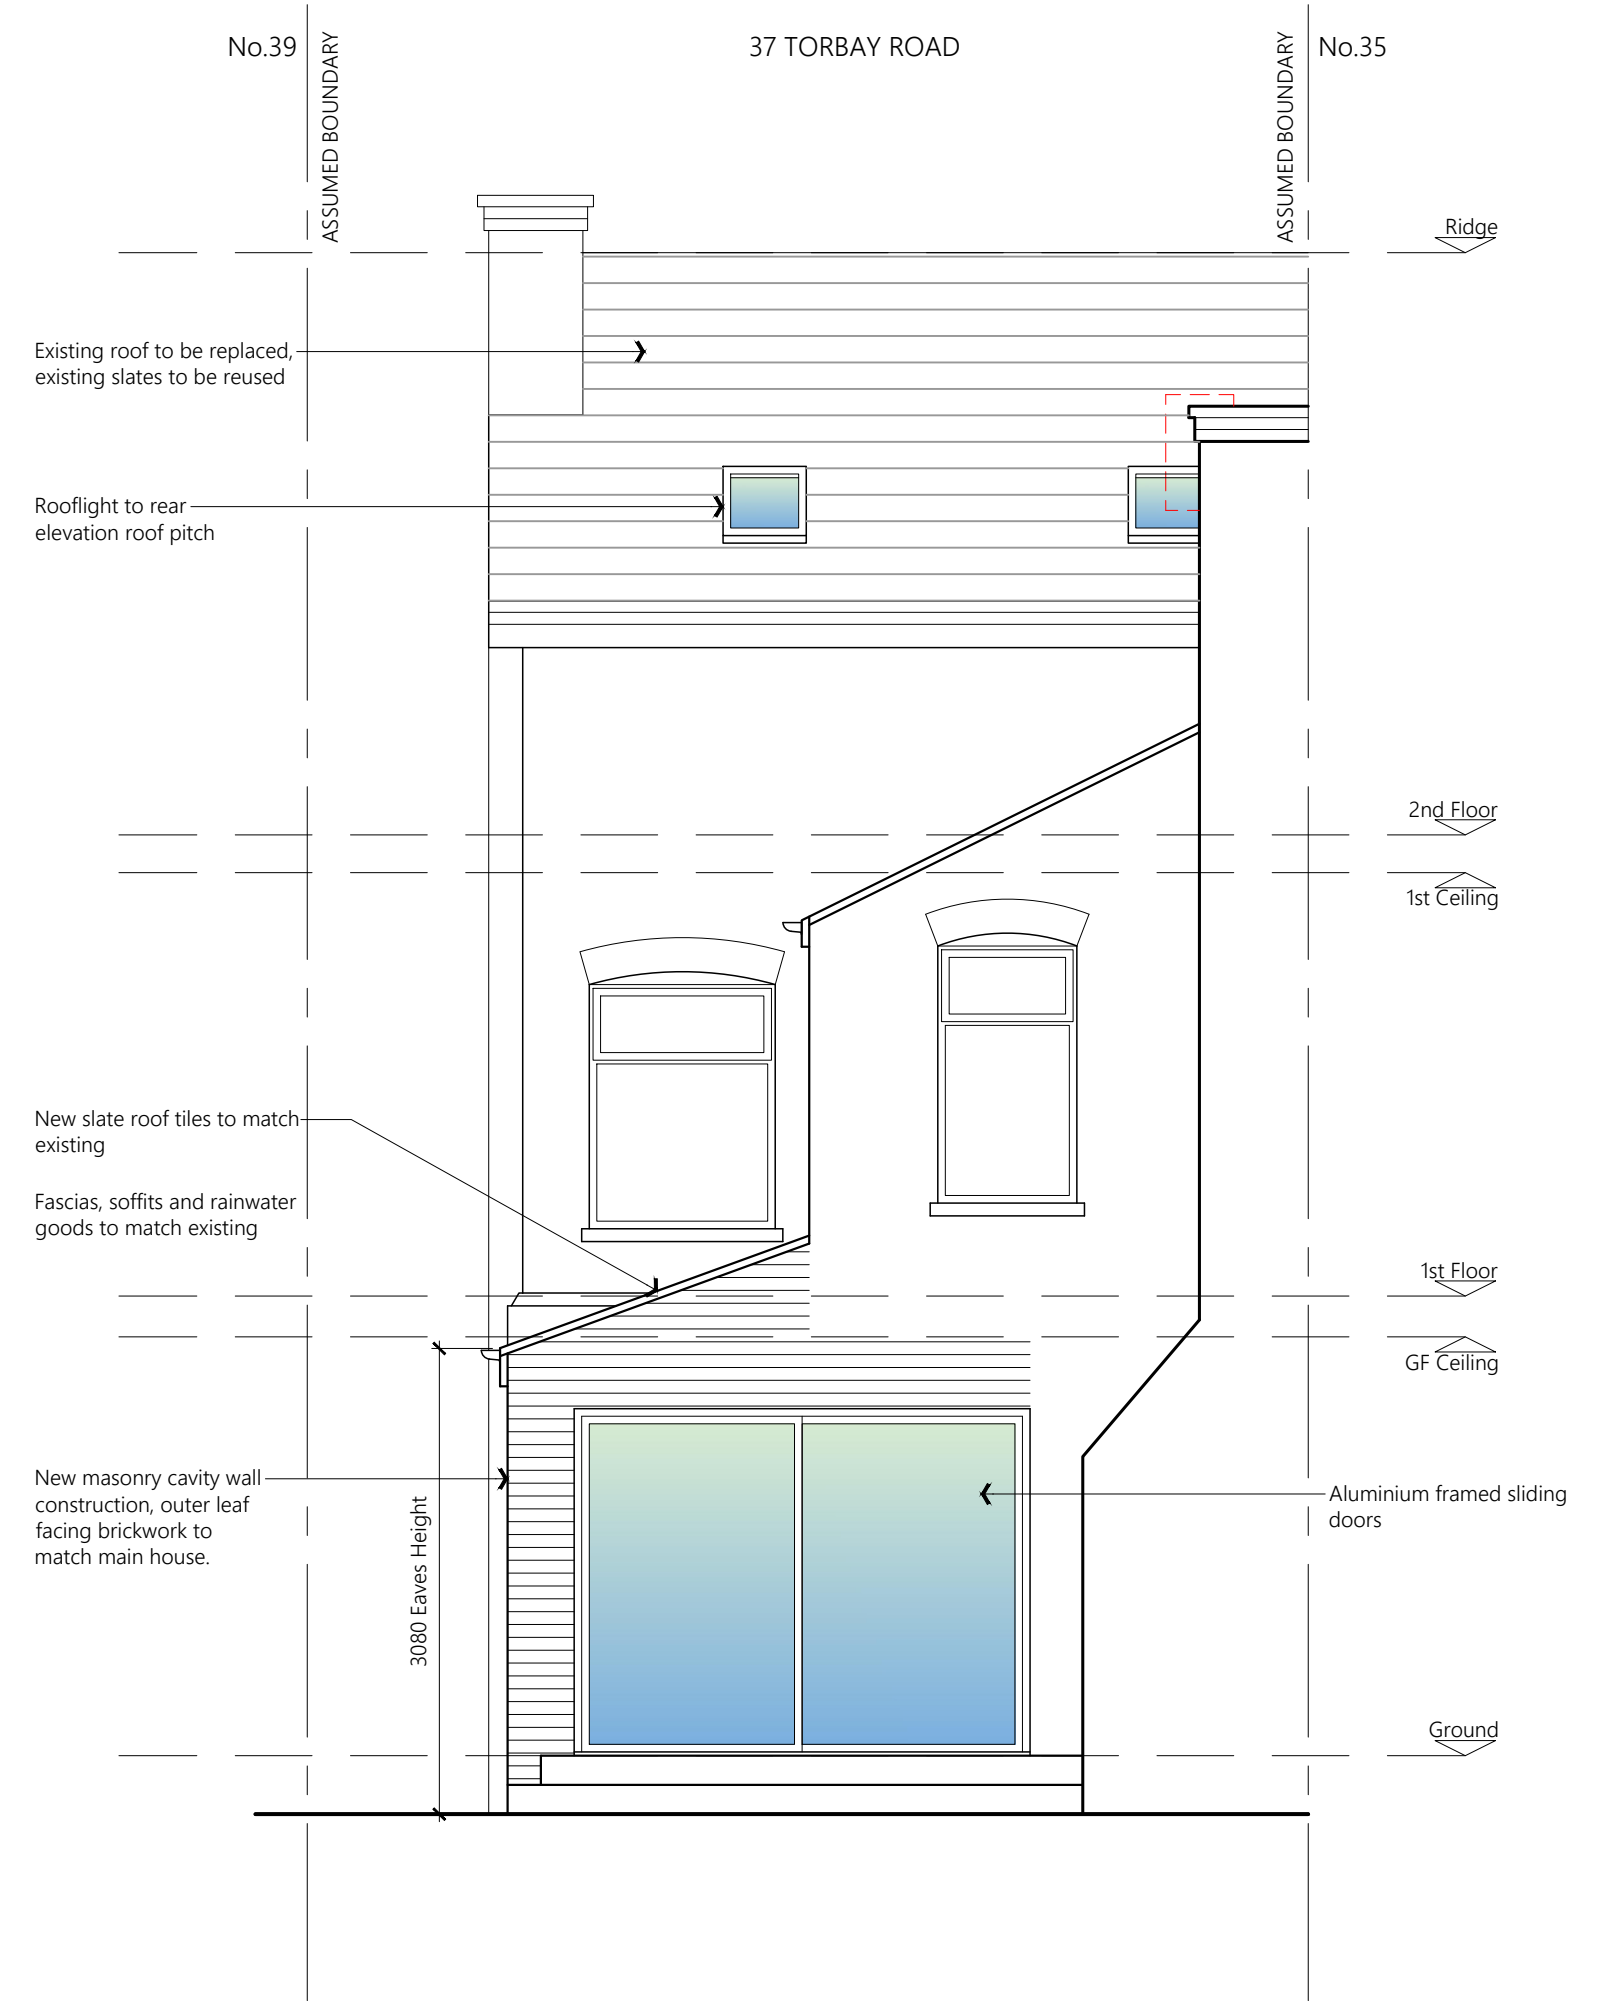

PROPOSED REAR ELEVATION

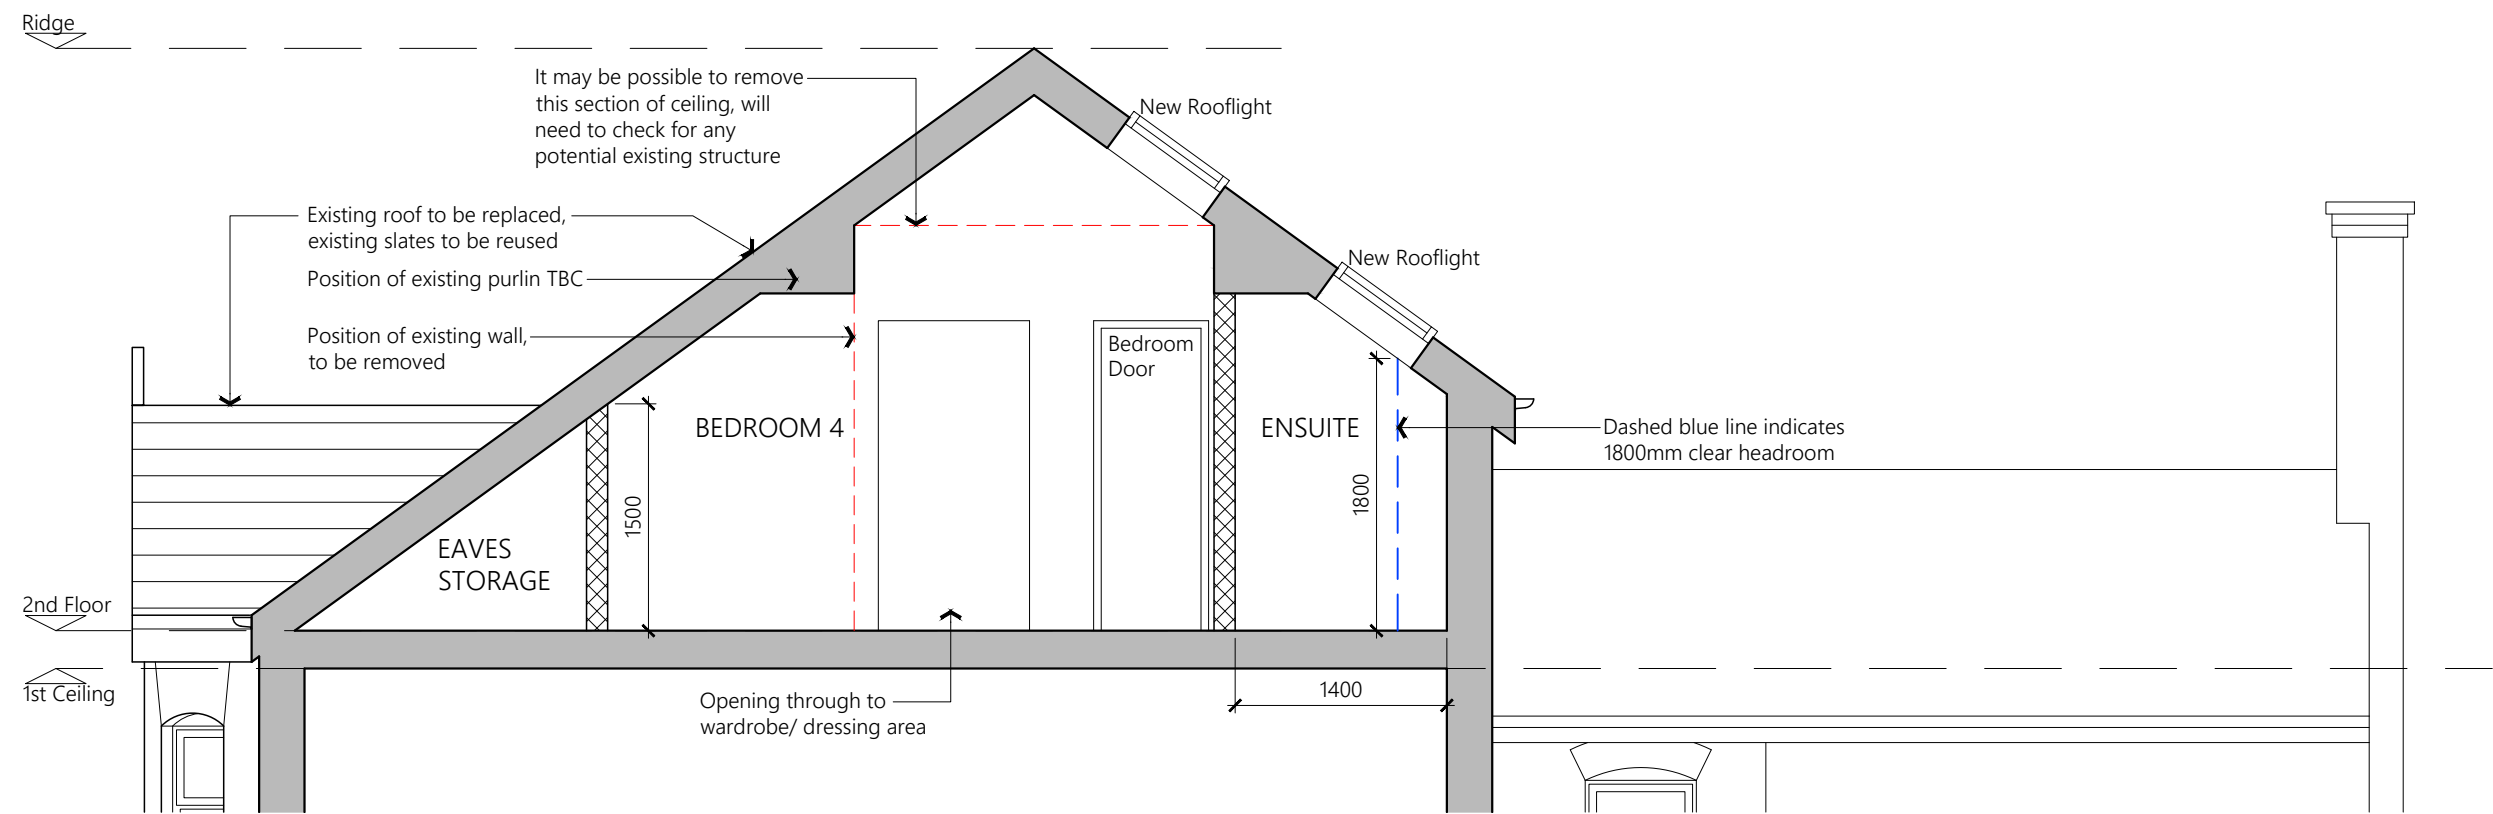

SECTION A-A
THROUGH 2nd FLOOR

PROJECT	37 Torbay Road Chorlton M21 8XE		
CLIENT	J Badman		
STATUS	Information		
DRAWING	Proposed Elevations		
DWG No.	2227-005	REV	
SCALE	1:50@A1	DATE	Sept '22
AGB CAD SERVICES website: www.agbcad.co.uk email: info@agbcad.co.uk telephone: 07912 090 125 DO NOT SCALE FROM THIS DRAWING			