
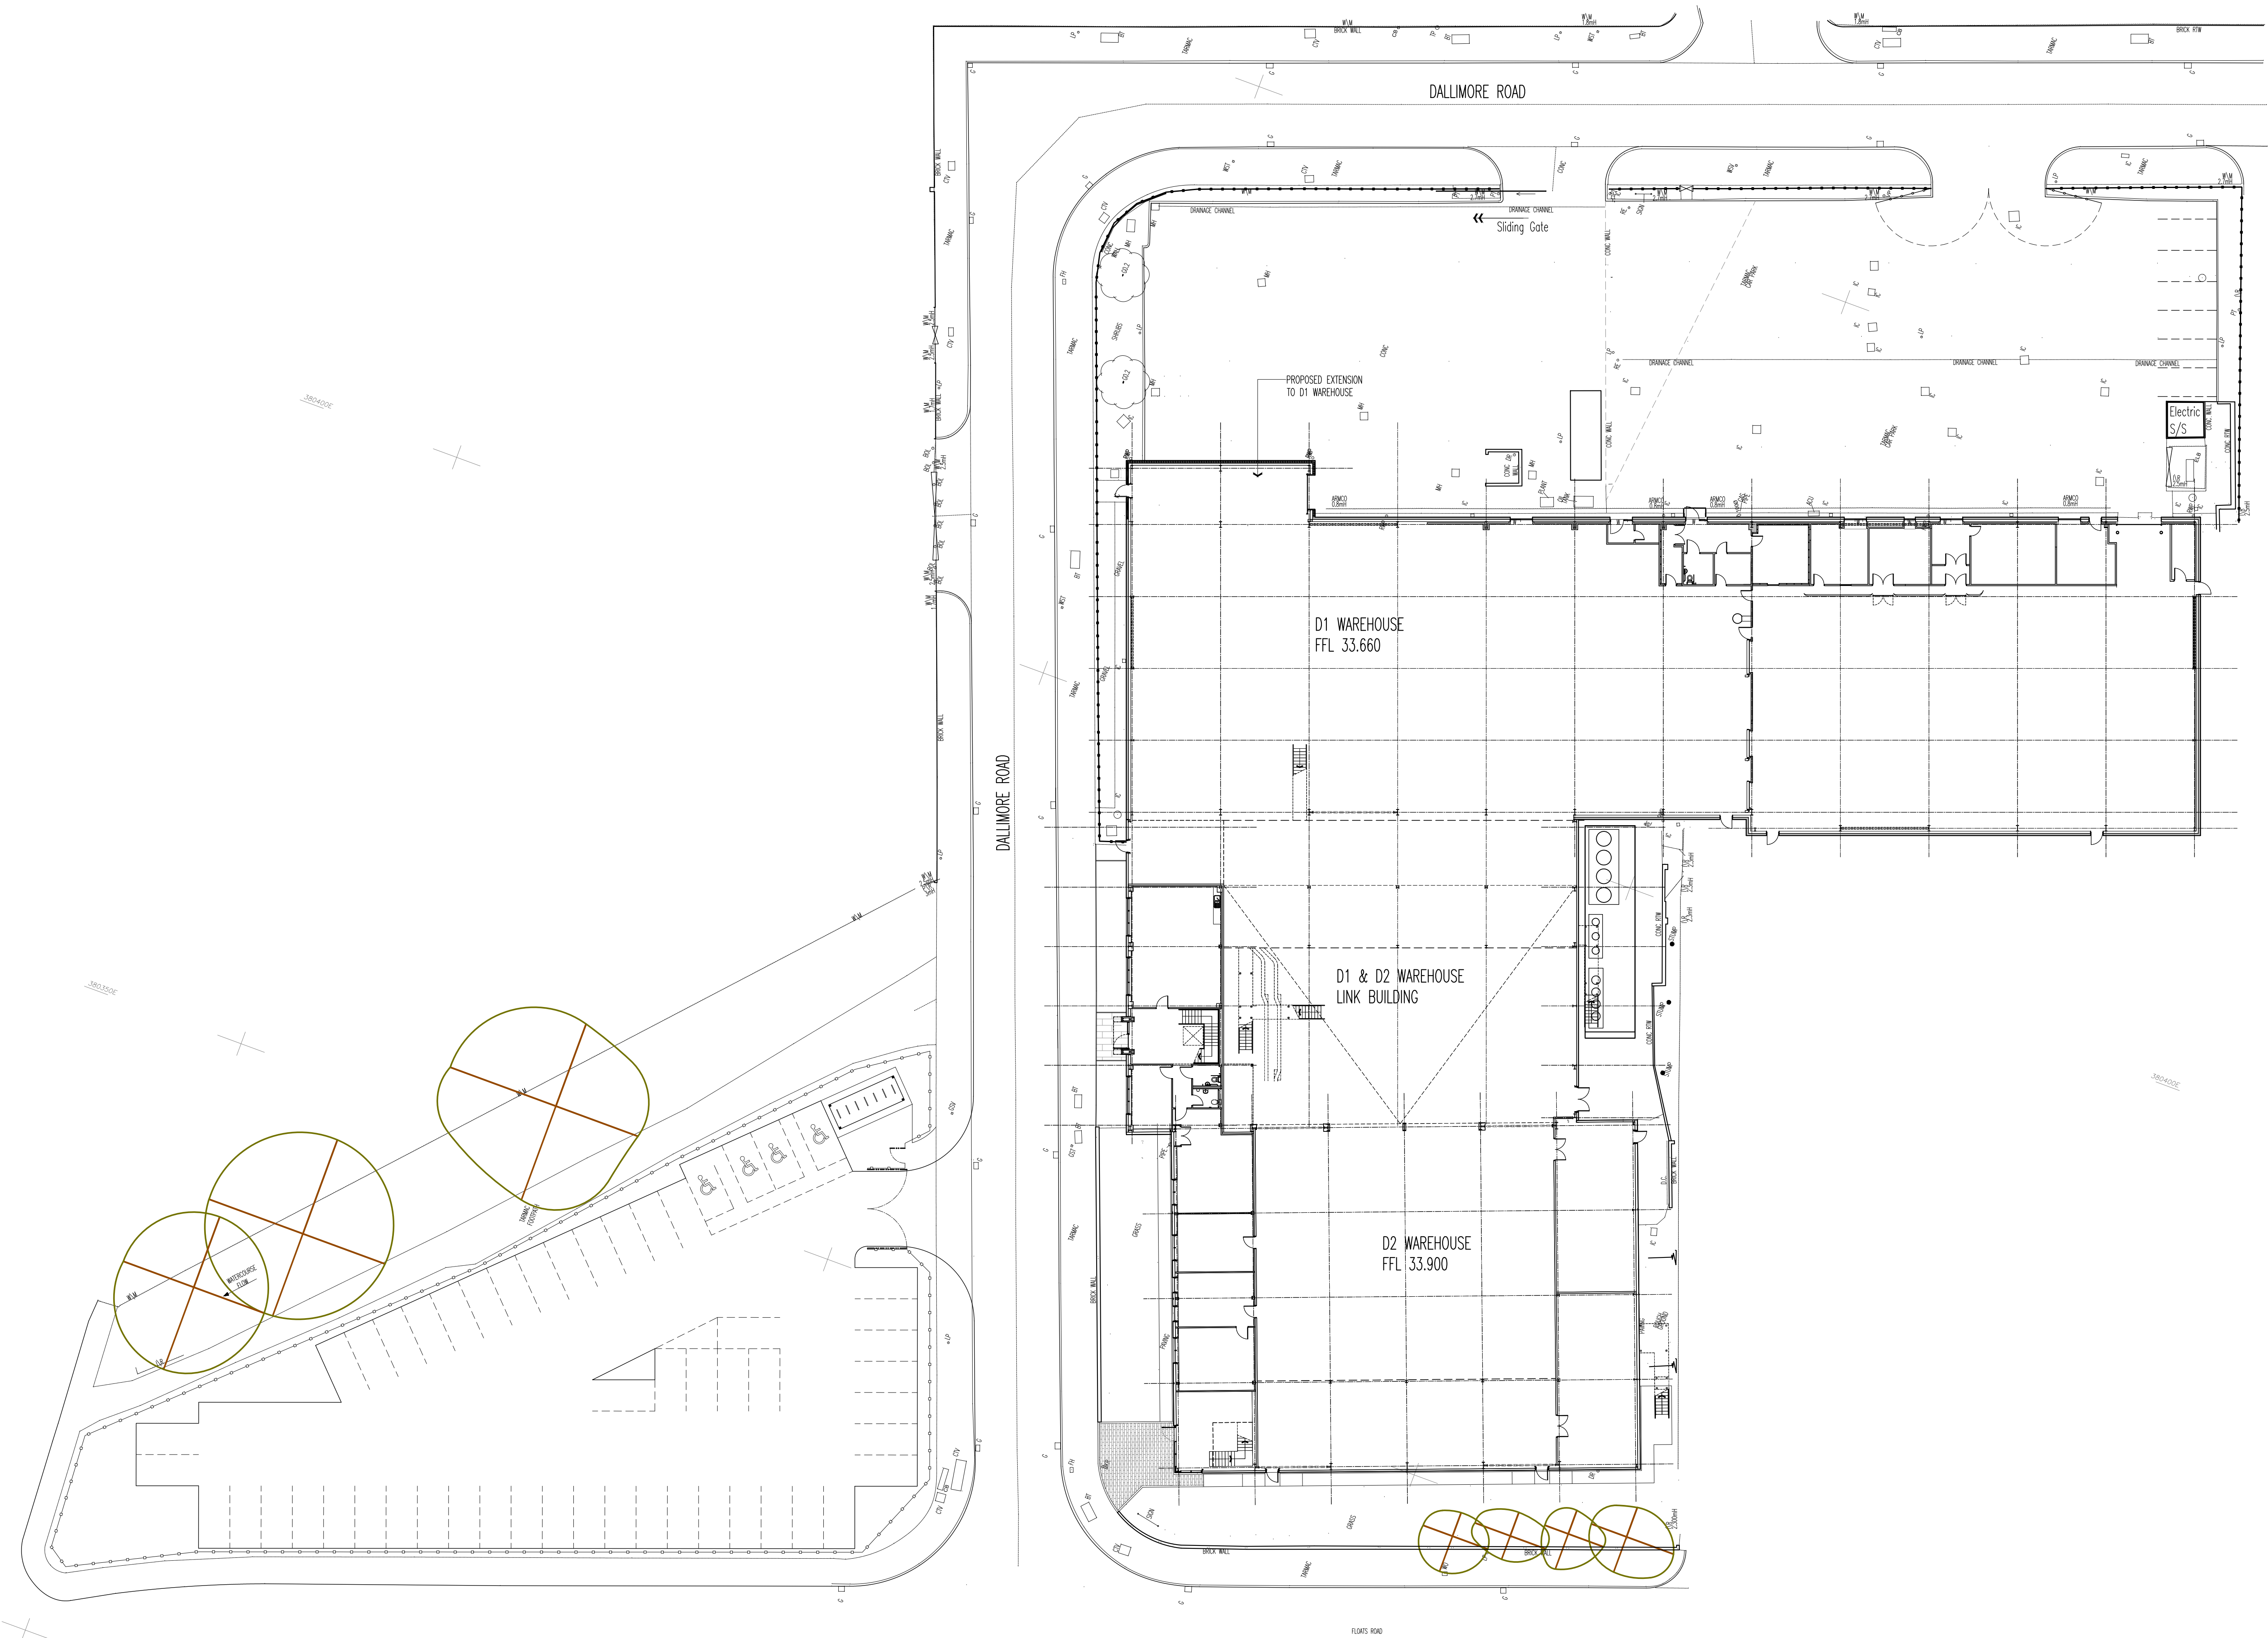


- ALL EXISTING SITE INFORMATION IS TAKEN FROM THE GREENWATCH GROUP SURVEY WORKS DATED JANUARY 2018
JOB NUMBER: 17.094
DRAWING NUMBER: 001
- ALL DIMENSIONS AND LEVELS ARE TO BE CHECKED ON SITE.
- ANY DISCREPANCIES ARE TO BE REPORTED TO CUBE ARCHITECTURE AND DESIGN BEFORE ANY WORK COMMENCES.
- THIS DRAWING SHALL NOT BE SCALED TO ASCERTAIN ANY DIMENSIONS. WORK TO FIGURED DIMS ONLY.
- THIS DRAWING SHALL NOT BE REPRODUCED WITHOUT EXPRESS WRITTEN PERMISSION FROM CUBE ARCHITECTURE AND DESIGN.
- TITLE OVERLAY DRAWINGS AND OWNERSHIP BOUNDARIES ARE PRODUCED USING ALL REASONABLE ENDEAVOURS. CUBE ARCHITECTURE AND DESIGN CANNOT BE RESPONSIBLE FOR THE ACCURACY OR SCALE DISCREPANCY OF BASE PLANS SUPPLIED TO THEM.

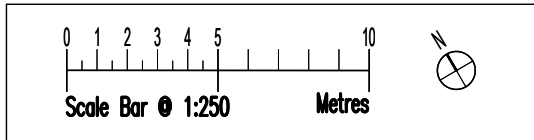

A	Revised following clients comments	23.09.22	DMR
Rev	Description	Date	By

Status:
PLANNING

Client:
F DUERRS & SONS LTD

Contract:
PROPOSED INDUSTRIAL DEVELOPMENT
F DUERRS & SONS LTD, DALLIMORE RD
WYTHENSHAW, M23 9DR

Drawing:
PROPOSED SITE PLAN

Drawing No: AS815-05	Revision: A	Scales: 1:250@A1
Drawn: DMR	Checked:	Date: SEPT '22