


AS PROPOSED SITE PLAN

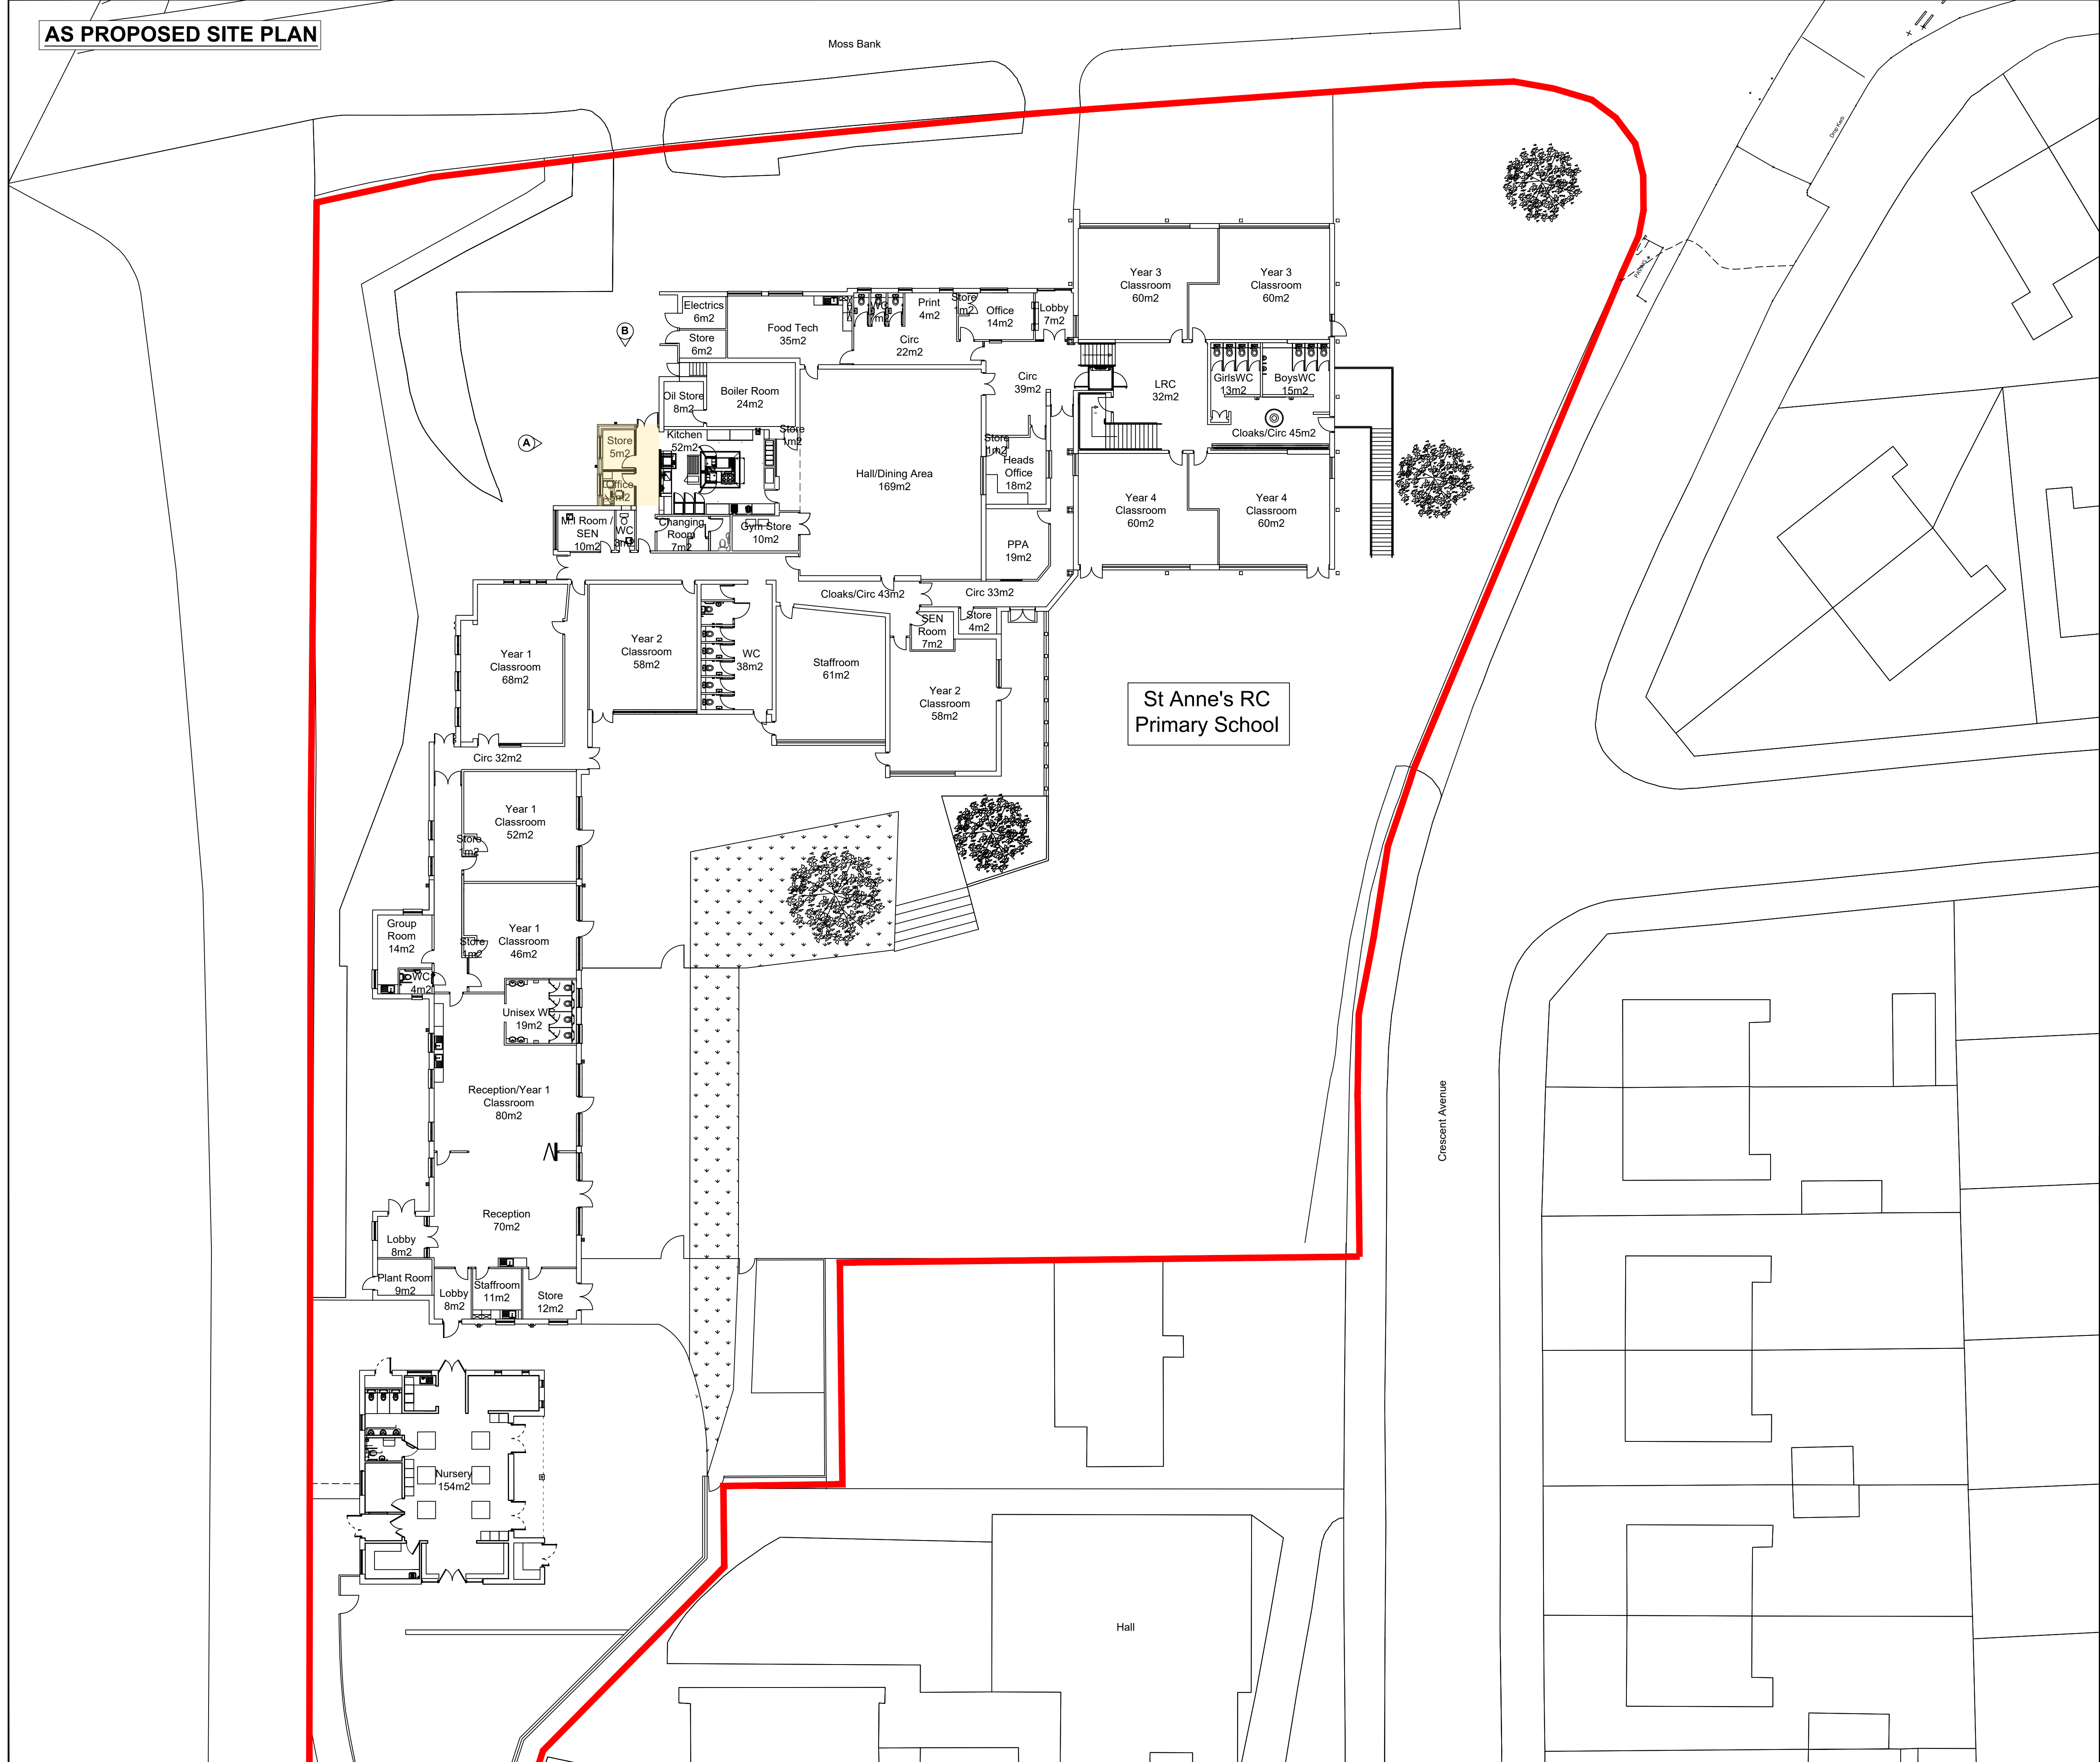

Note:
Contractor is to verify all dimensions and levels on site prior to site works commencement. Under no circumstances are any dimensions or levels to be scaled from this drawing number for the purpose of manufacturing components. Contractor to report any discrepancies to the Designer.

DRAWING KEY

 Location of proposed extension works.

REVISION		DESCRIPTION		DATE
--		PLANNING		SEPT 22
SCALE	1:200		SIGNATURE	DATE
		DRAWN	LP	SEPT 22
ORIGINAL SIZE	A1	CHECKED	MB	SEPT 22
		APPROVED	MB	SEPT 22
This drawing is copyright and may not be reproduced or made use of unless expressly agreed by M Bradbury Consulting Ltd				
CLIENT				
St Anne's RC Primary School Moss Bank Crumpsall M8 5AB				
PROJECT				
Kitchen Extension				
 Bradbury CONSULTING CHARTERED SURVEYORS 59 Wilmslow Road, Handforth, Cheshire, SK9 3EN WEB: www.bradbury-consulting.co.uk TEL: 01625 522 209				
TITLE				
AS PROPOSED SITE PLAN				
JOB NUMBER				
2022.011				
DRAWING NUMBER				
PL05				