




NO.15
FRONT ELEVATION

NO.17

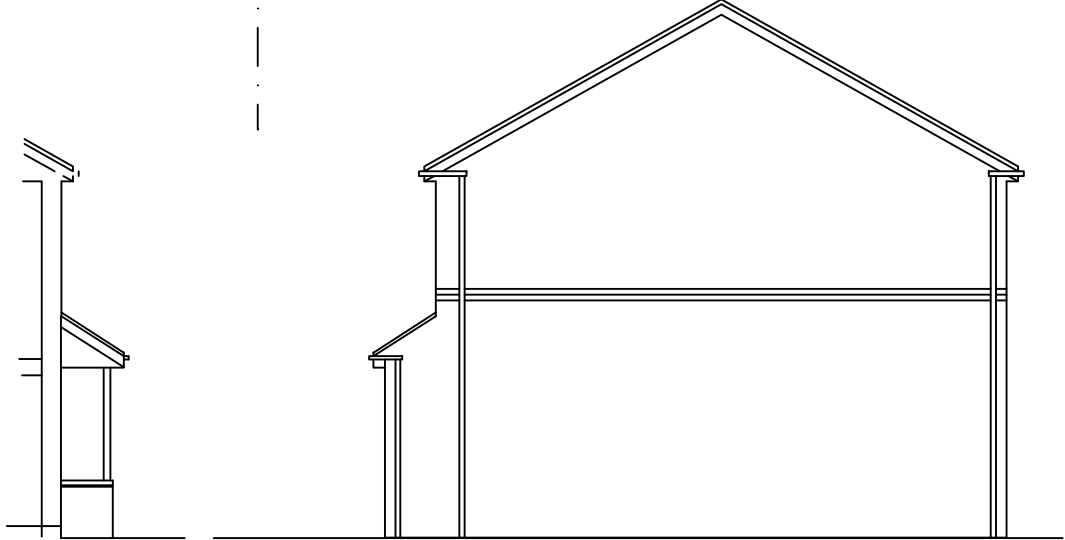


SIDE ELEVATION
facing no.13

SIDE ELEVATION
facing no.17




NO.17

NO.15
REAR ELEVATION

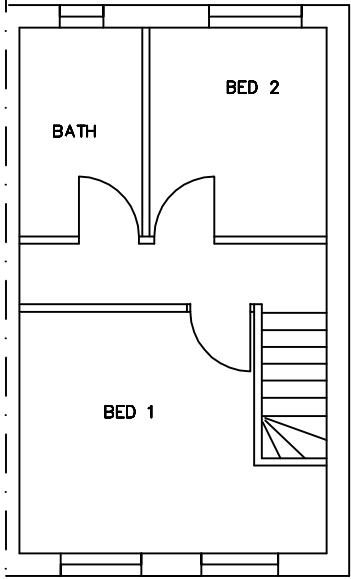


FIRST FLOOR PLAN

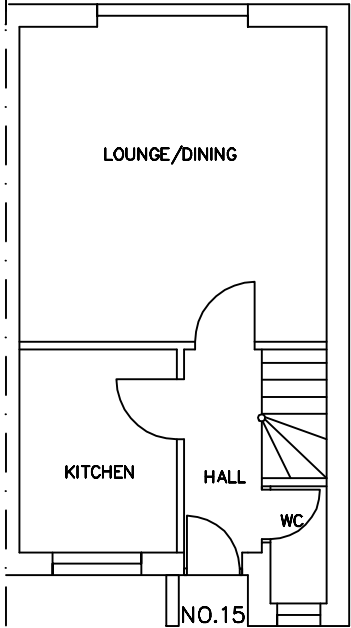

GROUND FLOOR PLAN

EXISTING

 

NO.17

Project		
15 INGLESAM CLOSE BAGULEY M23 1LQ		
Drawing title		
TWO STOREY EXTENSION TO SIDE OF EXISTING DWELLING PLAN AND ELEVATIONS AS EXISTING		
Status		
Date	Dwg. no	
Scale	15/C/2022-01	
1:50@A1	1:100@A3	