


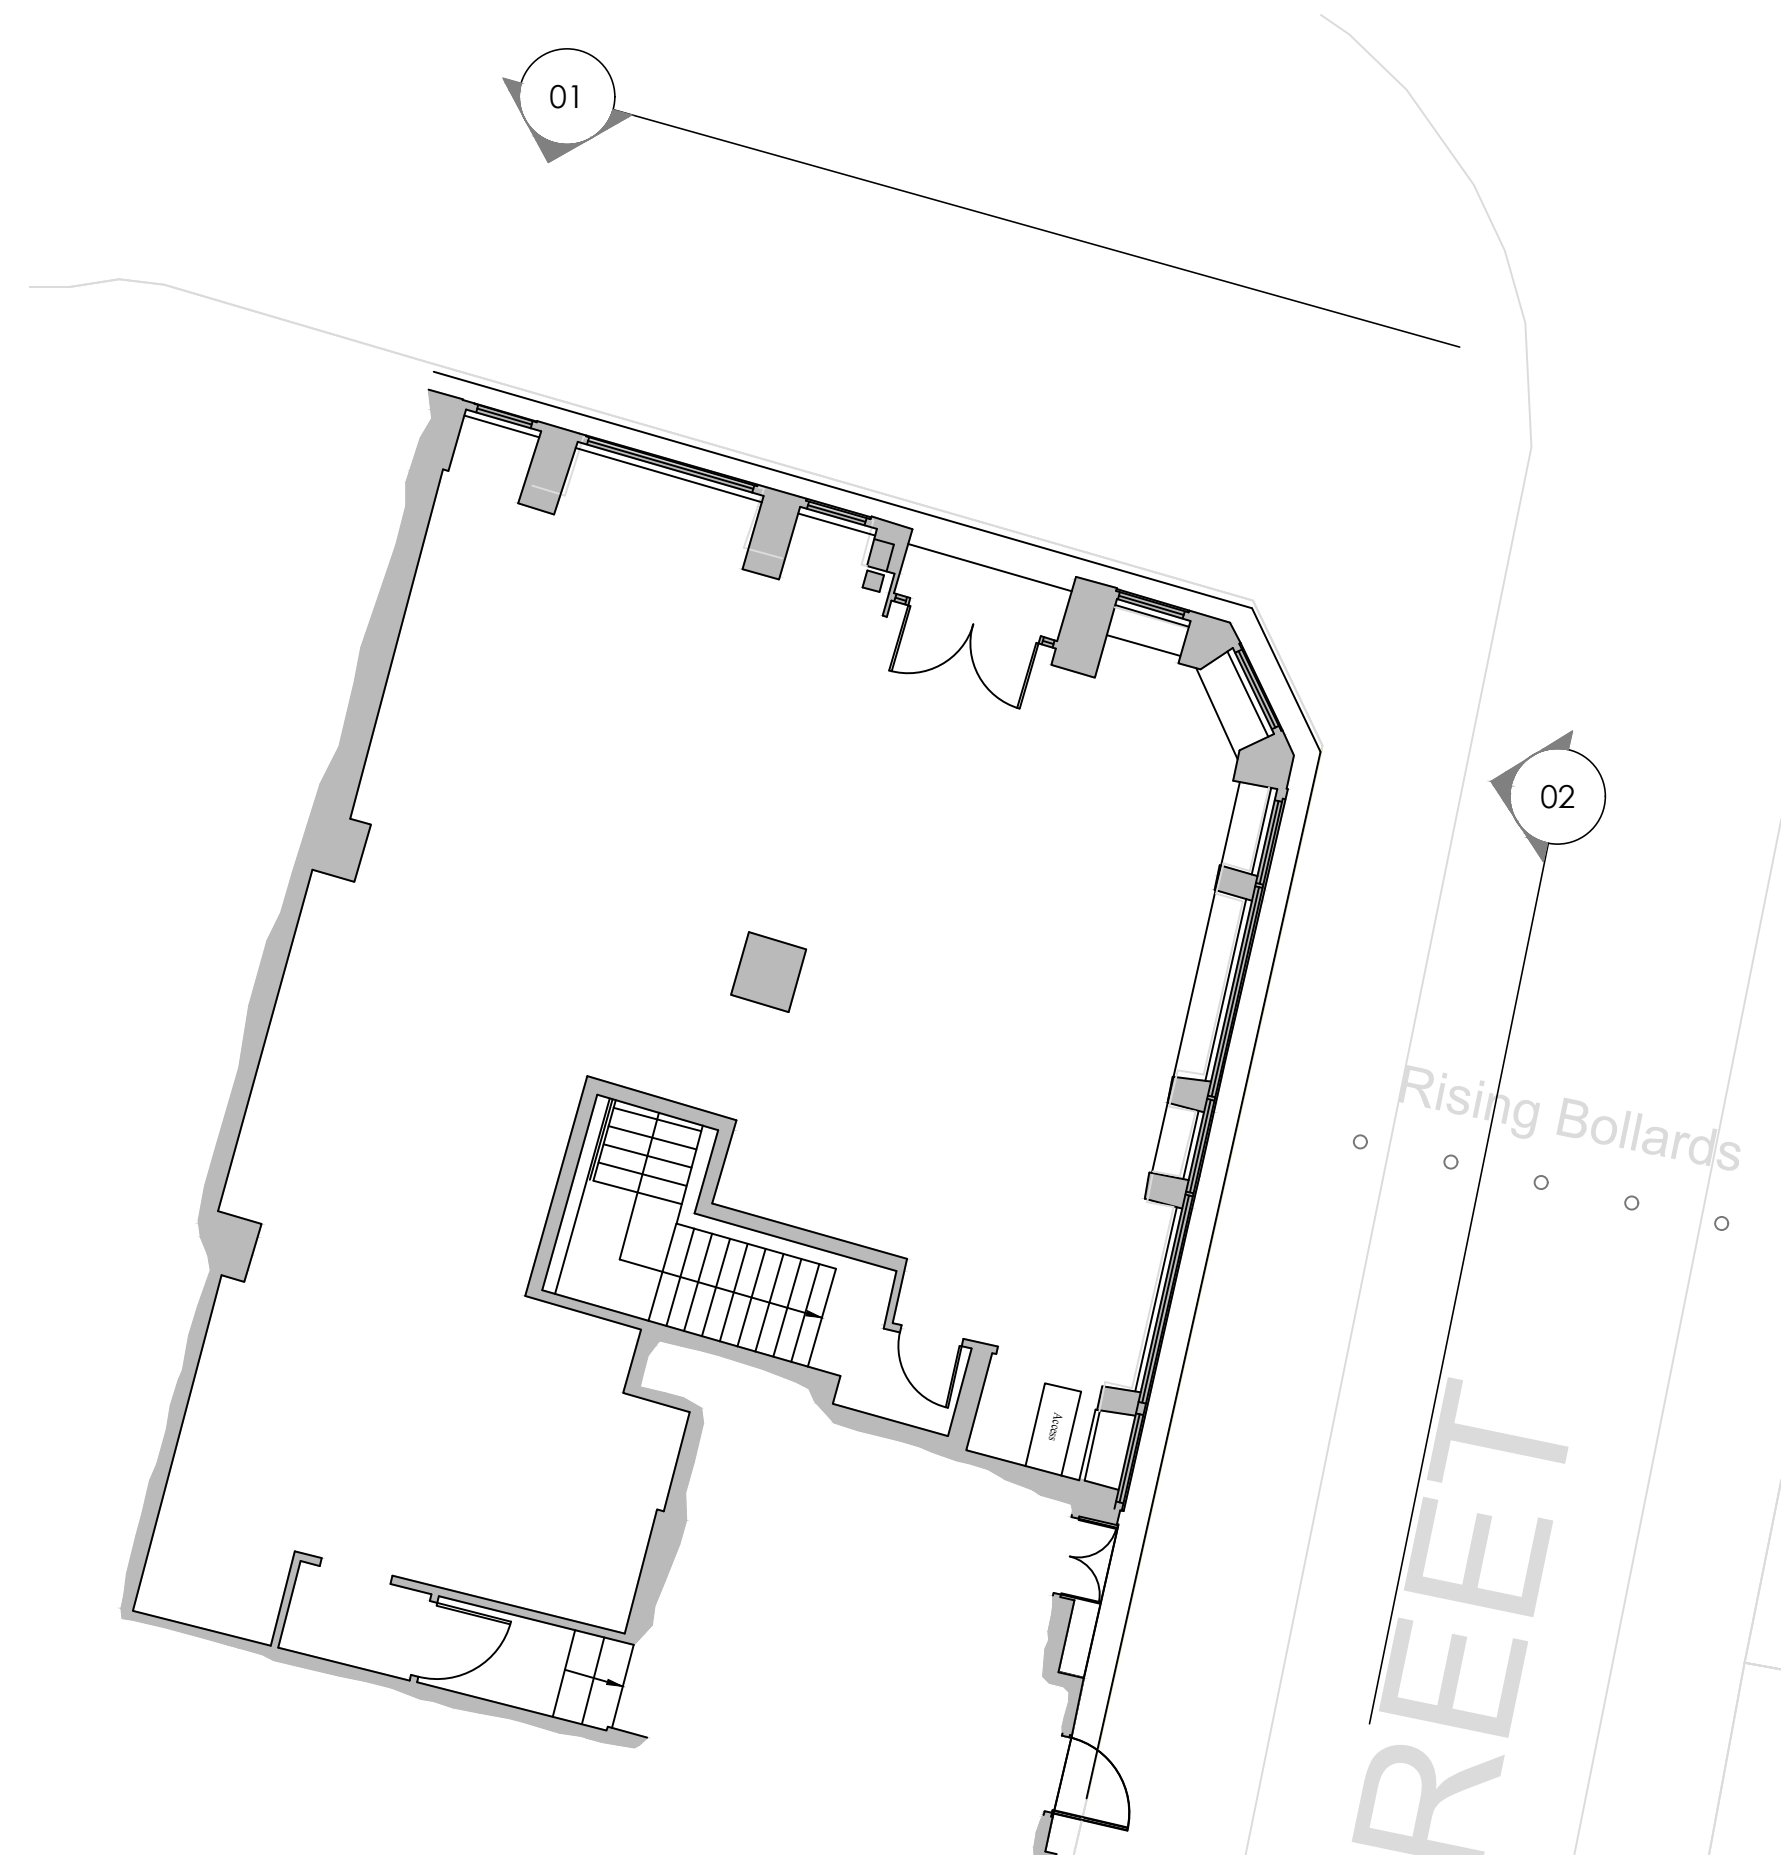

P EXISTING SITE PLAN
1:100



01 EXISTING ELEVATION 01 - ST ANNES ELEVATION
1:50



02 EXISTING ELEVATION 02 - POLICE STREET ELEVATION
1:50

REVISION			
date	revision description	init	rev

All dimensions must be checked on site and not scaled from this drawing.

World Copyright ©
The reproduction of any part of this design, whether in drawing, electronic or three dimensional forms is prohibited without express permission .

PROJECT: JUNIPER, MANCHESTER
CLIENT:
DATE: AUGUST 2022

DRAWING TITLE: EXISTING EXTERNAL ELEVATIONS	
DRAWING NO: 113.A.002	SCALE: 1:50 @ A1
DRAWN BY: LC	CHECKED BY: **

JAMES GRAY BESPOKE
INTERIOR ARCHITECTURE DESIGN

Altrincham Business Park, Edward Ct,
Broadheath, Altrincham WA14 5GL