


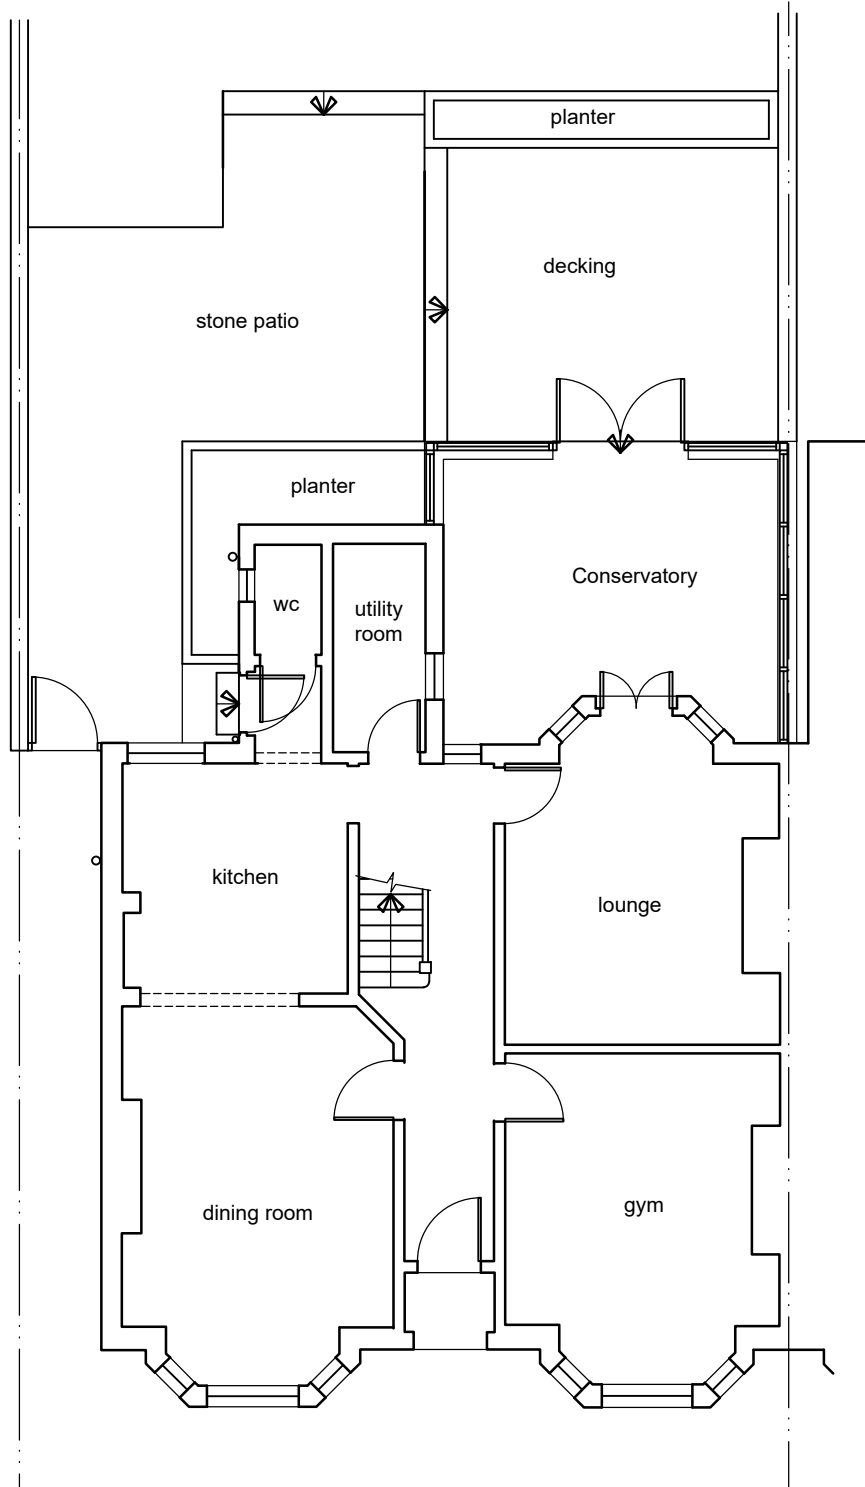


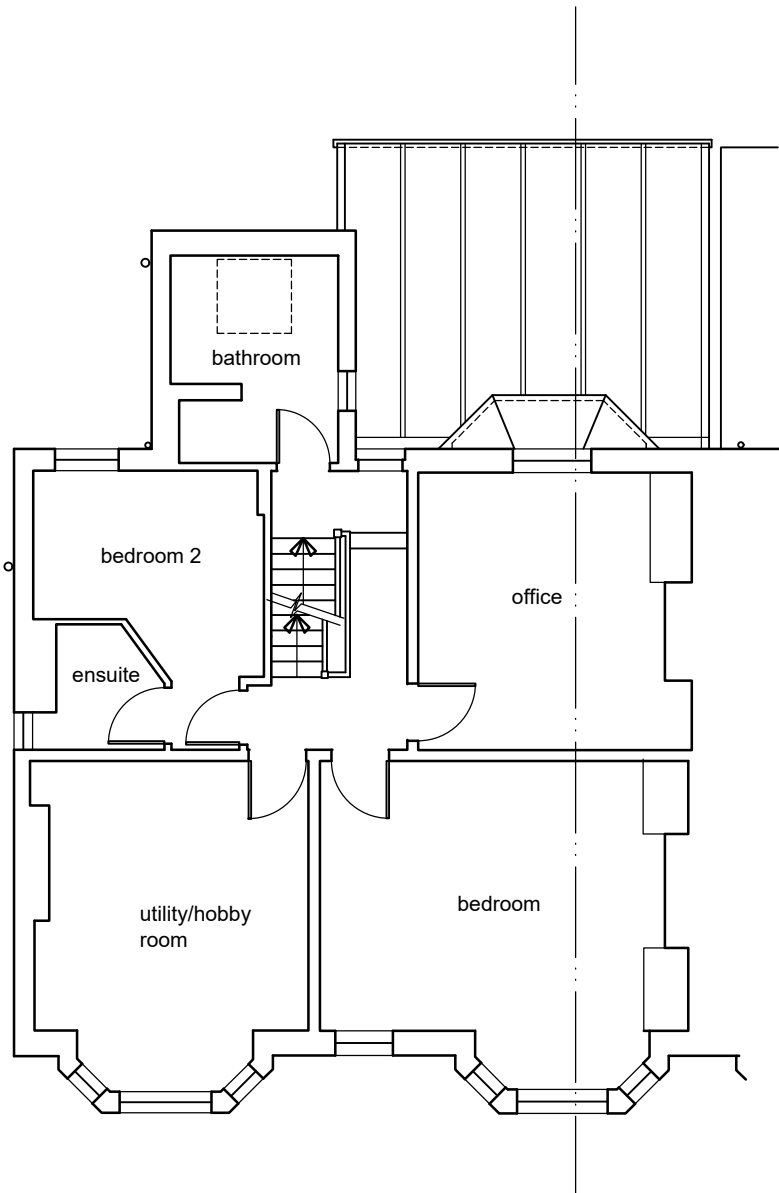

EXISTING GROUND FLOOR PLAN

 

EXISTING FIRST FLOOR PLAN

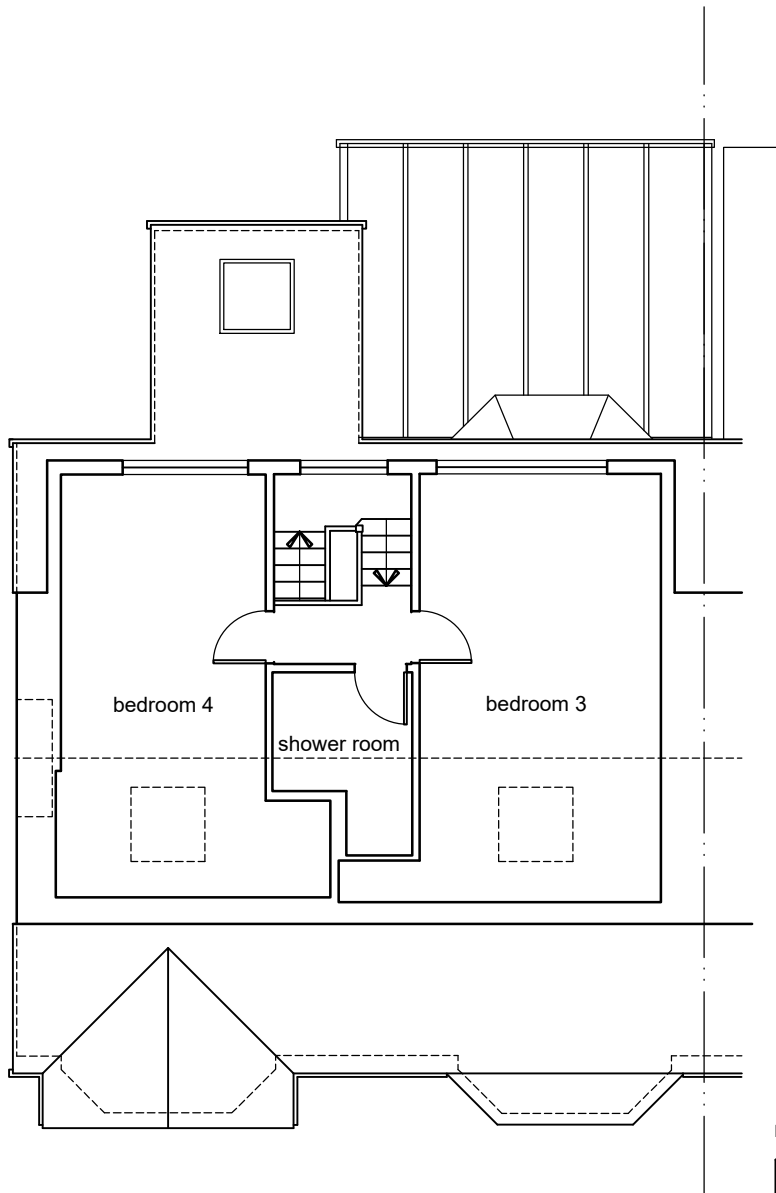

EXISTING SECOND FLOOR PLAN

Rev . A. 6.9.22. Existing raised patio added

Drawing Number,	Date	
2203.EX1	18.7.22	
Revision,	Scale,	Drawn,
A	1/100 ⊕ A3	SR

Project Title,
209 OSWALD ROAD CHORLTON MANCHESTER M21 9GN

Drawing Title,
EXISTING PLANS

SUE RUSSELL ARCHITECTURE 49 ALNESS ROAD WHALLEY RANGE MANCHESTER, M16 8HW TEL 0161 209 9150 EMAIL sue.russell.arch@gmail.com
--