
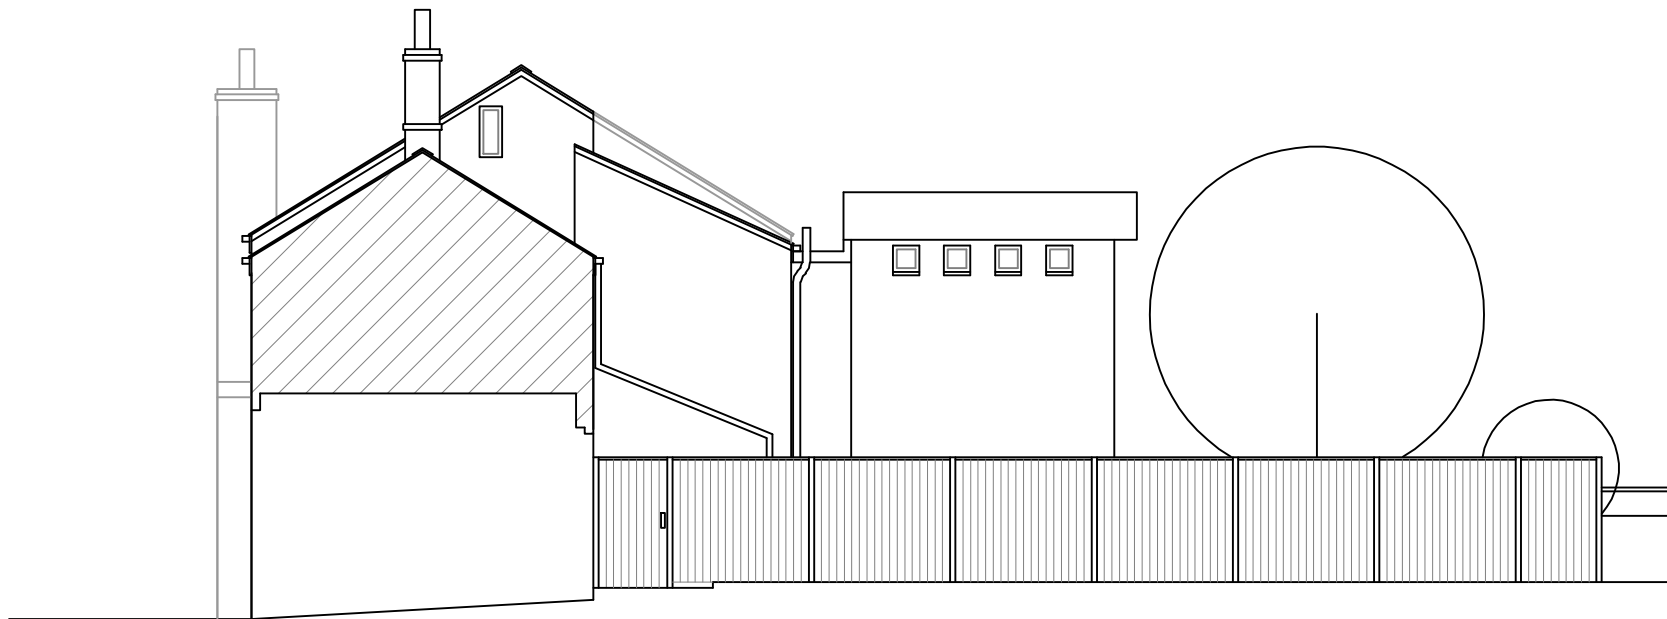


F006 - 133 Ginnet - Existing South Elevation

 

133 NELL LANE
GINNET SECTION (FENCE) - EXISTING

131 Nell Lane - Extension

Scale 1:100 @ A4 DKL 21.06.2022