





WINDOW LEGEND


SPANDREL PANEL

 


LEVEL 0 ANNEX

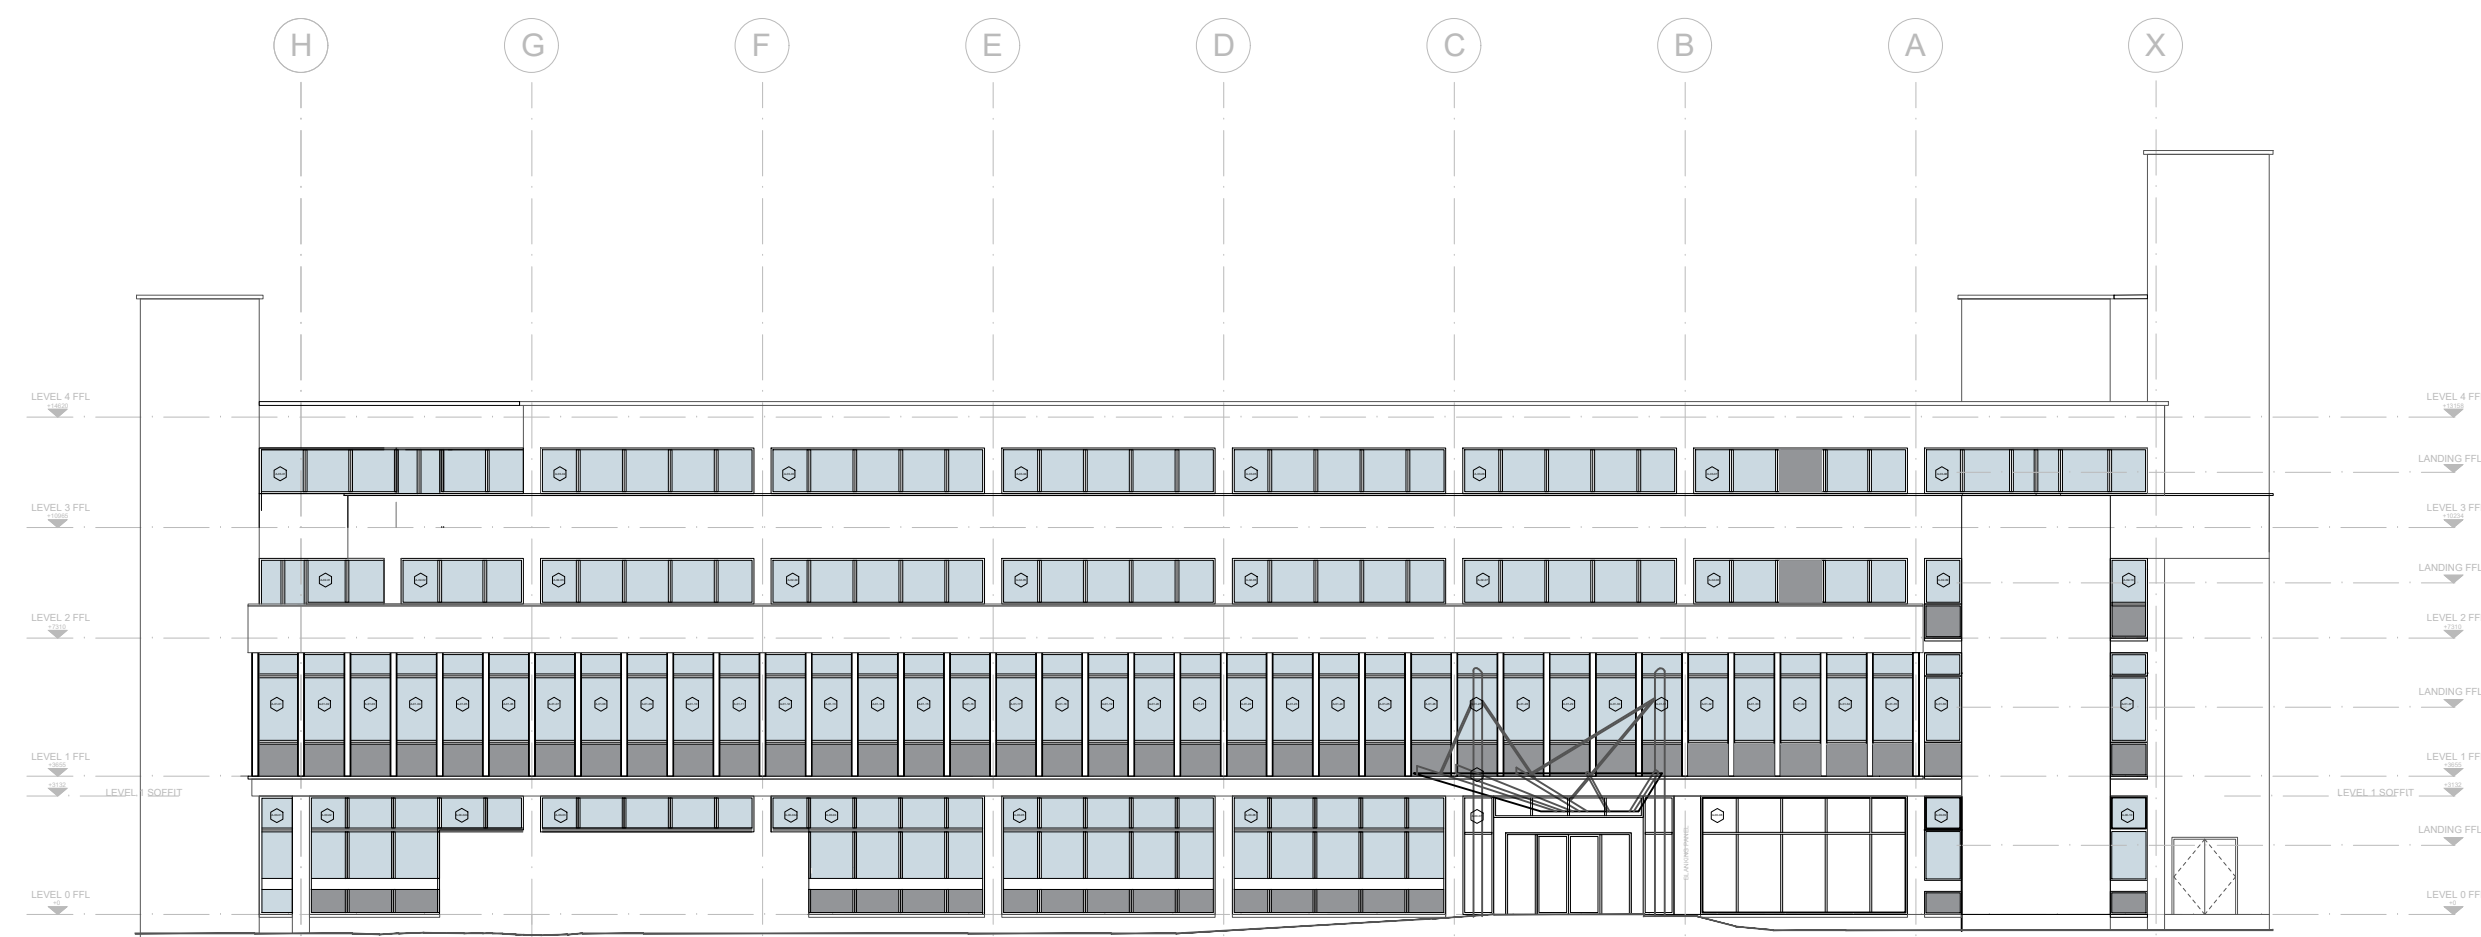


EXISTING SOUTH WEST ELEVATION - ELEVATION A

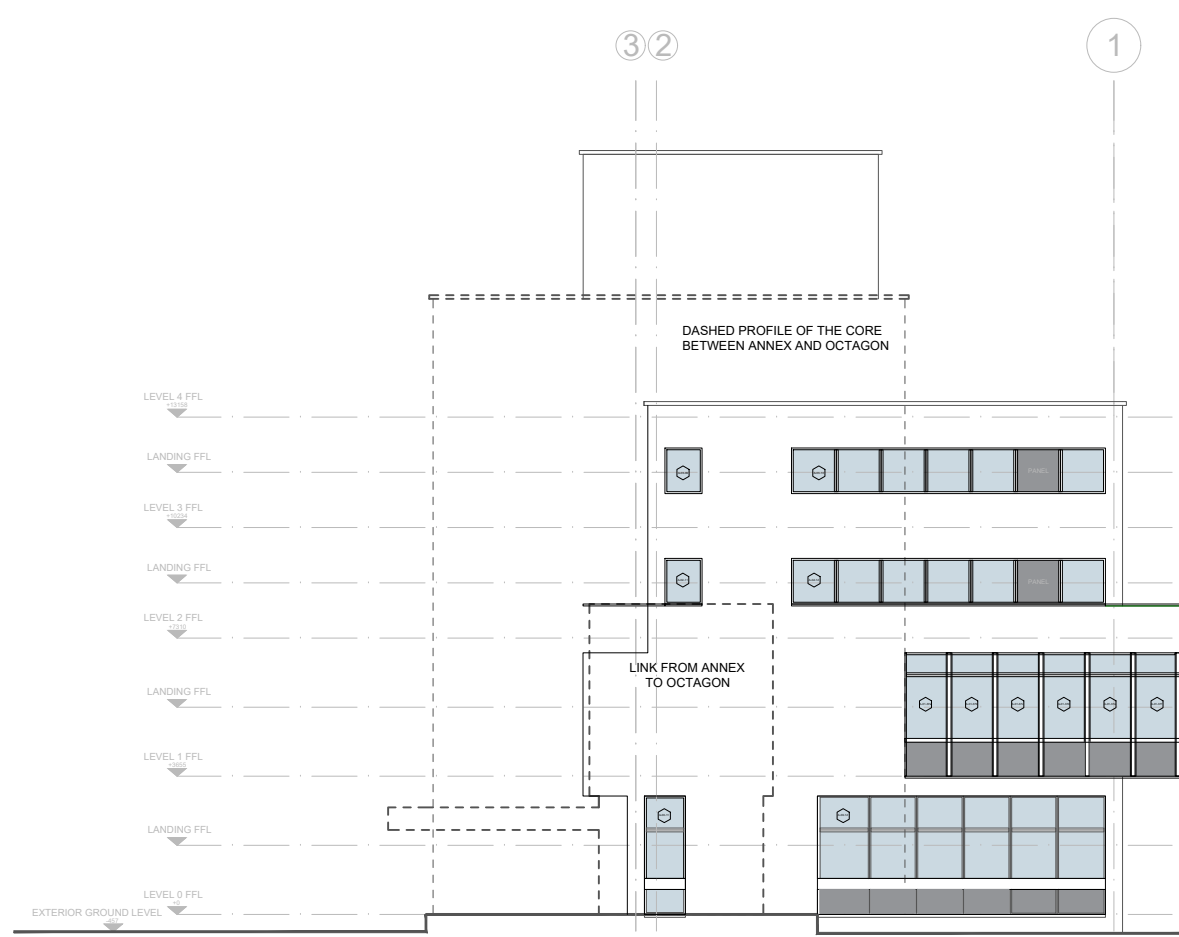

ELEVATION B

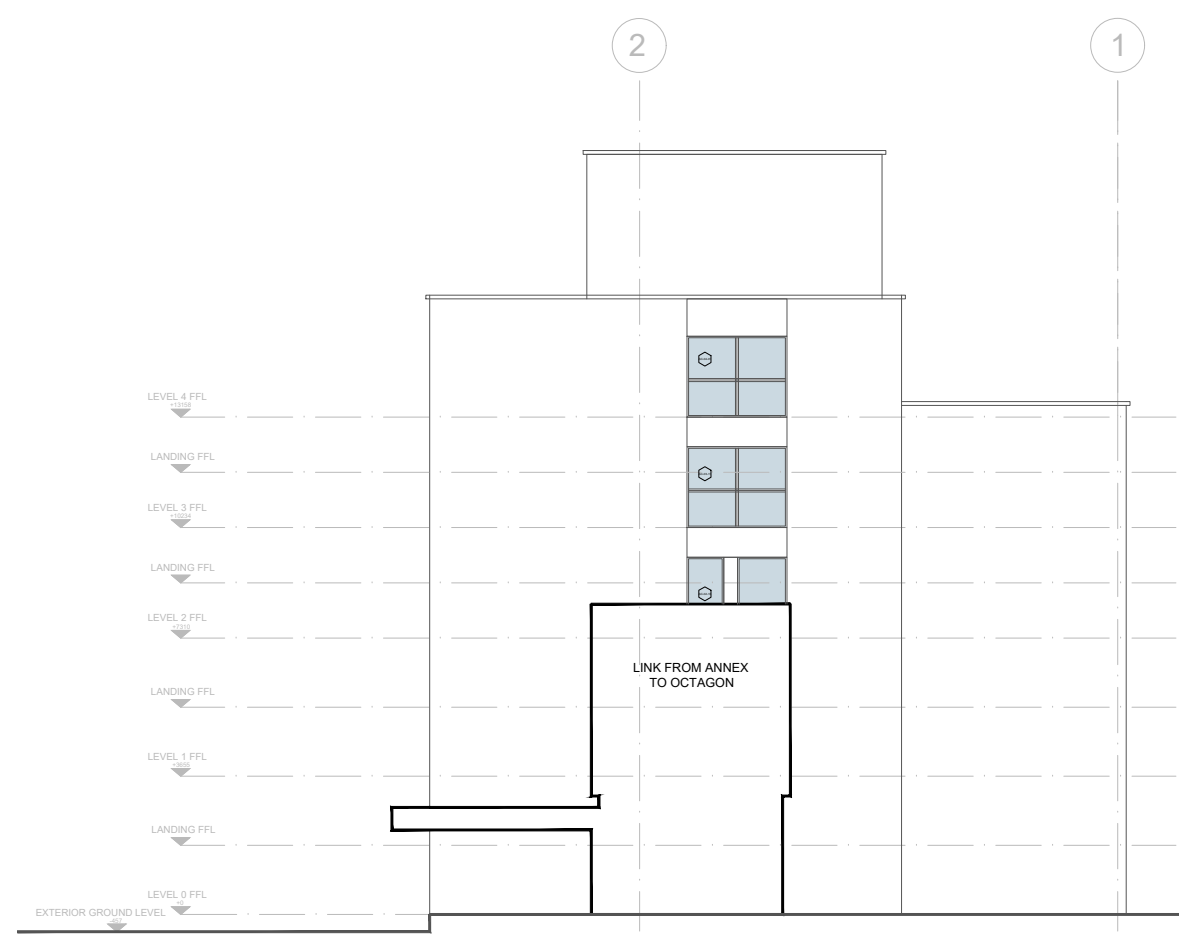


ELEVATION C

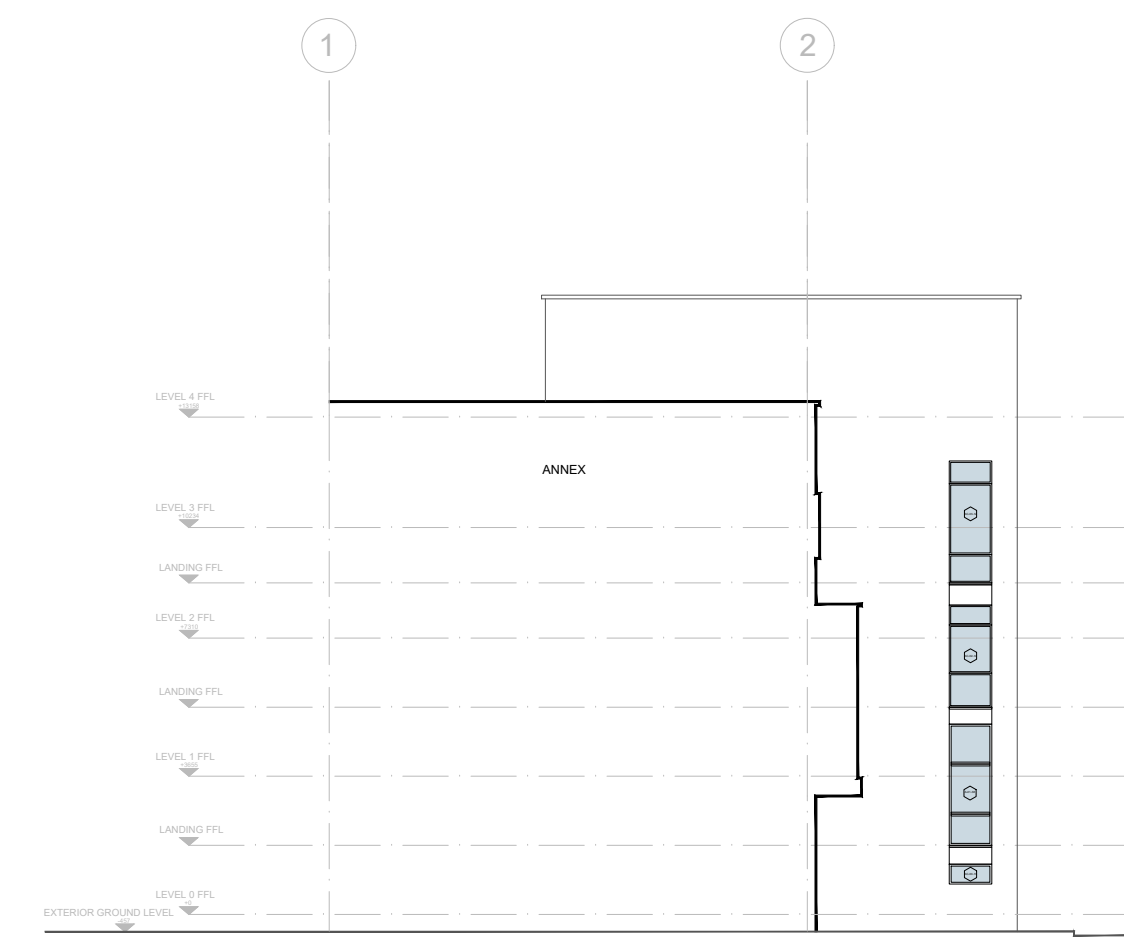


ELEVATION D

NOTE:
FULL HEIGHT CURTAIN WALL ARE SUBJECT TO WINDOW SILL REMOVAL AND ANY EXISTING STRUCTURAL COLUMNS. FURTHER INTRUSIVE SURVEYS ARE REQUIRED TO DETERMINE IF BOTTOM BLANKING PANELS ARE STILL REQUIRED.


- WINDOW LEGEND**
- SASH WINDOW OPENINGS
 - LOUVRE WINDOWS
 - DUCTING
 - EXTRACTION FAN
 - SPANDREL PANEL

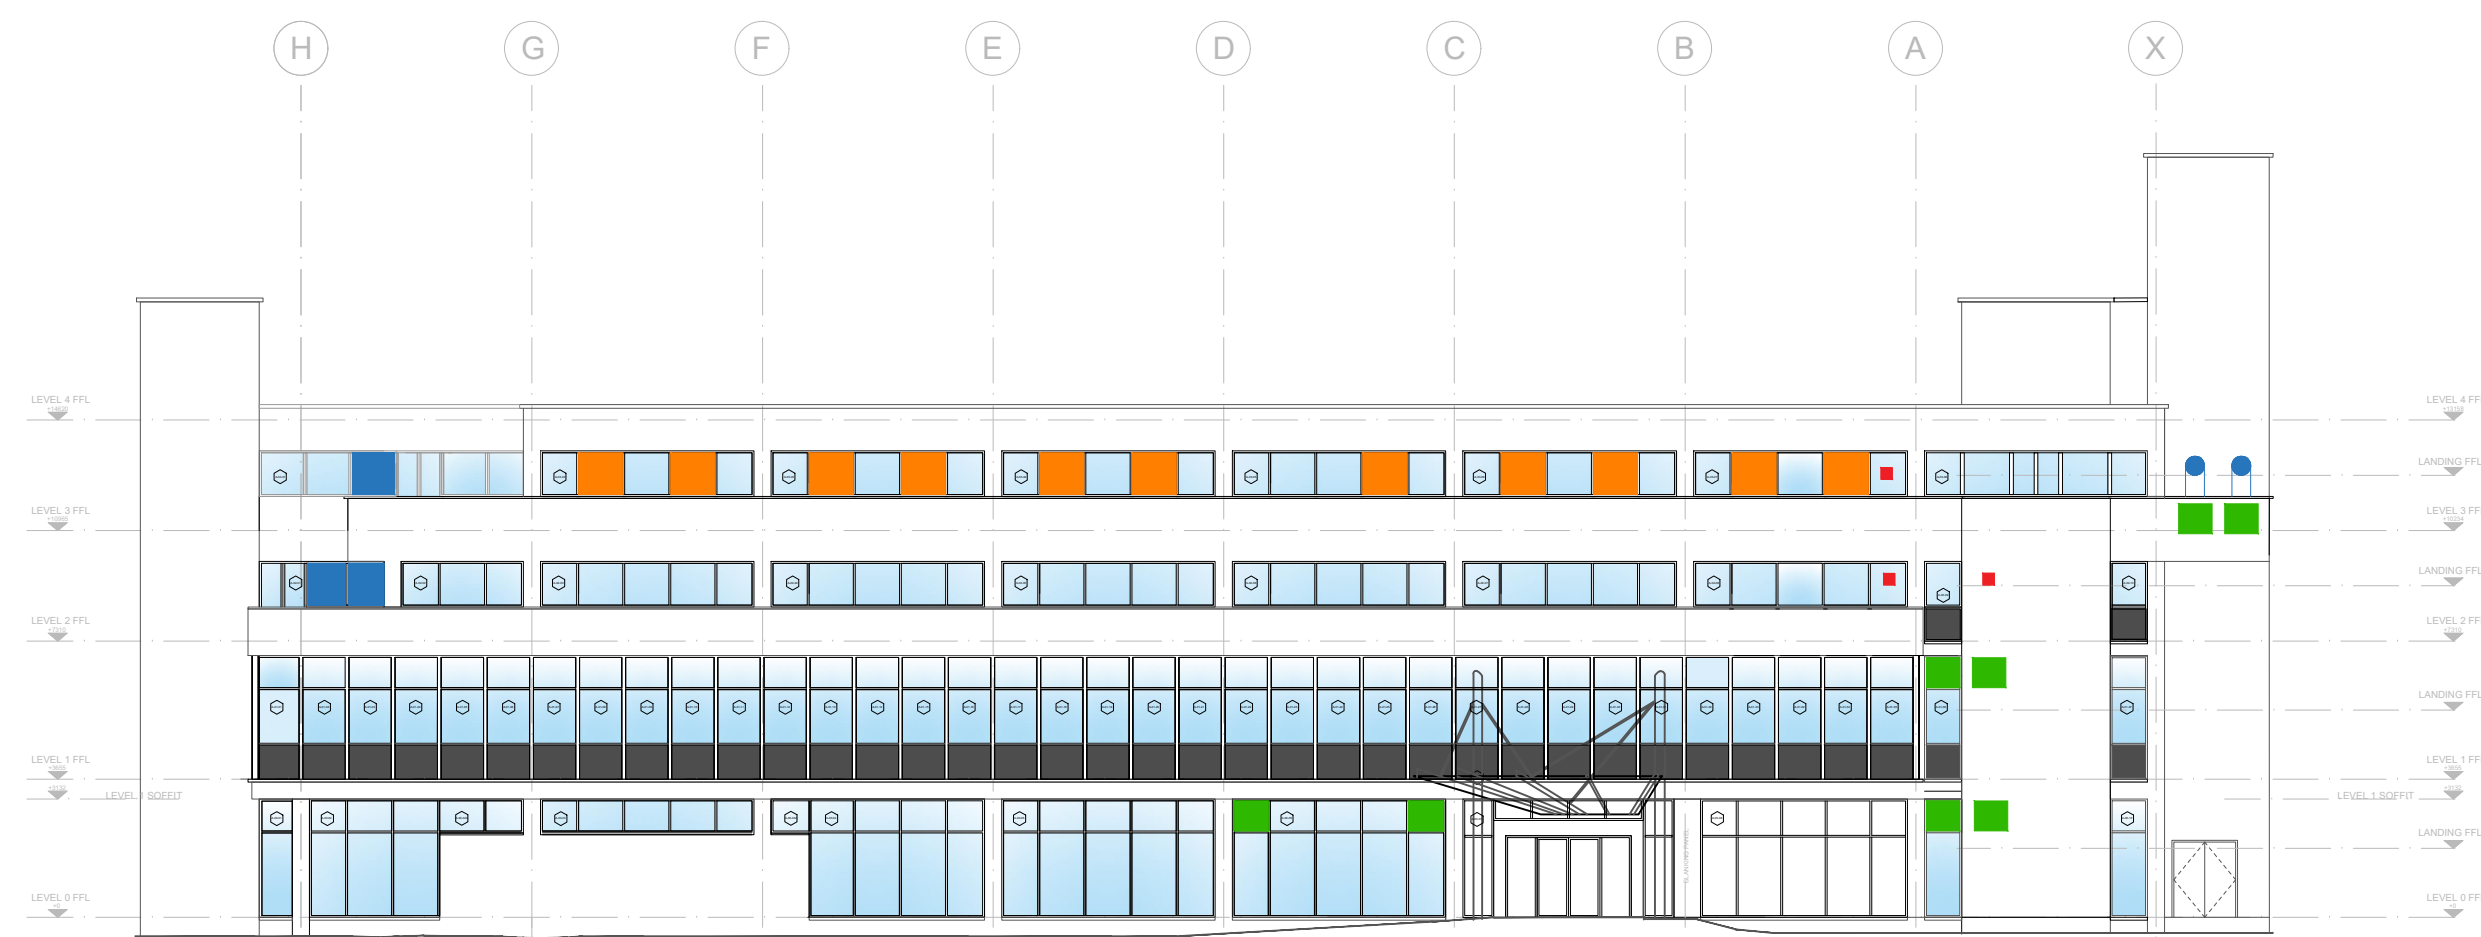


PROPOSED SOUTH WEST ELEVATION - ELEVATION A

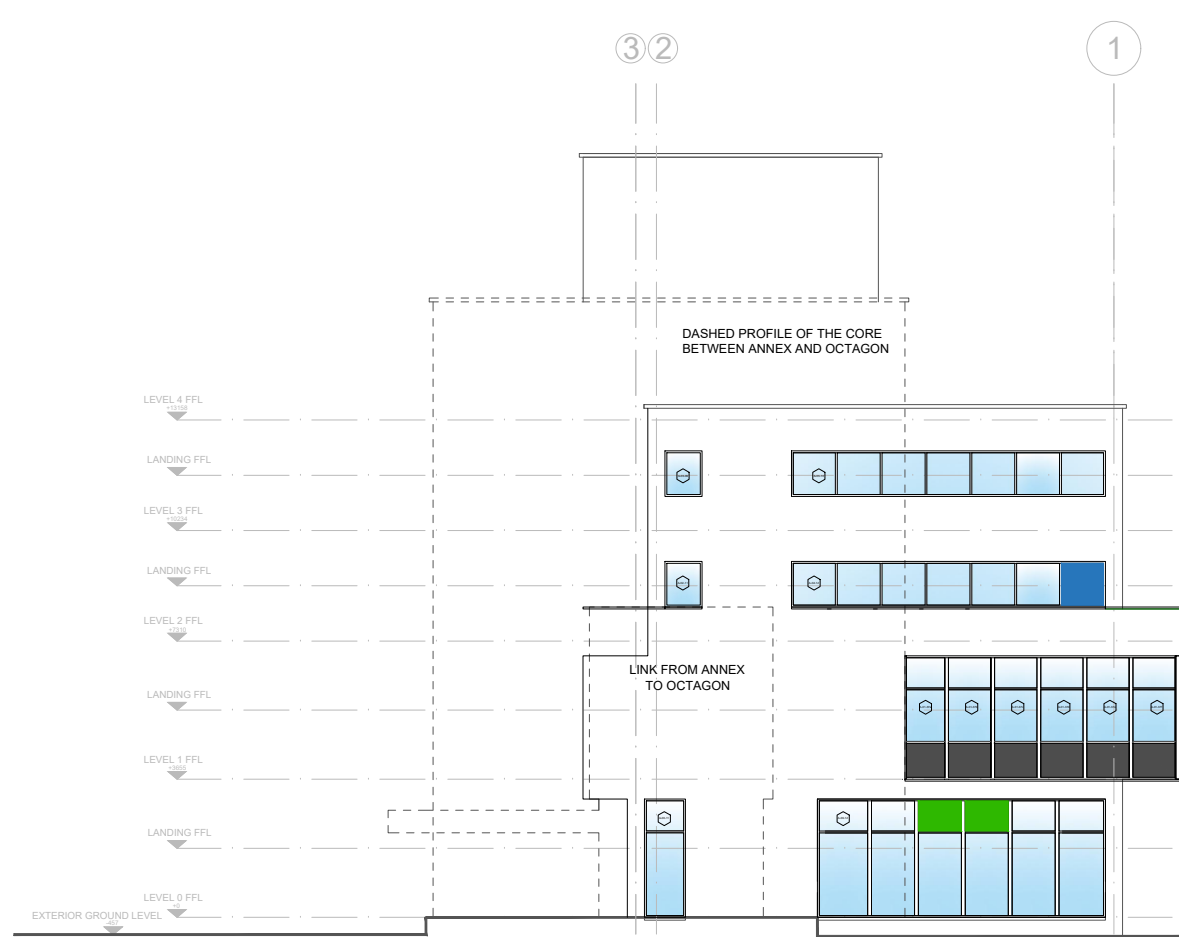


PROPOSED ELEVATION B

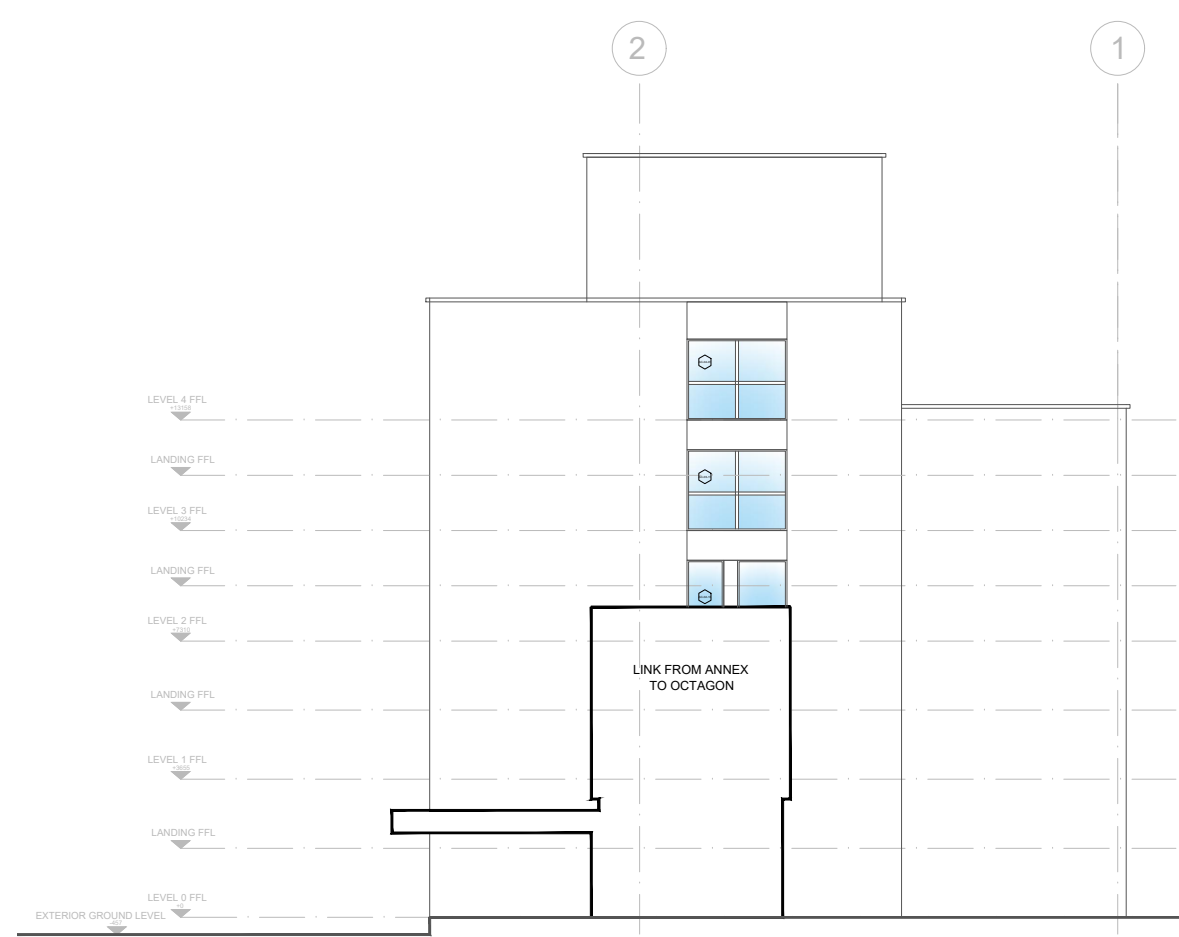


PROPOSED ELEVATION C

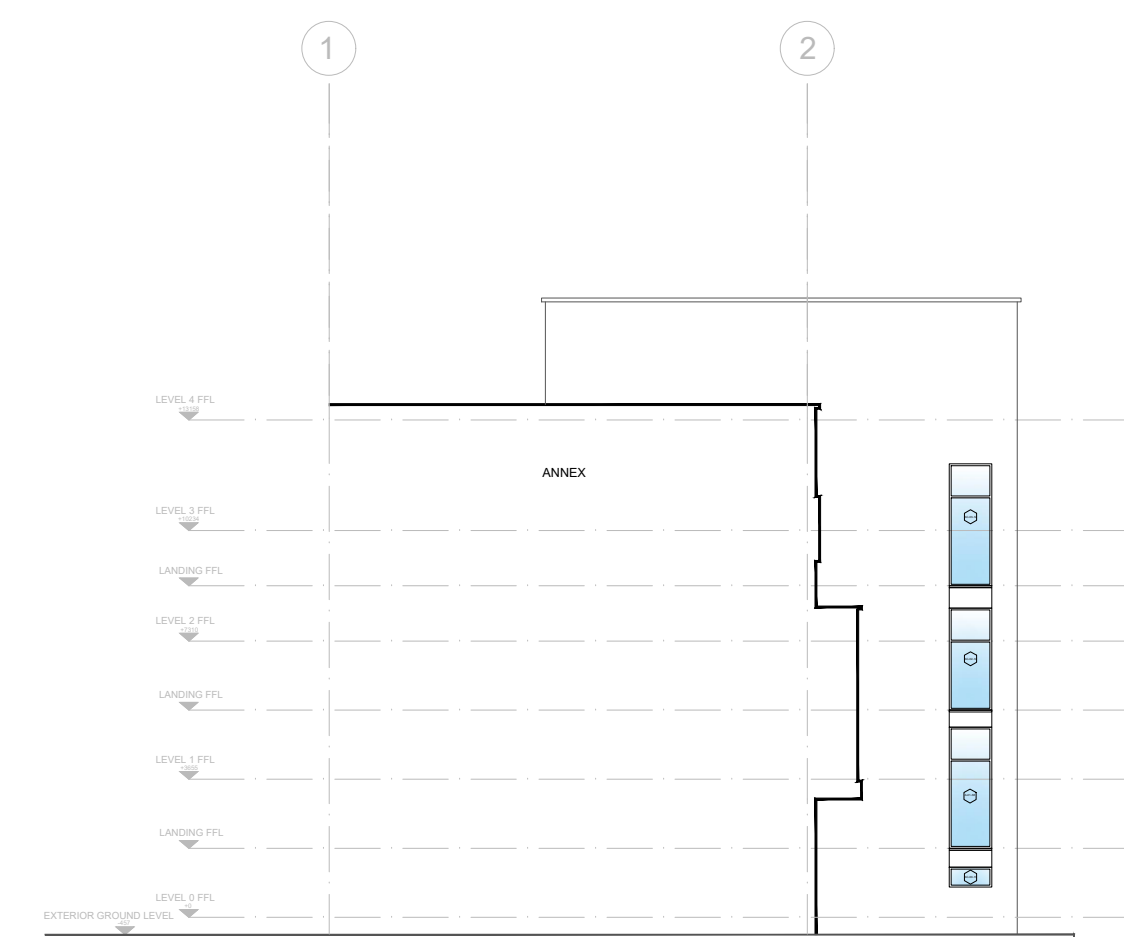


PROPOSED ELEVATION D

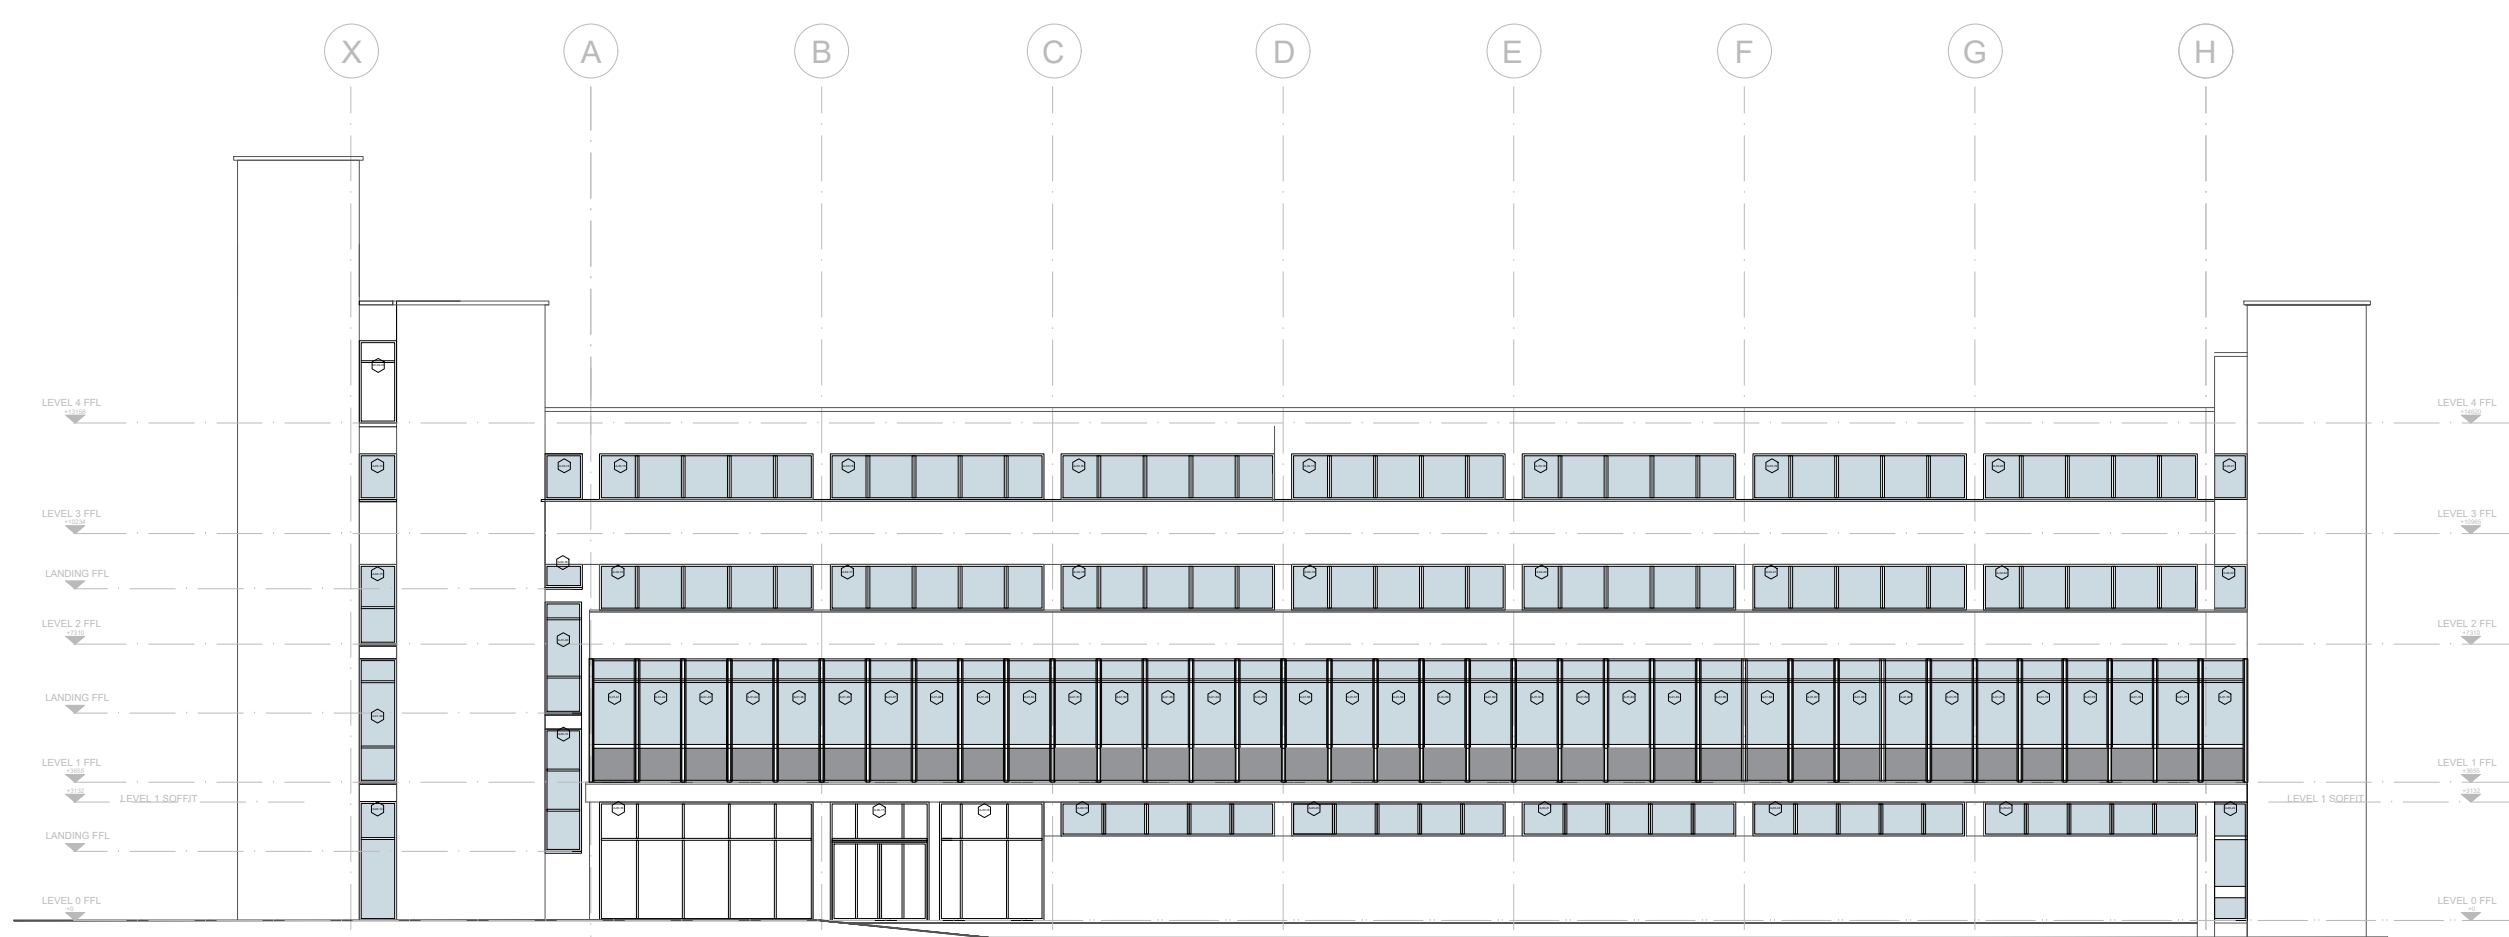


EXISTING NORTH EAST ELEVATION - ELEVATION E

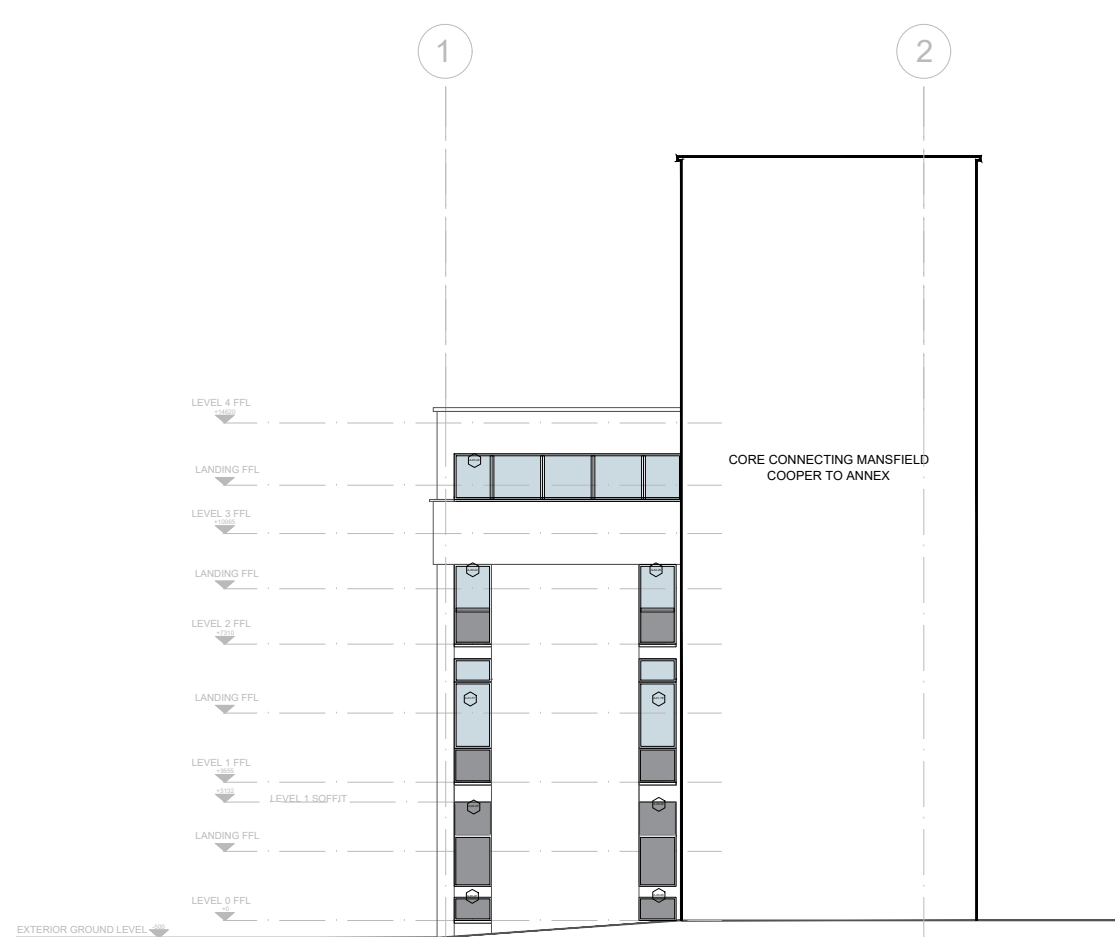


EXISTING SOUTH WEST ELEVATION - ELEVATION F

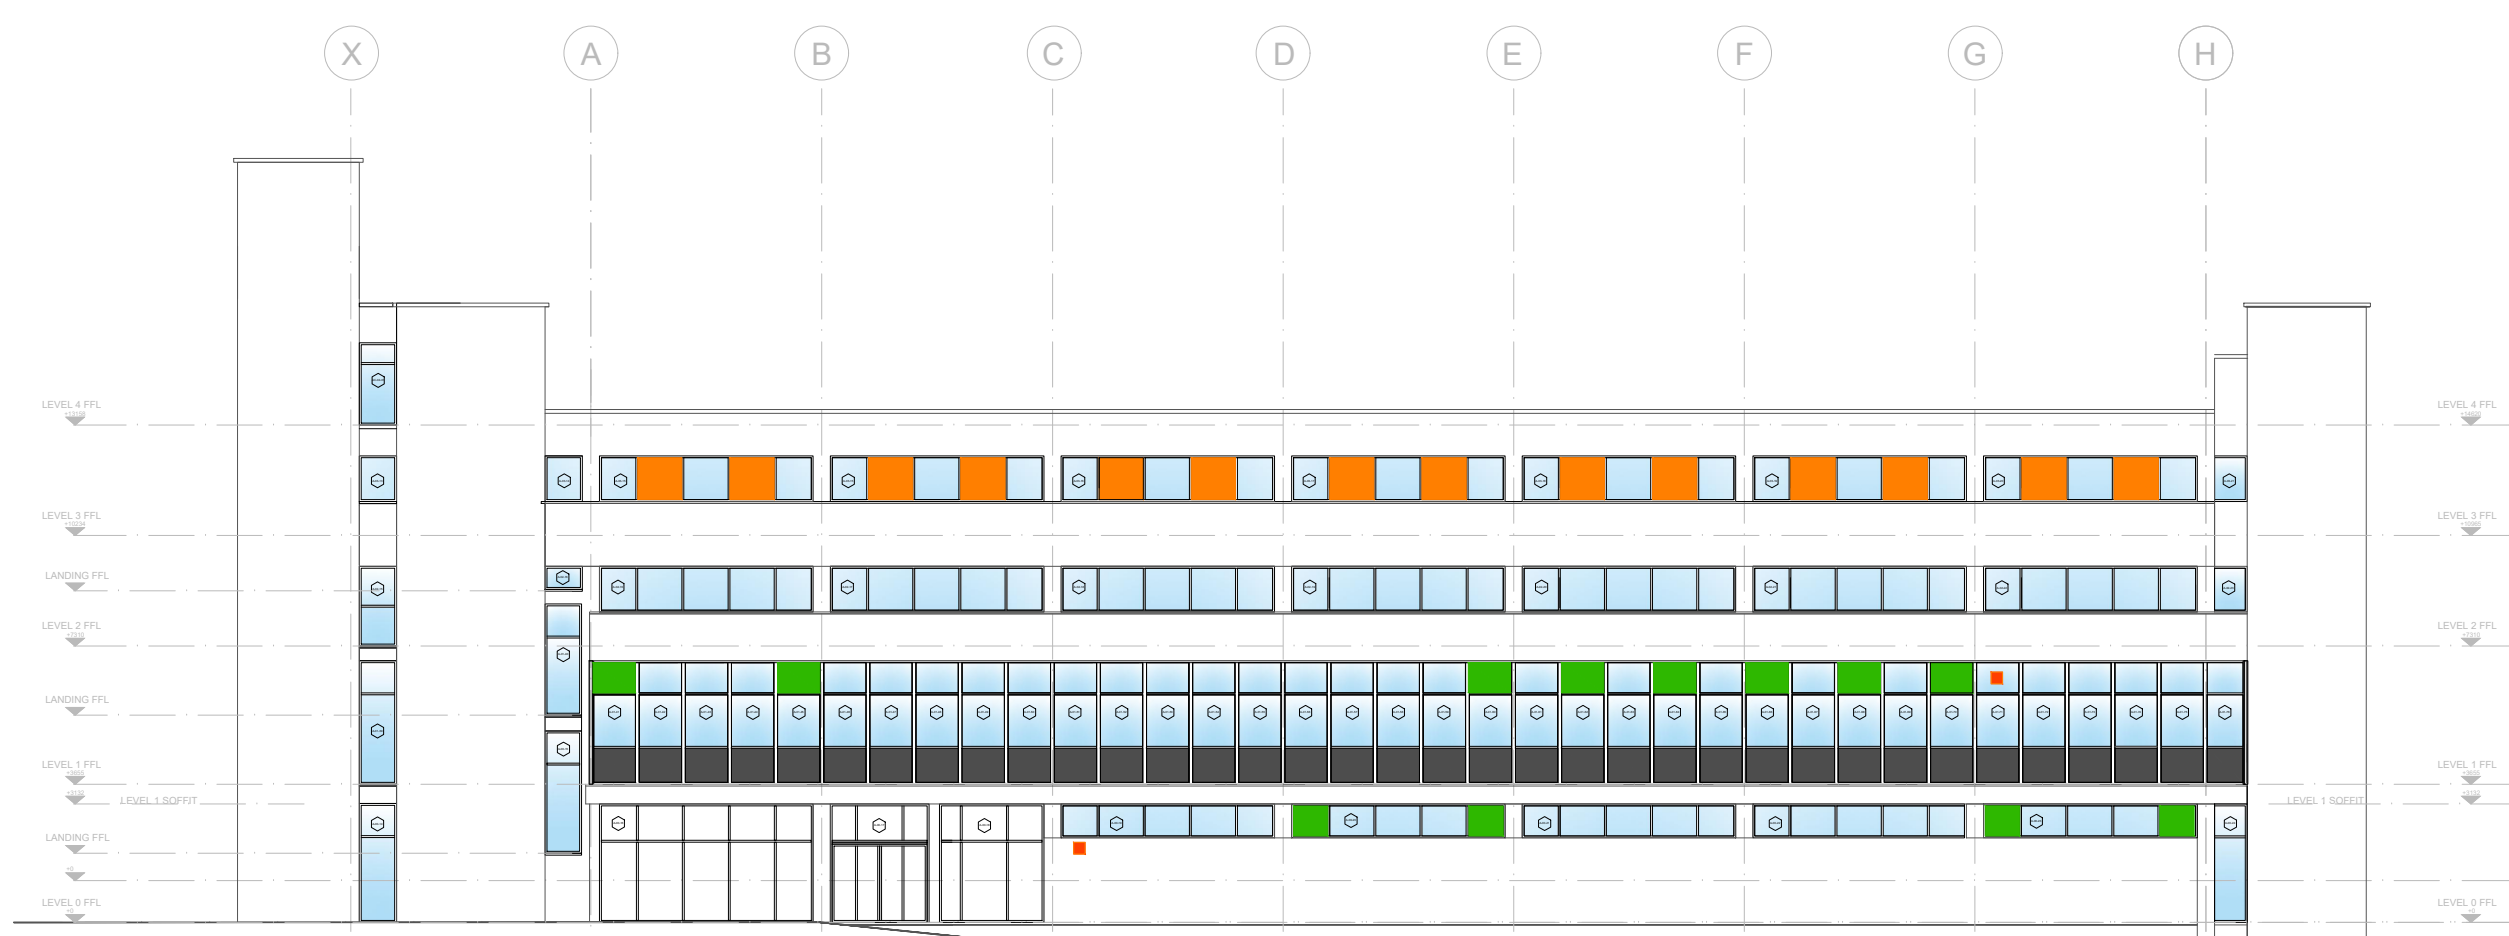

PROPOSED NORTH EAST ELEVATION - ELEVATION E

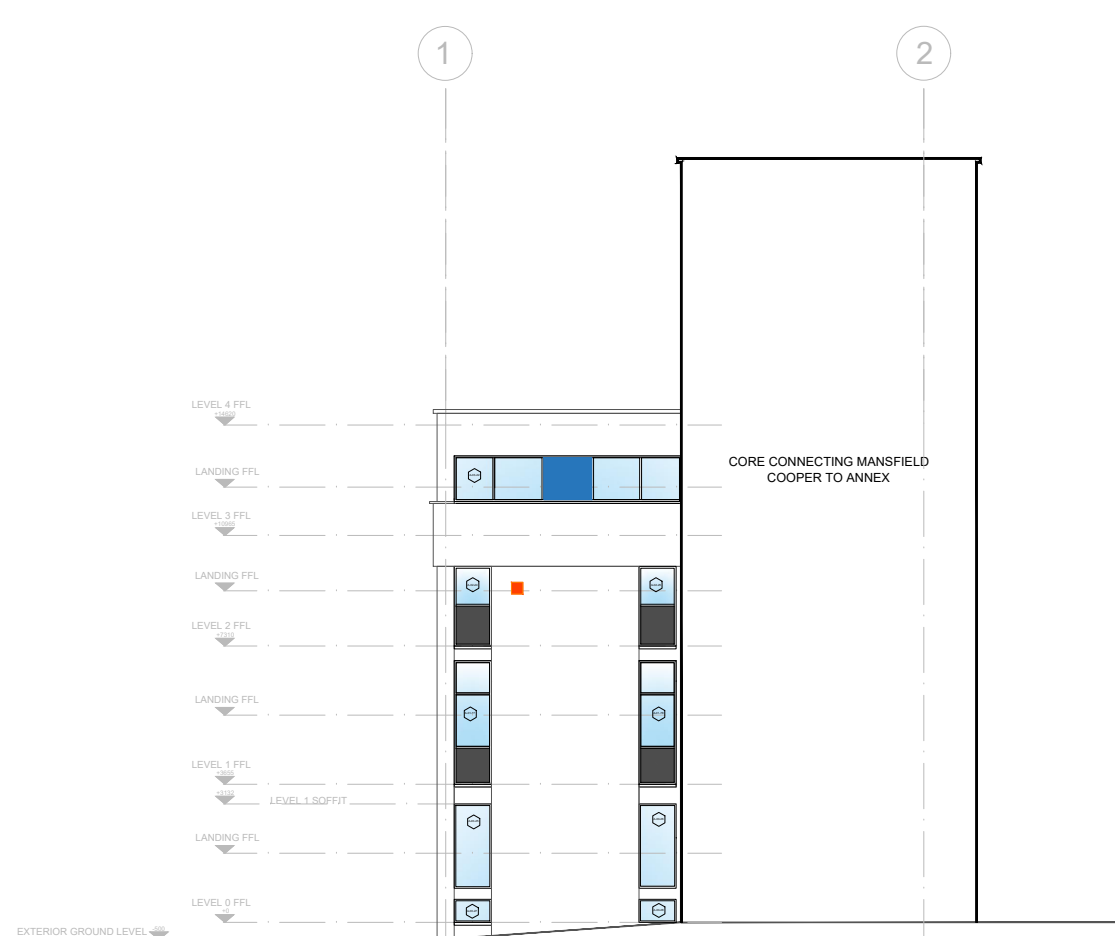

PROPOSED SOUTH WEST ELEVATION - ELEVATION F

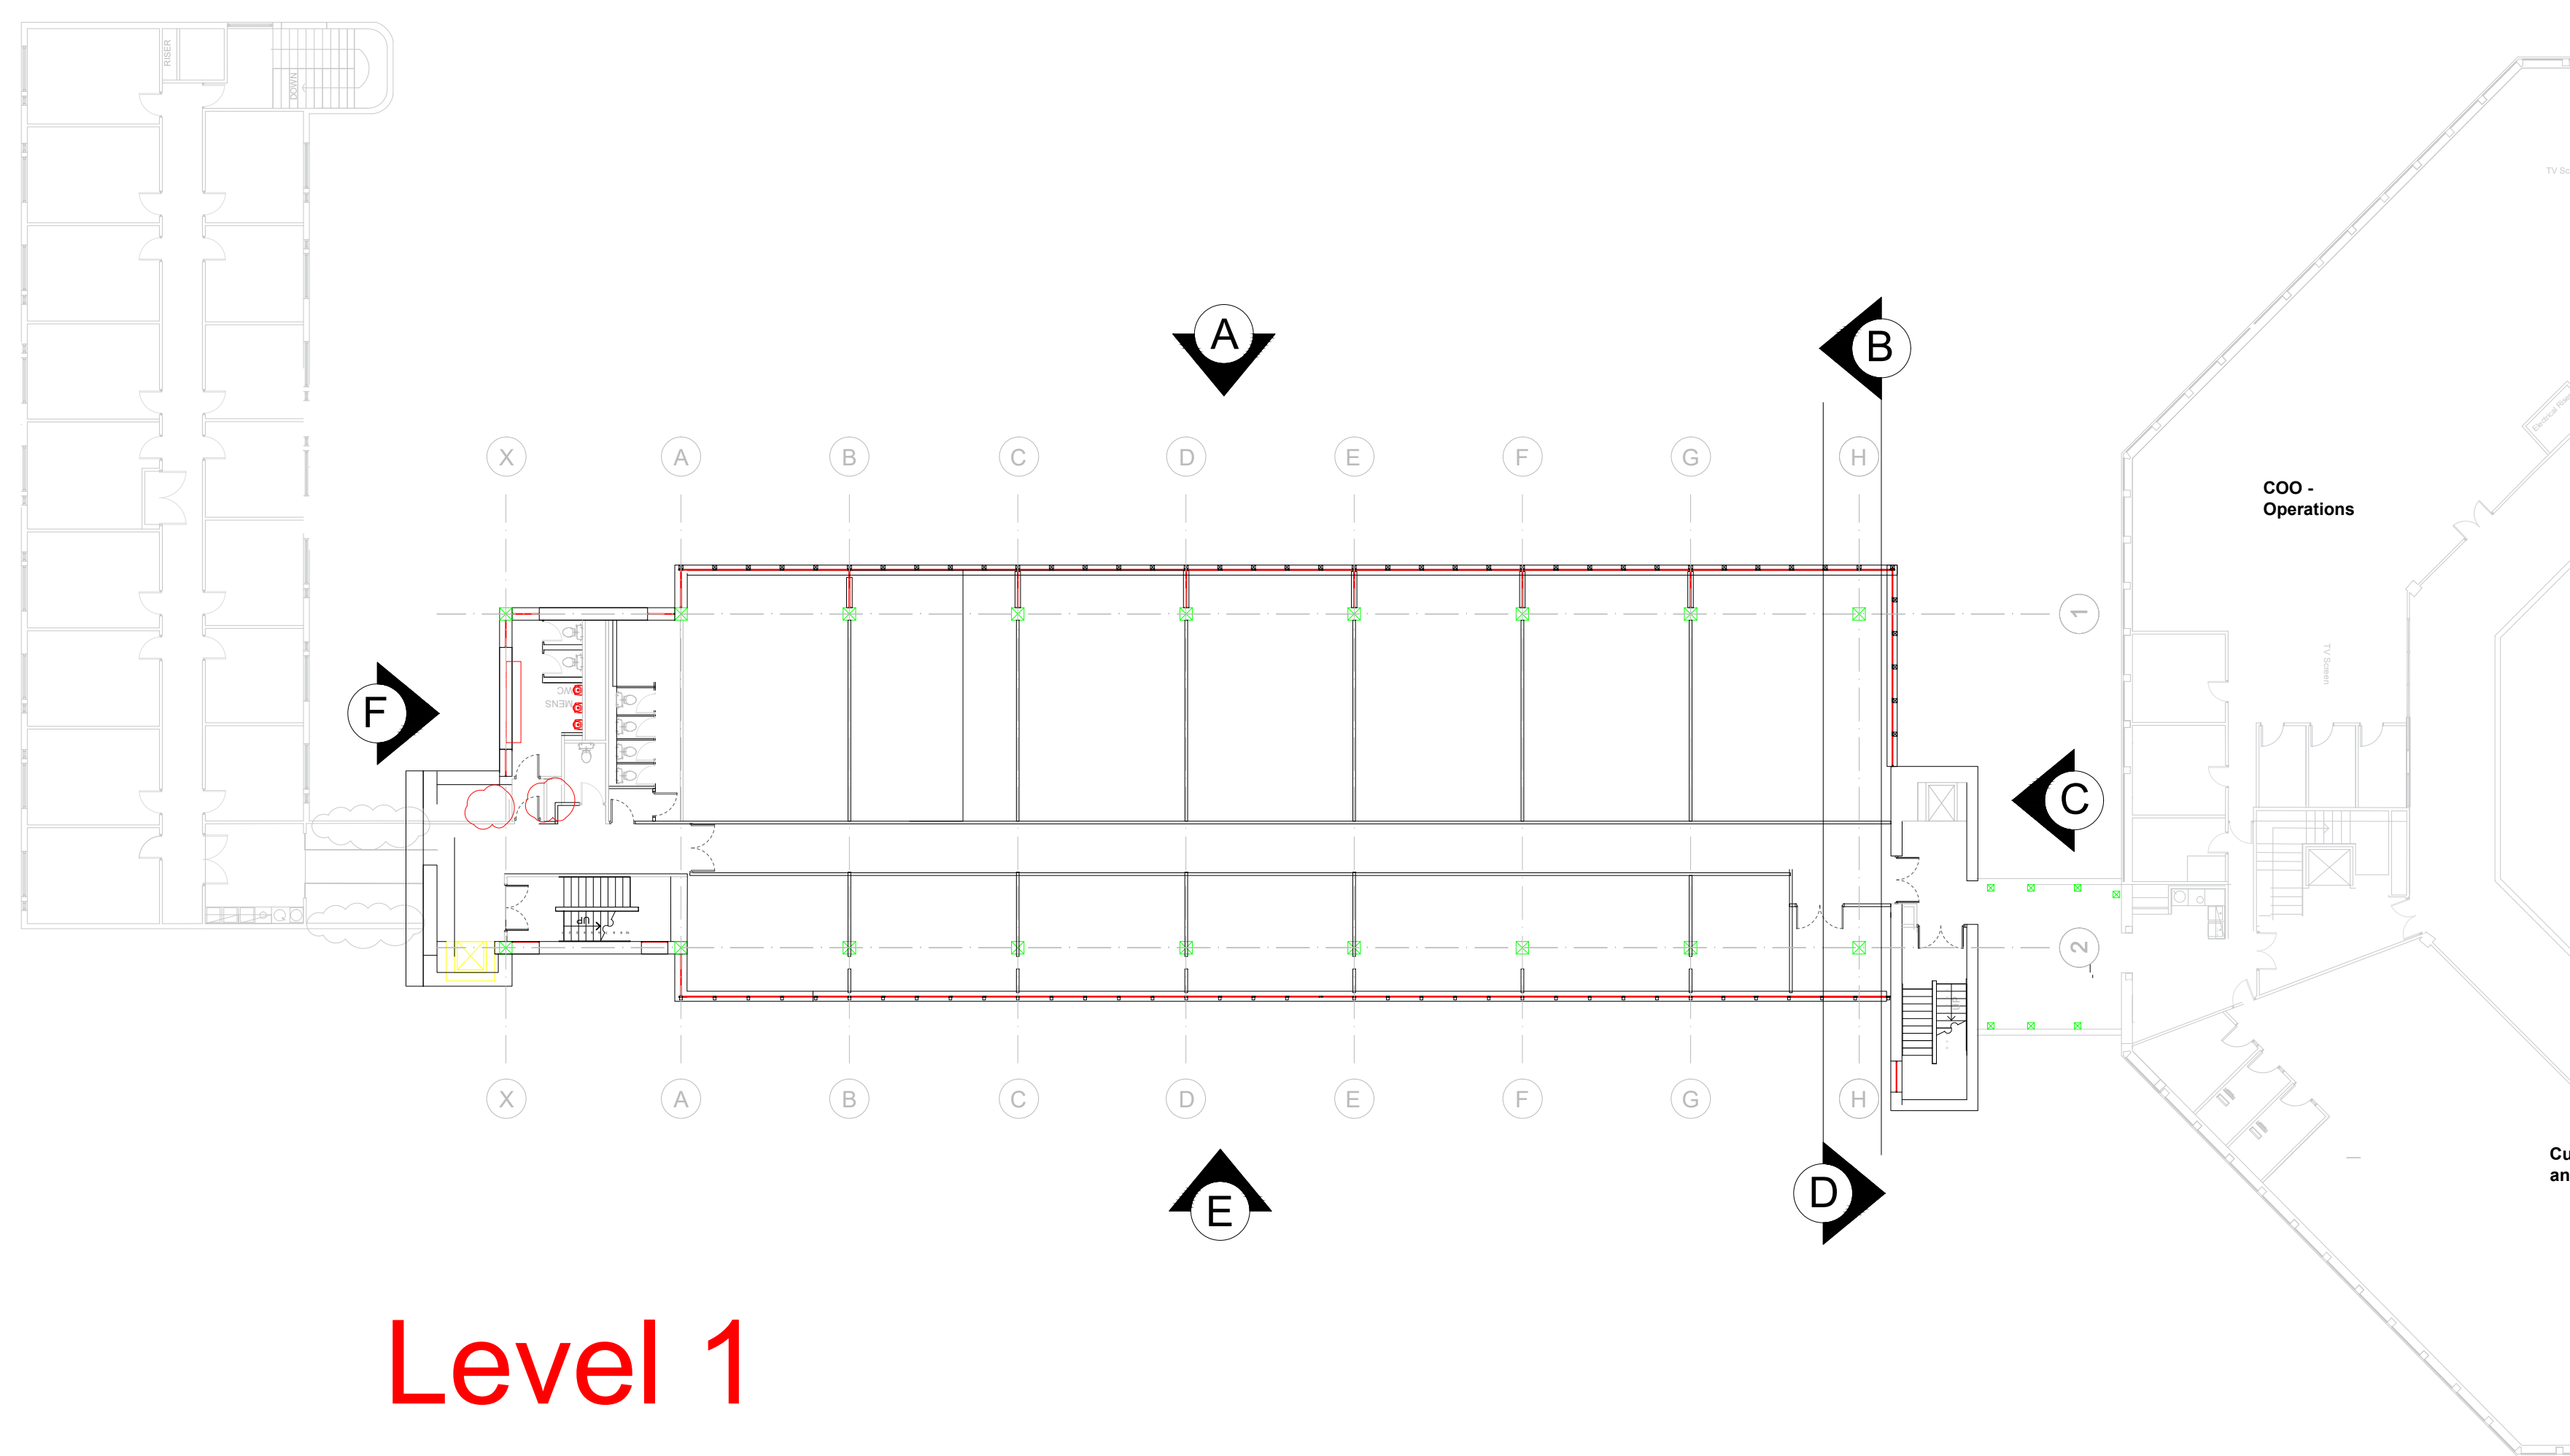

Level 1

LEVEL 1 ANNEX

CONTROL OFFICE

DATE: 25.02.22
SCALE: 1:200
PAPER SIZE: A0





PROJECT: KILBURN HOUSE MANCHESTER M15 6SE

DESIGNER: CE
REVISION: A


CLIENT: AQA

ARCHITECT: Claremont spaces


STATUS: PLANNING

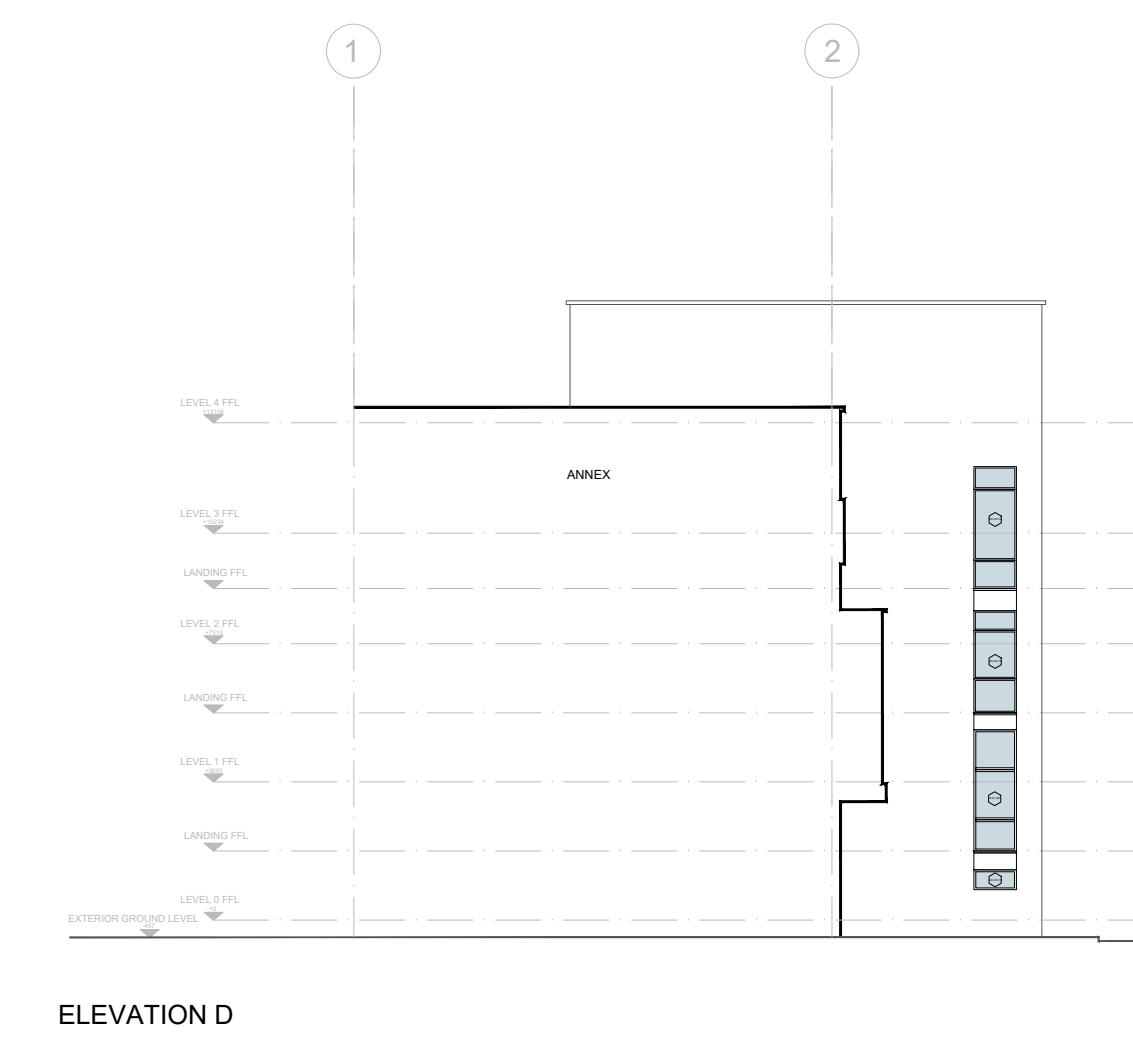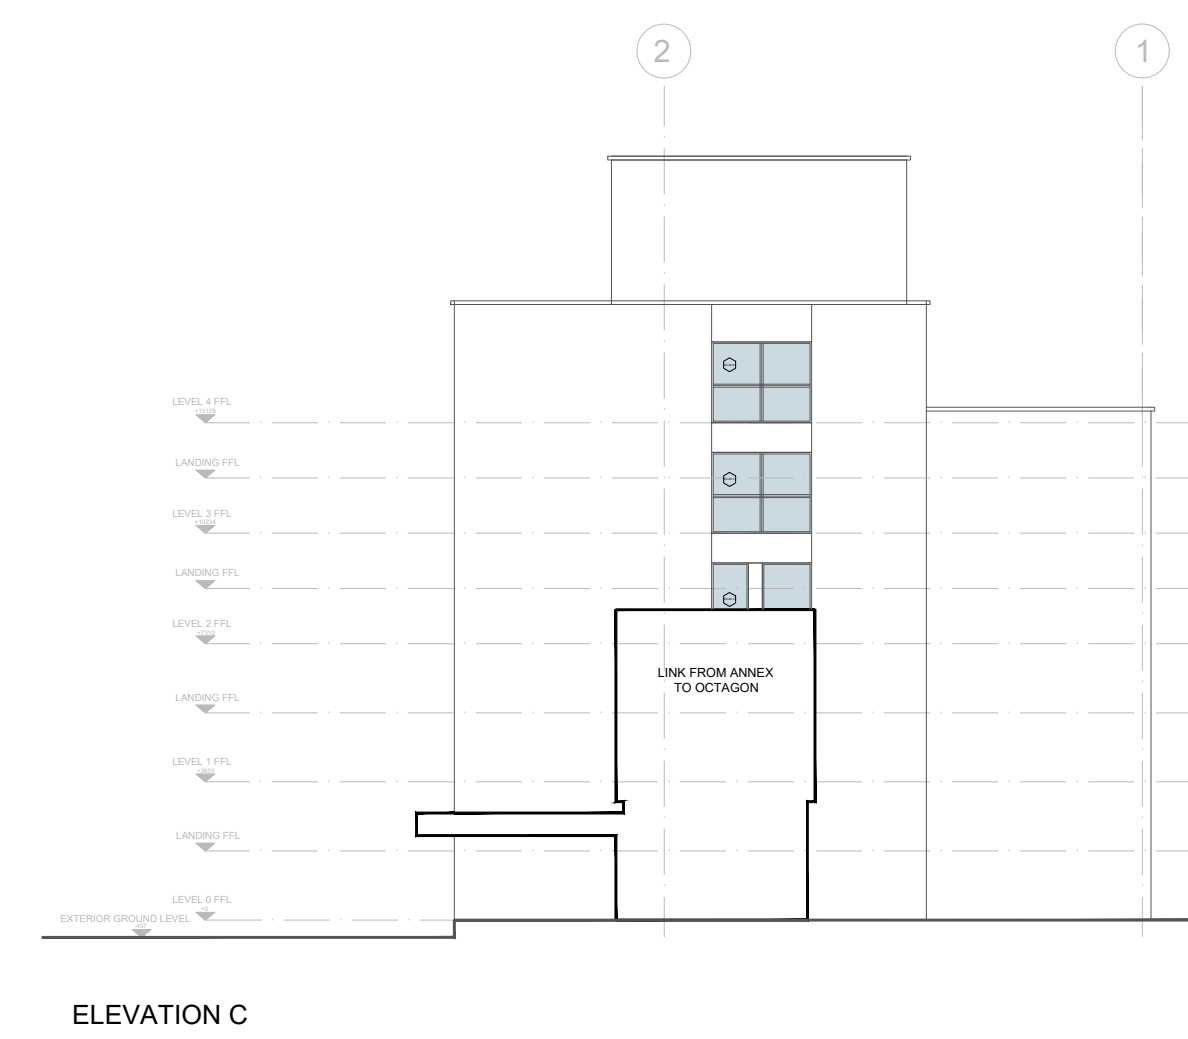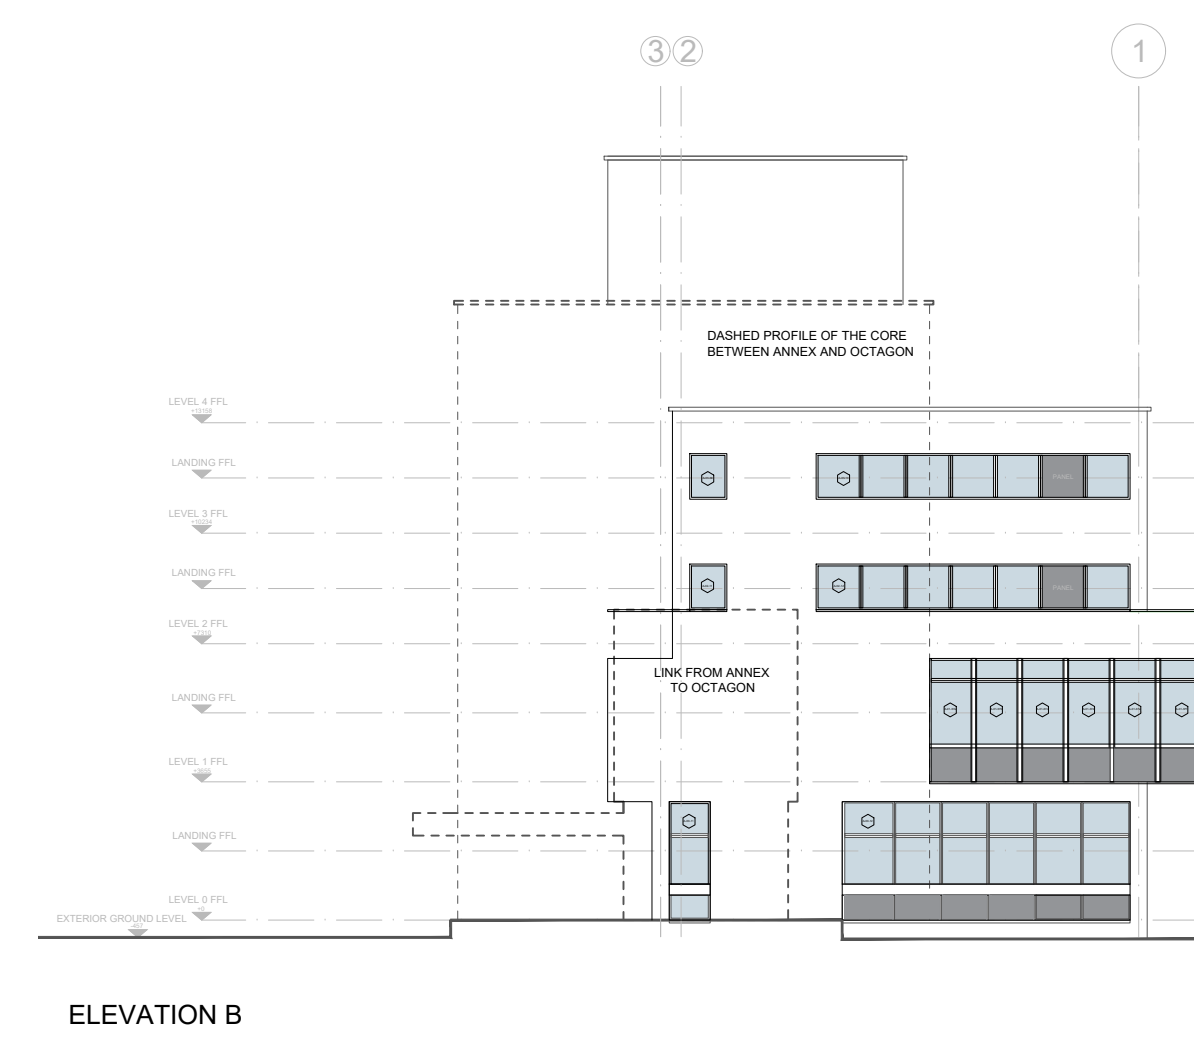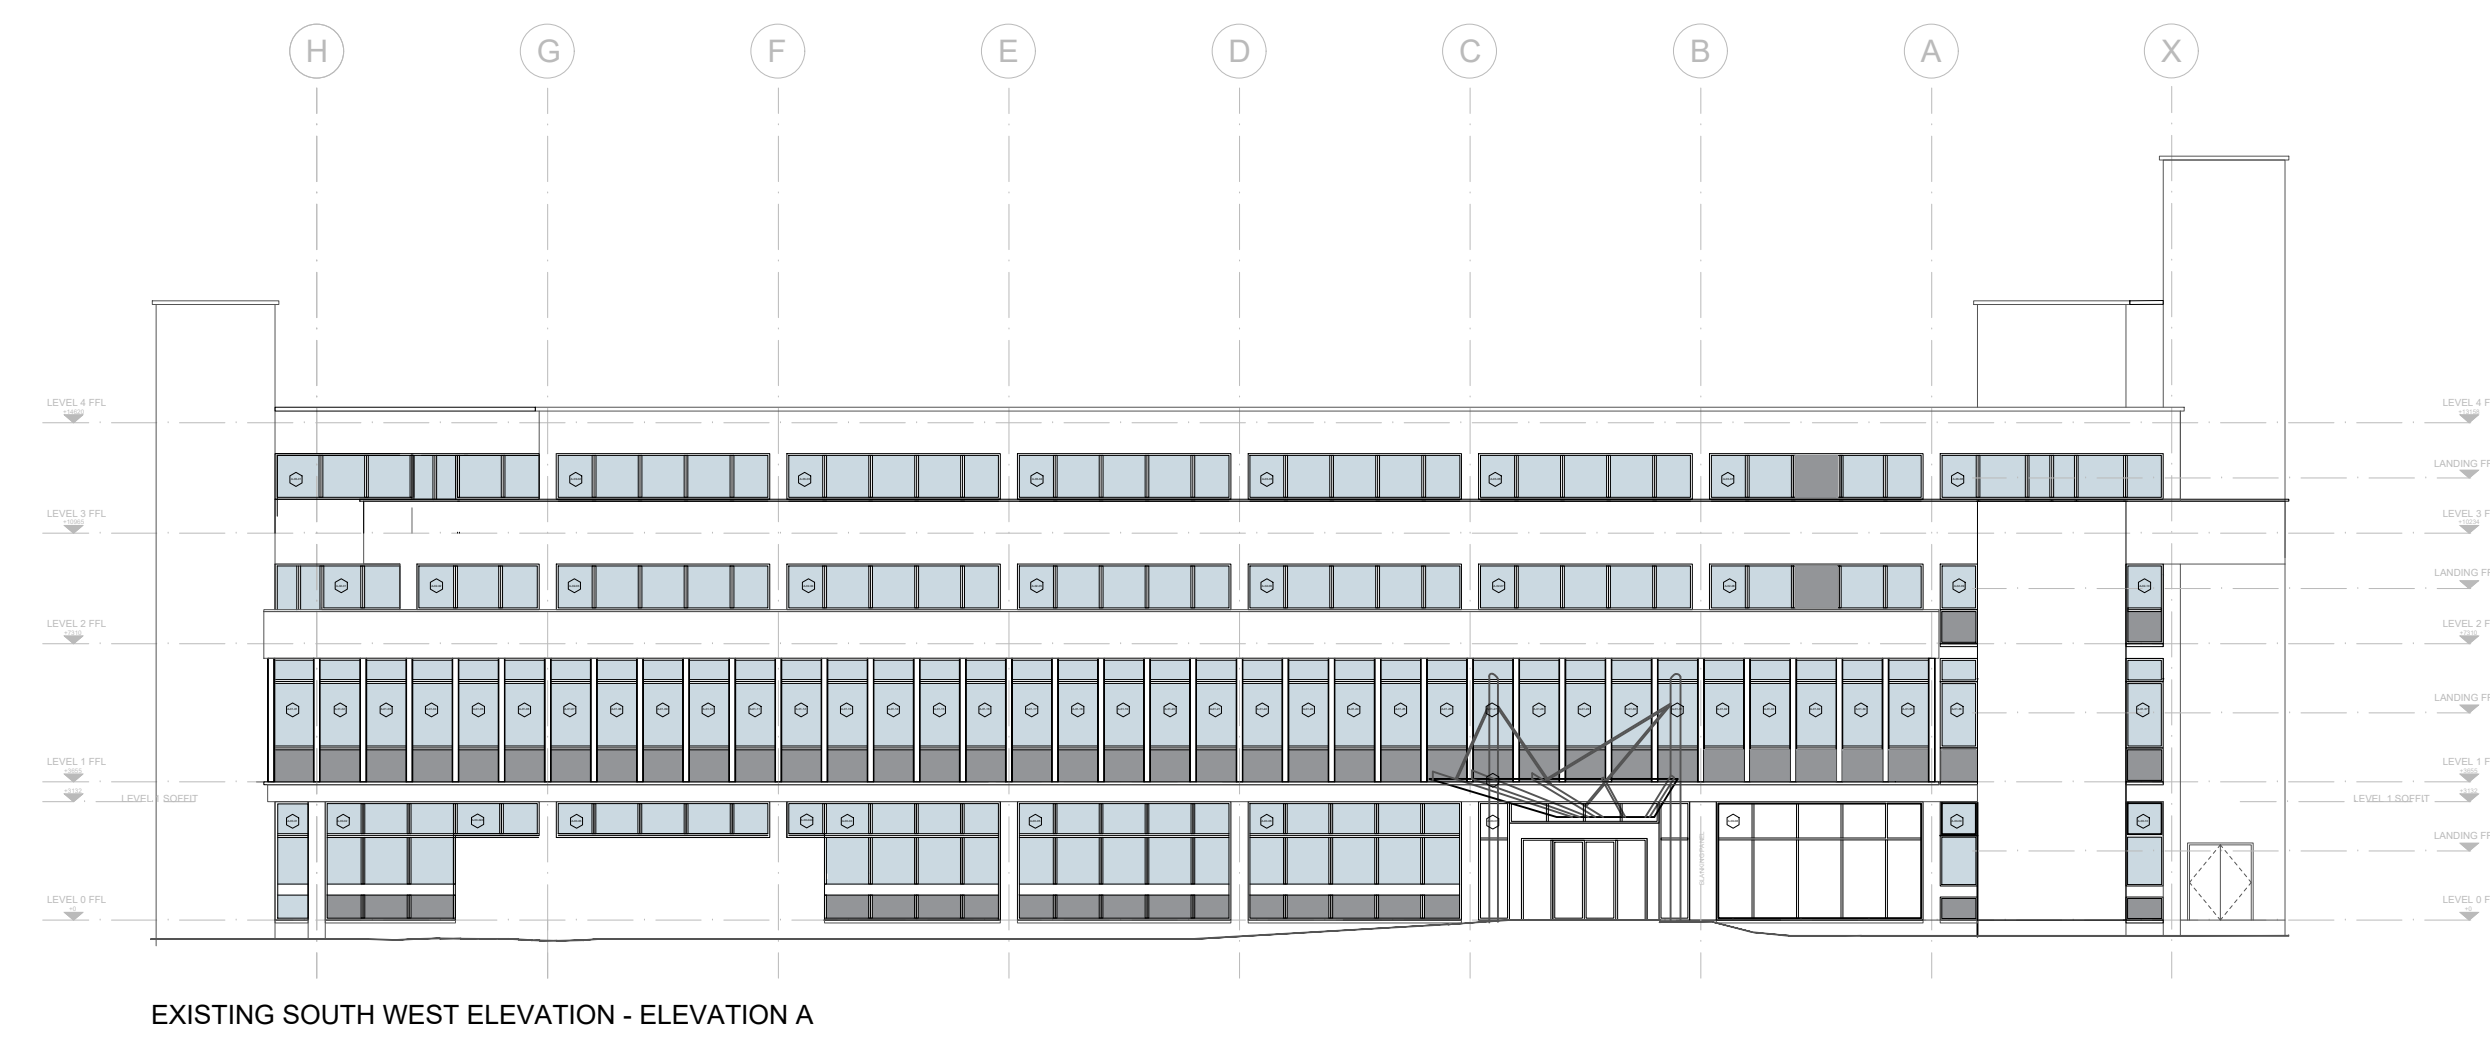

WINDOW LEGEND

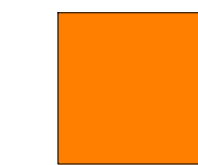


SASH WINDOW OPENINGS

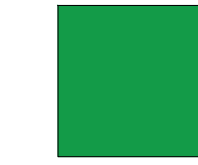

LOUVRE WINDOWS











DUCTING

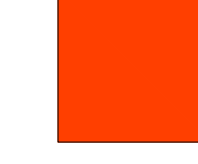


EXTRACTION FAN




SPANDREL PANEL

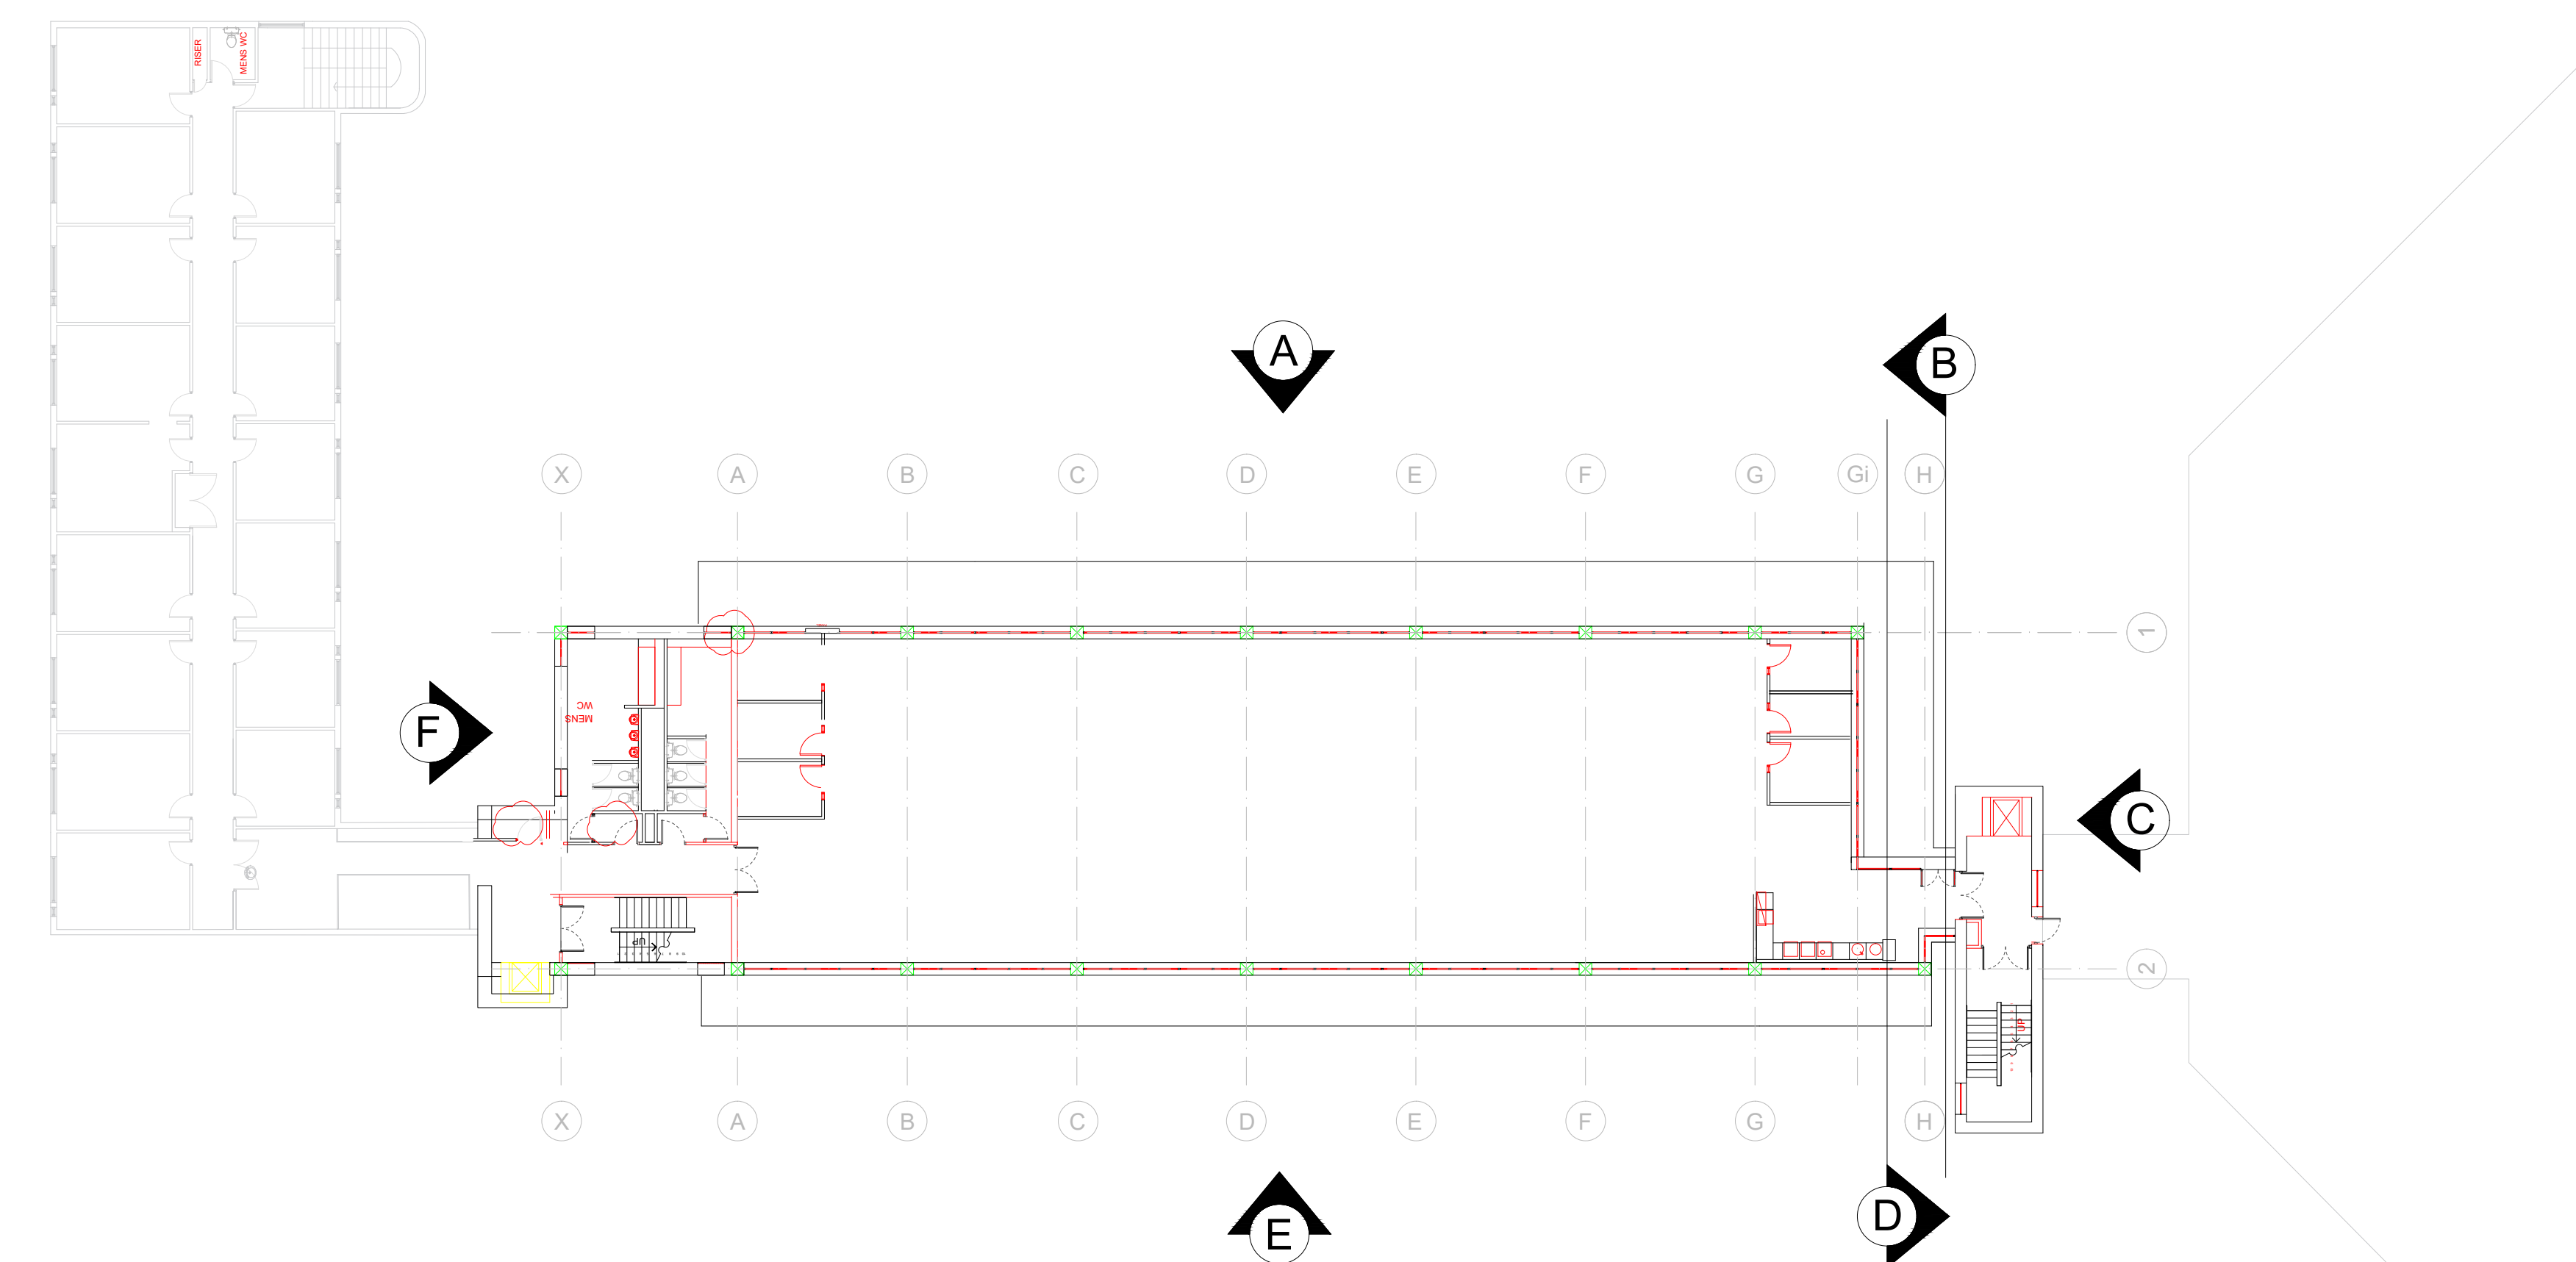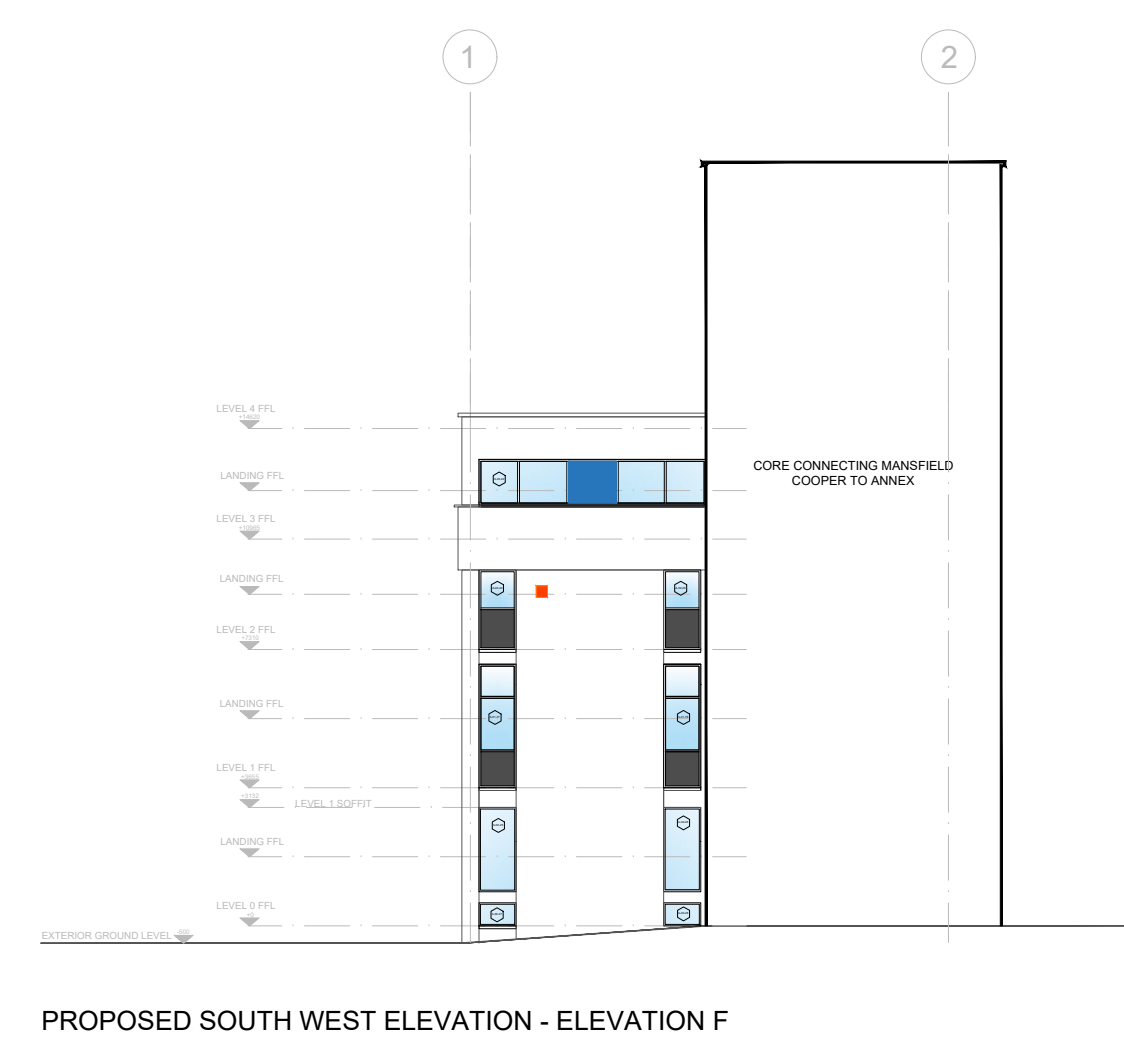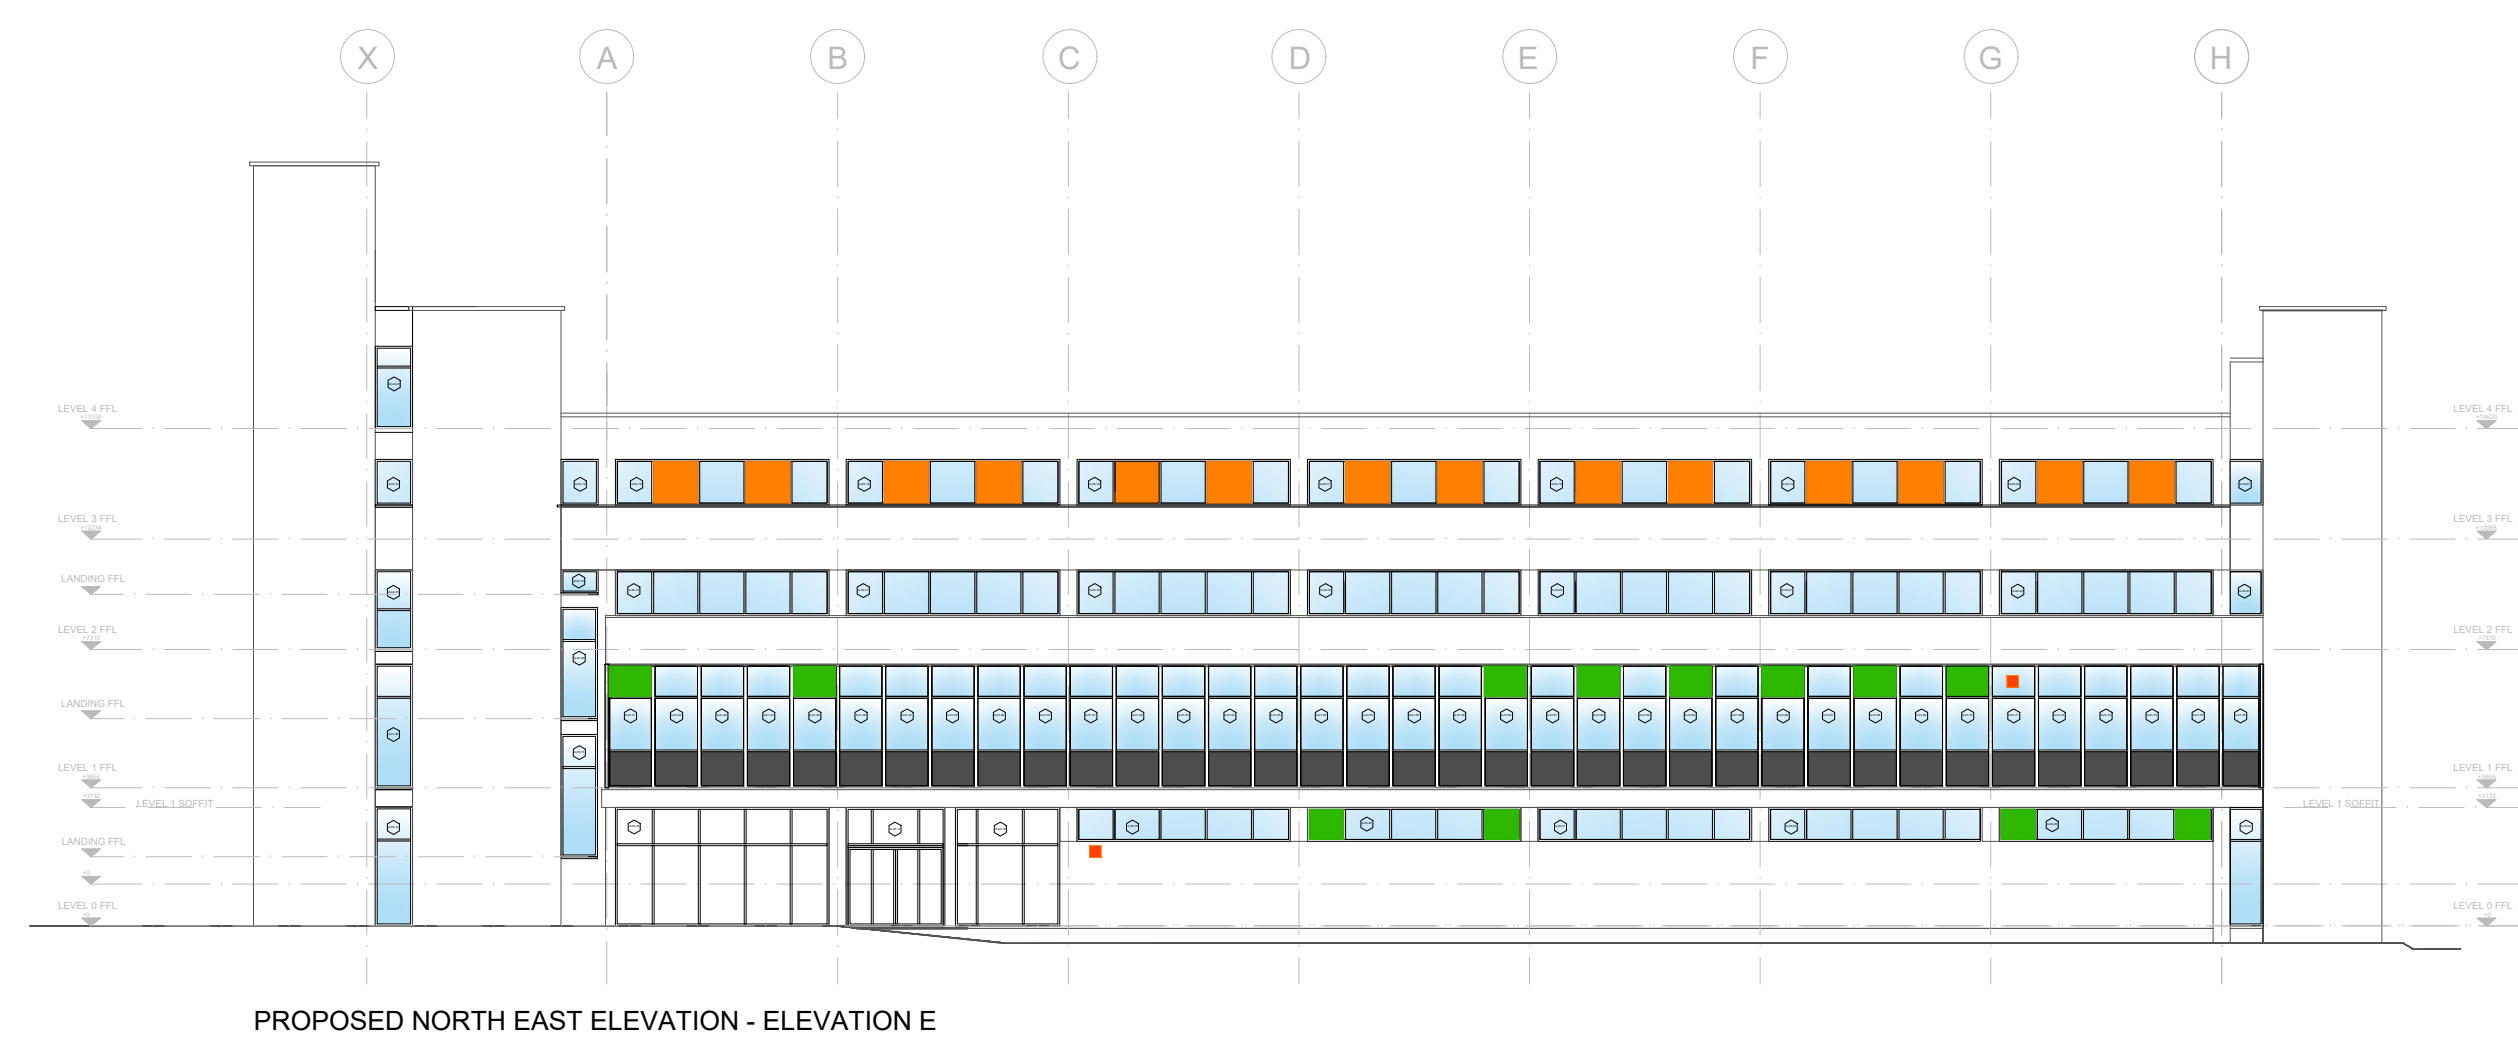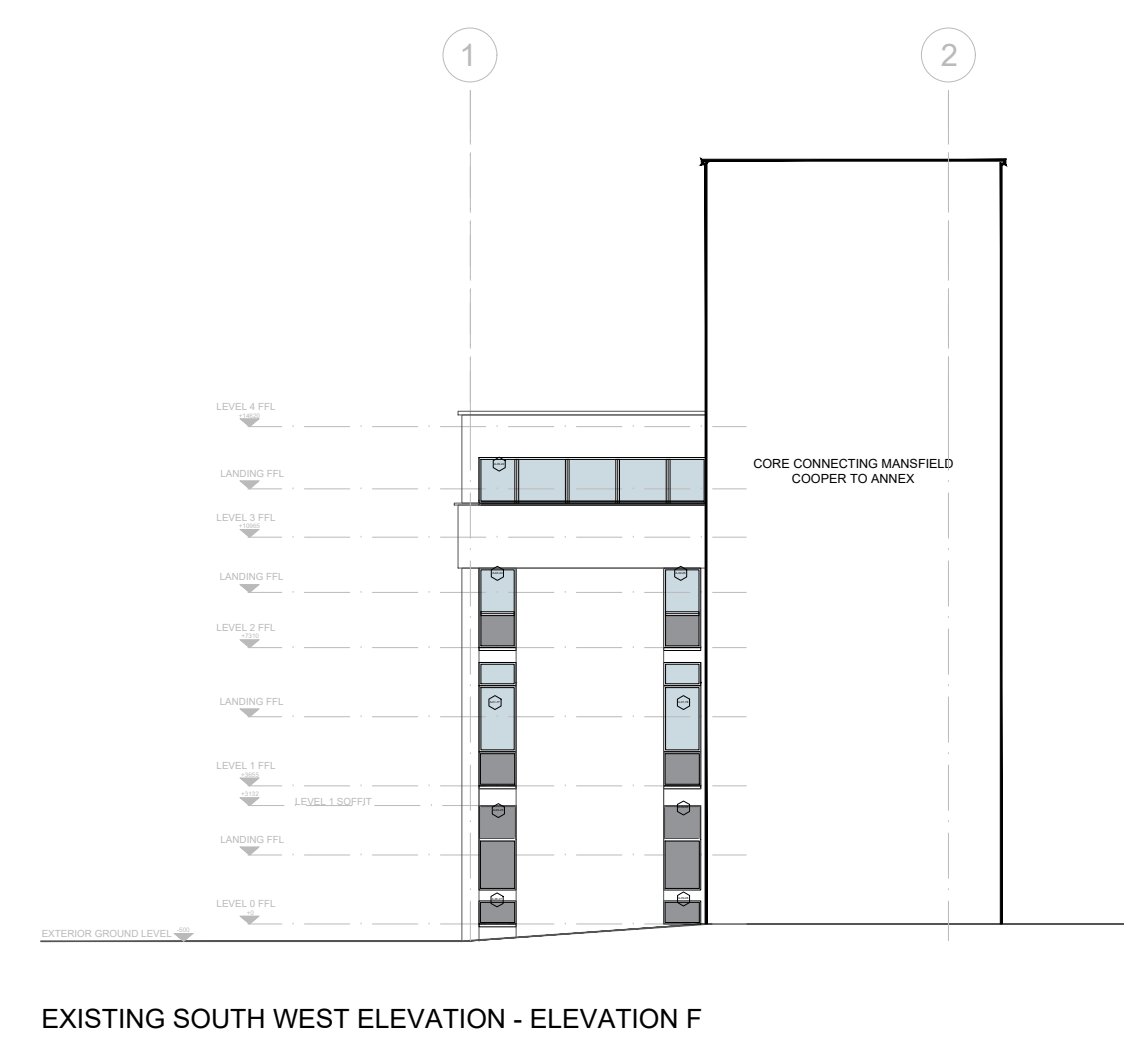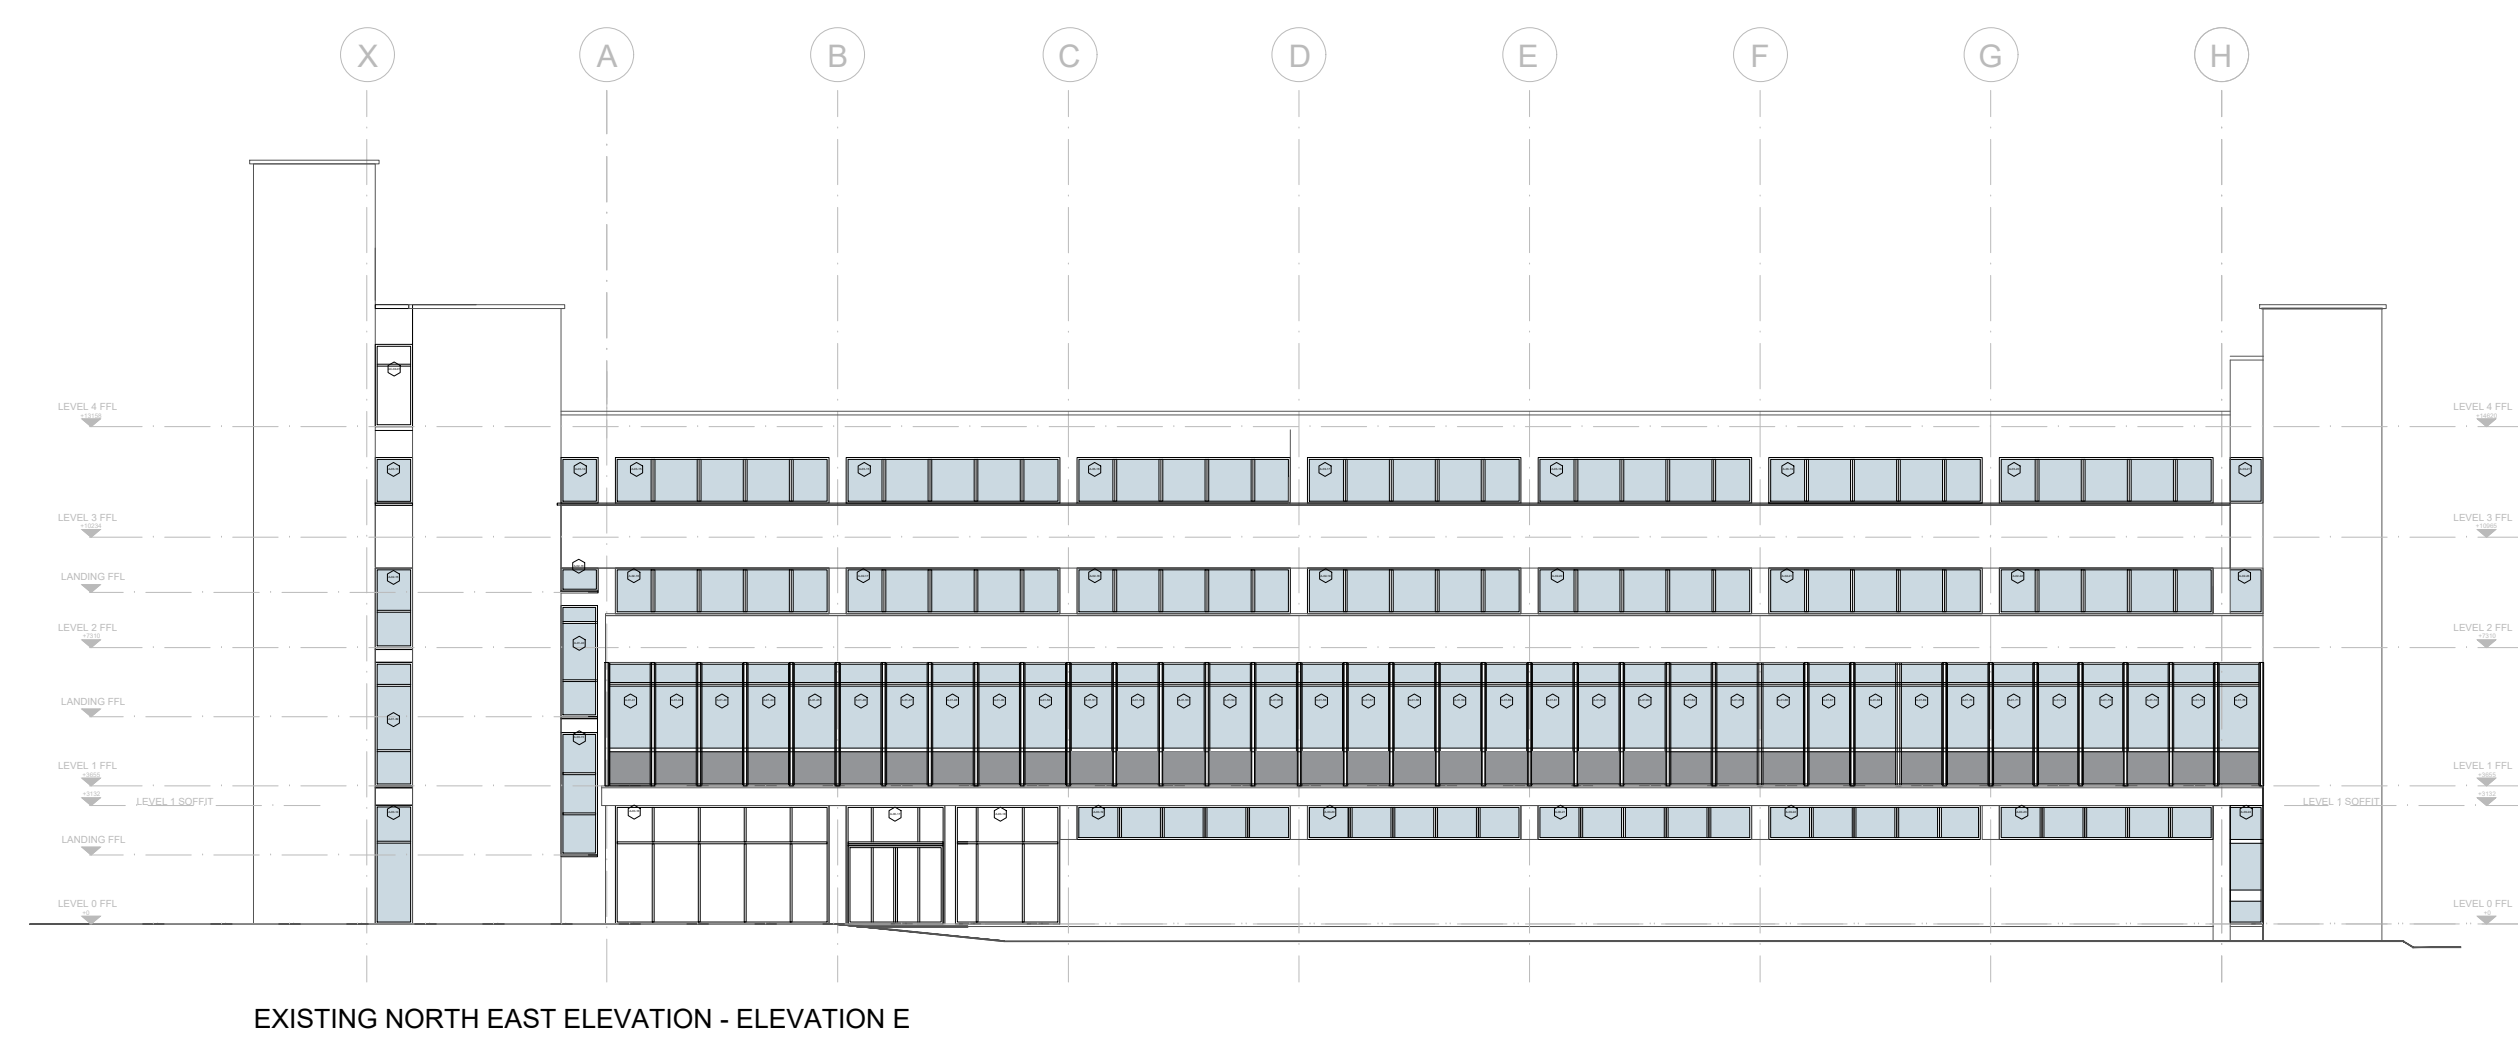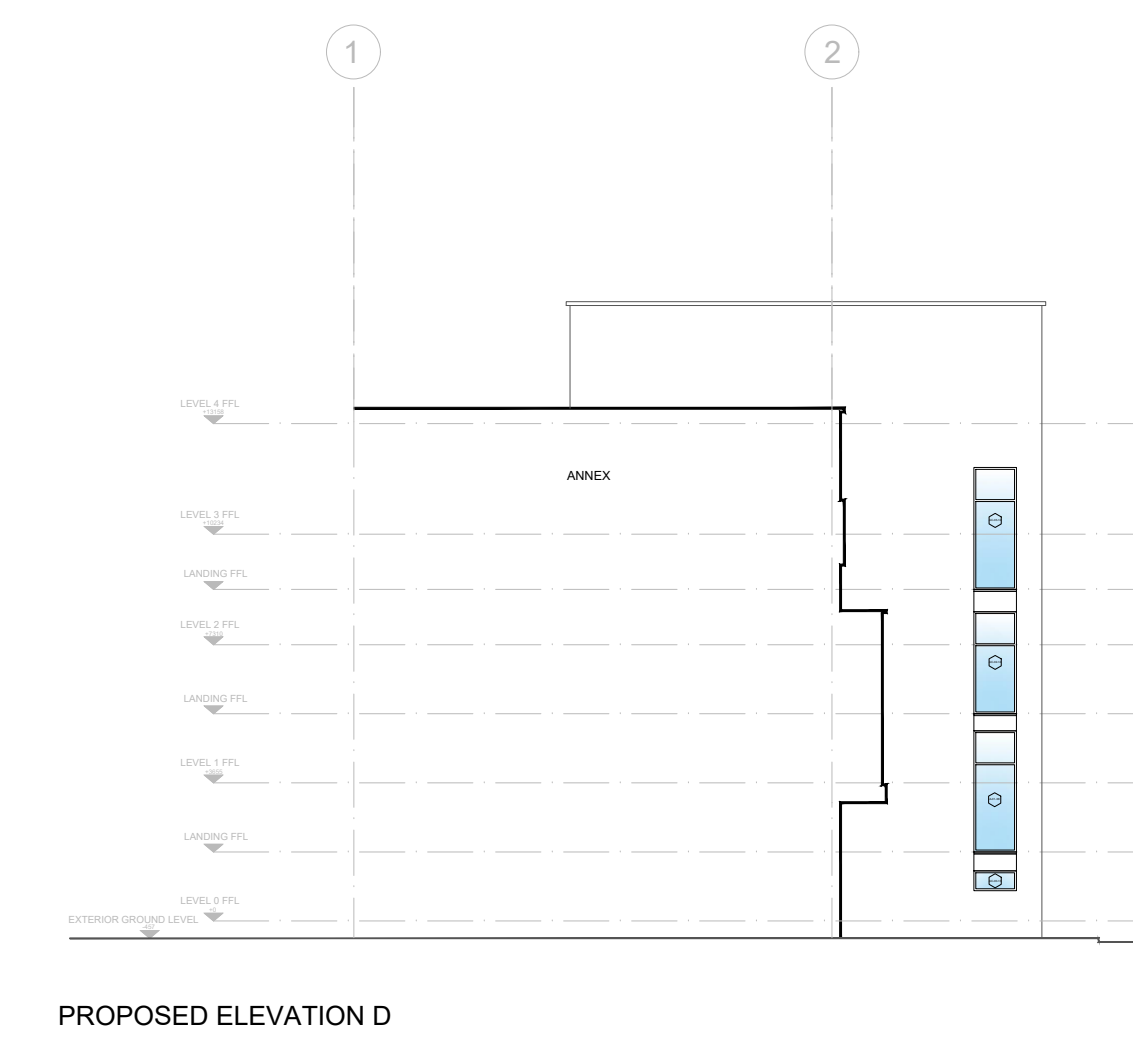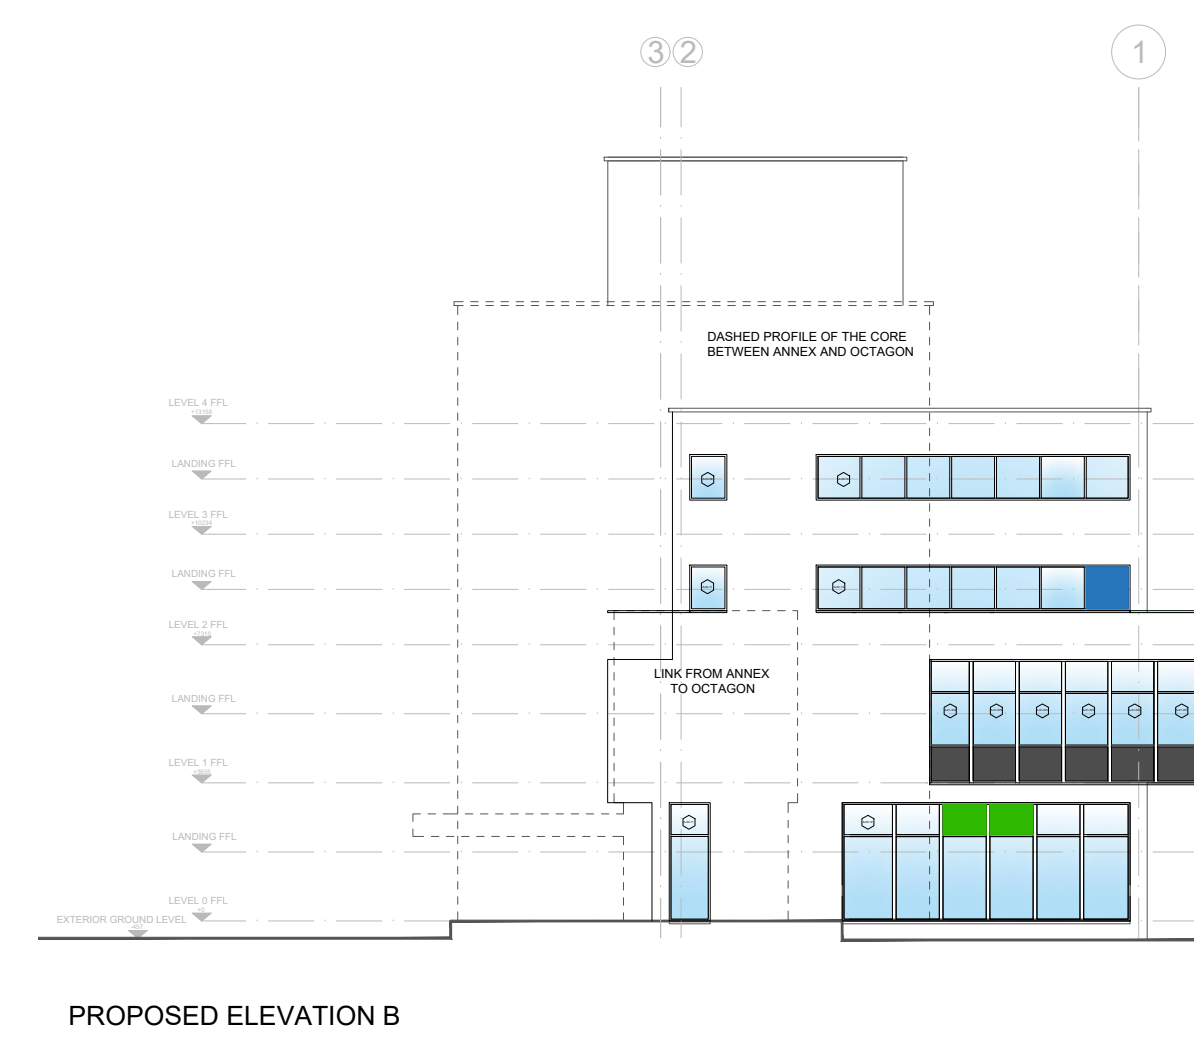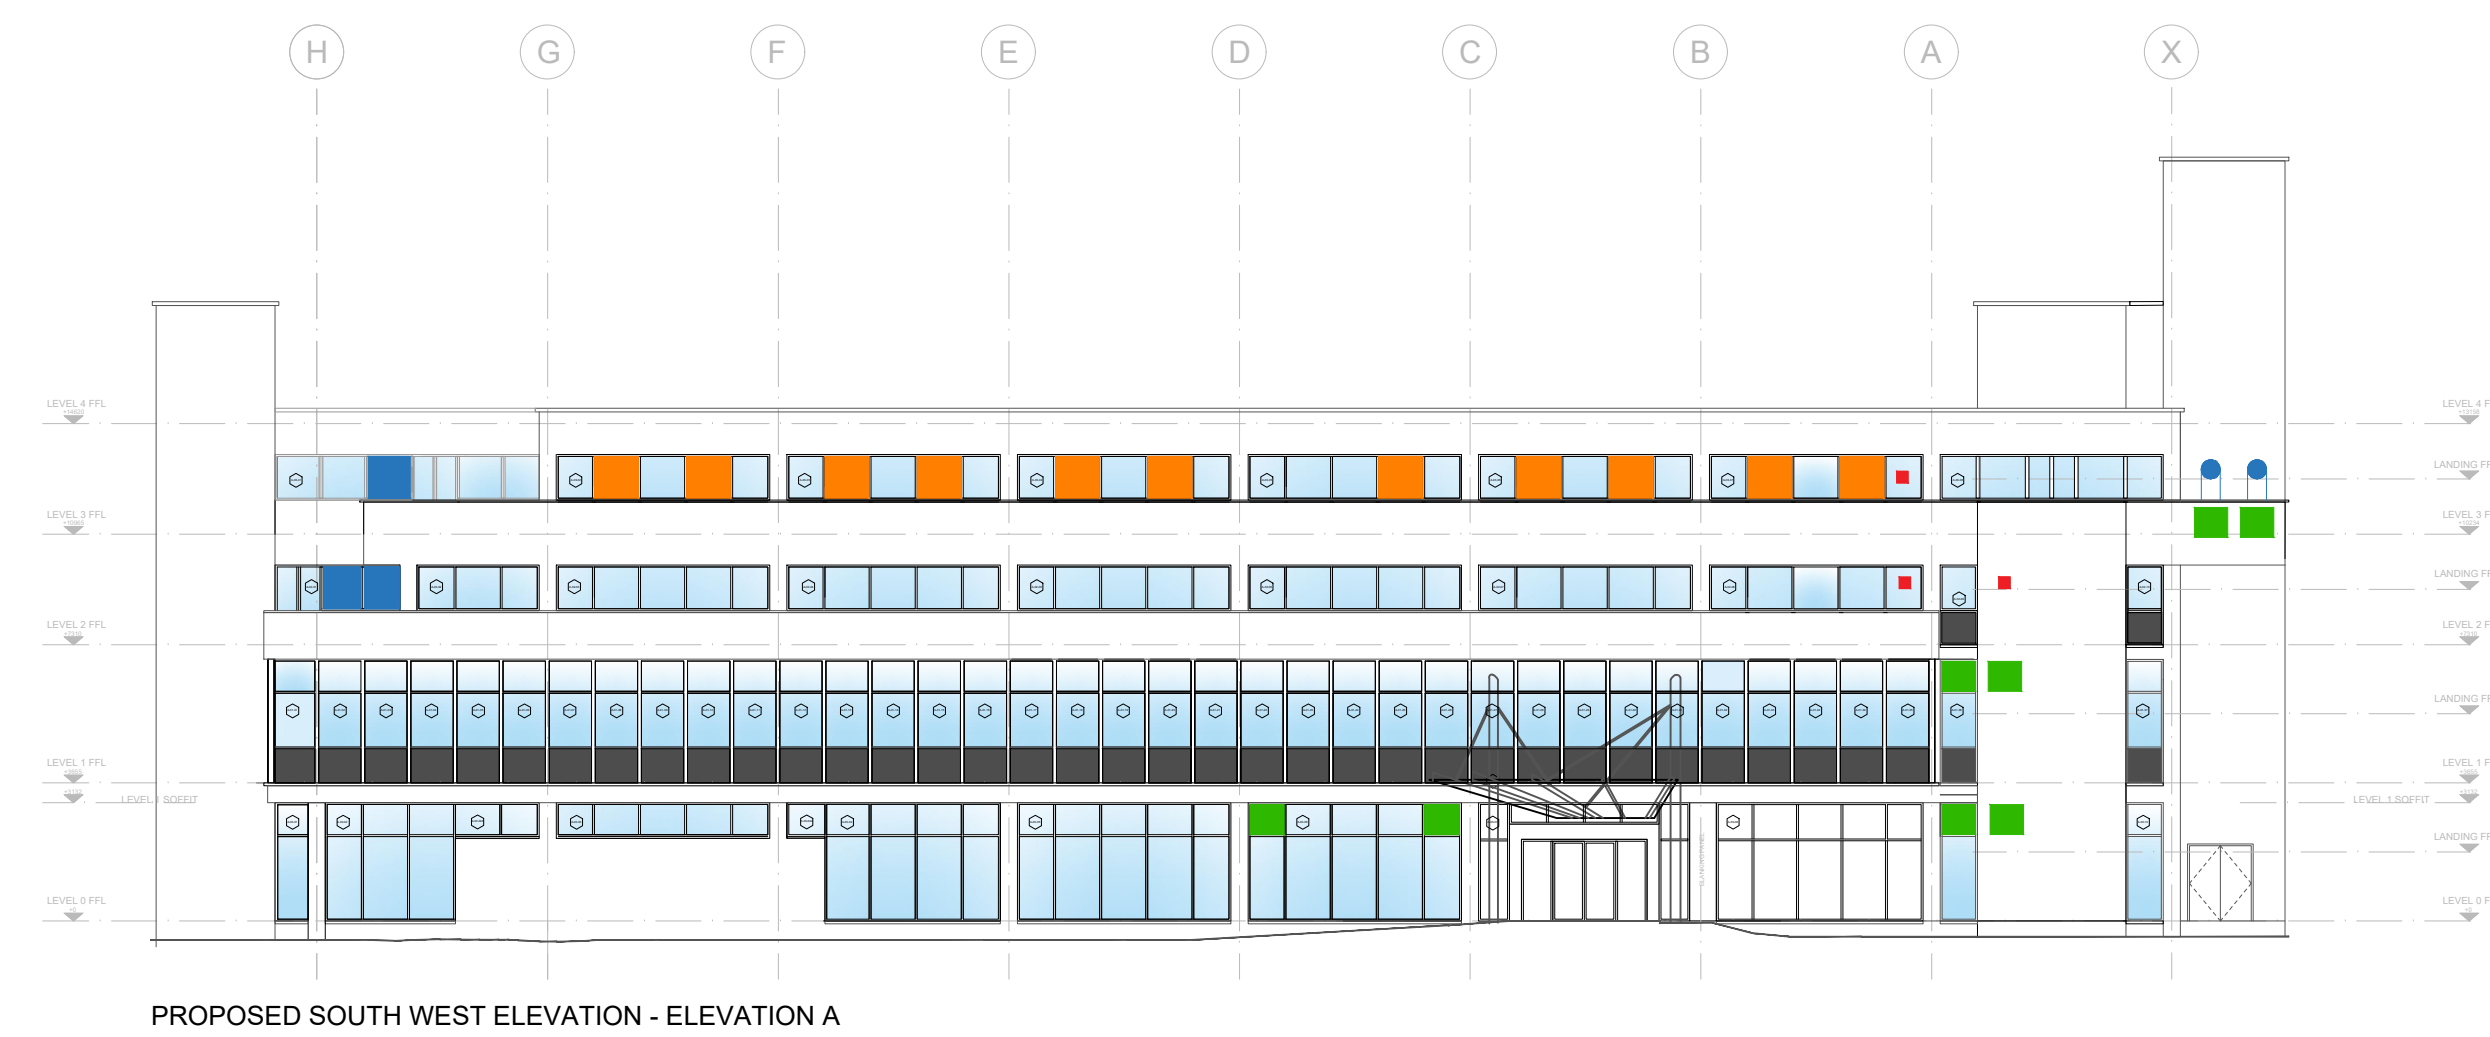


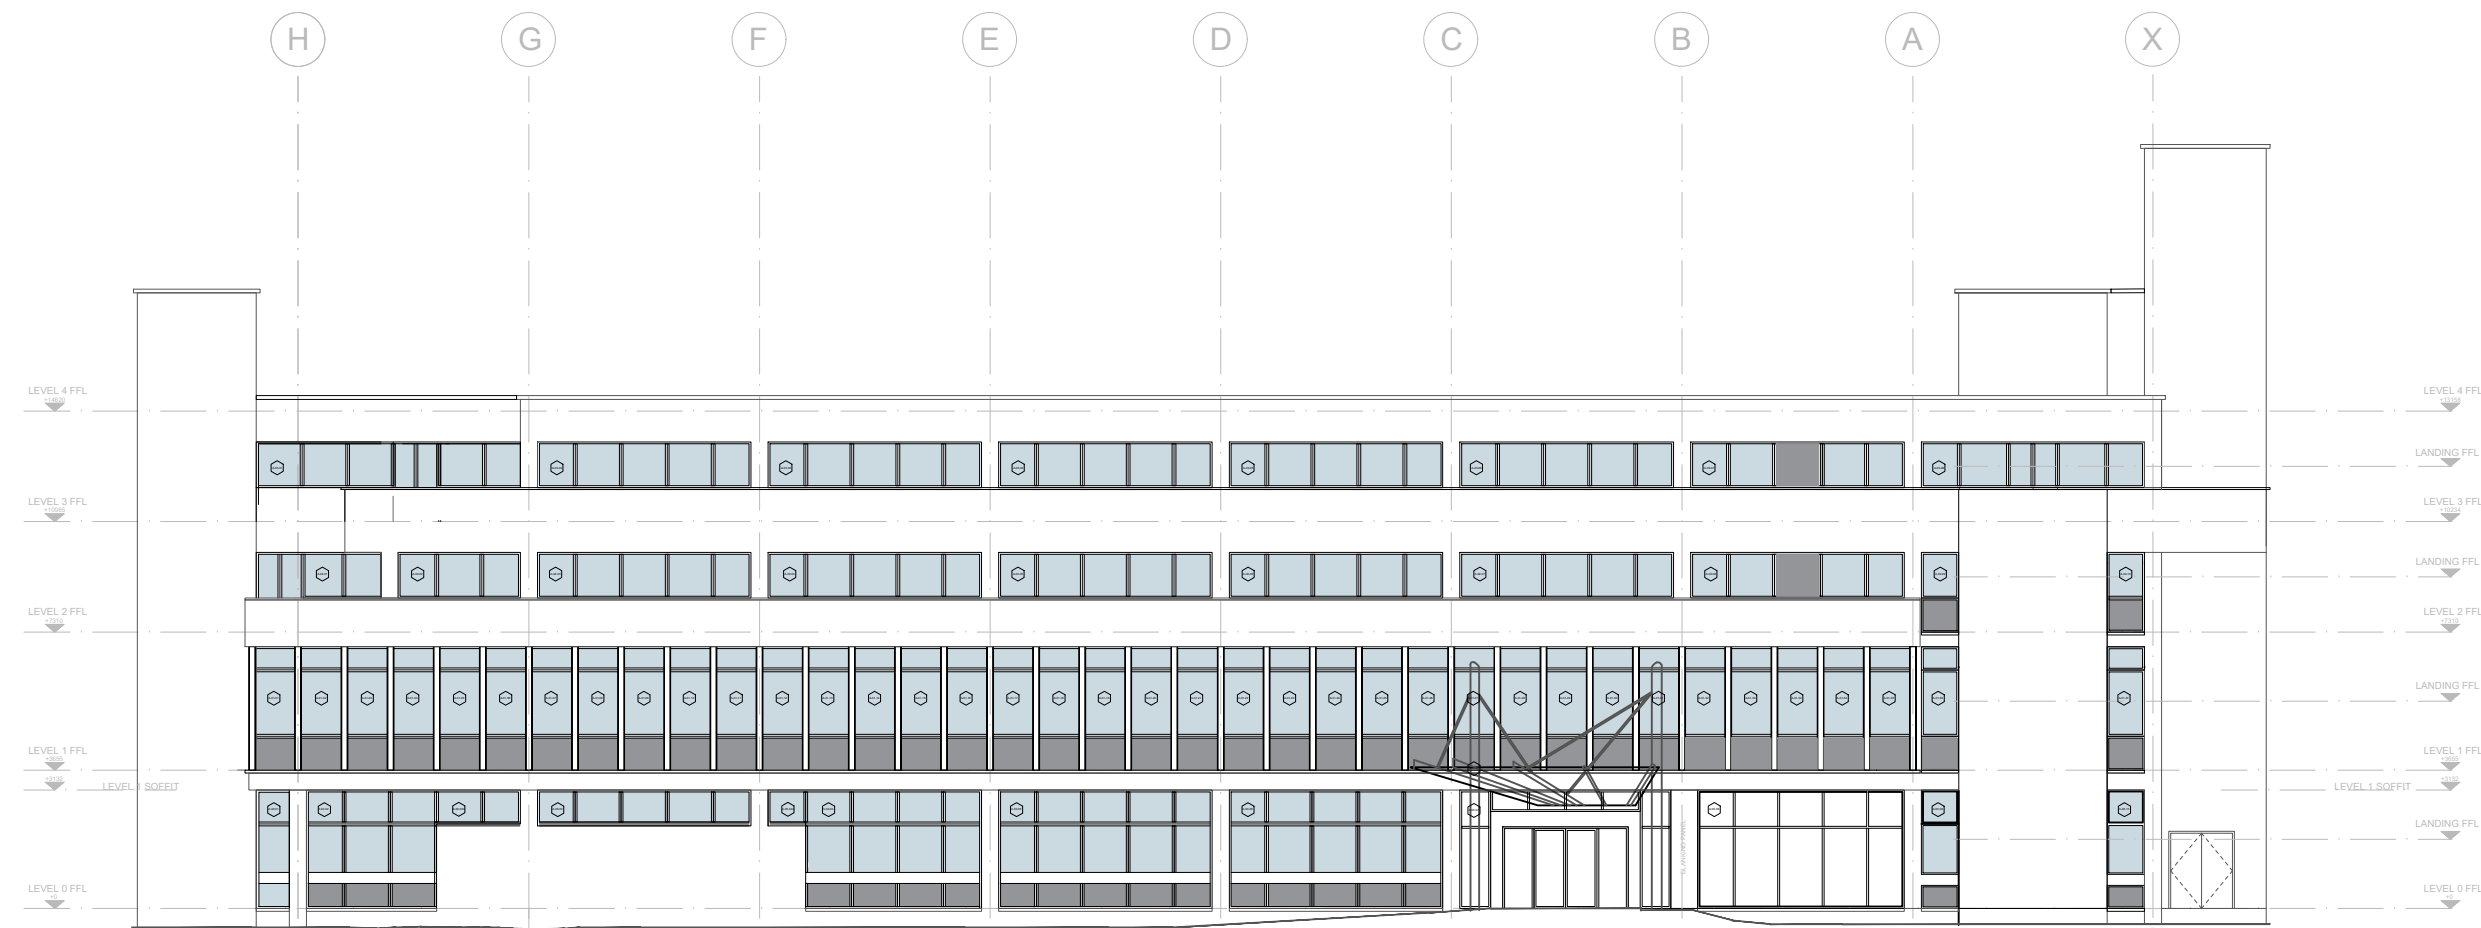


EXISTING SOUTH WEST ELEVATION - ELEVATION A

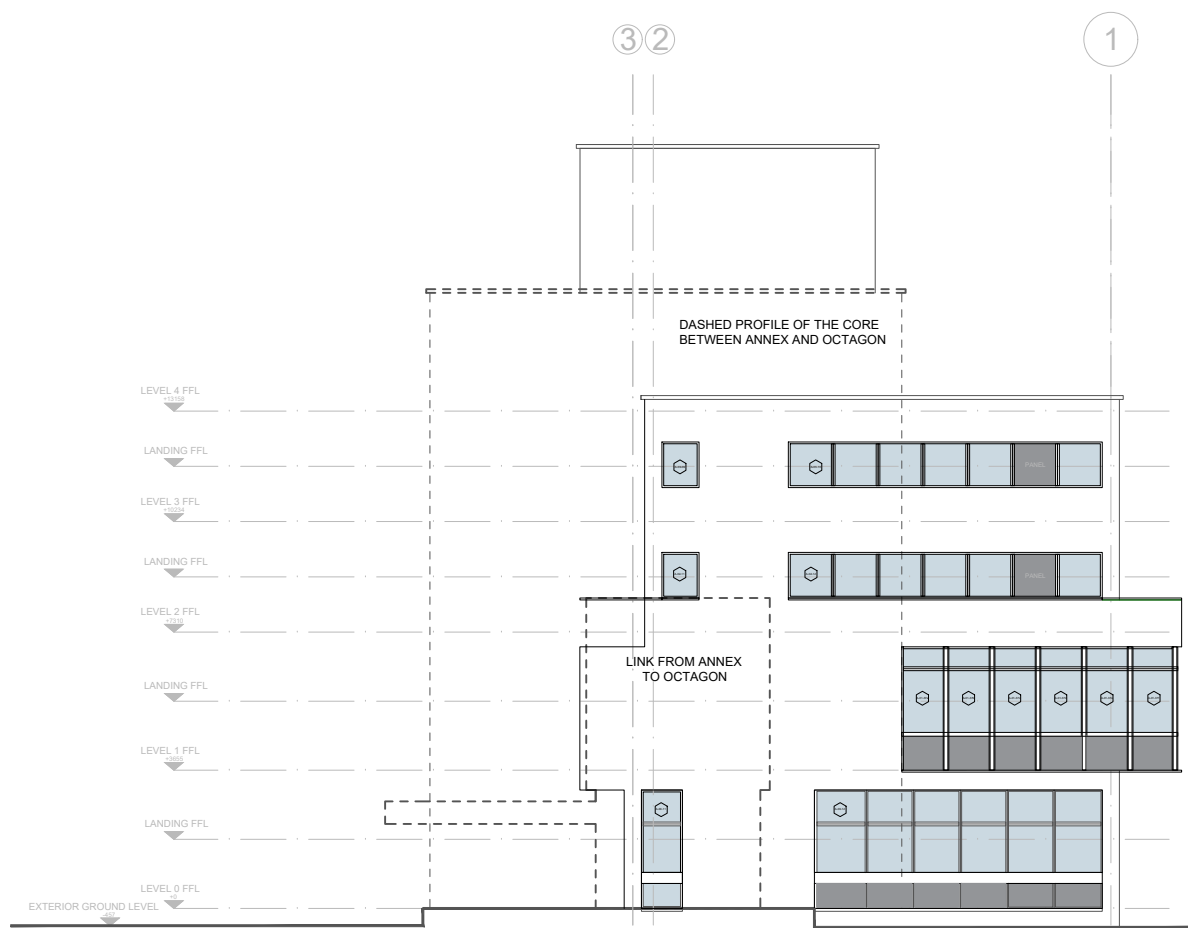

ELEVATION B

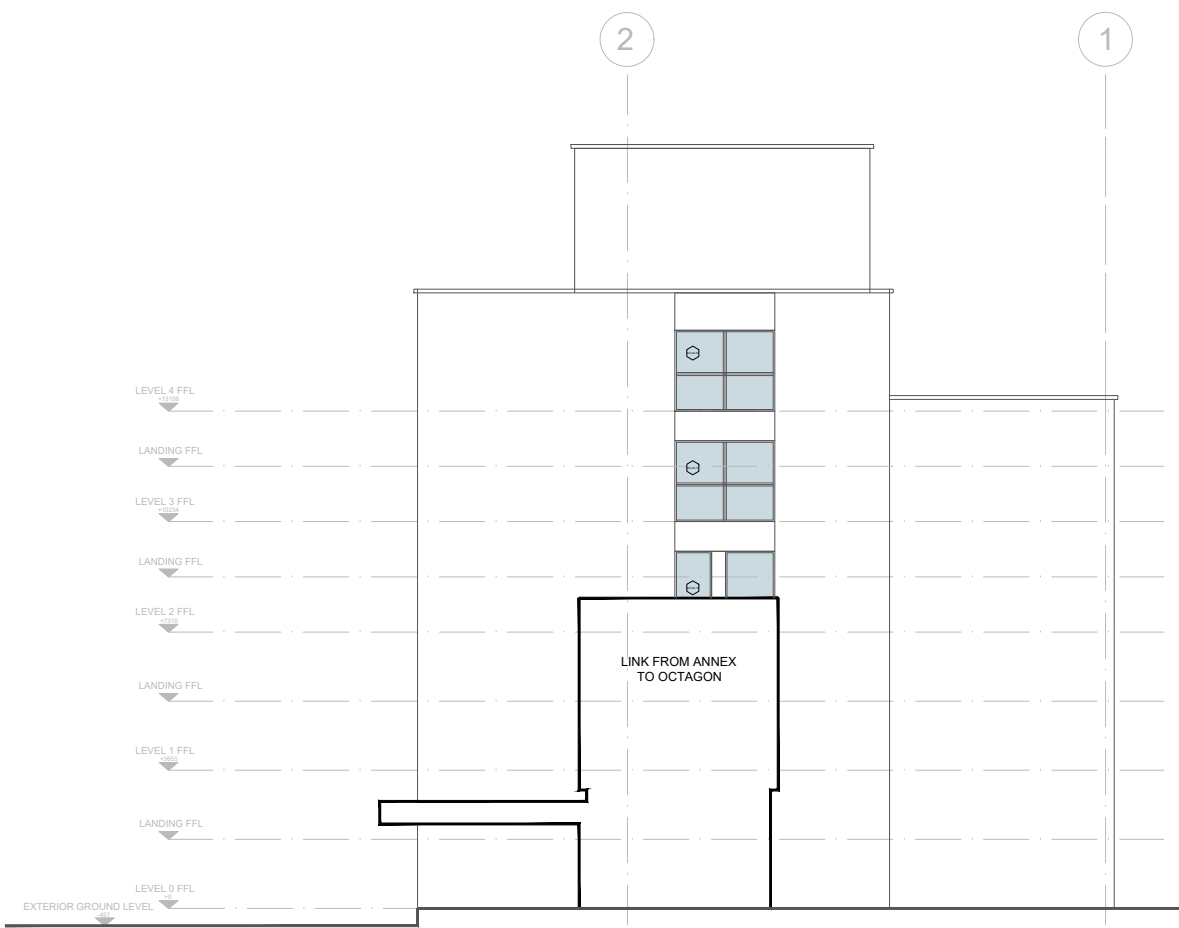


ELEVATION C

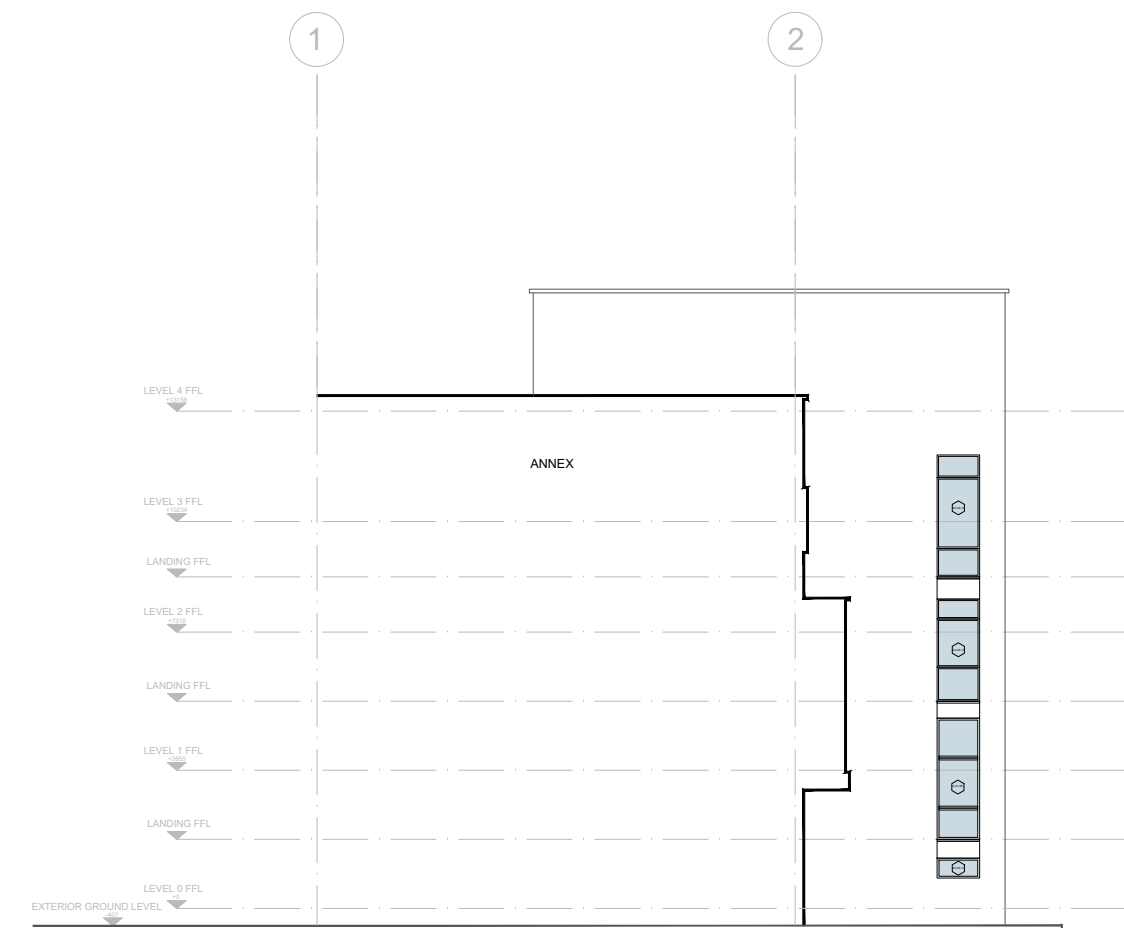


ELEVATION D

NOTE:
FULL HEIGHT CURTAIN WALL ARE SUBJECT TO WINDOW SILL REMOVAL AND ANY EXISTING STRUCTURAL COLUMNS. FURTHER INTRUSIVE SURVEYS ARE REQUIRED TO DETERMINE IF BOTTOM BLANKING PANELS ARE STILL REQUIRED.


- WINDOW LEGEND**
- SASH WINDOW OPENINGS
 - LOUVRE WINDOWS
 - DUCTING
 - EXTRACTION FAN
 - SPANDREL PANEL

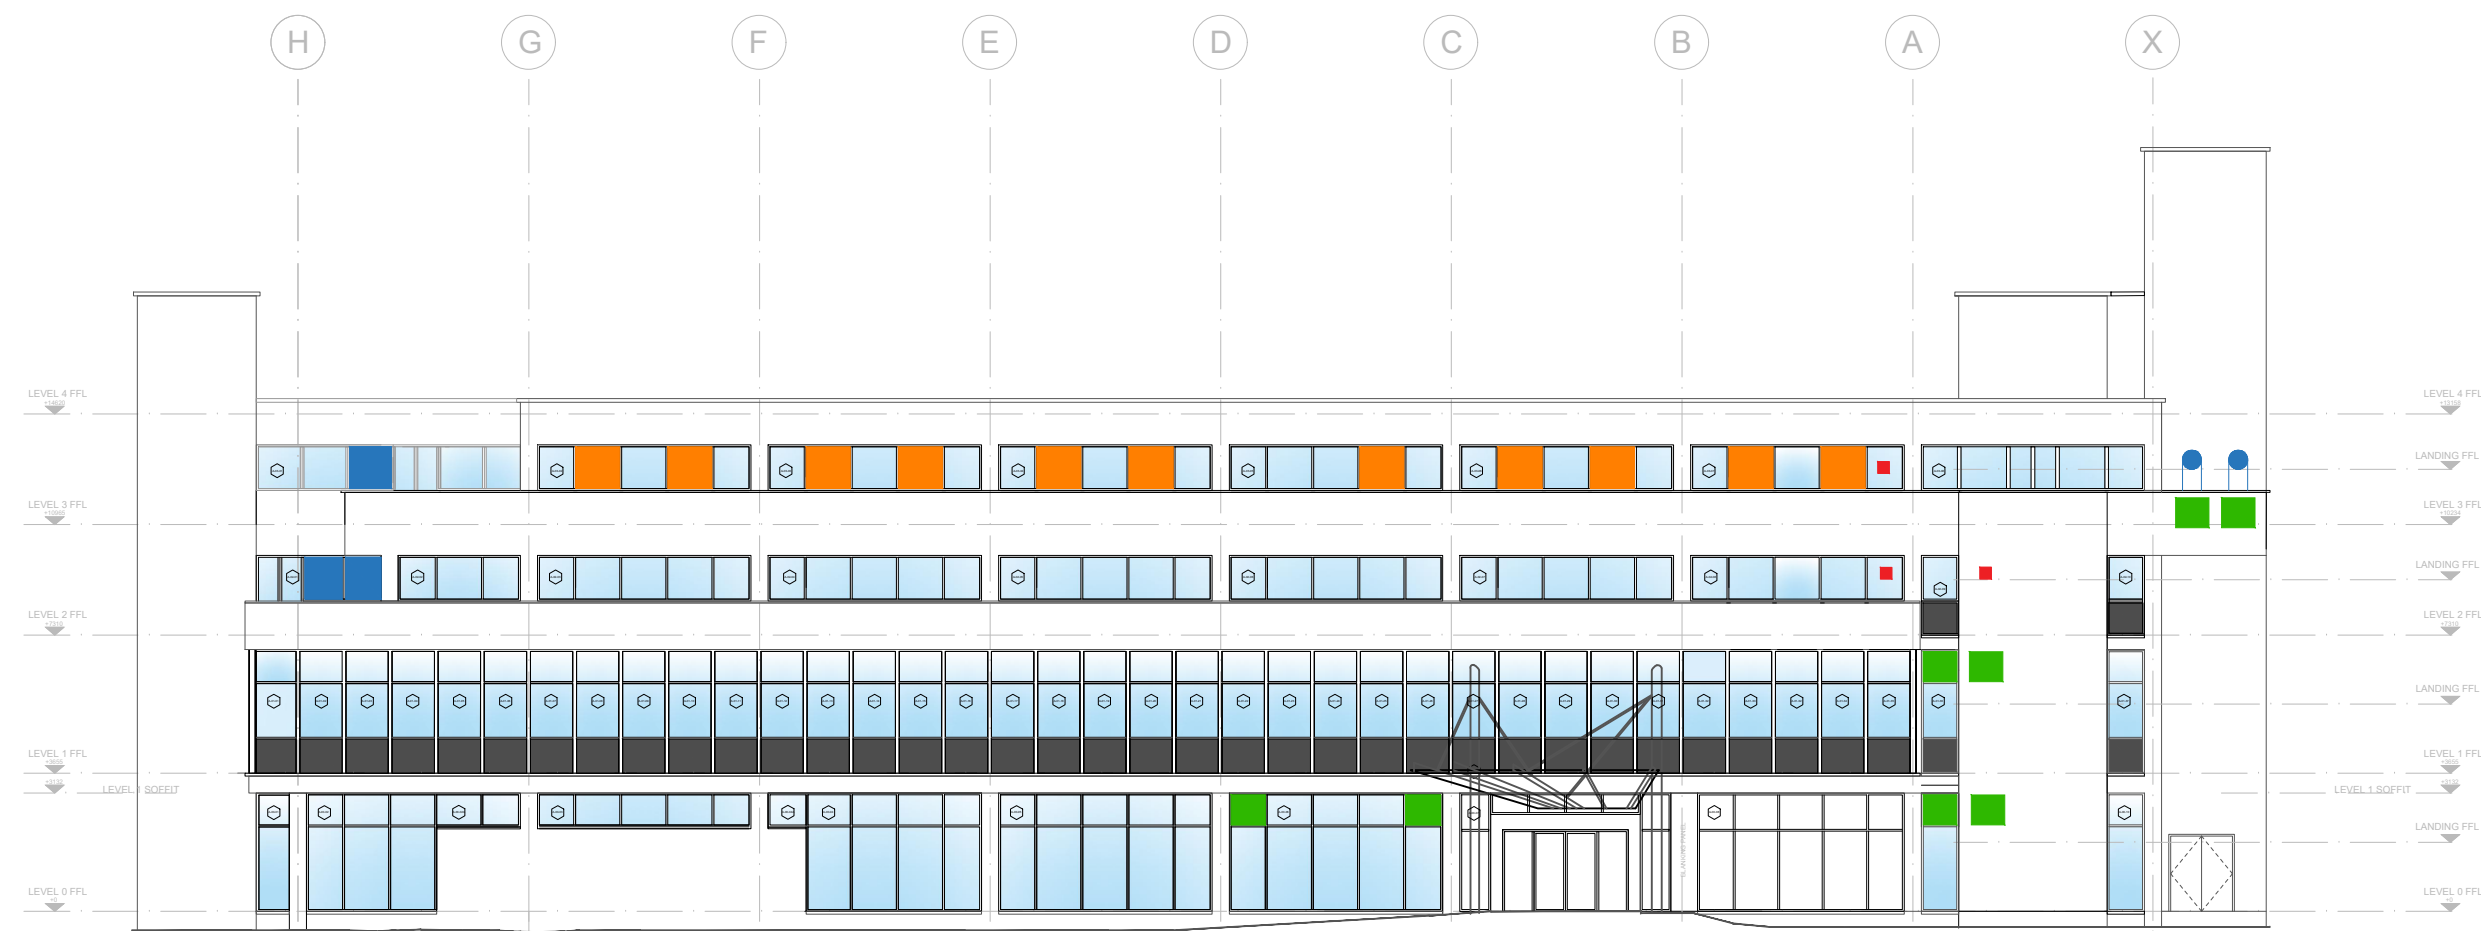


PROPOSED SOUTH WEST ELEVATION - ELEVATION A

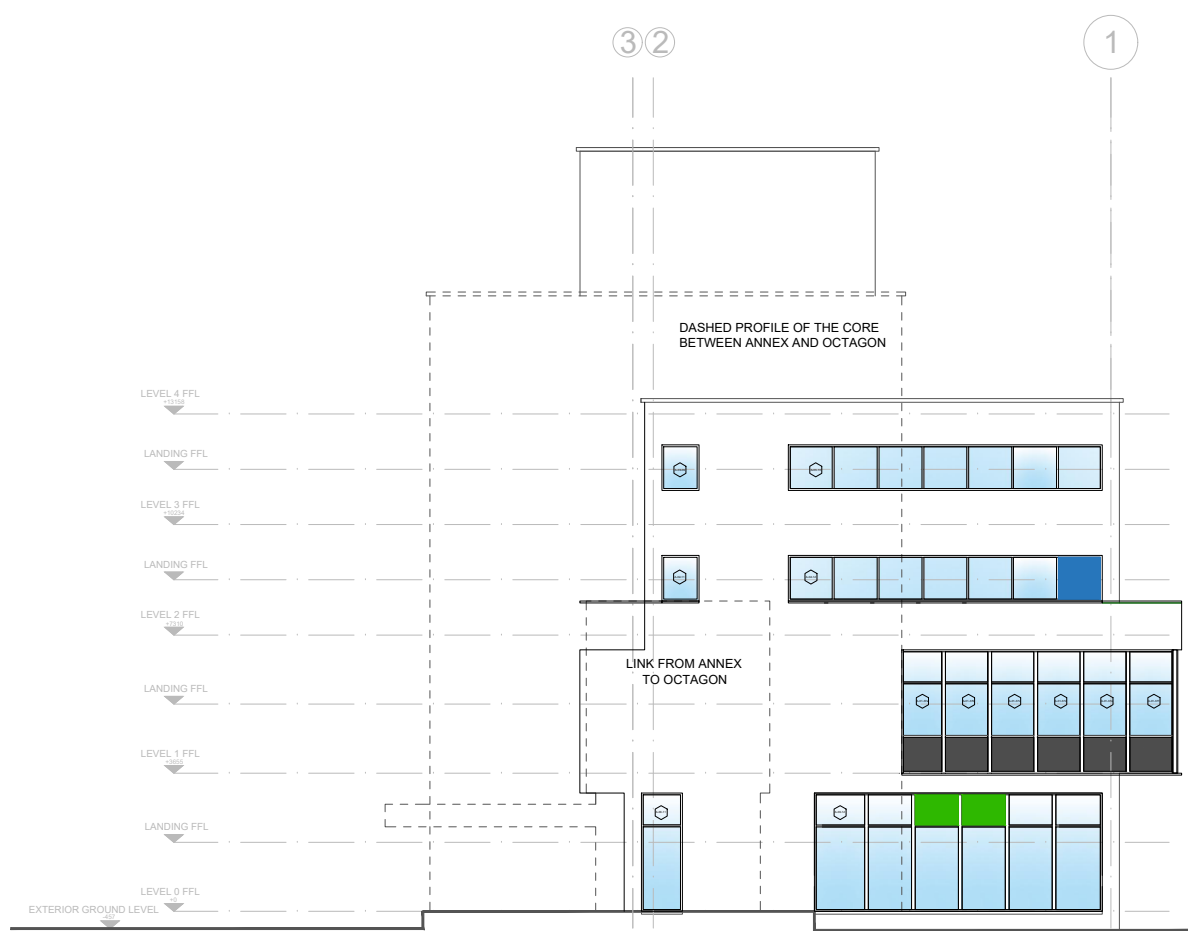


PROPOSED ELEVATION B

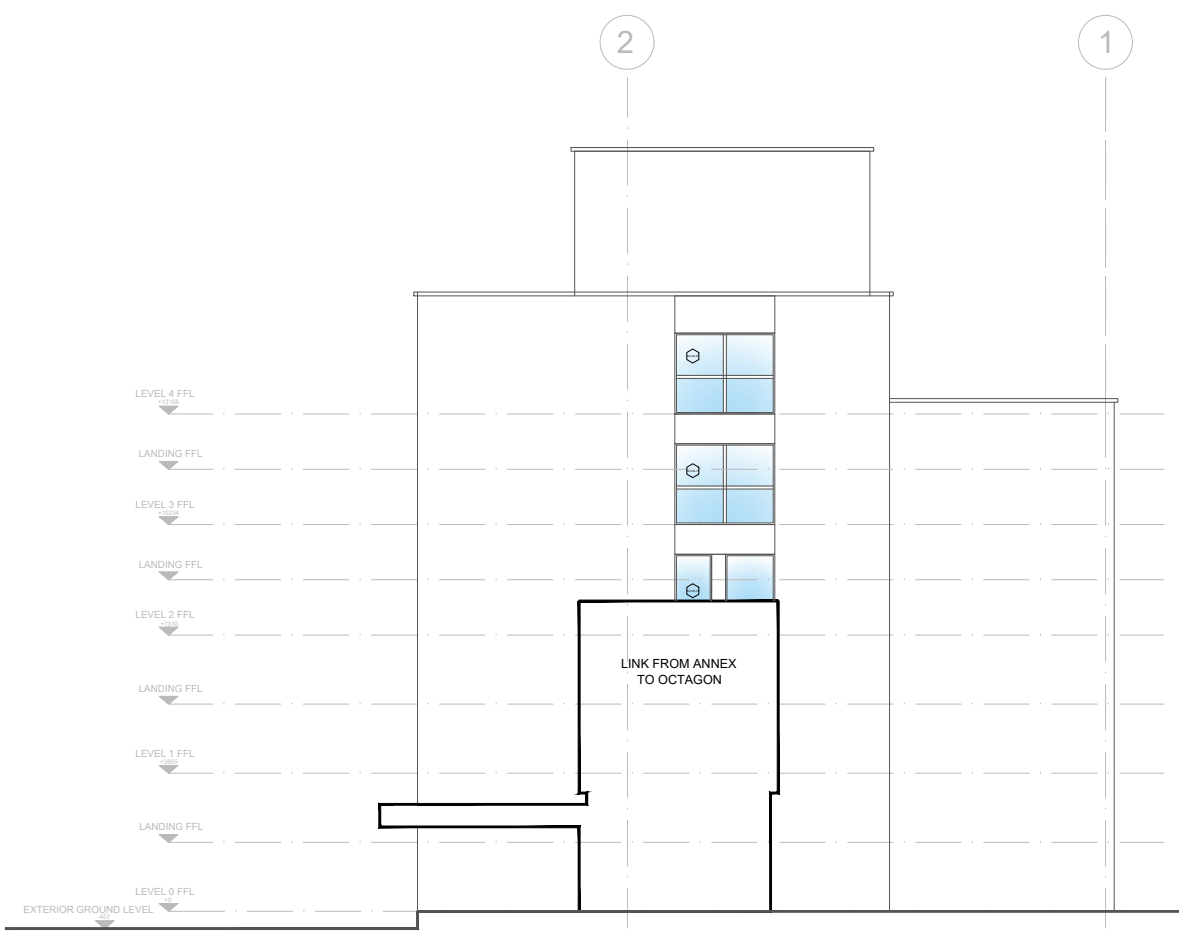


PROPOSED ELEVATION C

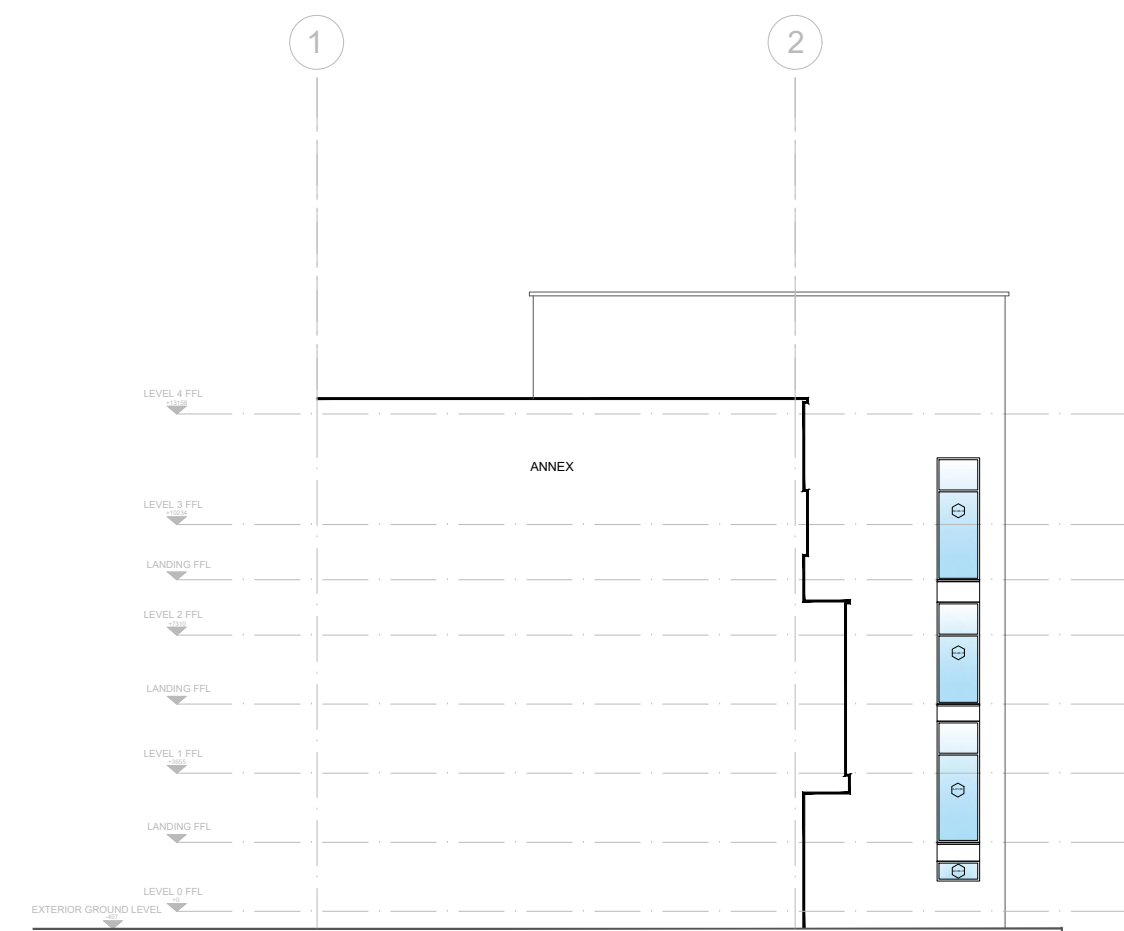


PROPOSED ELEVATION D

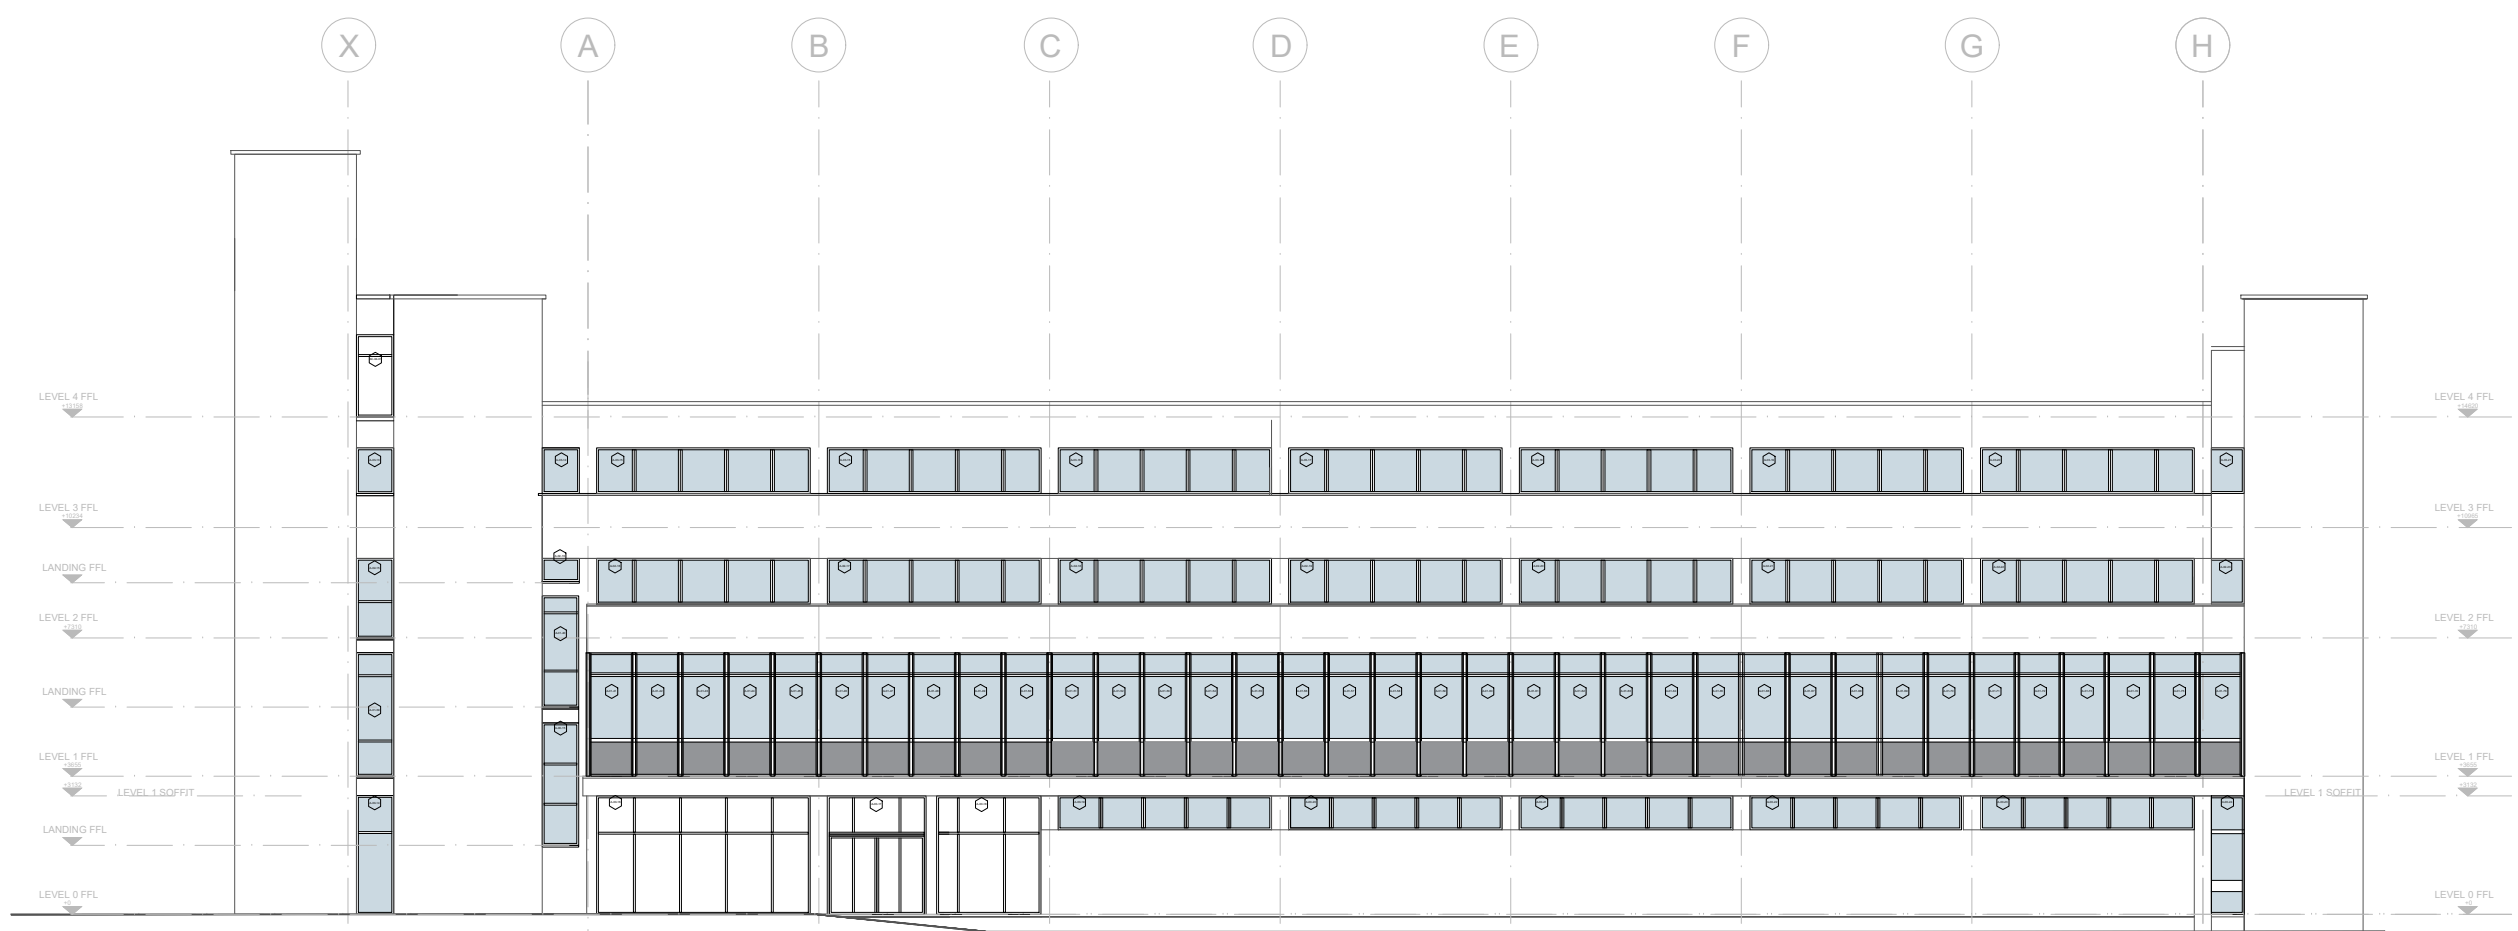


EXISTING NORTH EAST ELEVATION - ELEVATION E

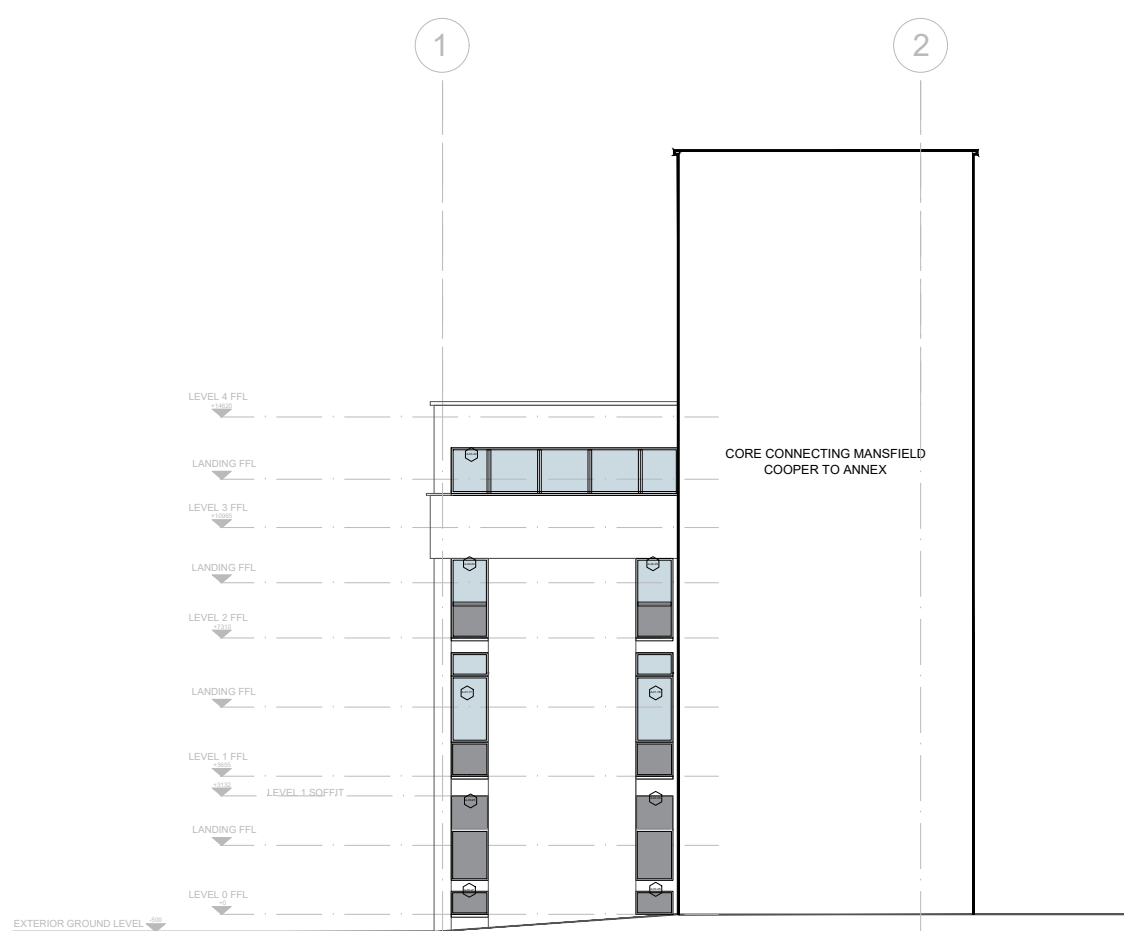


EXISTING SOUTH WEST ELEVATION - ELEVATION F

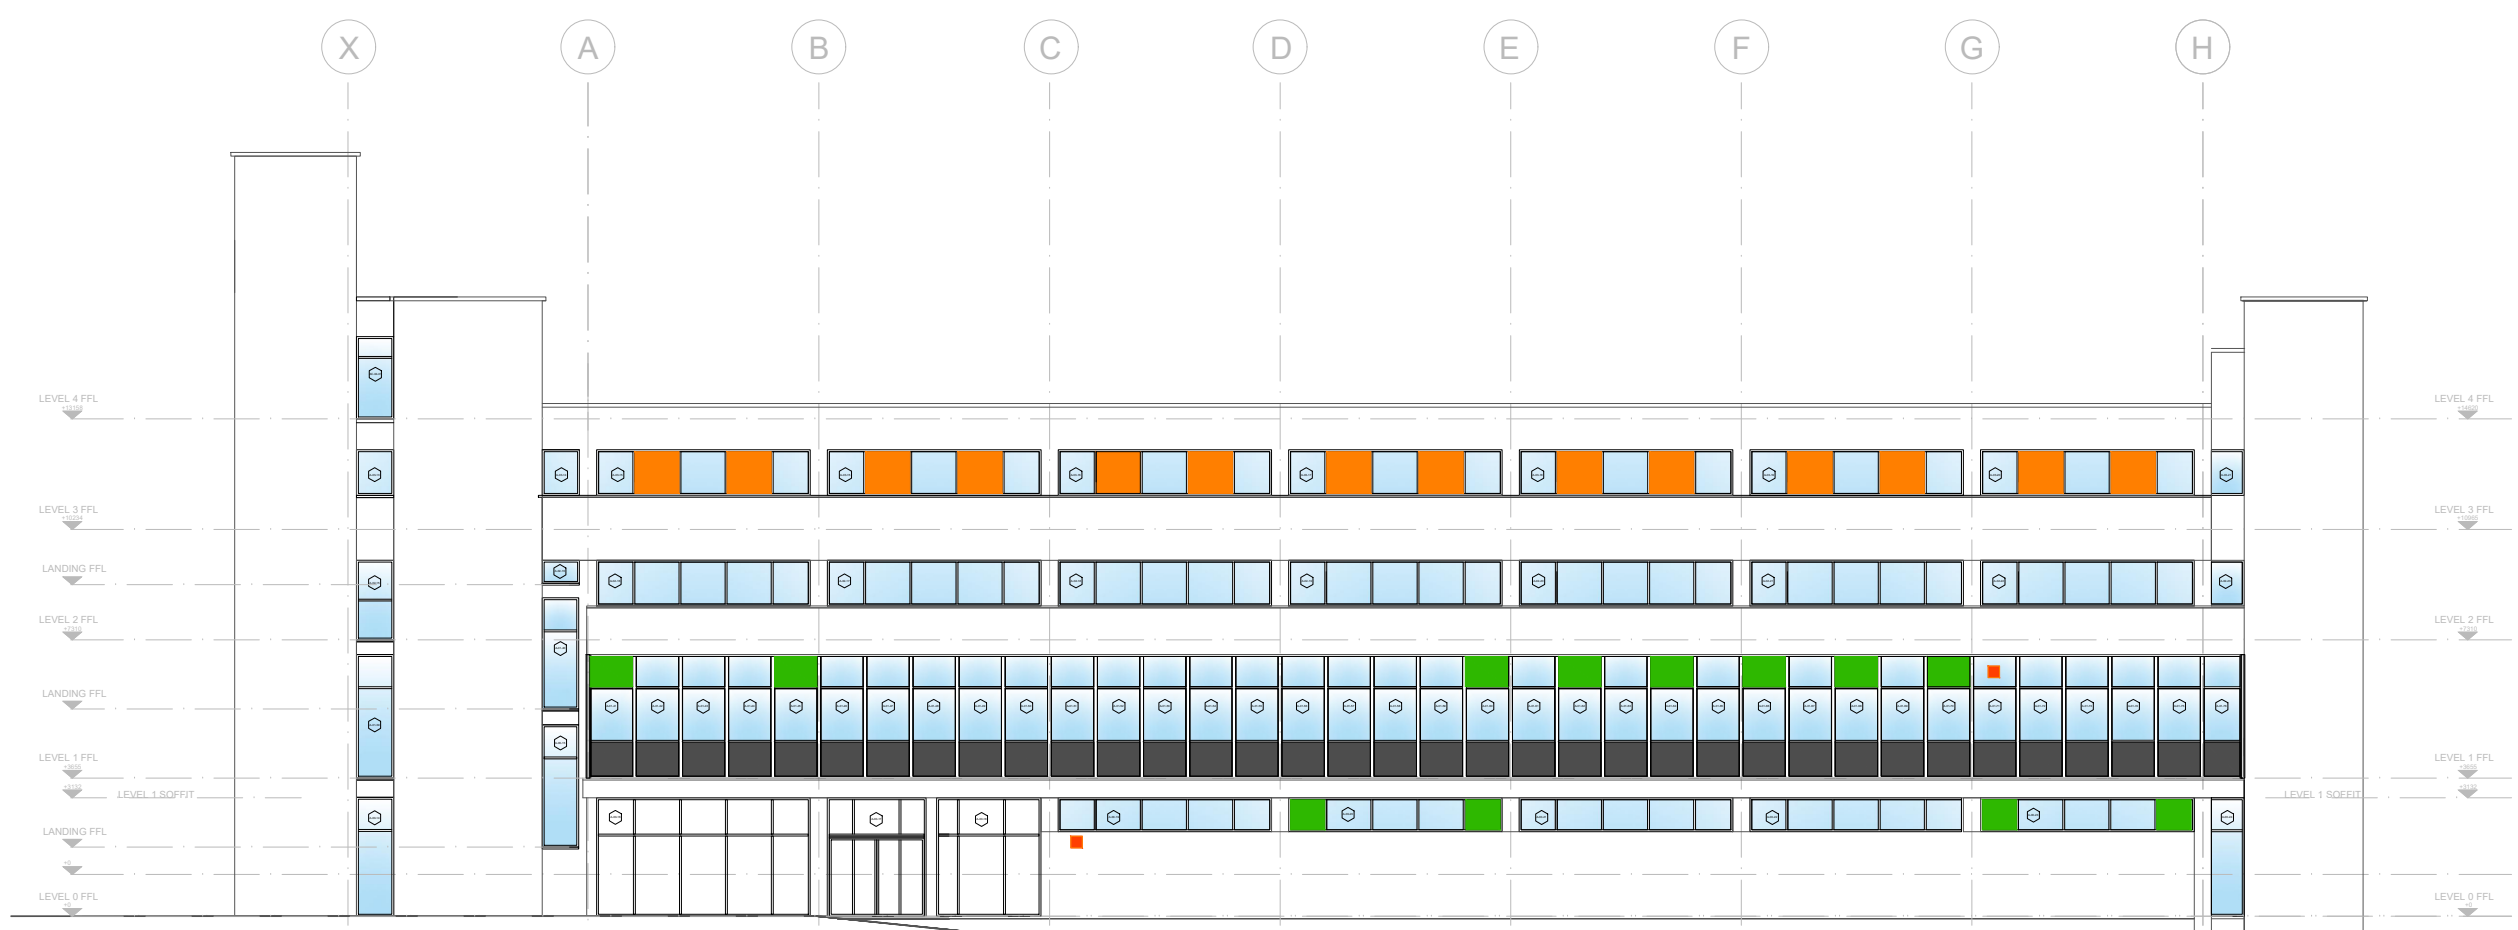

PROPOSED NORTH EAST ELEVATION - ELEVATION E

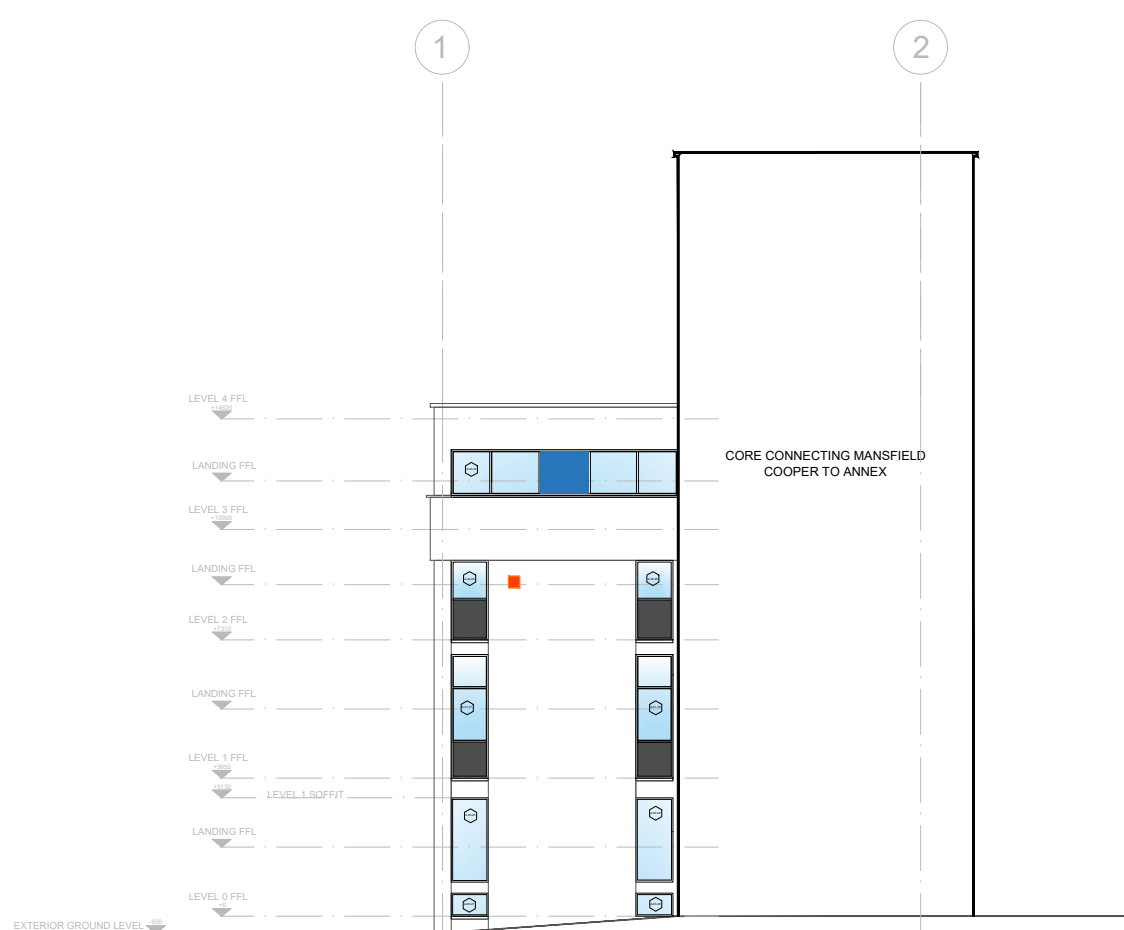


PROPOSED SOUTH WEST ELEVATION - ELEVATION F

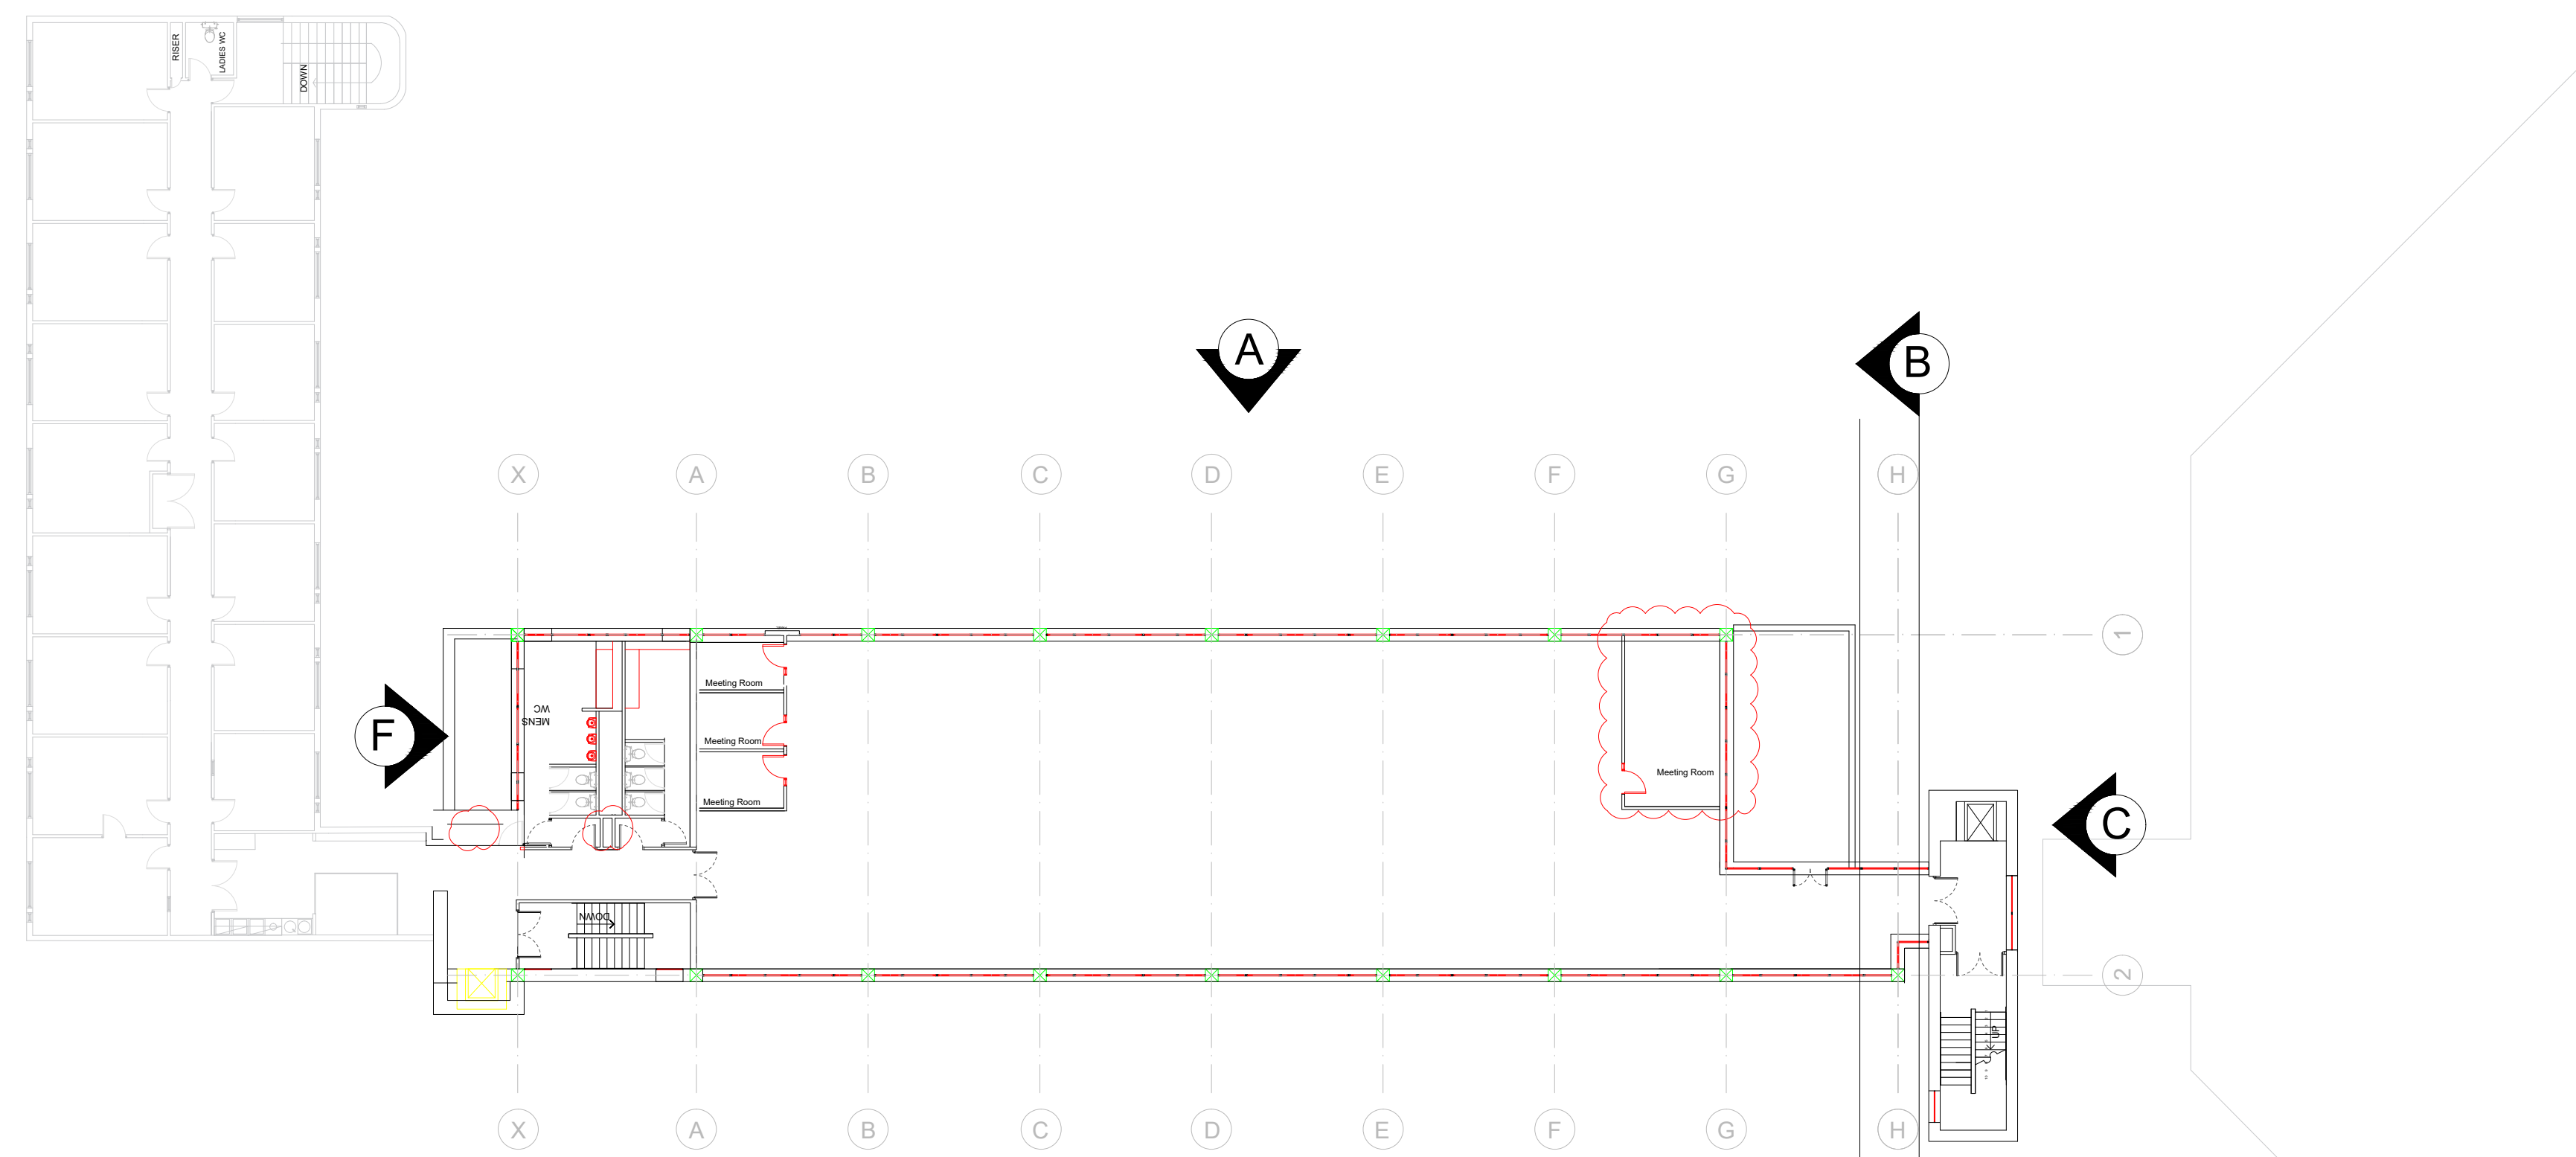


Level 3

LEVEL 3 ANNEX


CHECKED	DATE	BY
A	25.02.22	DU
WWW.CLAIREMONTSPACES.COM	THIS DRAWING IS THE COPYRIGHT OF CLAIREMONT SPACES. ANY REUSE OR MODIFICATION OF THIS DRAWING WITHOUT THE WRITTEN PERMISSION OF CLAIREMONT SPACES IS STRICTLY PROHIBITED.	
CLAREMONT spaces		
PROJECT: KILBURN HOUSE MANCHESTER M15 6SE		
DRAWN BY: AQA		
EXISTING AND PROPOSED LEVEL 3 ANNEX PLAN & ELEVATIONS		
DATE: 25.02.22	SCALE: 1:200	PAPER SIZE: A0
DRAWING STATUS: PLANNING		

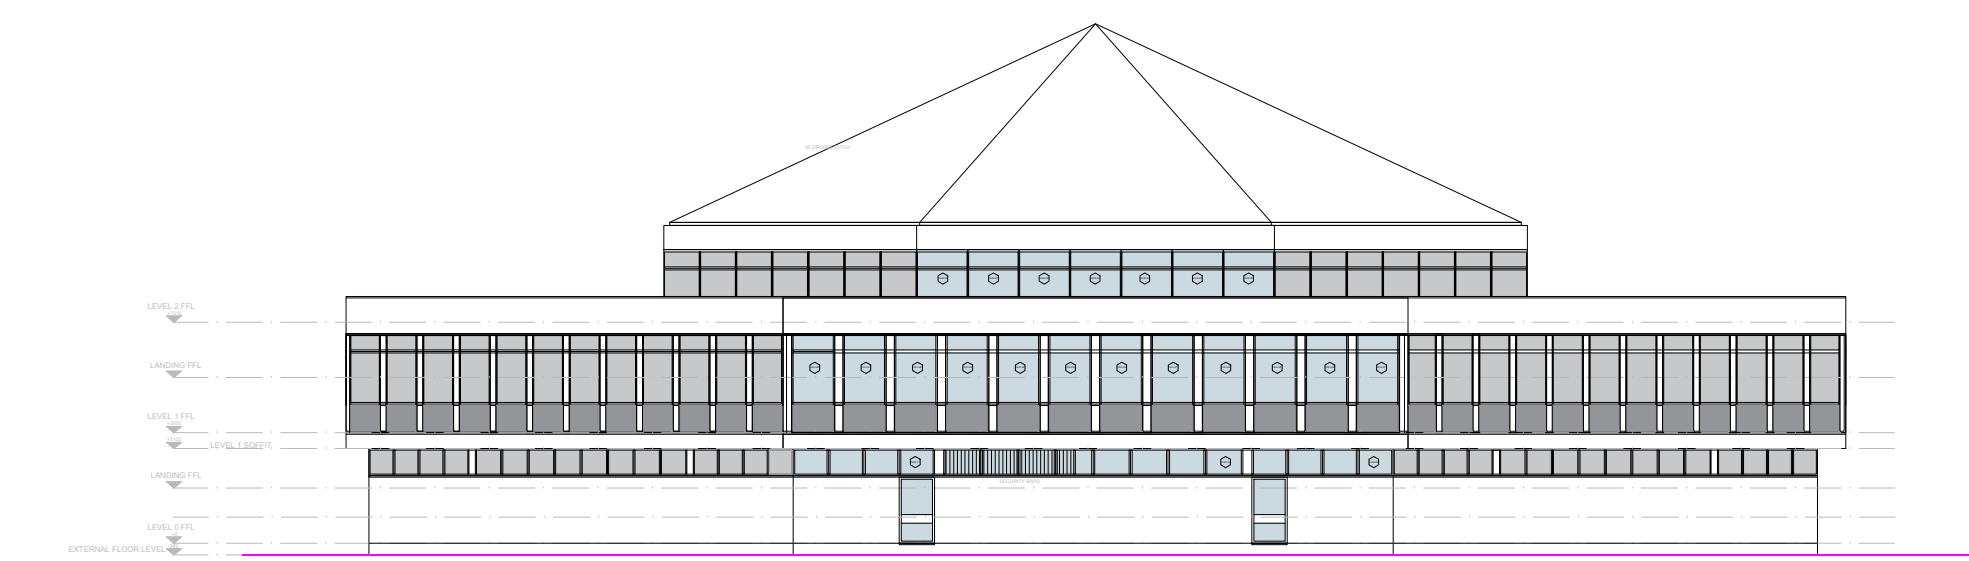


ELEVATION D
EXISTING

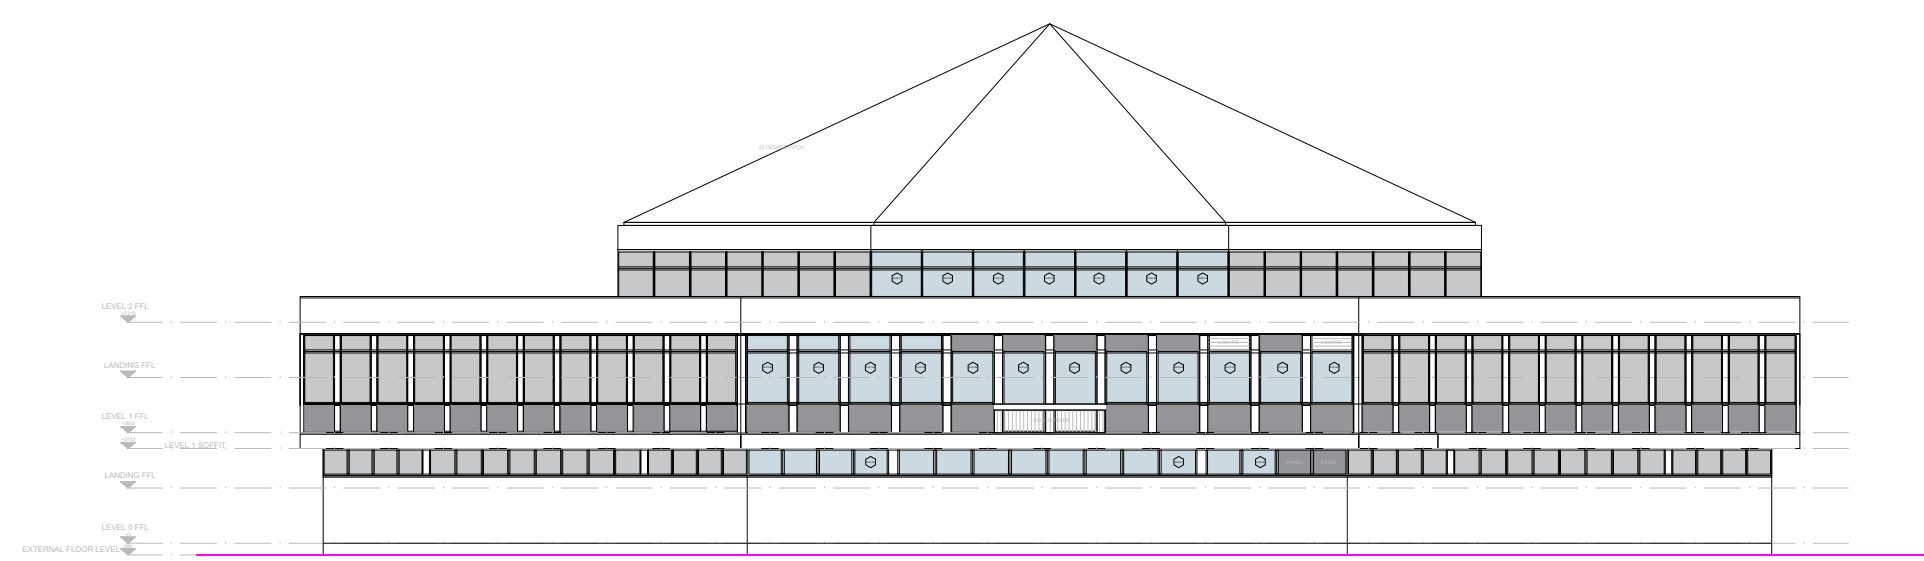


ELEVATION C
EXISTING

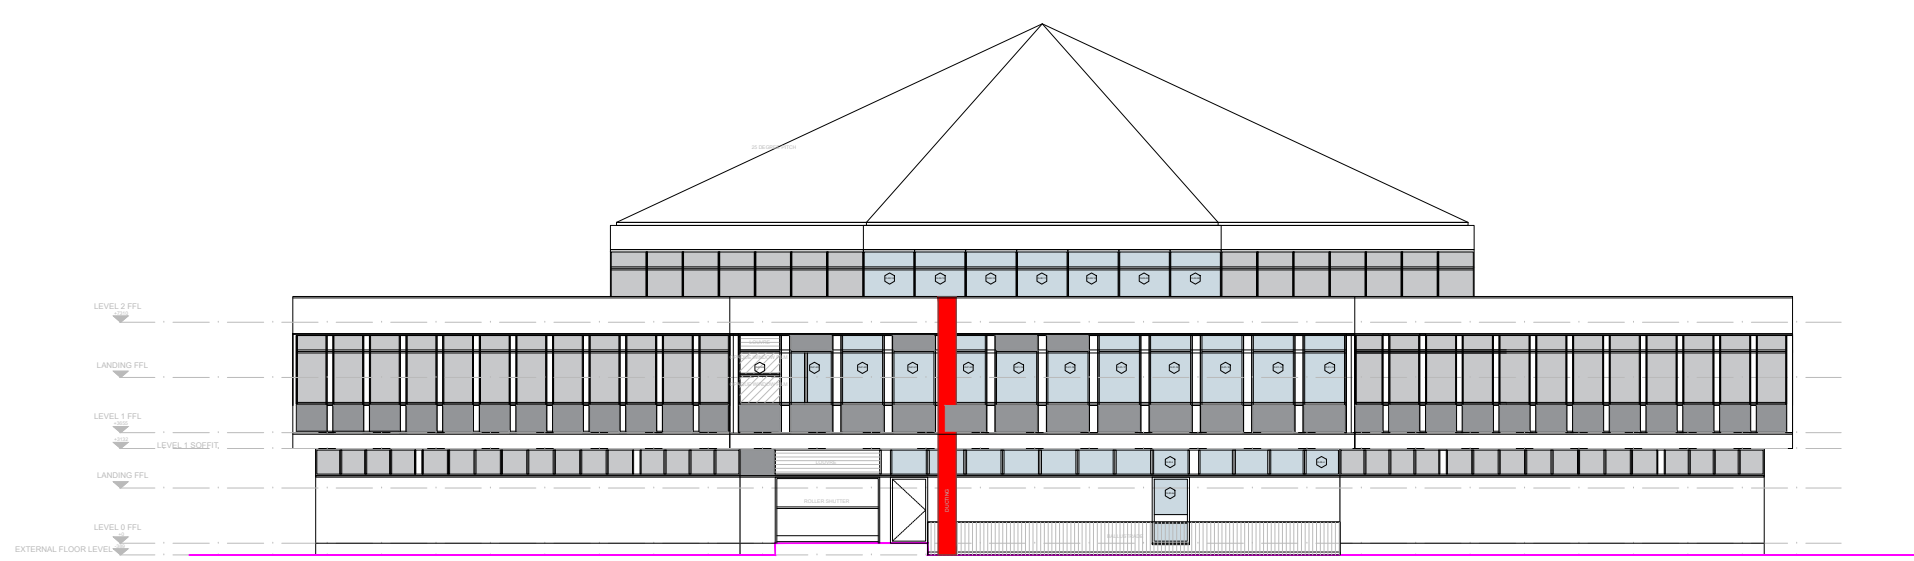


ELEVATION B
EXISTING

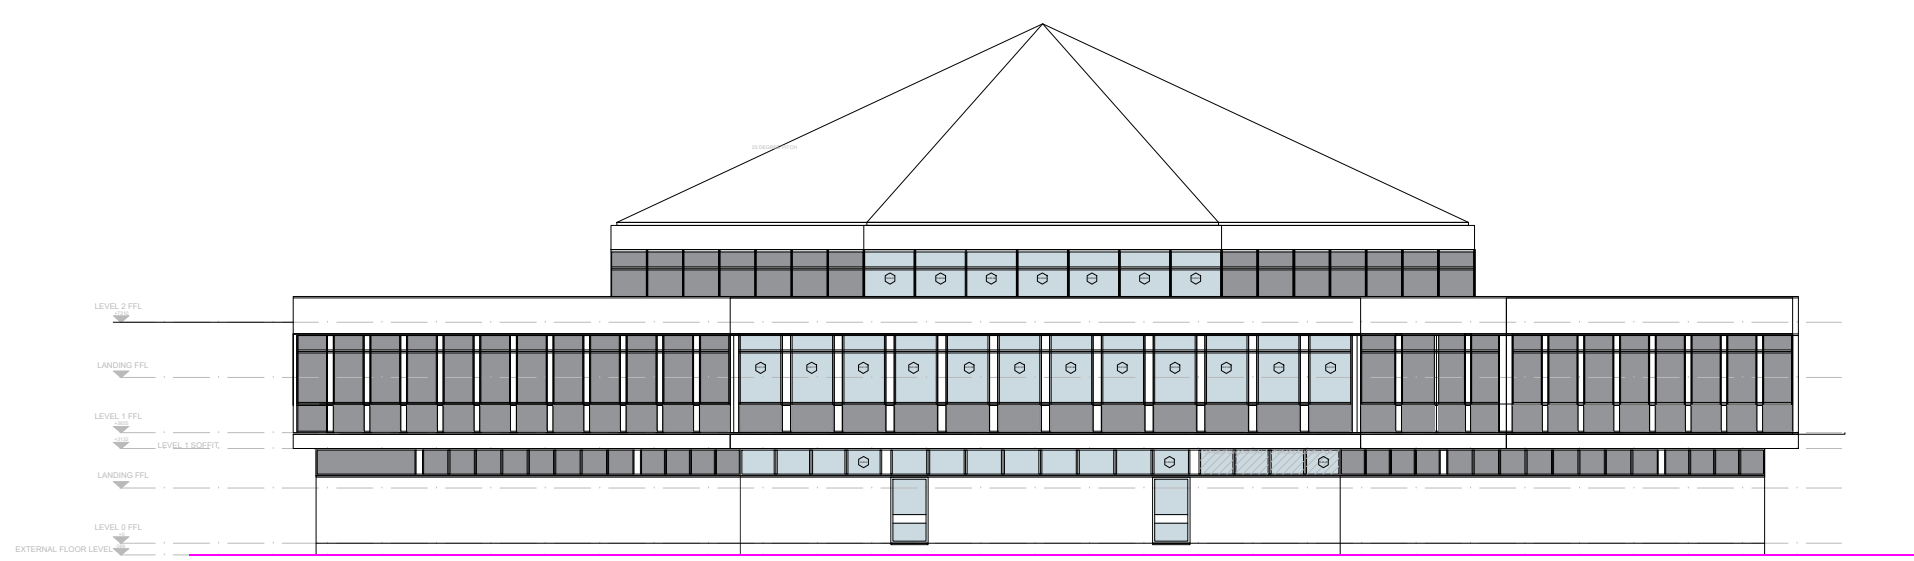


ELEVATION A
EXISTING

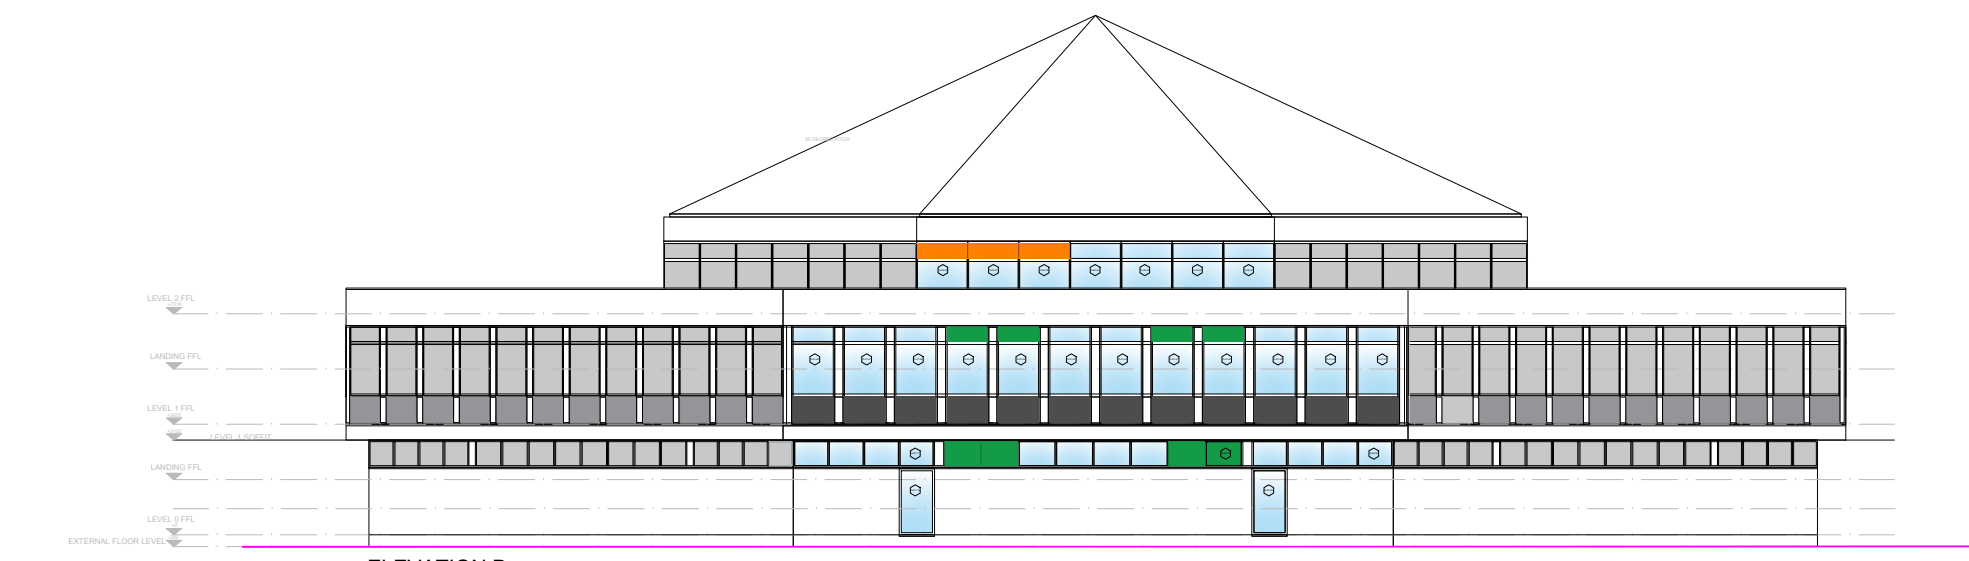


ELEVATION D
PROPOSED

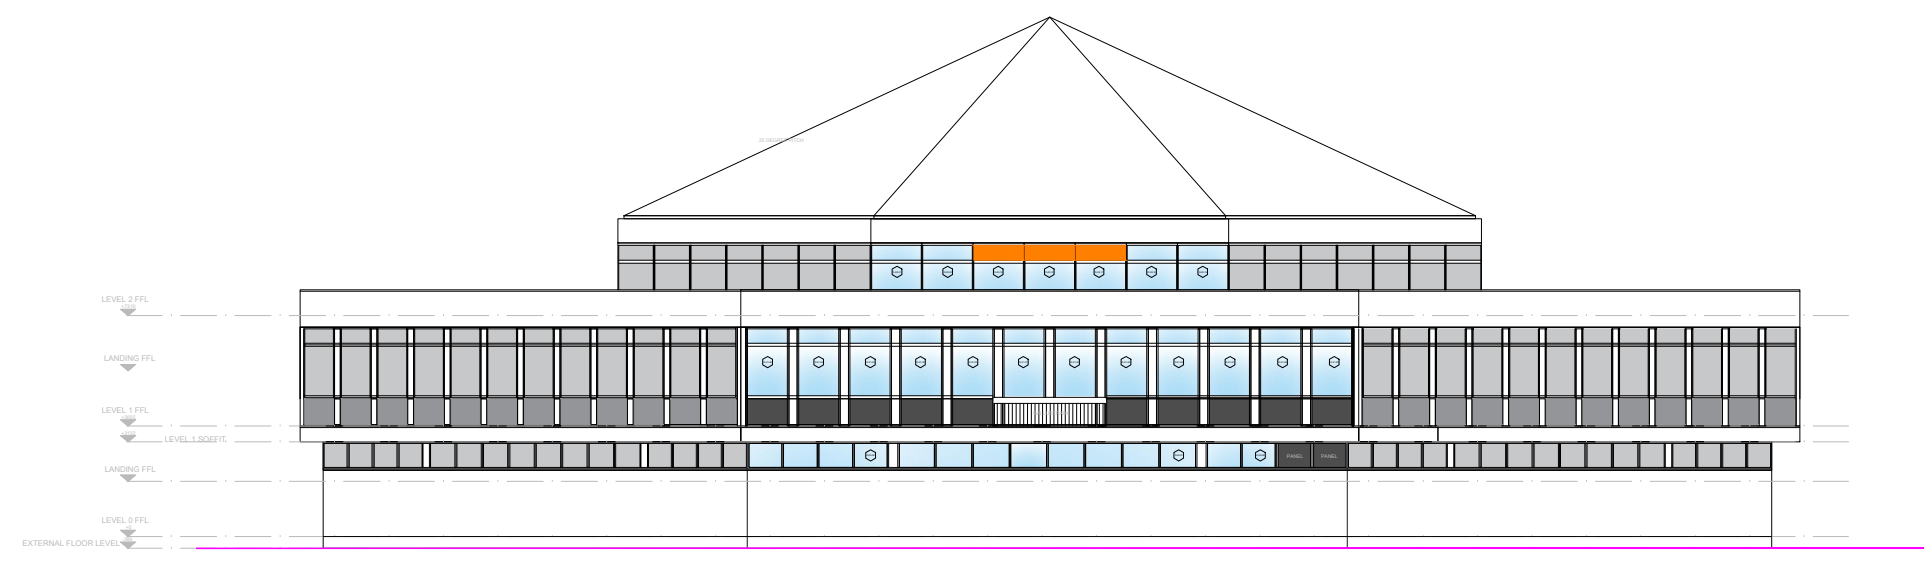


ELEVATION C
PROPOSED

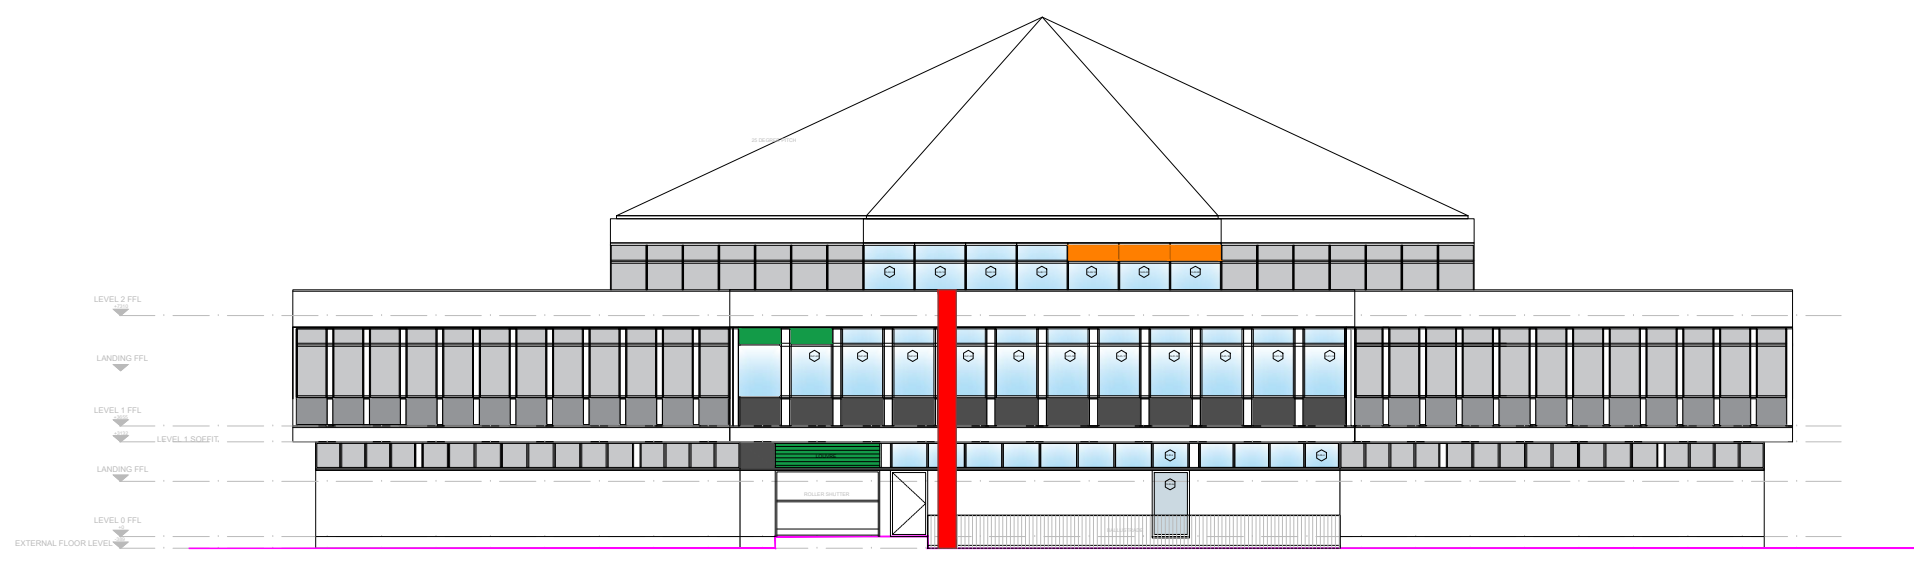


ELEVATION B
PROPOSED

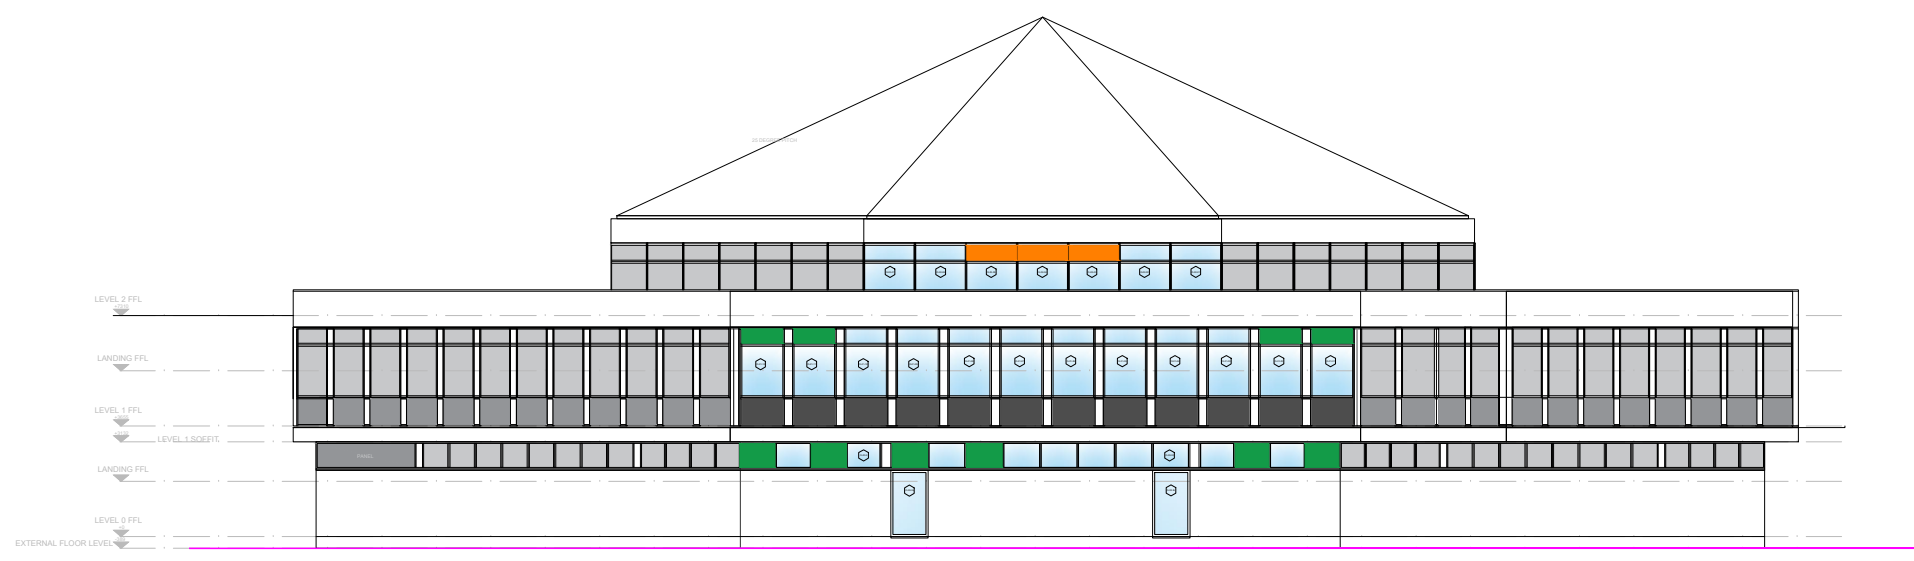


ELEVATION A
PROPOSED

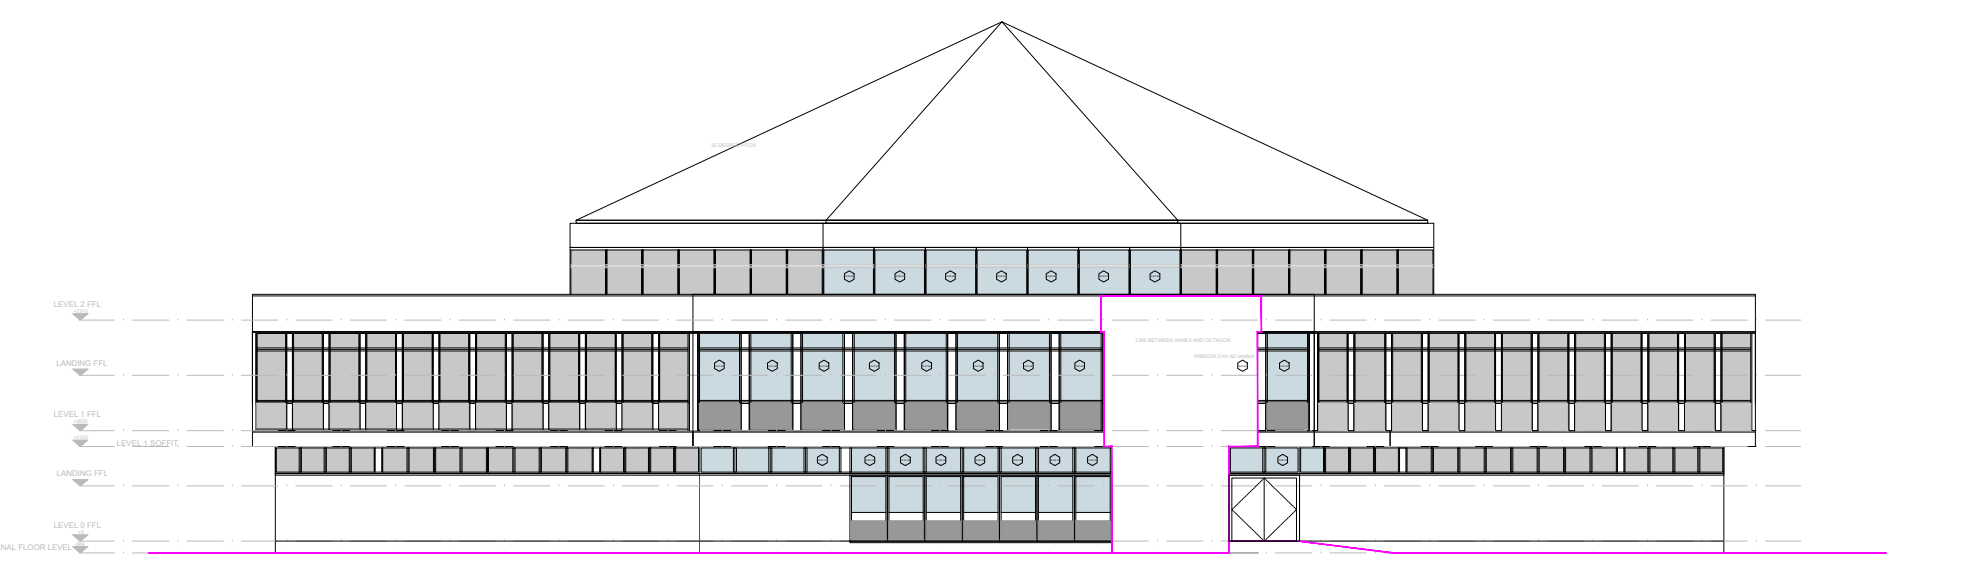


ELEVATION F
EXISTING

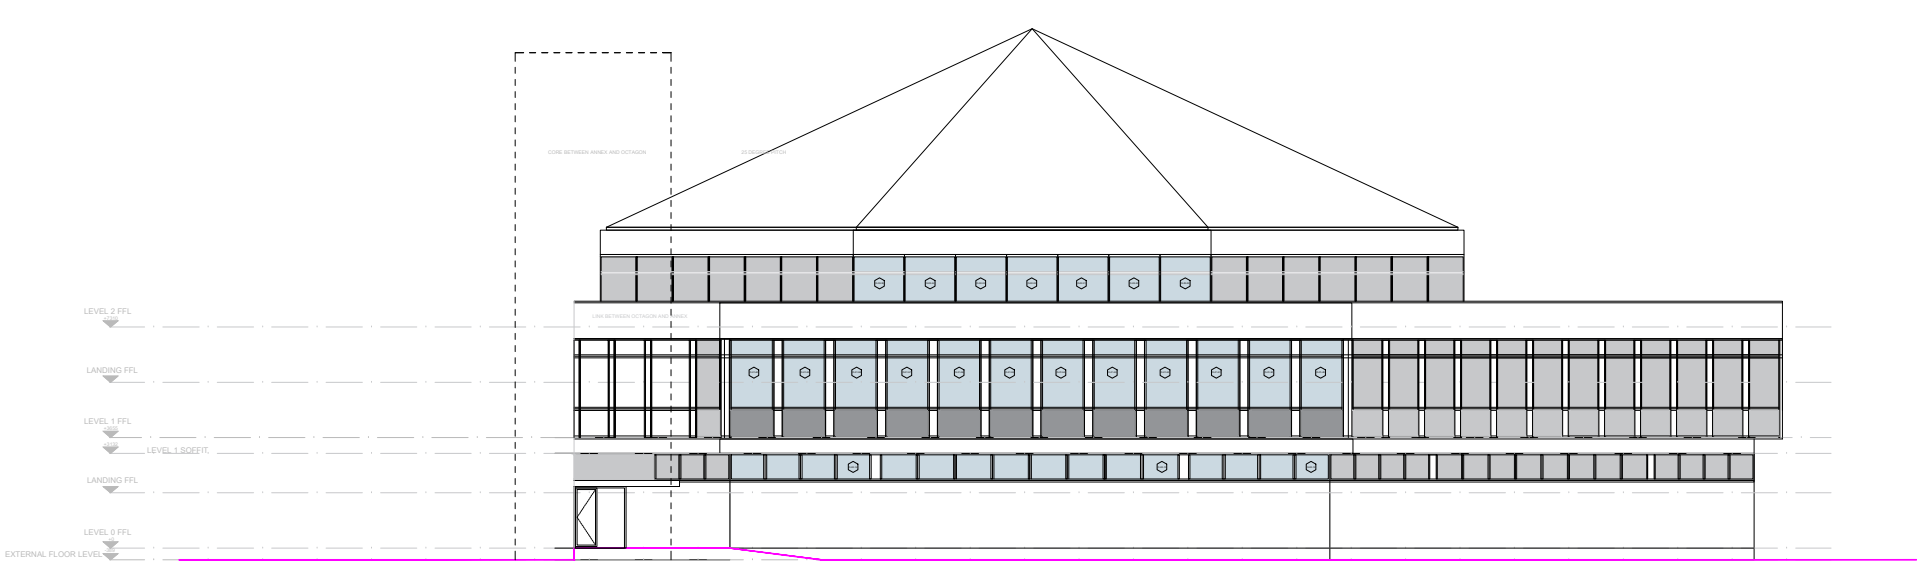


ELEVATION E
EXISTING

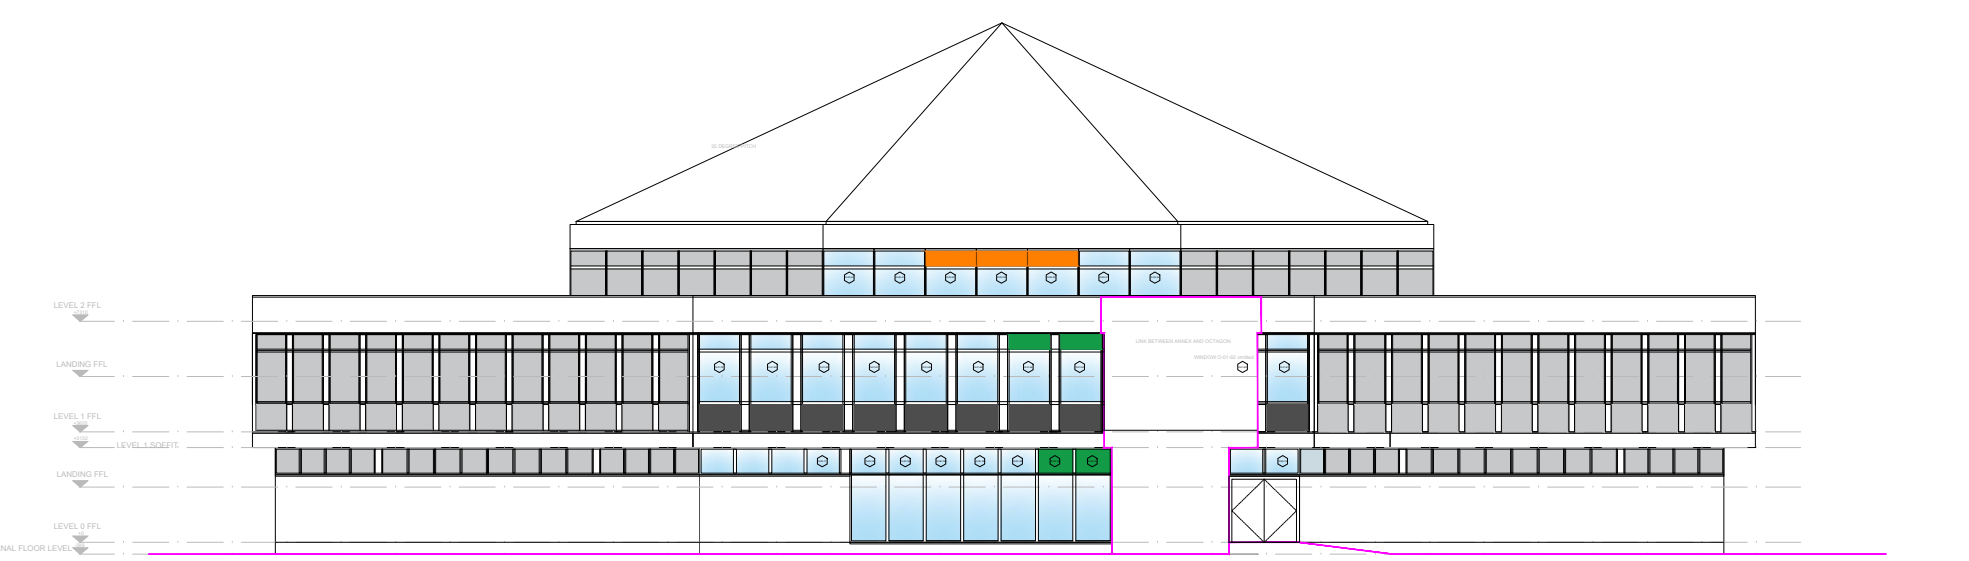


ELEVATION F
PROPOSED

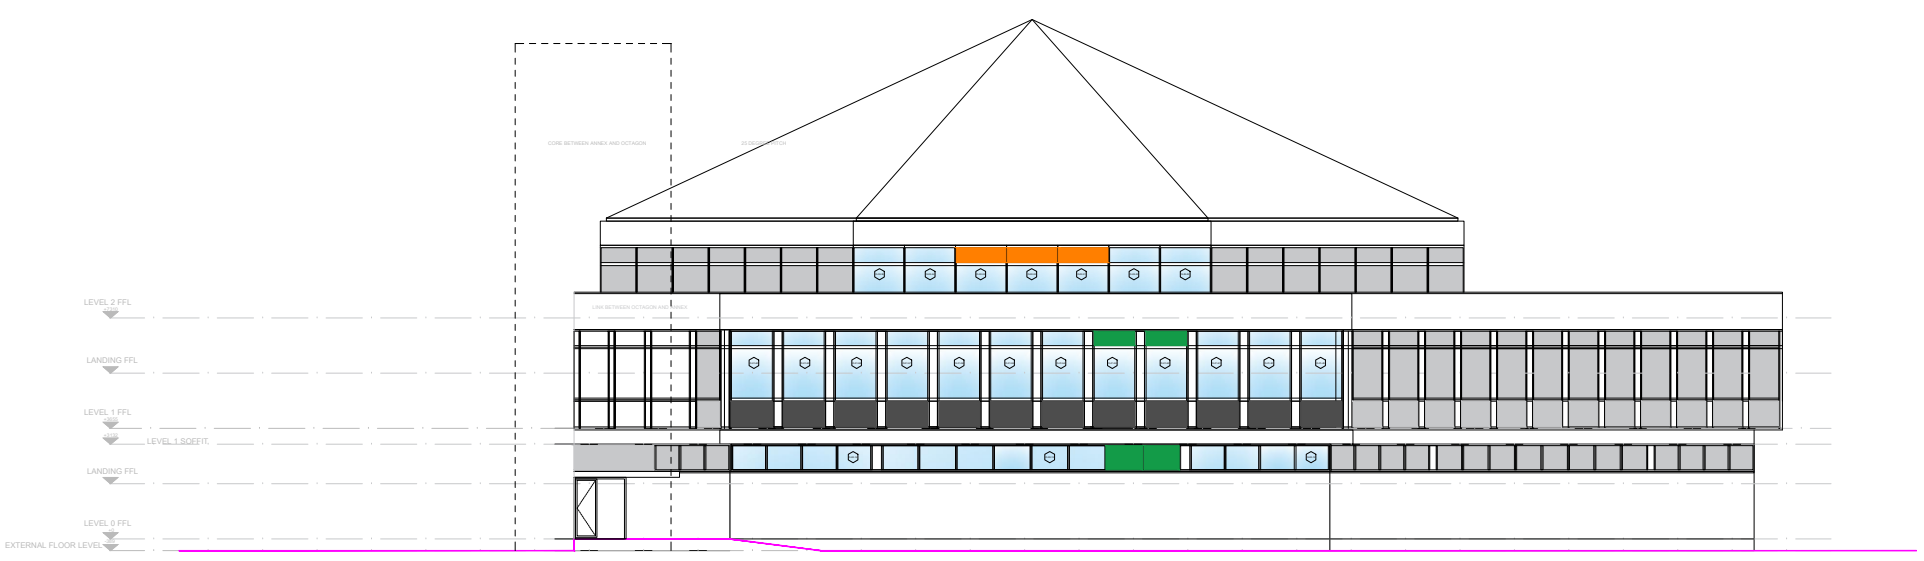


ELEVATION E
PROPOSED

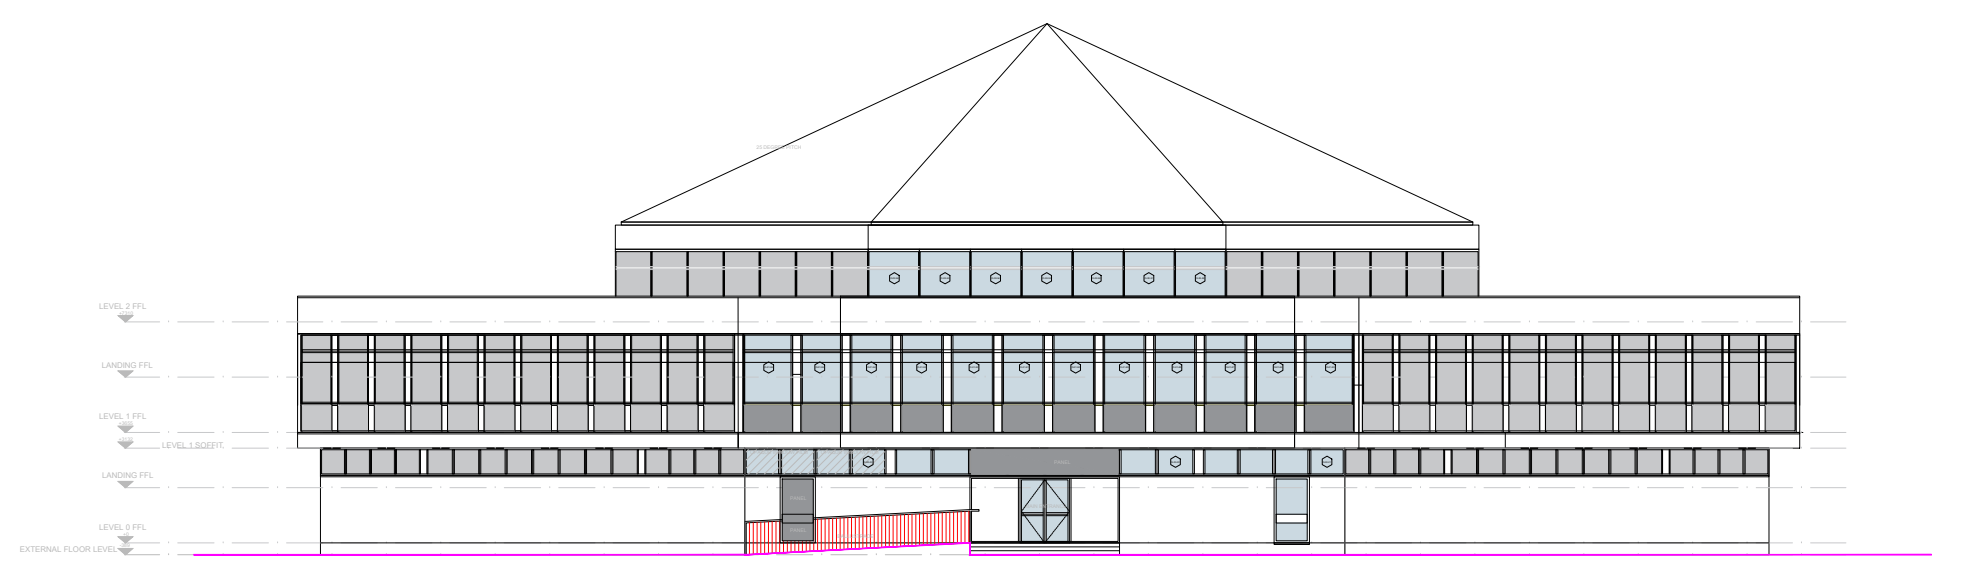


ELEVATION H
EXISTING

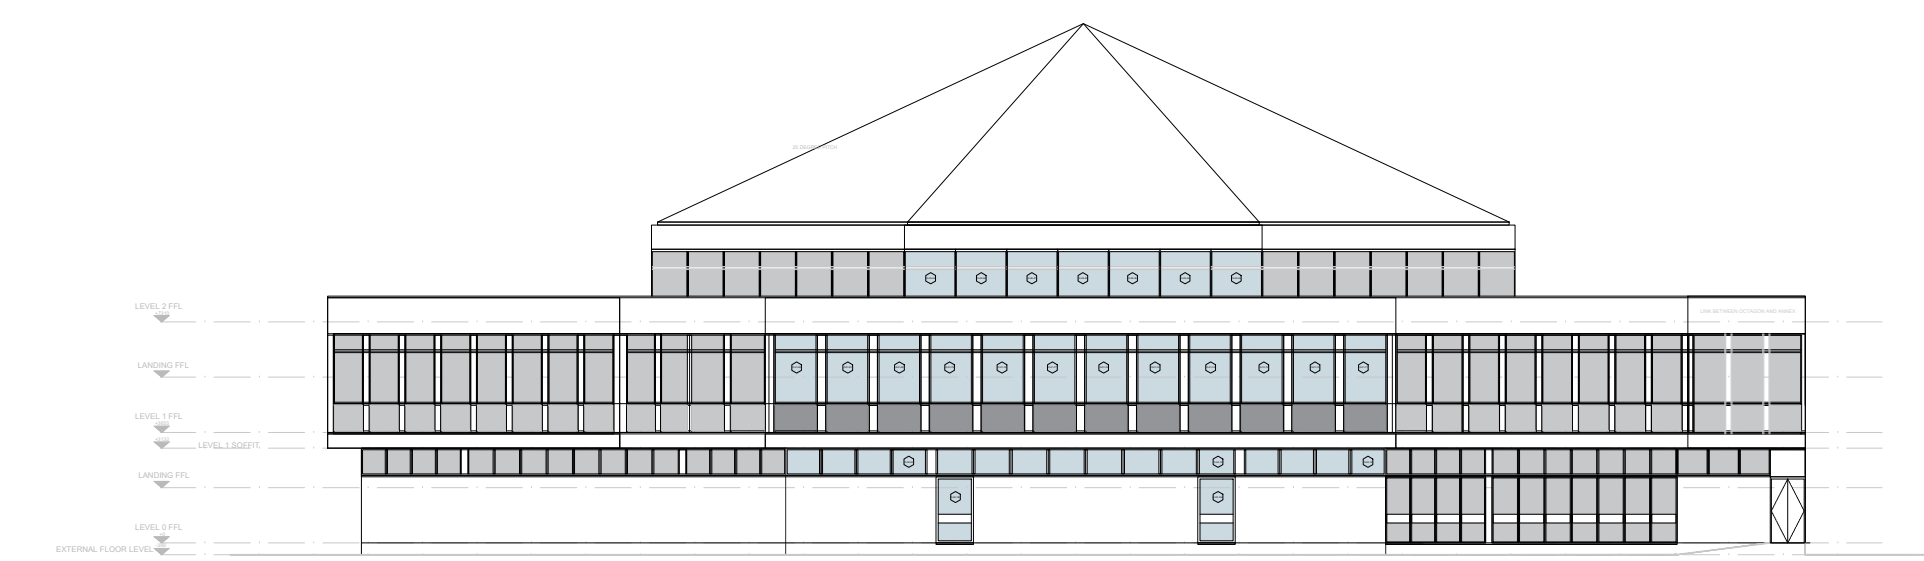

ELEVATION G
EXISTING

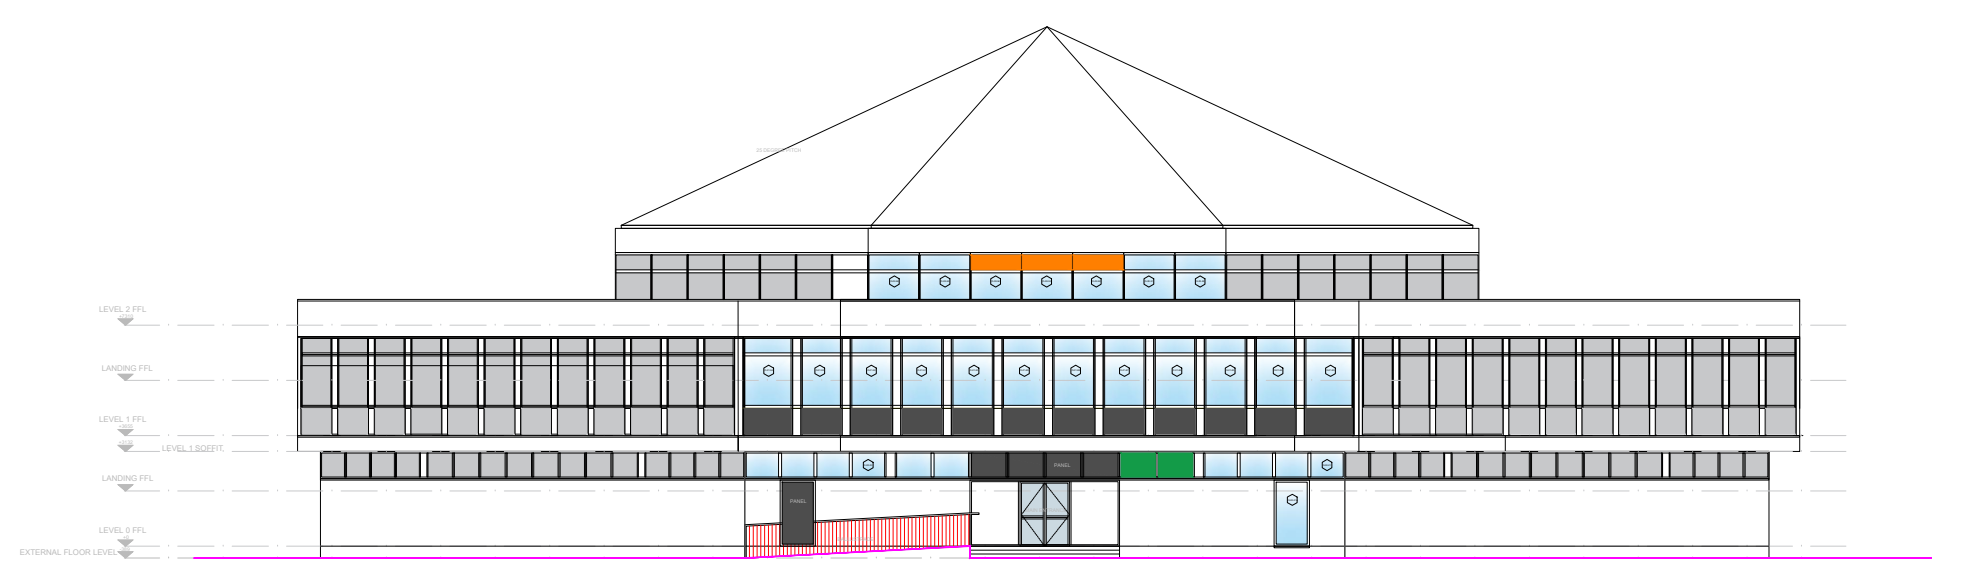

ELEVATION H
PROPOSED

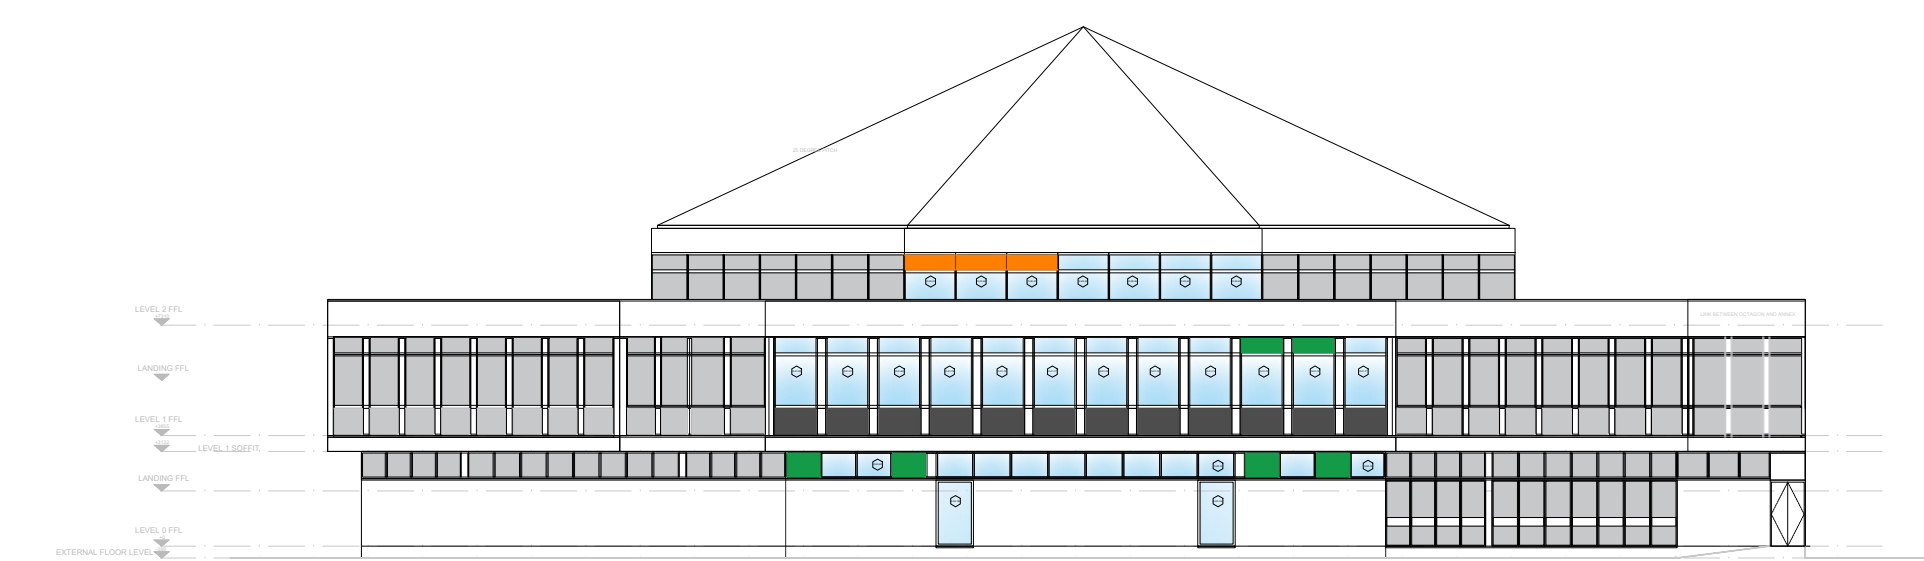


ELEVATION G
PROPOSED

NOTE:
FULL HEIGHT CURTAIN WALL ARE SUBJECT TO WINDOW SILL REMOVAL AND ANY EXISTING STRUCTURAL COLUMNS. FURTHER INTRUSIVE SURVEYS ARE REQUIRED TO DETERMINE IF BOTTOM BLANKING PANELS ARE STILL REQUIRED.

WINDOW LEGEND

- SASH WINDOW OPENINGS
- LOUVRE WINDOWS
- DUCTING
- EXTRACTION FAN
- SPANDREL PANEL

Level 0

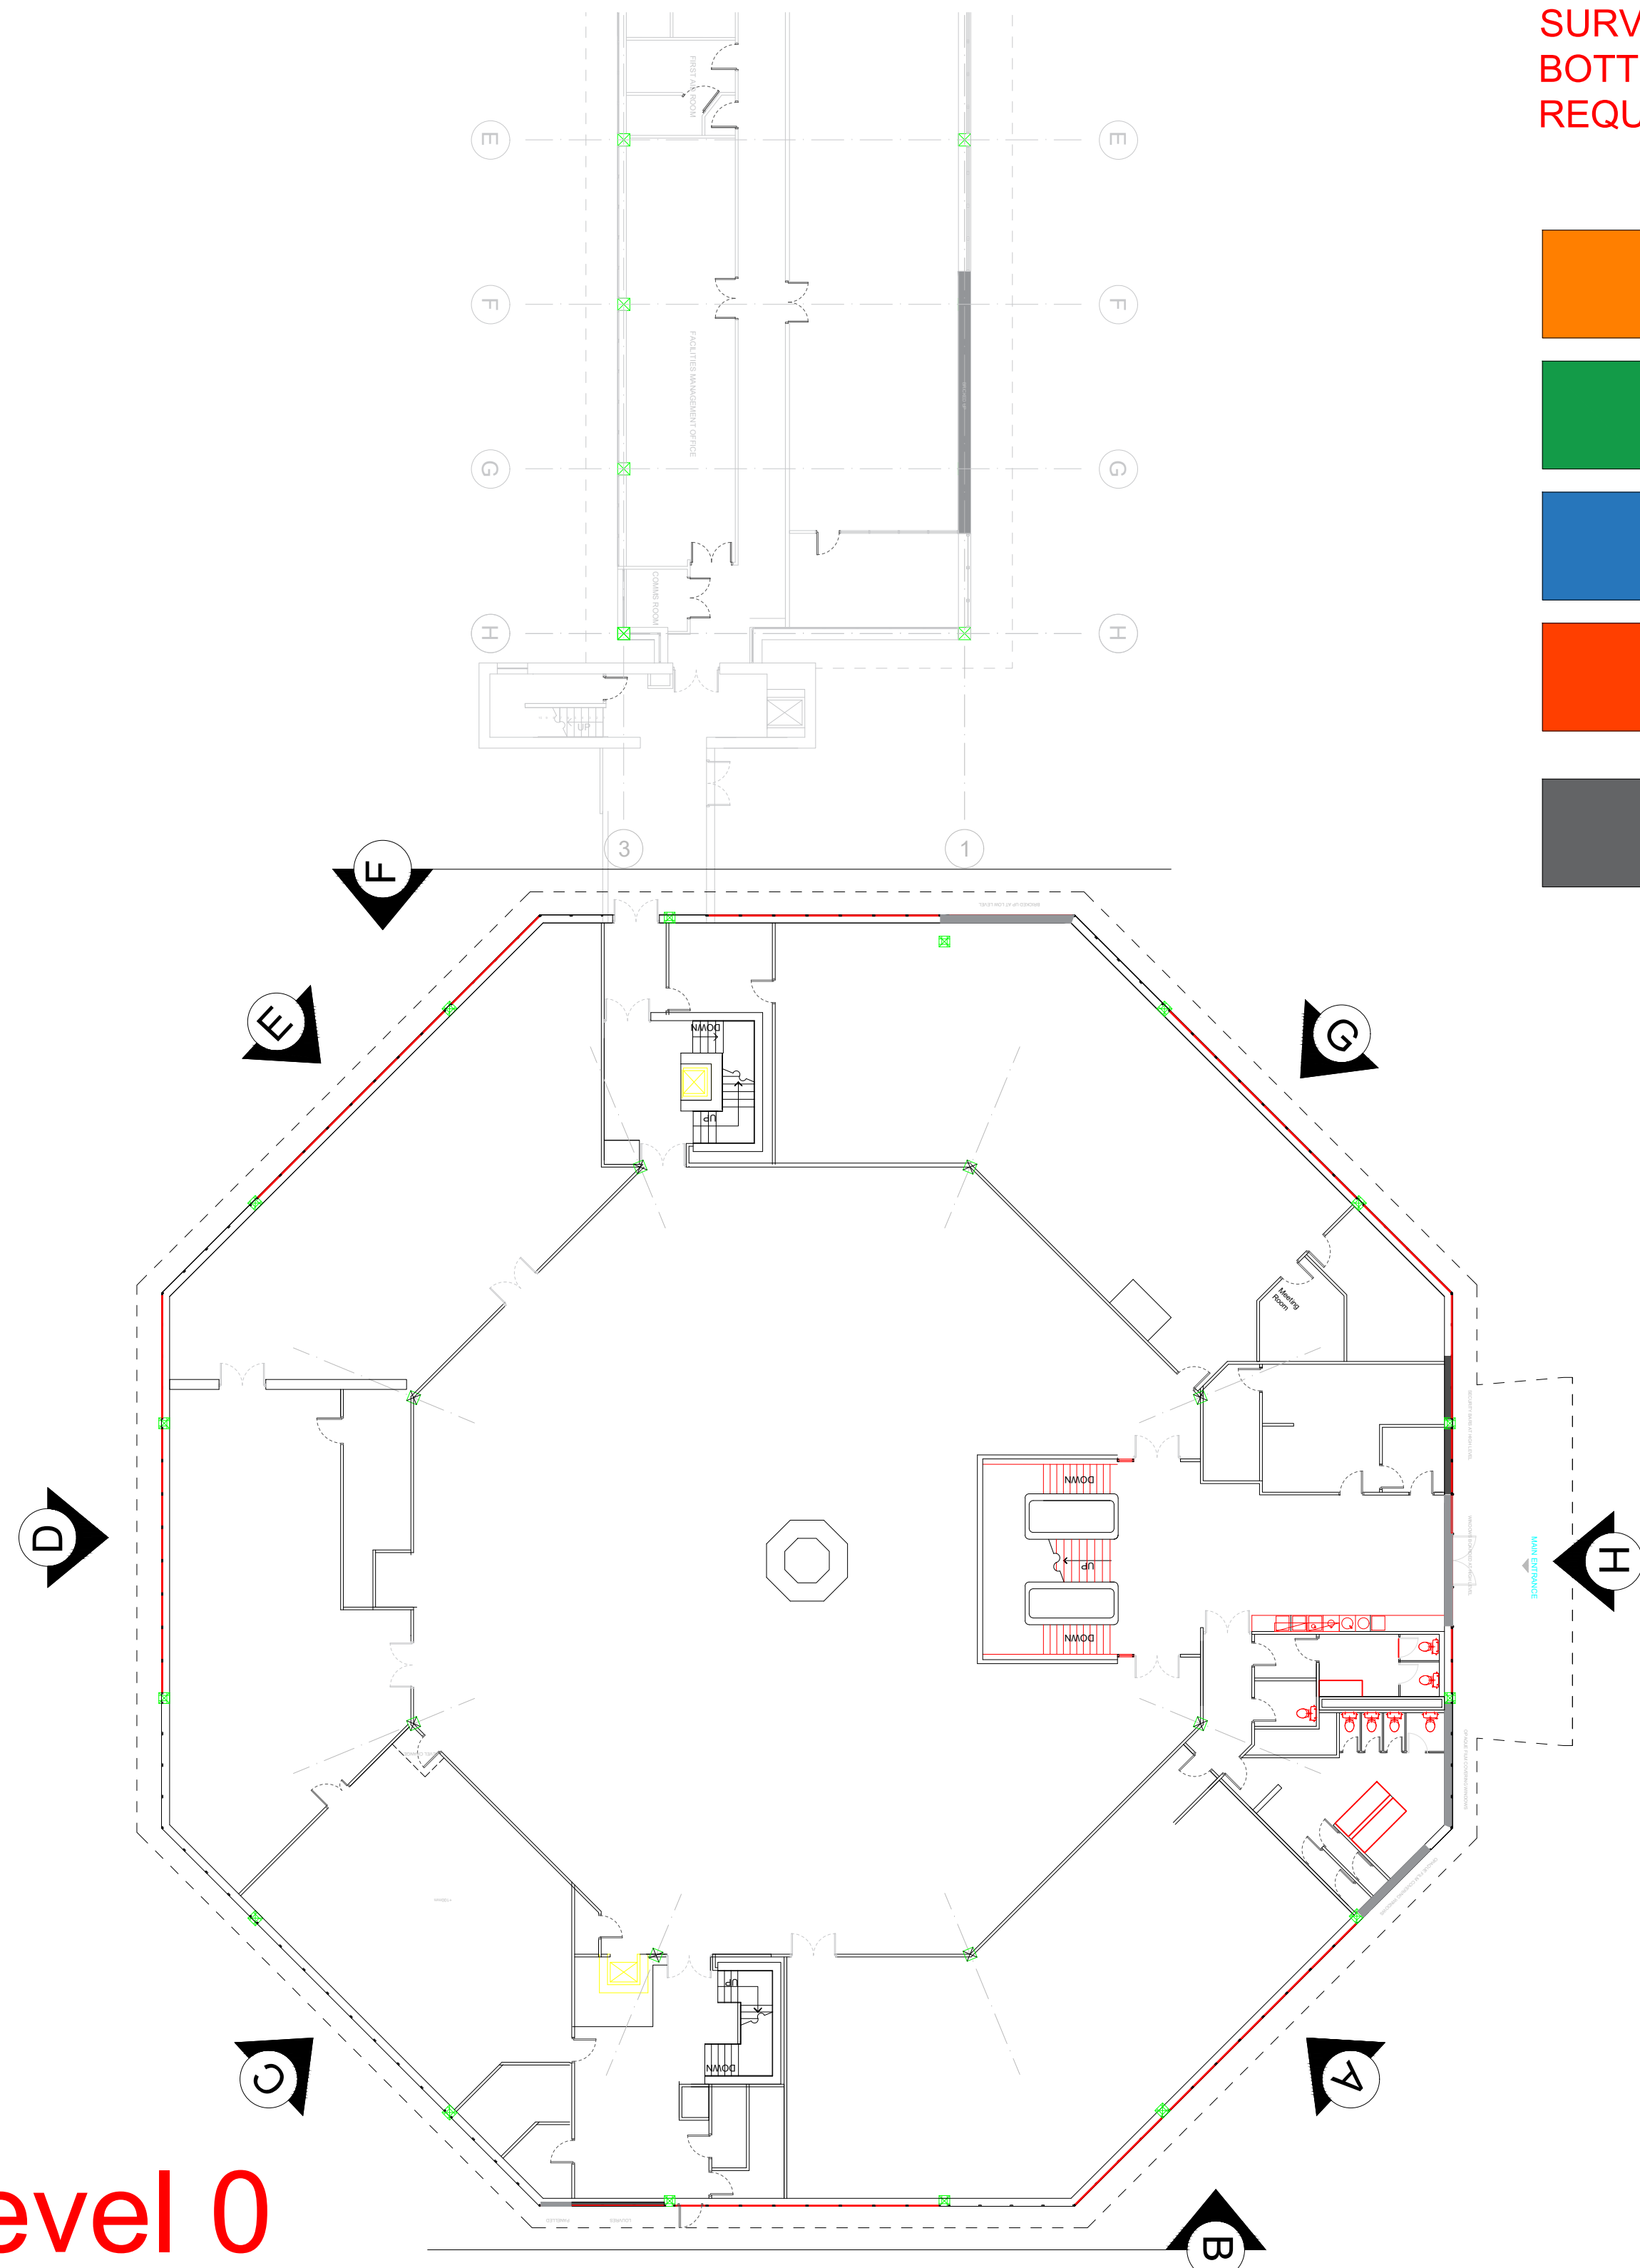

LEVEL 0 OCTAGON

CHECKED		DATE	BY
A		25.02.22	
WWW.CLAREMONTSPACES.COM		DATE	
AQA		KILBURN HOUSE MANCHESTER M15 6SE	
EXISTING AND PROPOSED LEVEL 0 OCTAGON WINDOW PLAN & ELEVATIONS		REVISION	A
AQA OCT L0 220.0		DESIGNED BY	DL
CE		DRAWN BY	DL
DATE		SCALE	PAPER SIZE
25.02.22		1:200/250	A0
DRAWING STATUS		PLANNING	


The image displays a series of architectural elevations for the National Assembly of the Republic of South Africa, arranged in a 3x2 grid. Each drawing shows a different facade of the building, which features a prominent triangular roof structure and a multi-story facade with extensive glazing. The drawings are labeled as follows:

- ELEVATION D EXISTING:** Shows the current state of the facade with a series of windows and a central entrance area.
- ELEVATION C EXISTING:** Shows the current state of the facade from a different angle, highlighting the central entrance and the triangular roof.
- ELEVATION D PROPOSED:** Shows the proposed changes to the facade, including new window placements and a revised entrance area.
- ELEVATION C PROPOSED:** Shows the proposed changes to the facade from a different angle, highlighting the central entrance and the triangular roof.
- ELEVATION F EXISTING:** Shows the current state of the facade with a series of windows and a central entrance area.
- ELEVATION E EXISTING:** Shows the current state of the facade from a different angle, highlighting the central entrance and the triangular roof.
- ELEVATION F PROPOSED:** Shows the proposed changes to the facade, including new window placements and a revised entrance area.
- ELEVATION E PROPOSED:** Shows the proposed changes to the facade from a different angle, highlighting the central entrance and the triangular roof.
- ELEVATION H EXISTING:** Shows the current state of the facade with a series of windows and a central entrance area.
- ELEVATION G EXISTING:** Shows the current state of the facade from a different angle, highlighting the central entrance and the triangular roof.
- ELEVATION H PROPOSED:** Shows the proposed changes to the facade, including new window placements and a revised entrance area.
- ELEVATION G PROPOSED:** Shows the proposed changes to the facade from a different angle, highlighting the central entrance and the triangular roof.

The drawings are presented in a clean, technical style with black lines on a white background. The proposed changes are indicated by different colors (orange, green, blue) and line styles (dashed lines for new elements, solid lines for existing elements). The elevations are labeled with their respective names and whether they are existing or proposed.

WINDOW LEGEND


- | | |
|---|----------------------|
|  | SASH WINDOW OPENINGS |
|  | LOUVRE WINDOWS |
|  | DUCTING |
|  | EXTRACTION FAN |
|  | SPANDREL PANEL |

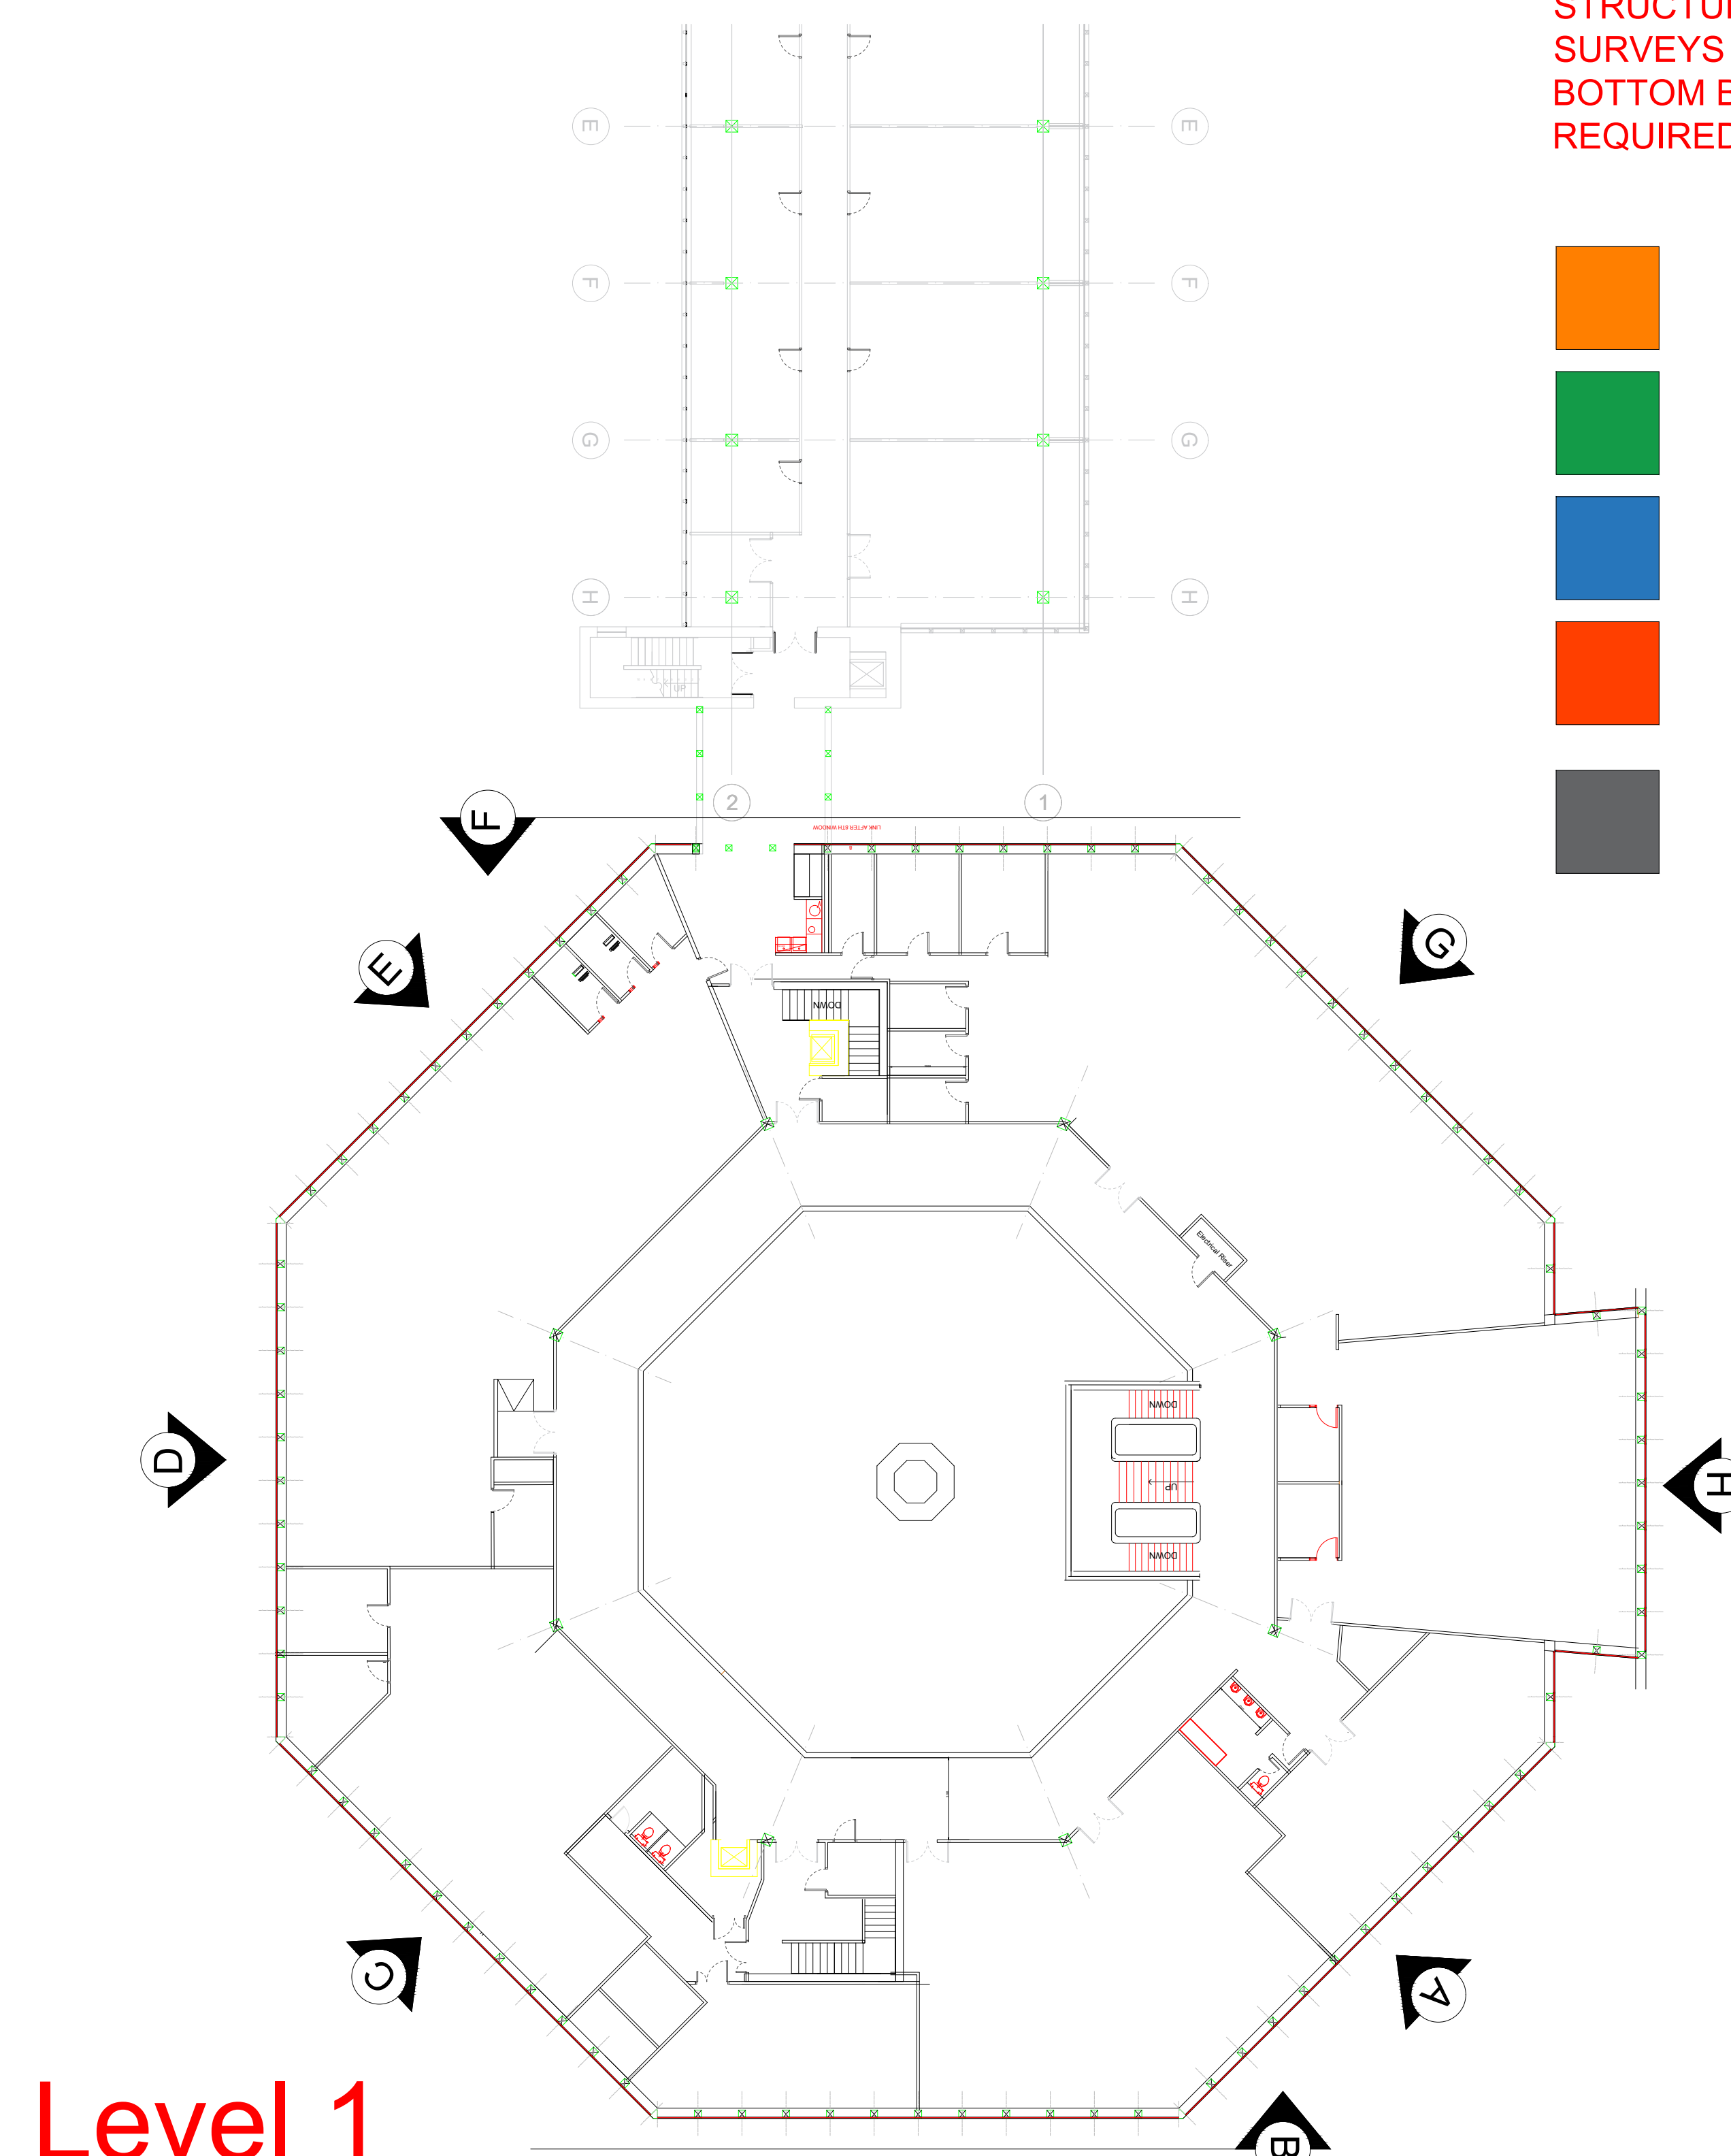


Level 1

LEVEL 1 OCTAGON


[illegible]

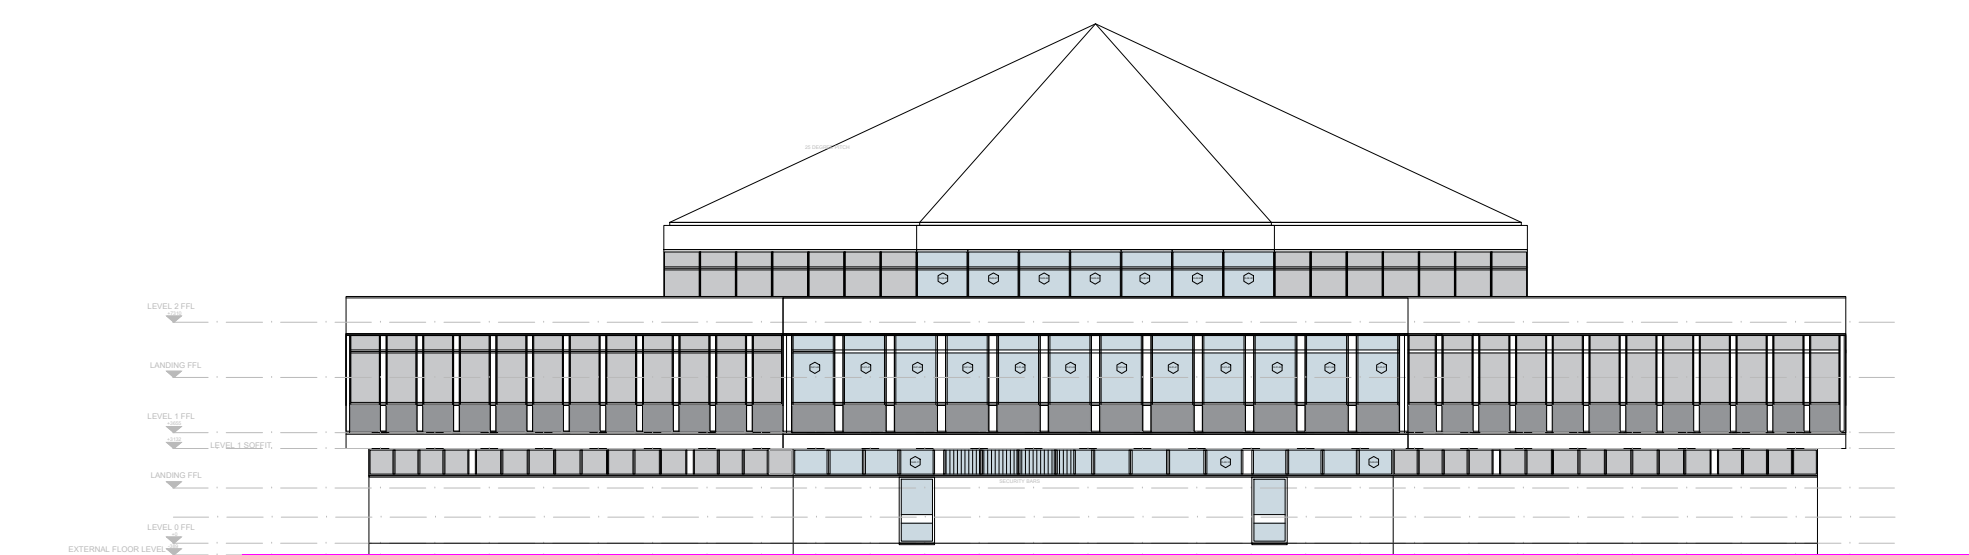


ELEVATION D
EXISTING

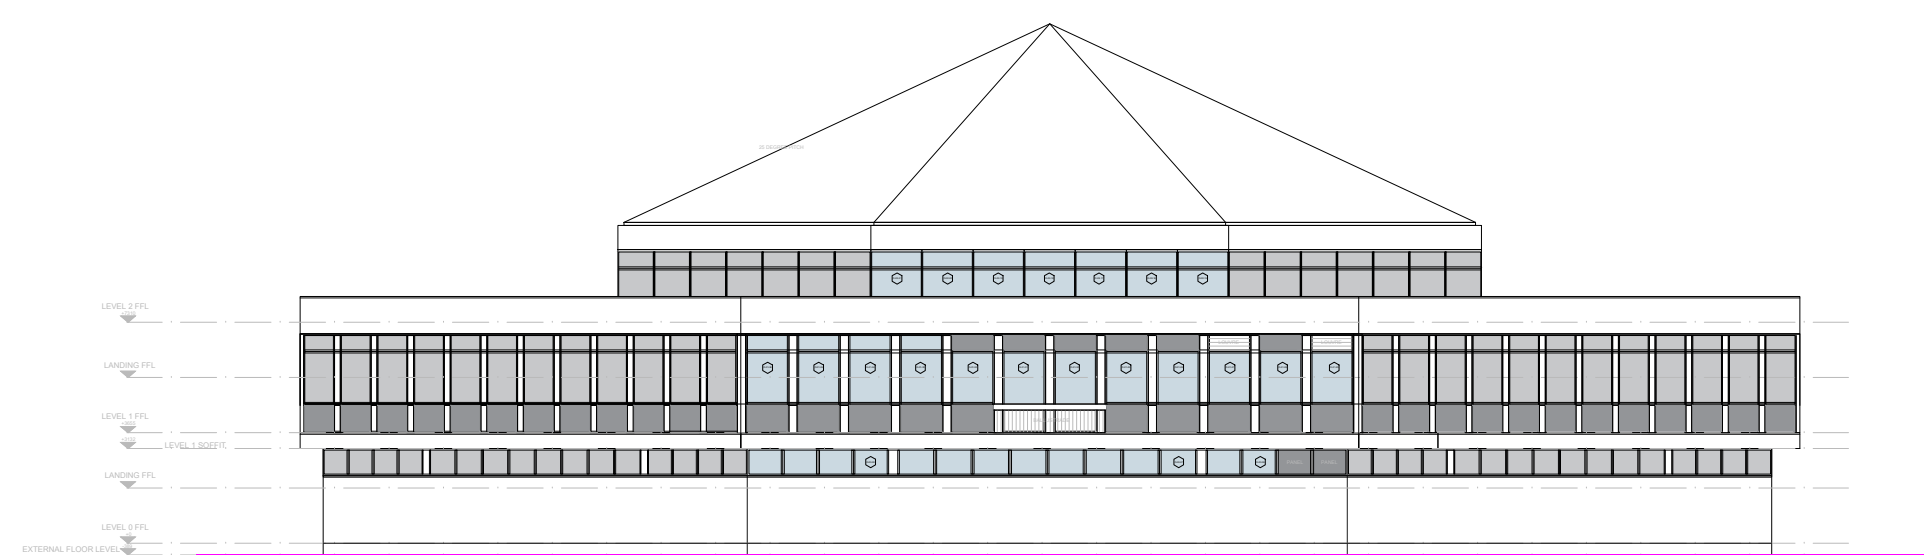


ELEVATION C
EXISTING

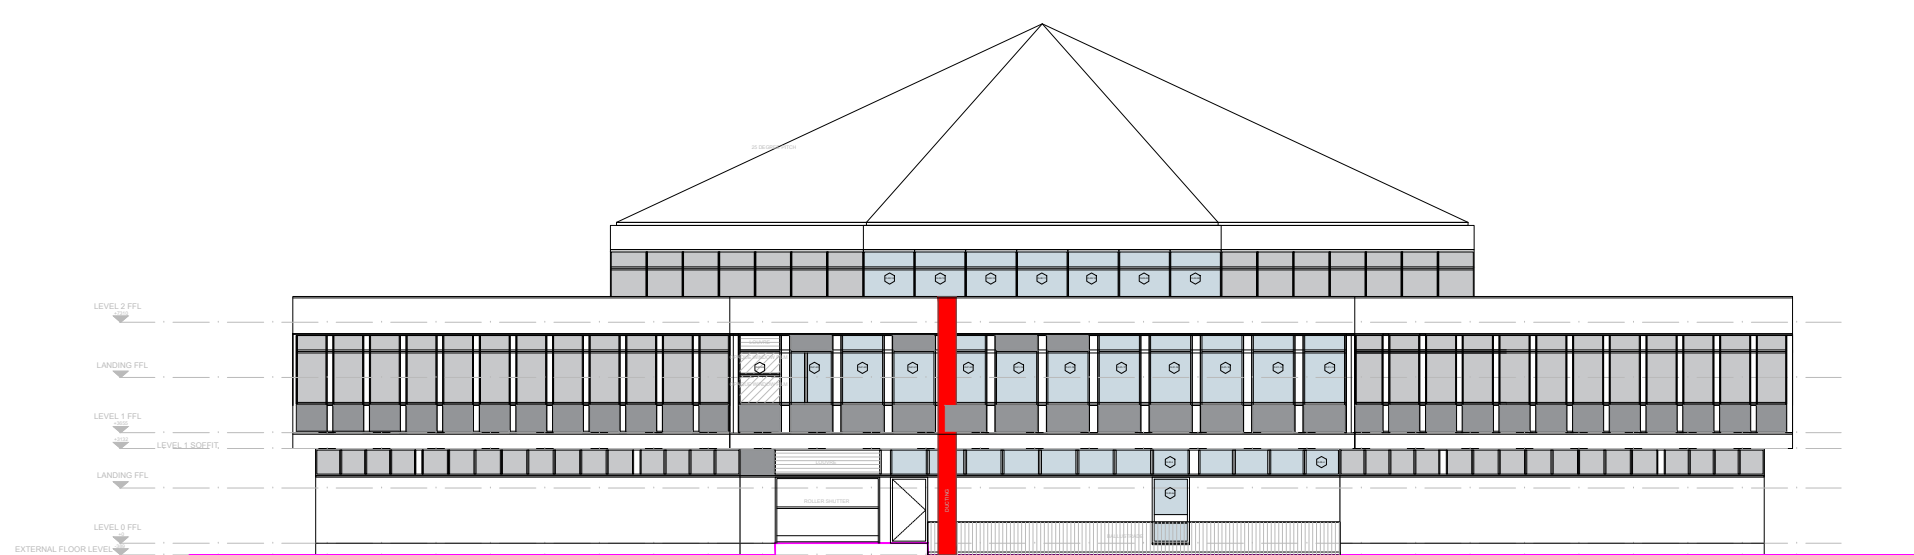


ELEVATION B
EXISTING

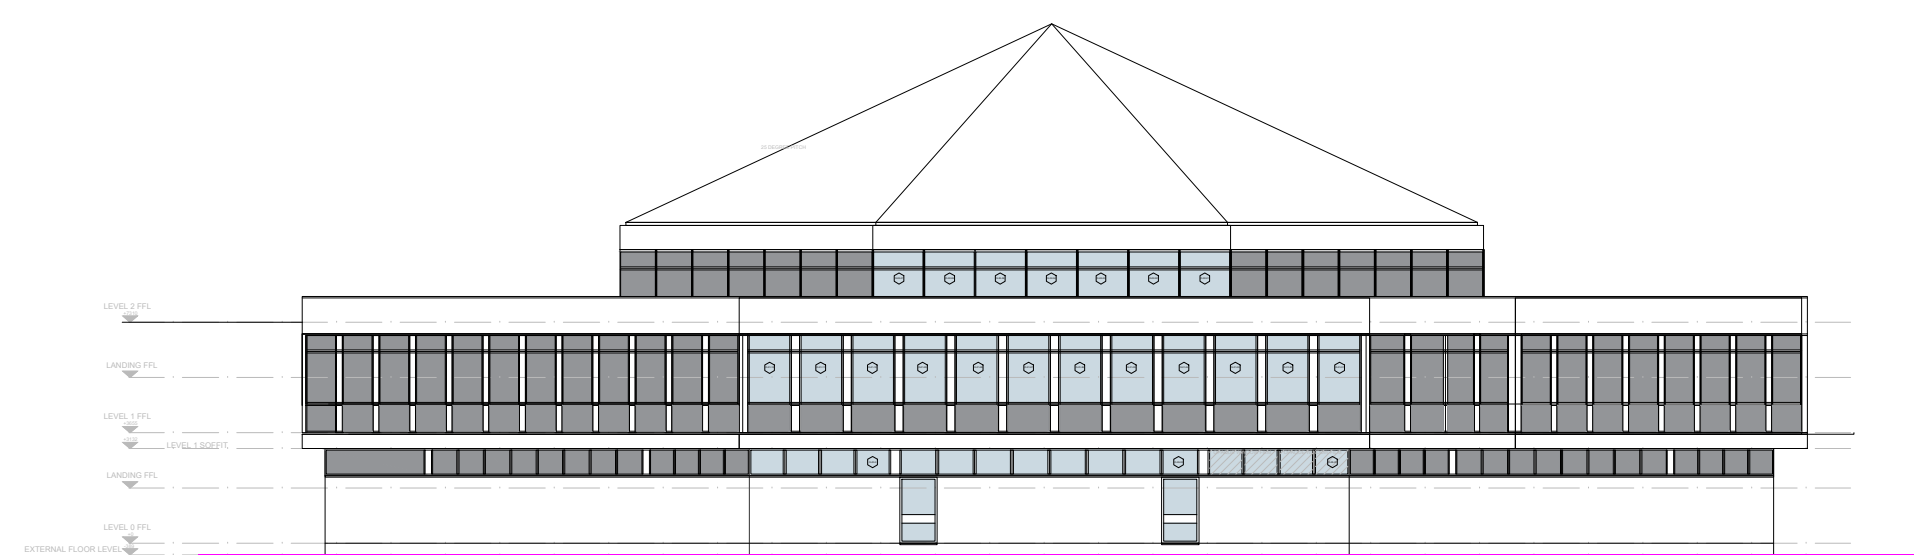


ELEVATION A
EXISTING

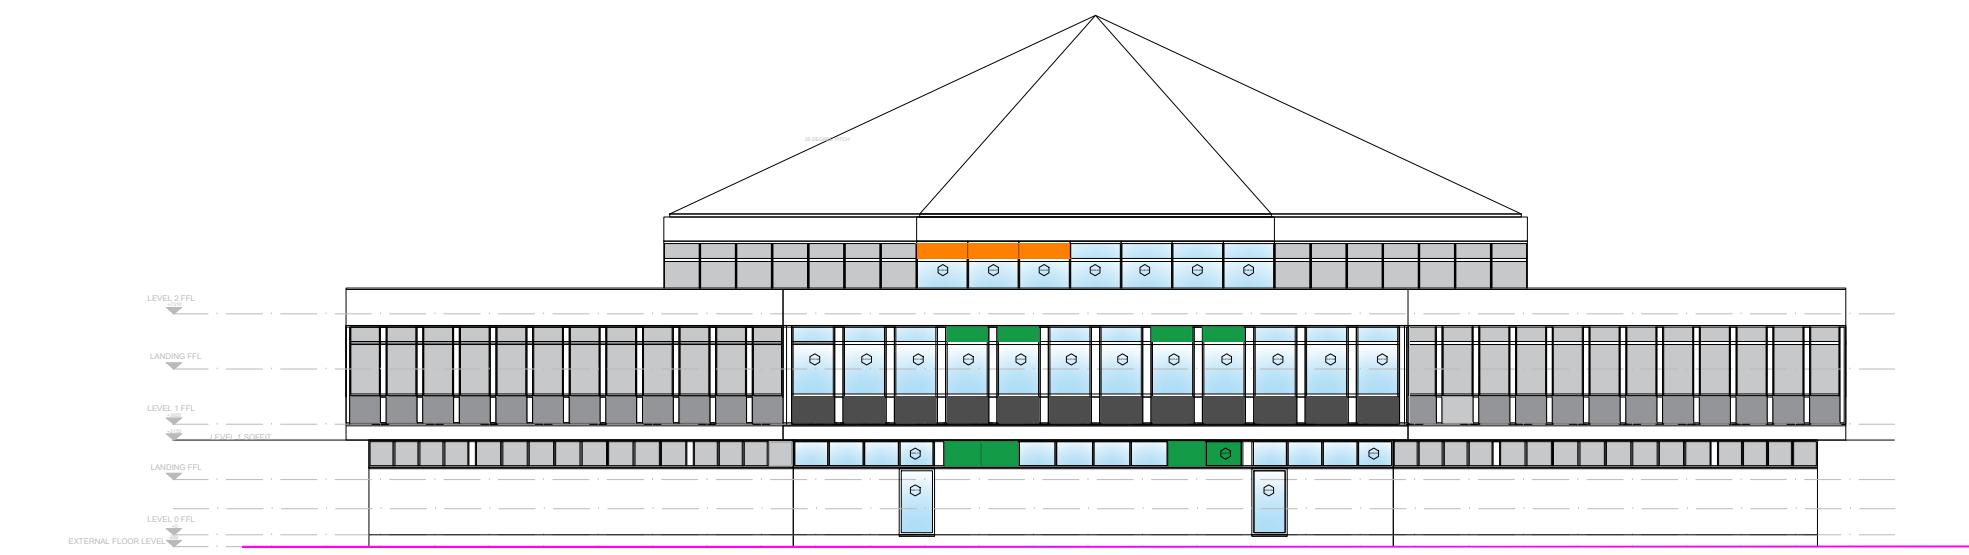


ELEVATION D
PROPOSED

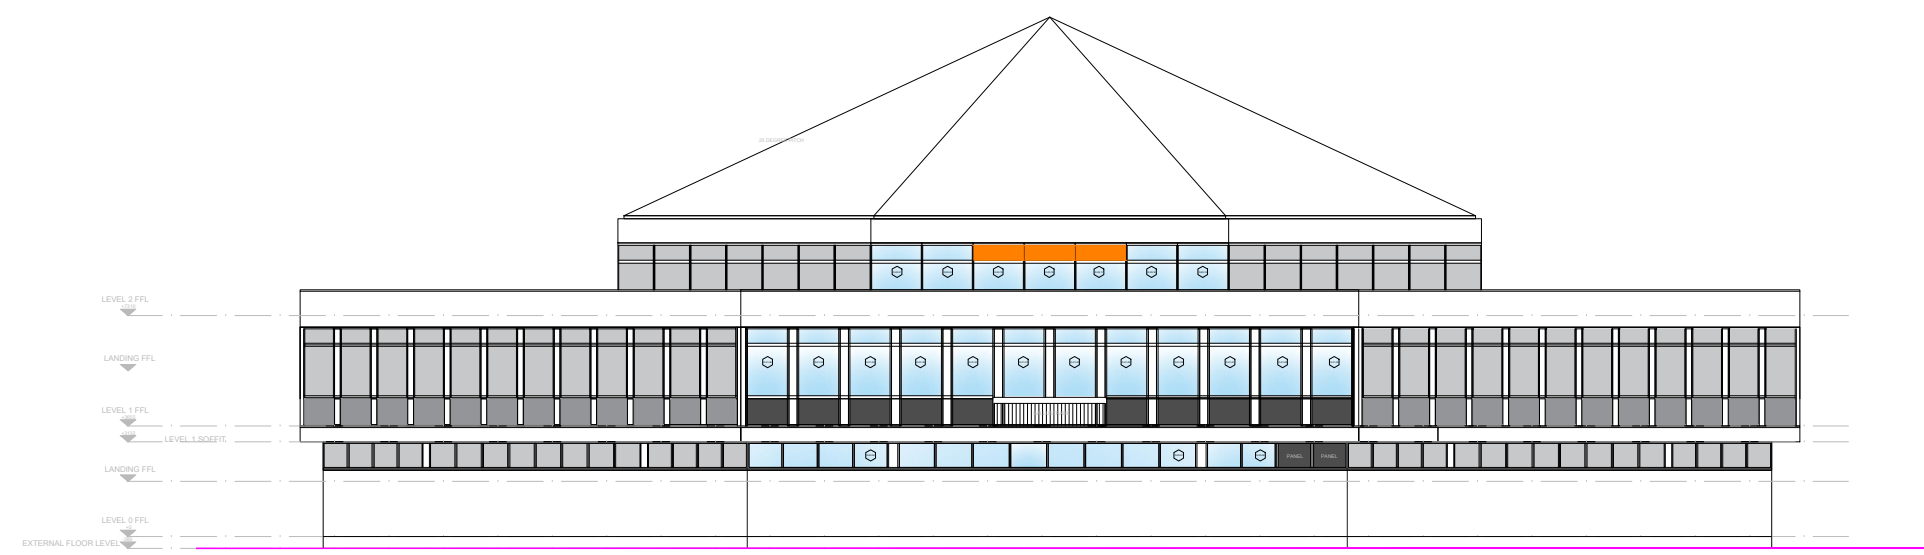


ELEVATION C
PROPOSED

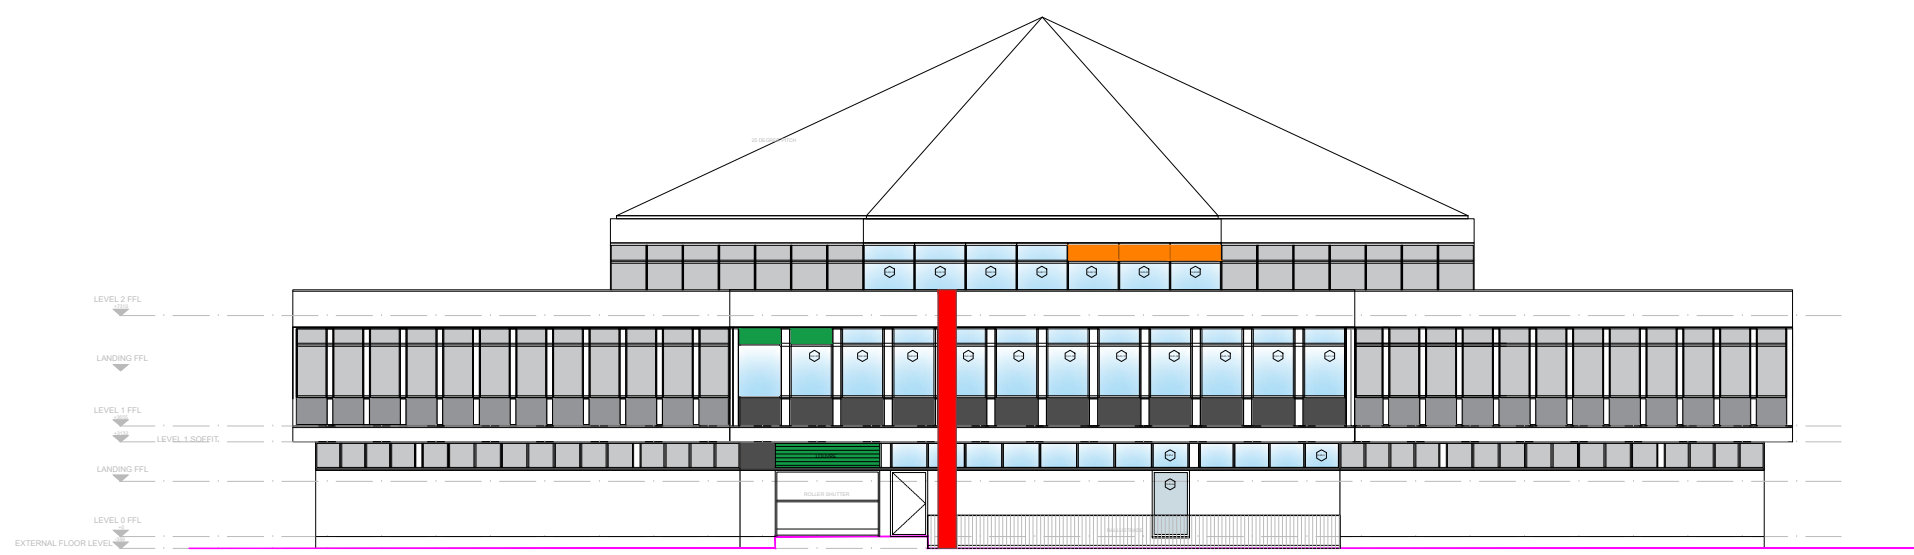


ELEVATION B
PROPOSED

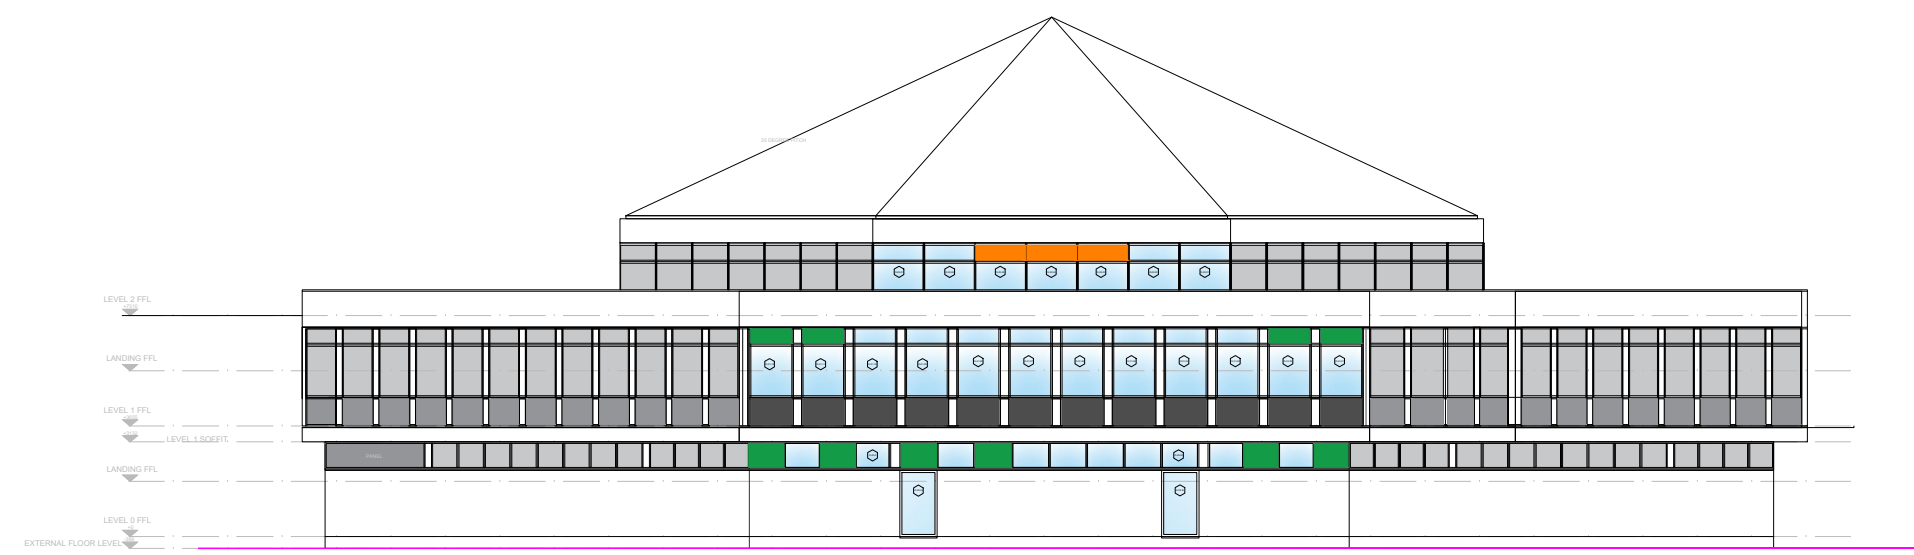


ELEVATION A
PROPOSED

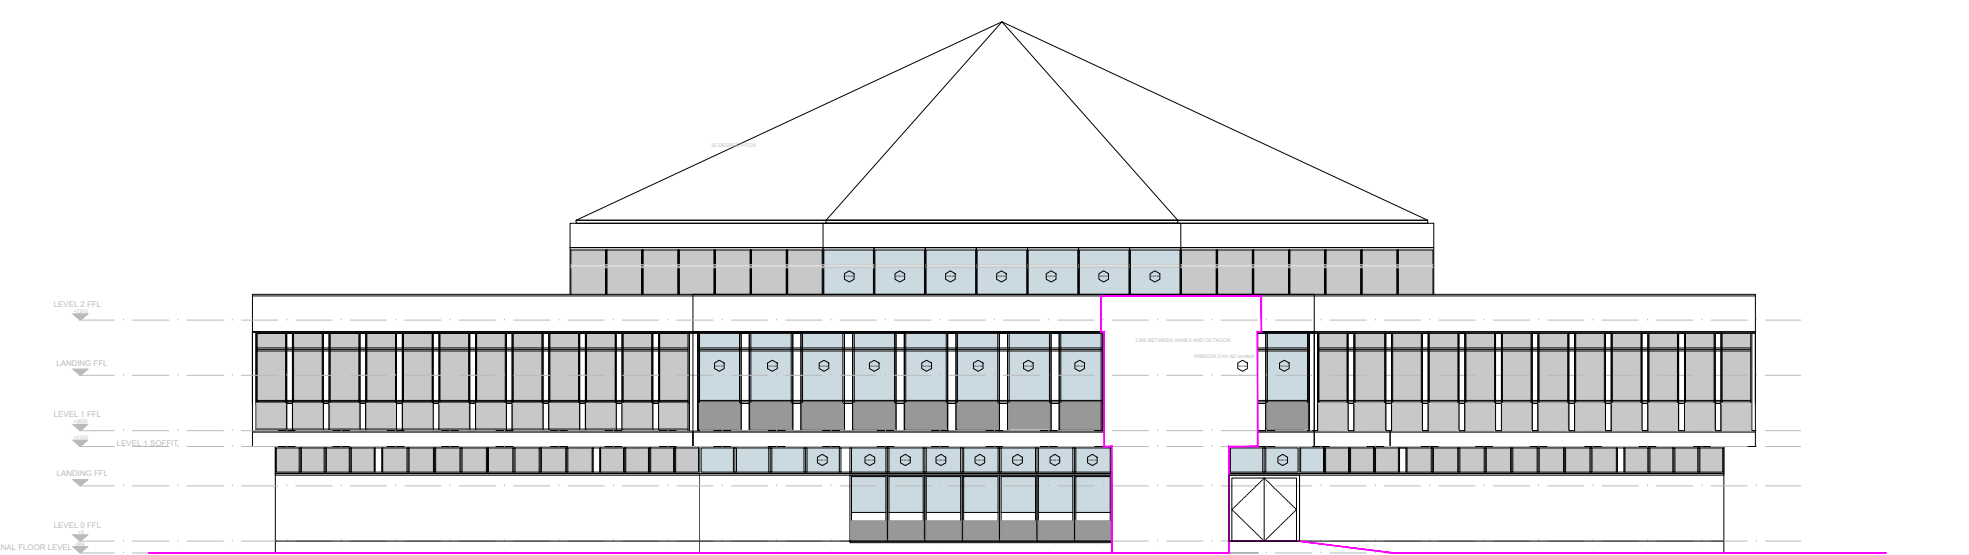


ELEVATION F
EXISTING

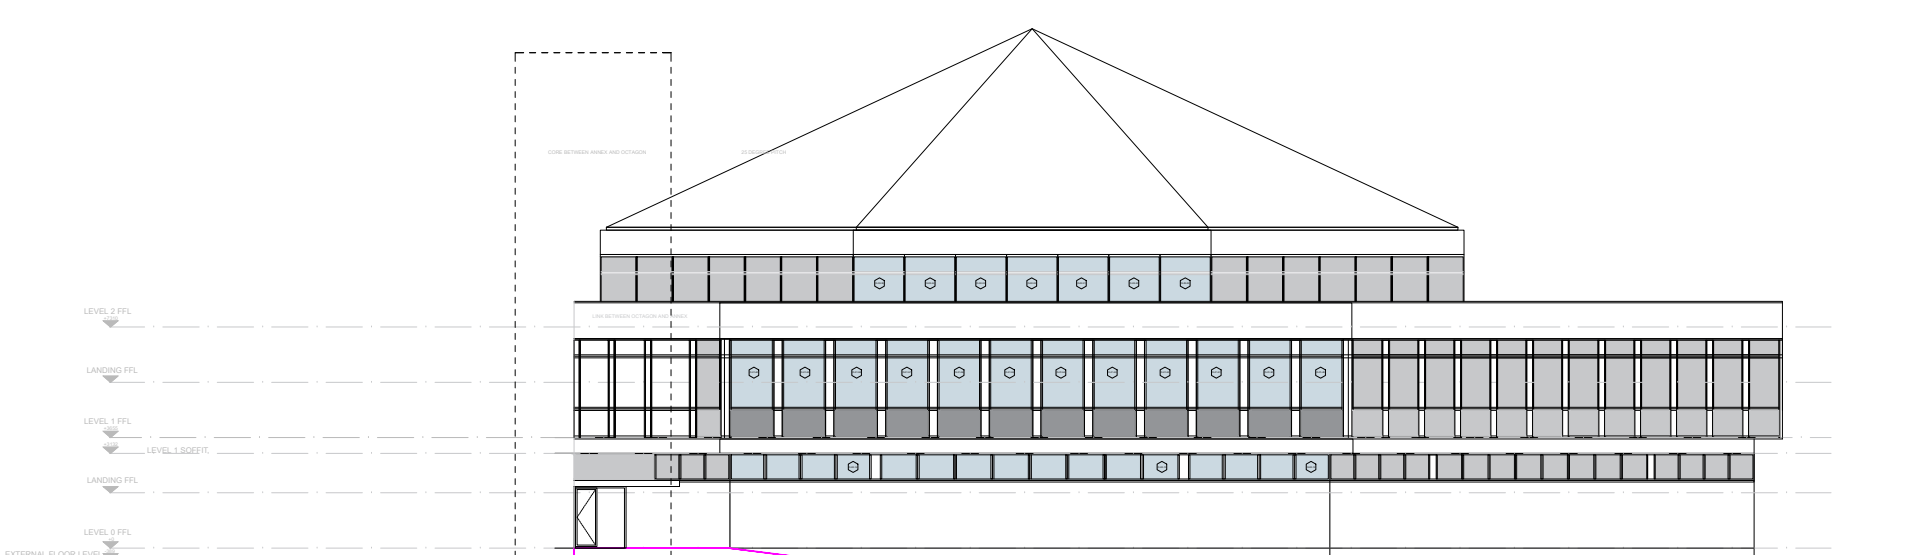


ELEVATION E
EXISTING

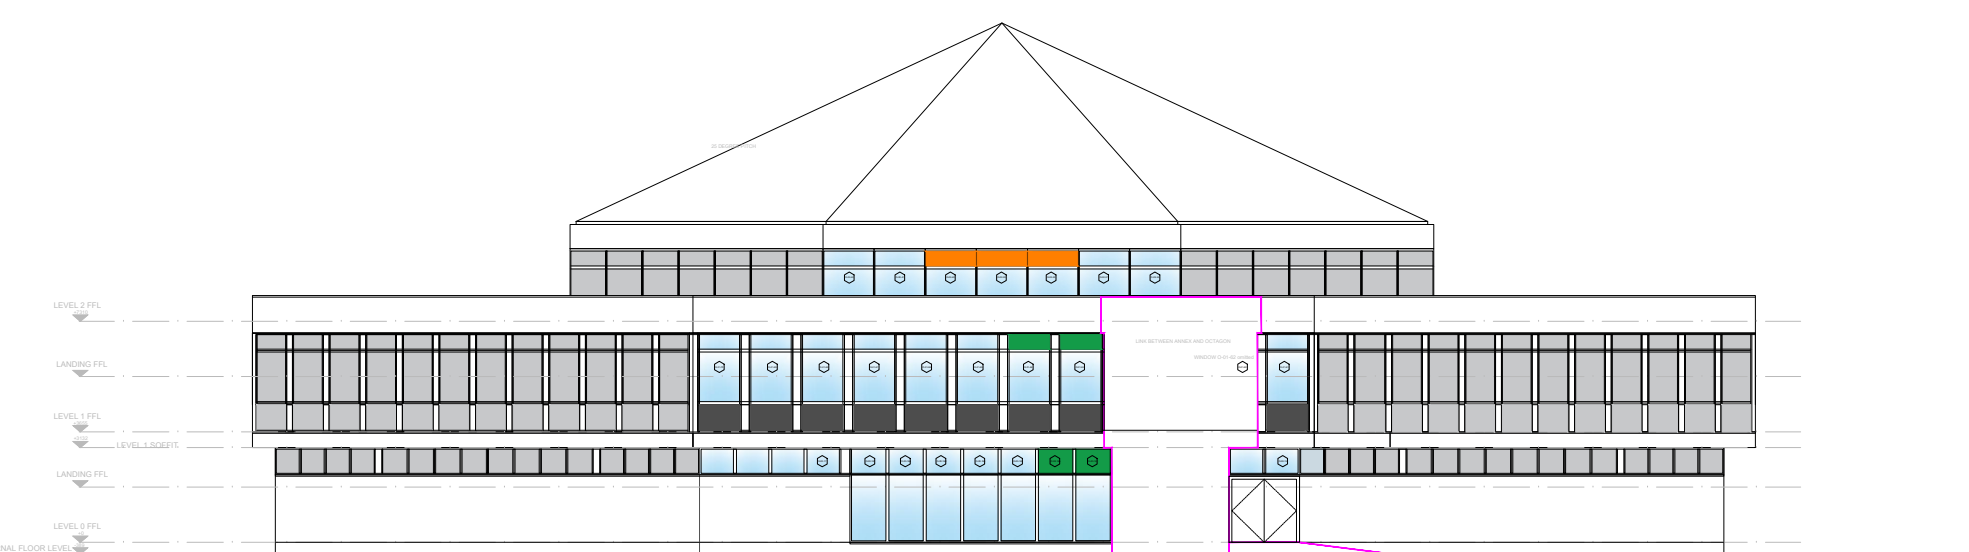


ELEVATION F
PROPOSED

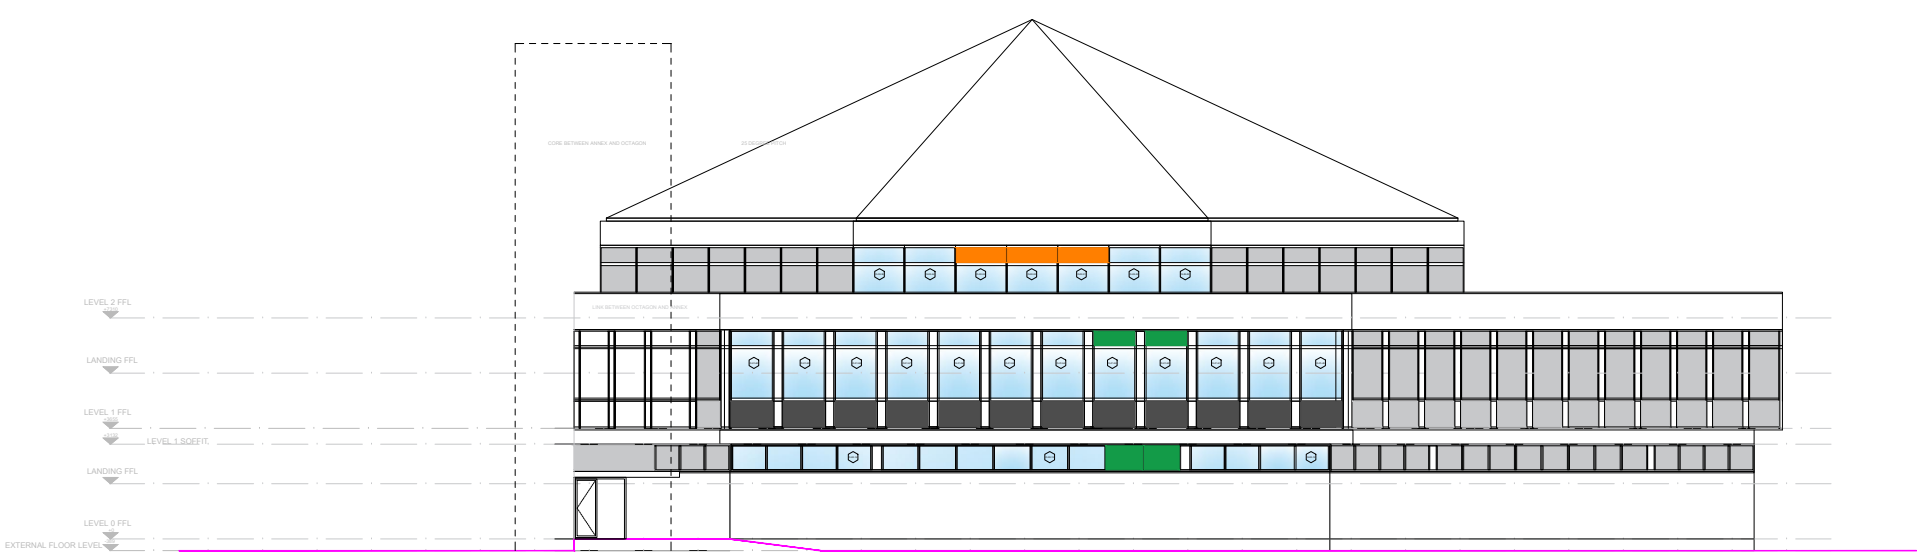


ELEVATION E
PROPOSED

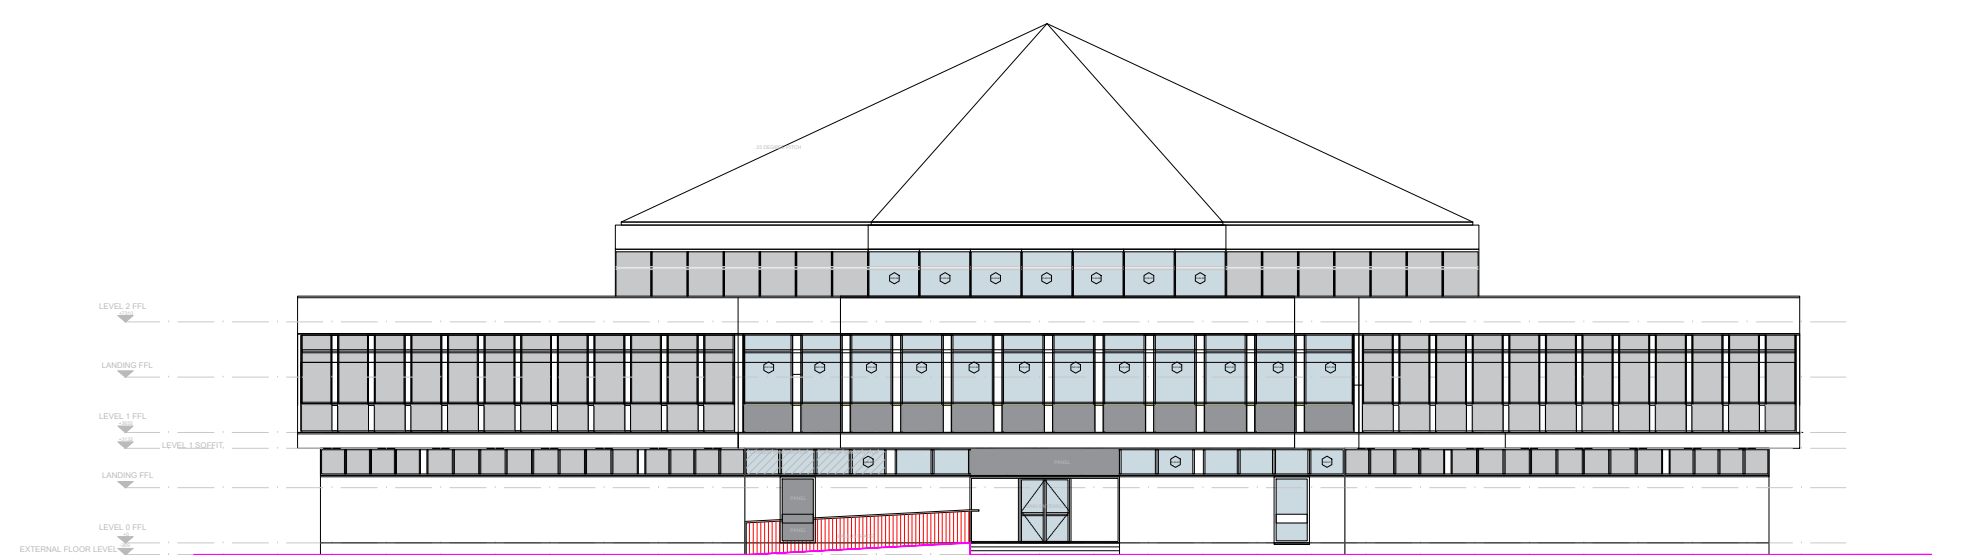


ELEVATION H
EXISTING

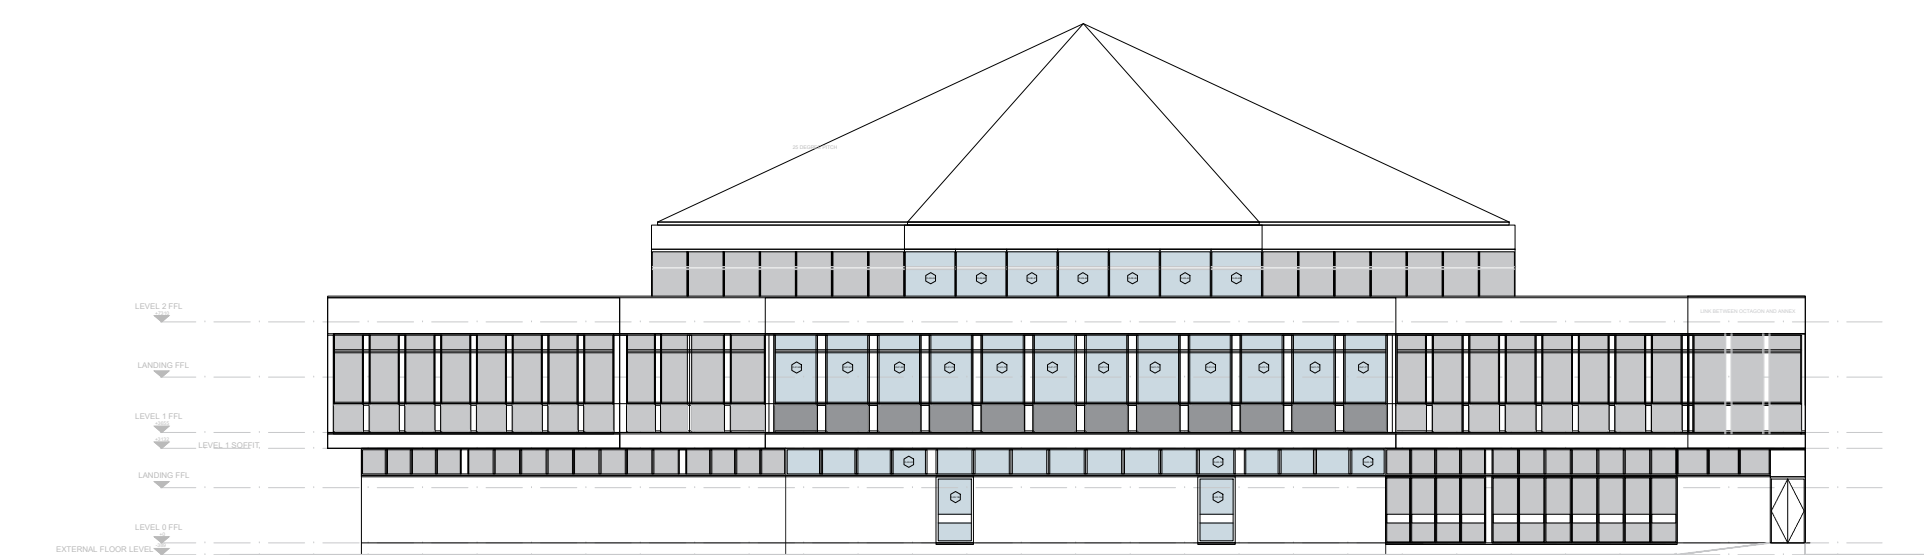

ELEVATION G
EXISTING

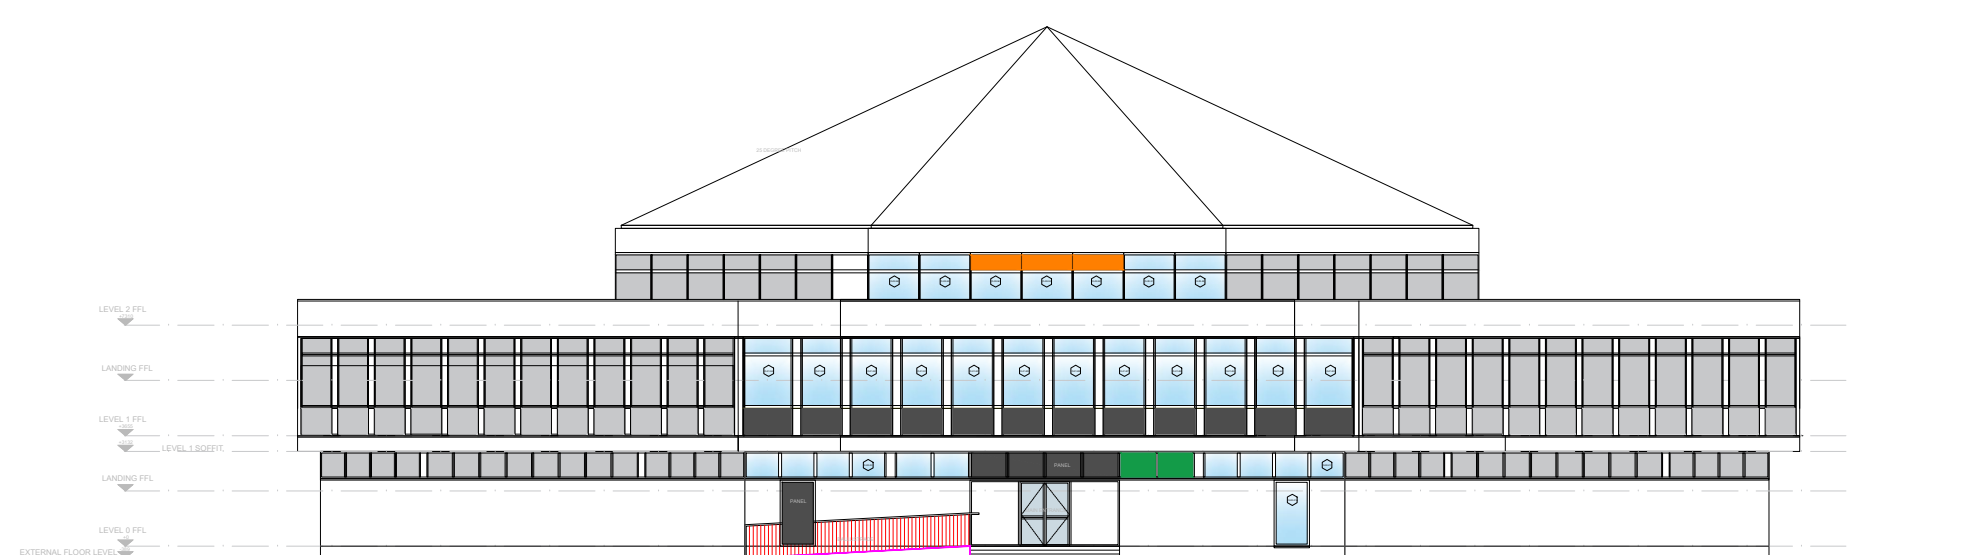

ELEVATION H
PROPOSED

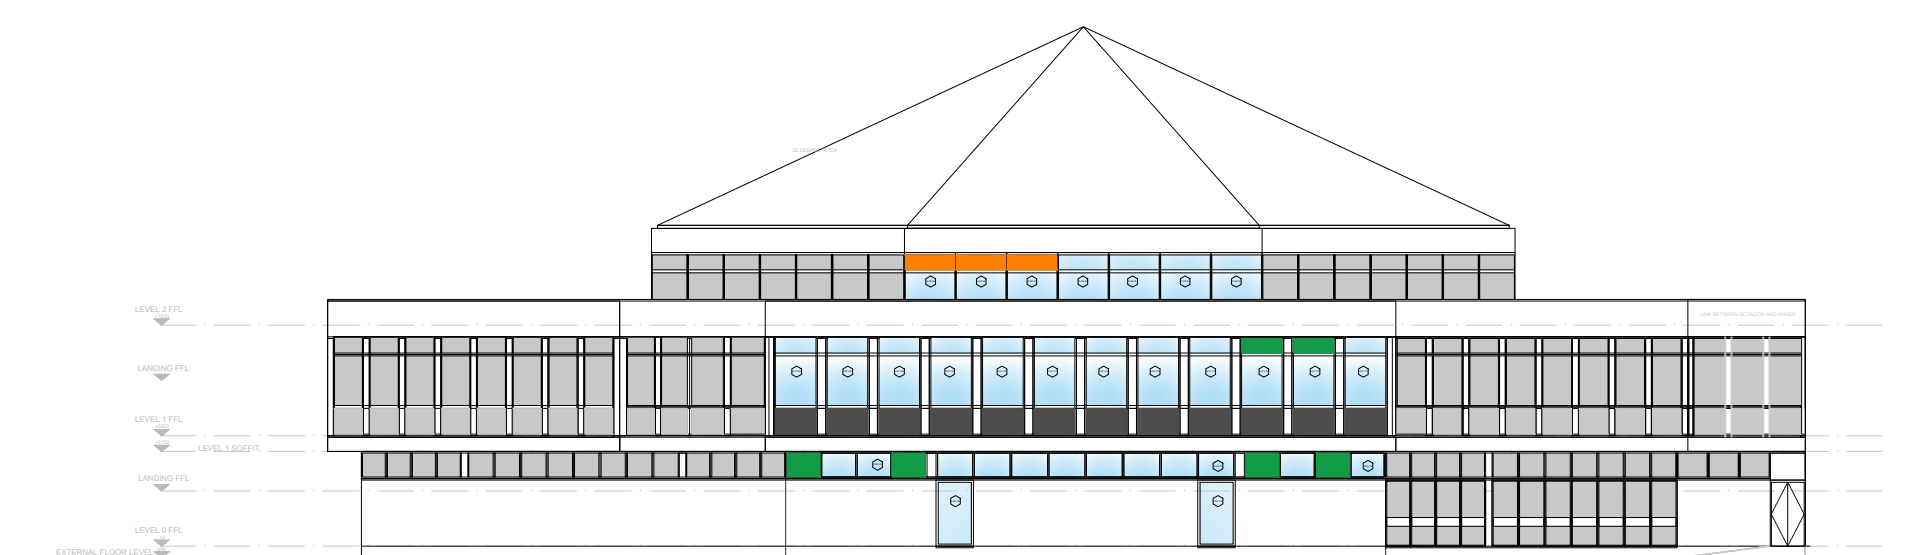


ELEVATION G
PROPOSED

NOTE:
FULL HEIGHT CURTAIN WALL ARE SUBJECT TO WINDOW SILL REMOVAL AND ANY EXISTING STRUCTURAL COLUMNS. FURTHER INTRUSIVE SURVEYS ARE REQUIRED TO DETERMINE IF BOTTOM BLANKING PANELS ARE STILL REQUIRED.

WINDOW LEGEND

- SASH WINDOW OPENINGS
- LOUVRE WINDOWS
- DUCTING
- EXTRACTION FAN
- SPANDREL PANEL

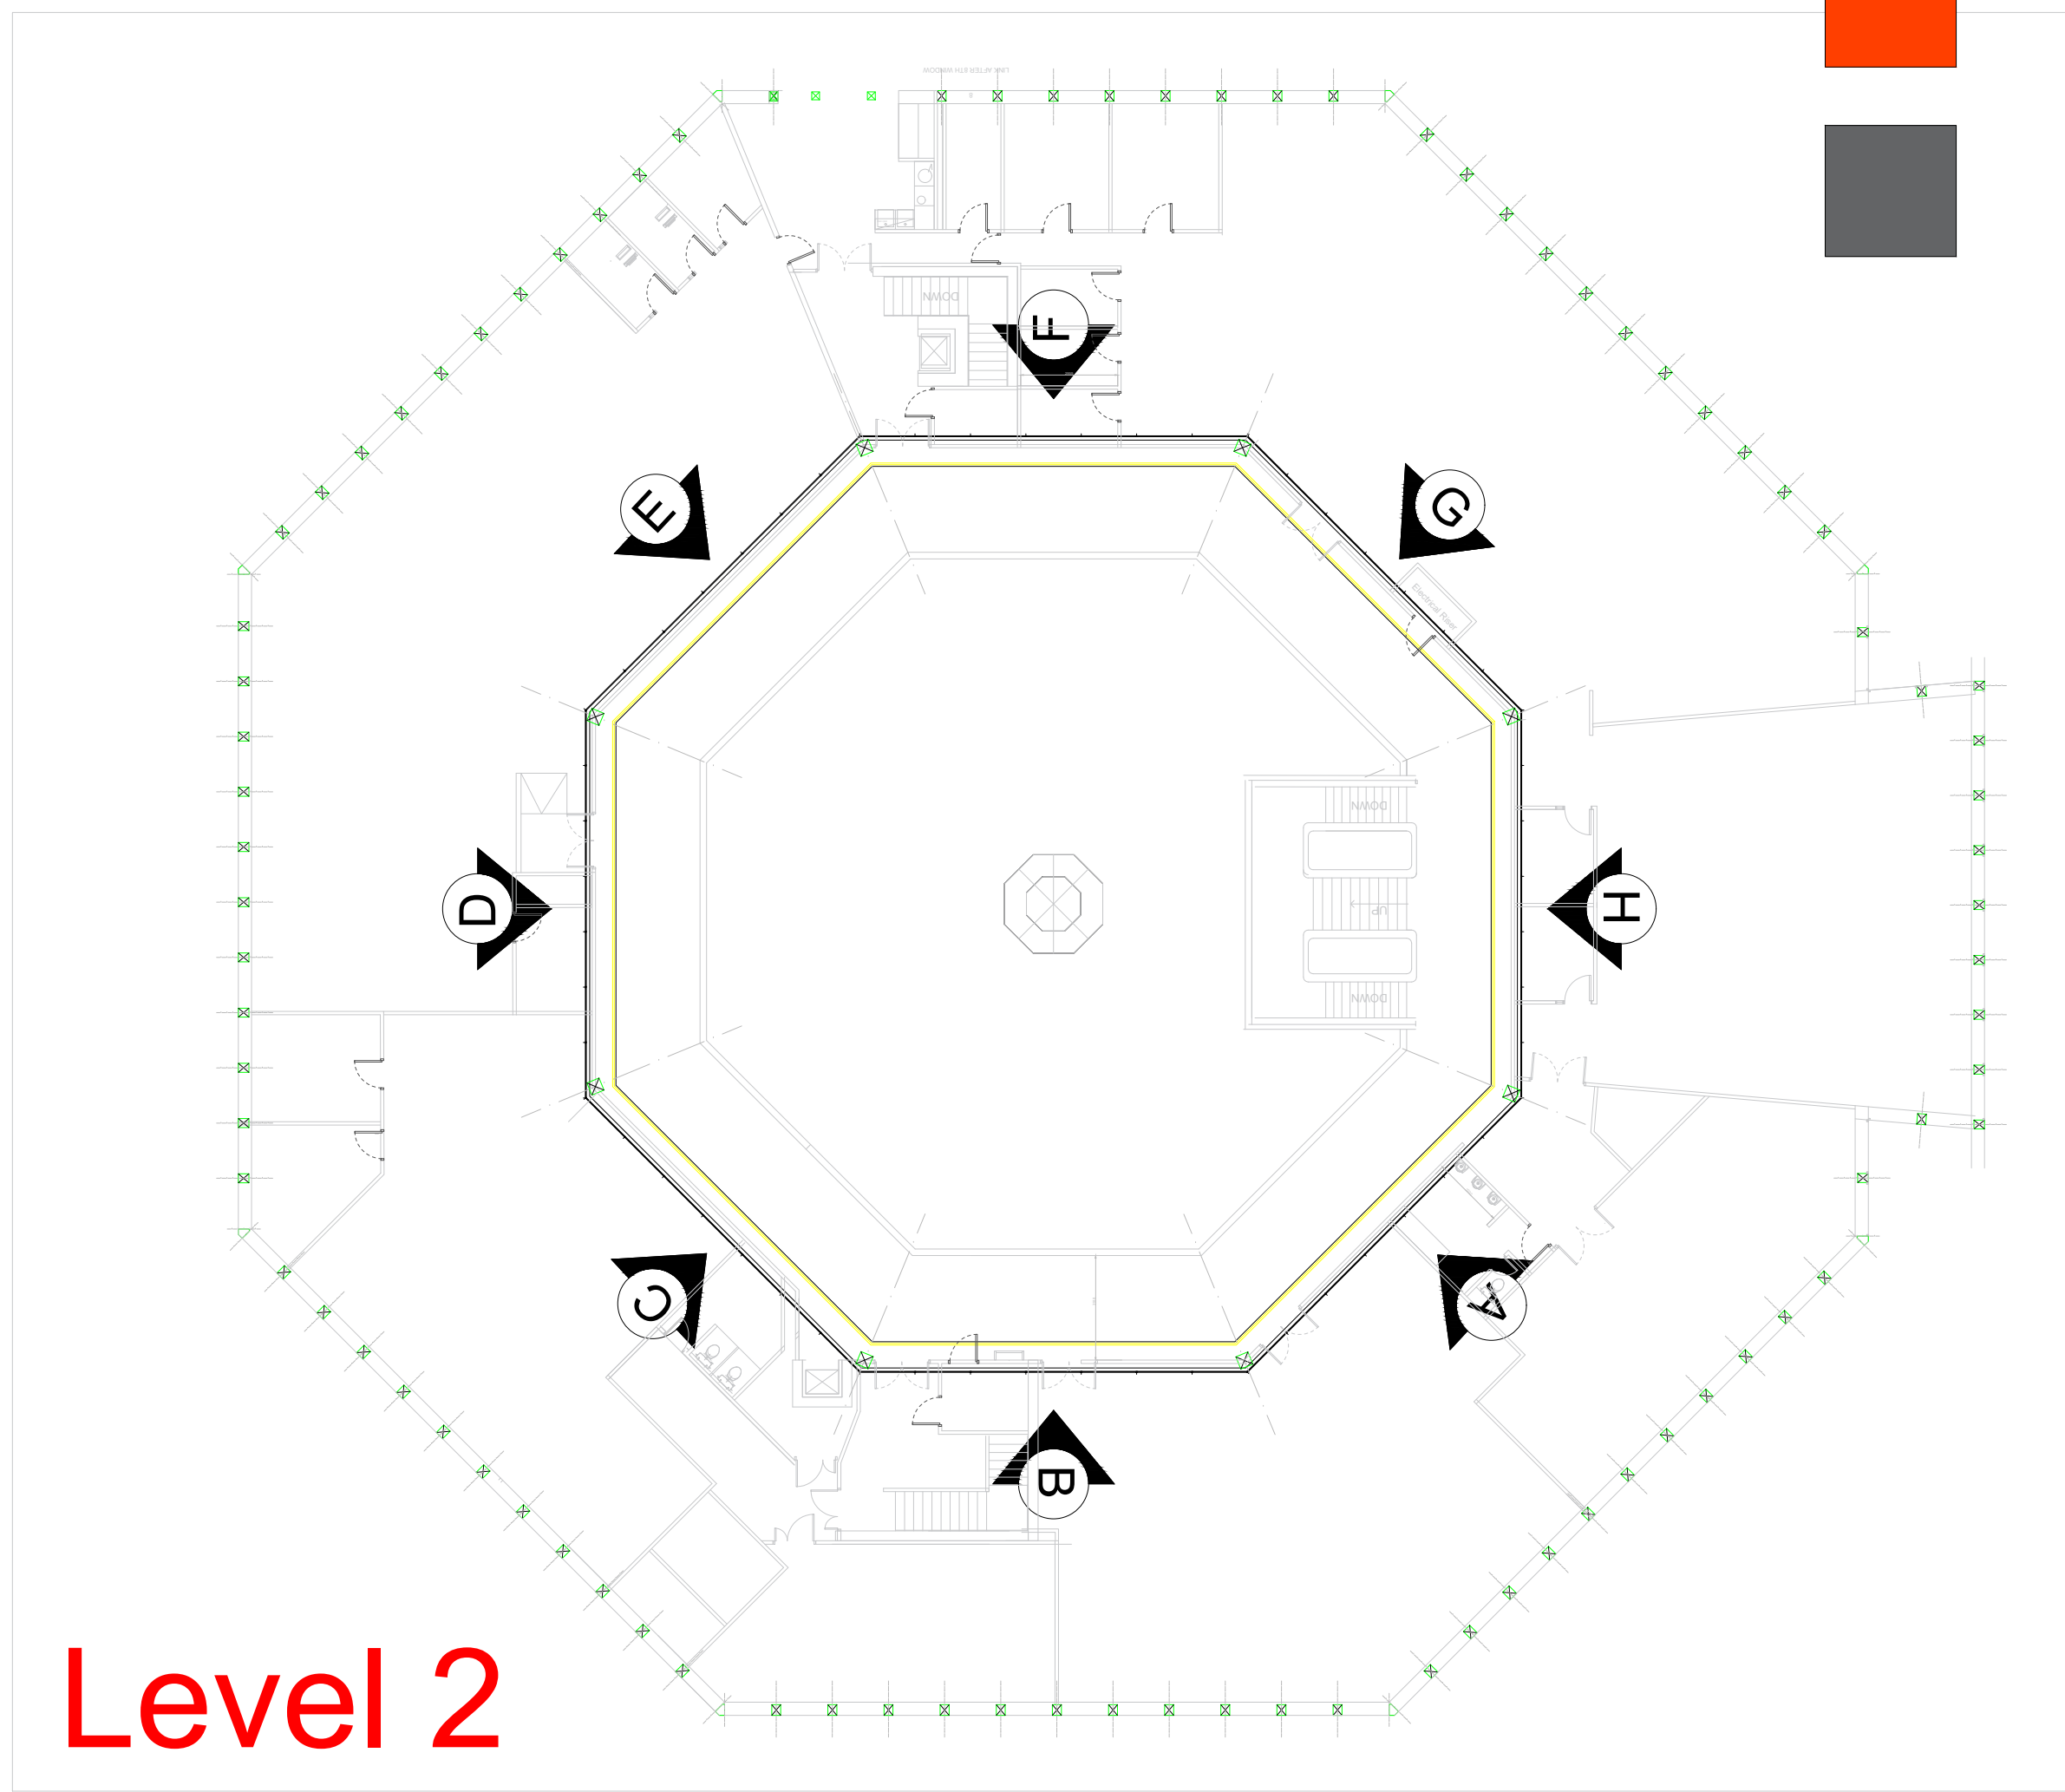

Level 2

LEVEL 2 OCTAGON

CHECKED	DATE	BY
A	25.02.22	
WWW.CLAREMONTSPACES.COM	DATE: 25.02.22 SASHES AND LOUVERS ADDED TO PROPOSED	
THIS DRAWING IS THE COPYRIGHT OF CLAREMONT SPACES. ANY REUSE OR REPRODUCTION OF THIS DRAWING WITHOUT THE WRITTEN PERMISSION OF CLAREMONT SPACES IS STRICTLY PROHIBITED. ALL DIMENSIONS ARE TO FACE UNLESS OTHERWISE SPECIFIED. 
Claremont spaces		
AQA KILBURN HOUSE MANCHESTER M15 6SE		
DRAWN BY: CE CHECKED BY: A DATE: 25.02.22 SCALE: 1:200/250 PAPER SIZE: A0		
PLANNING		

AQA MANCHESTER

NOTE:
FULL HEIGHT CURTAIN WALL ARE SUBJECT TO WINDOW SILL REMOVAL AND ANY EXISTING STRUCTURAL COLUMNS. FURTHER INTRUSIVE SURVEYS ARE REQUIRED TO DETERMINE IF BOTTOM BLANKING PANELS ARE STILL REQUIRED.

WINDOW LEGEND



SASH WINDOW OPENINGS

LOUVRE WINDOWS

DUCTING

EXTRACTION FAN

SPANDREL PANEL

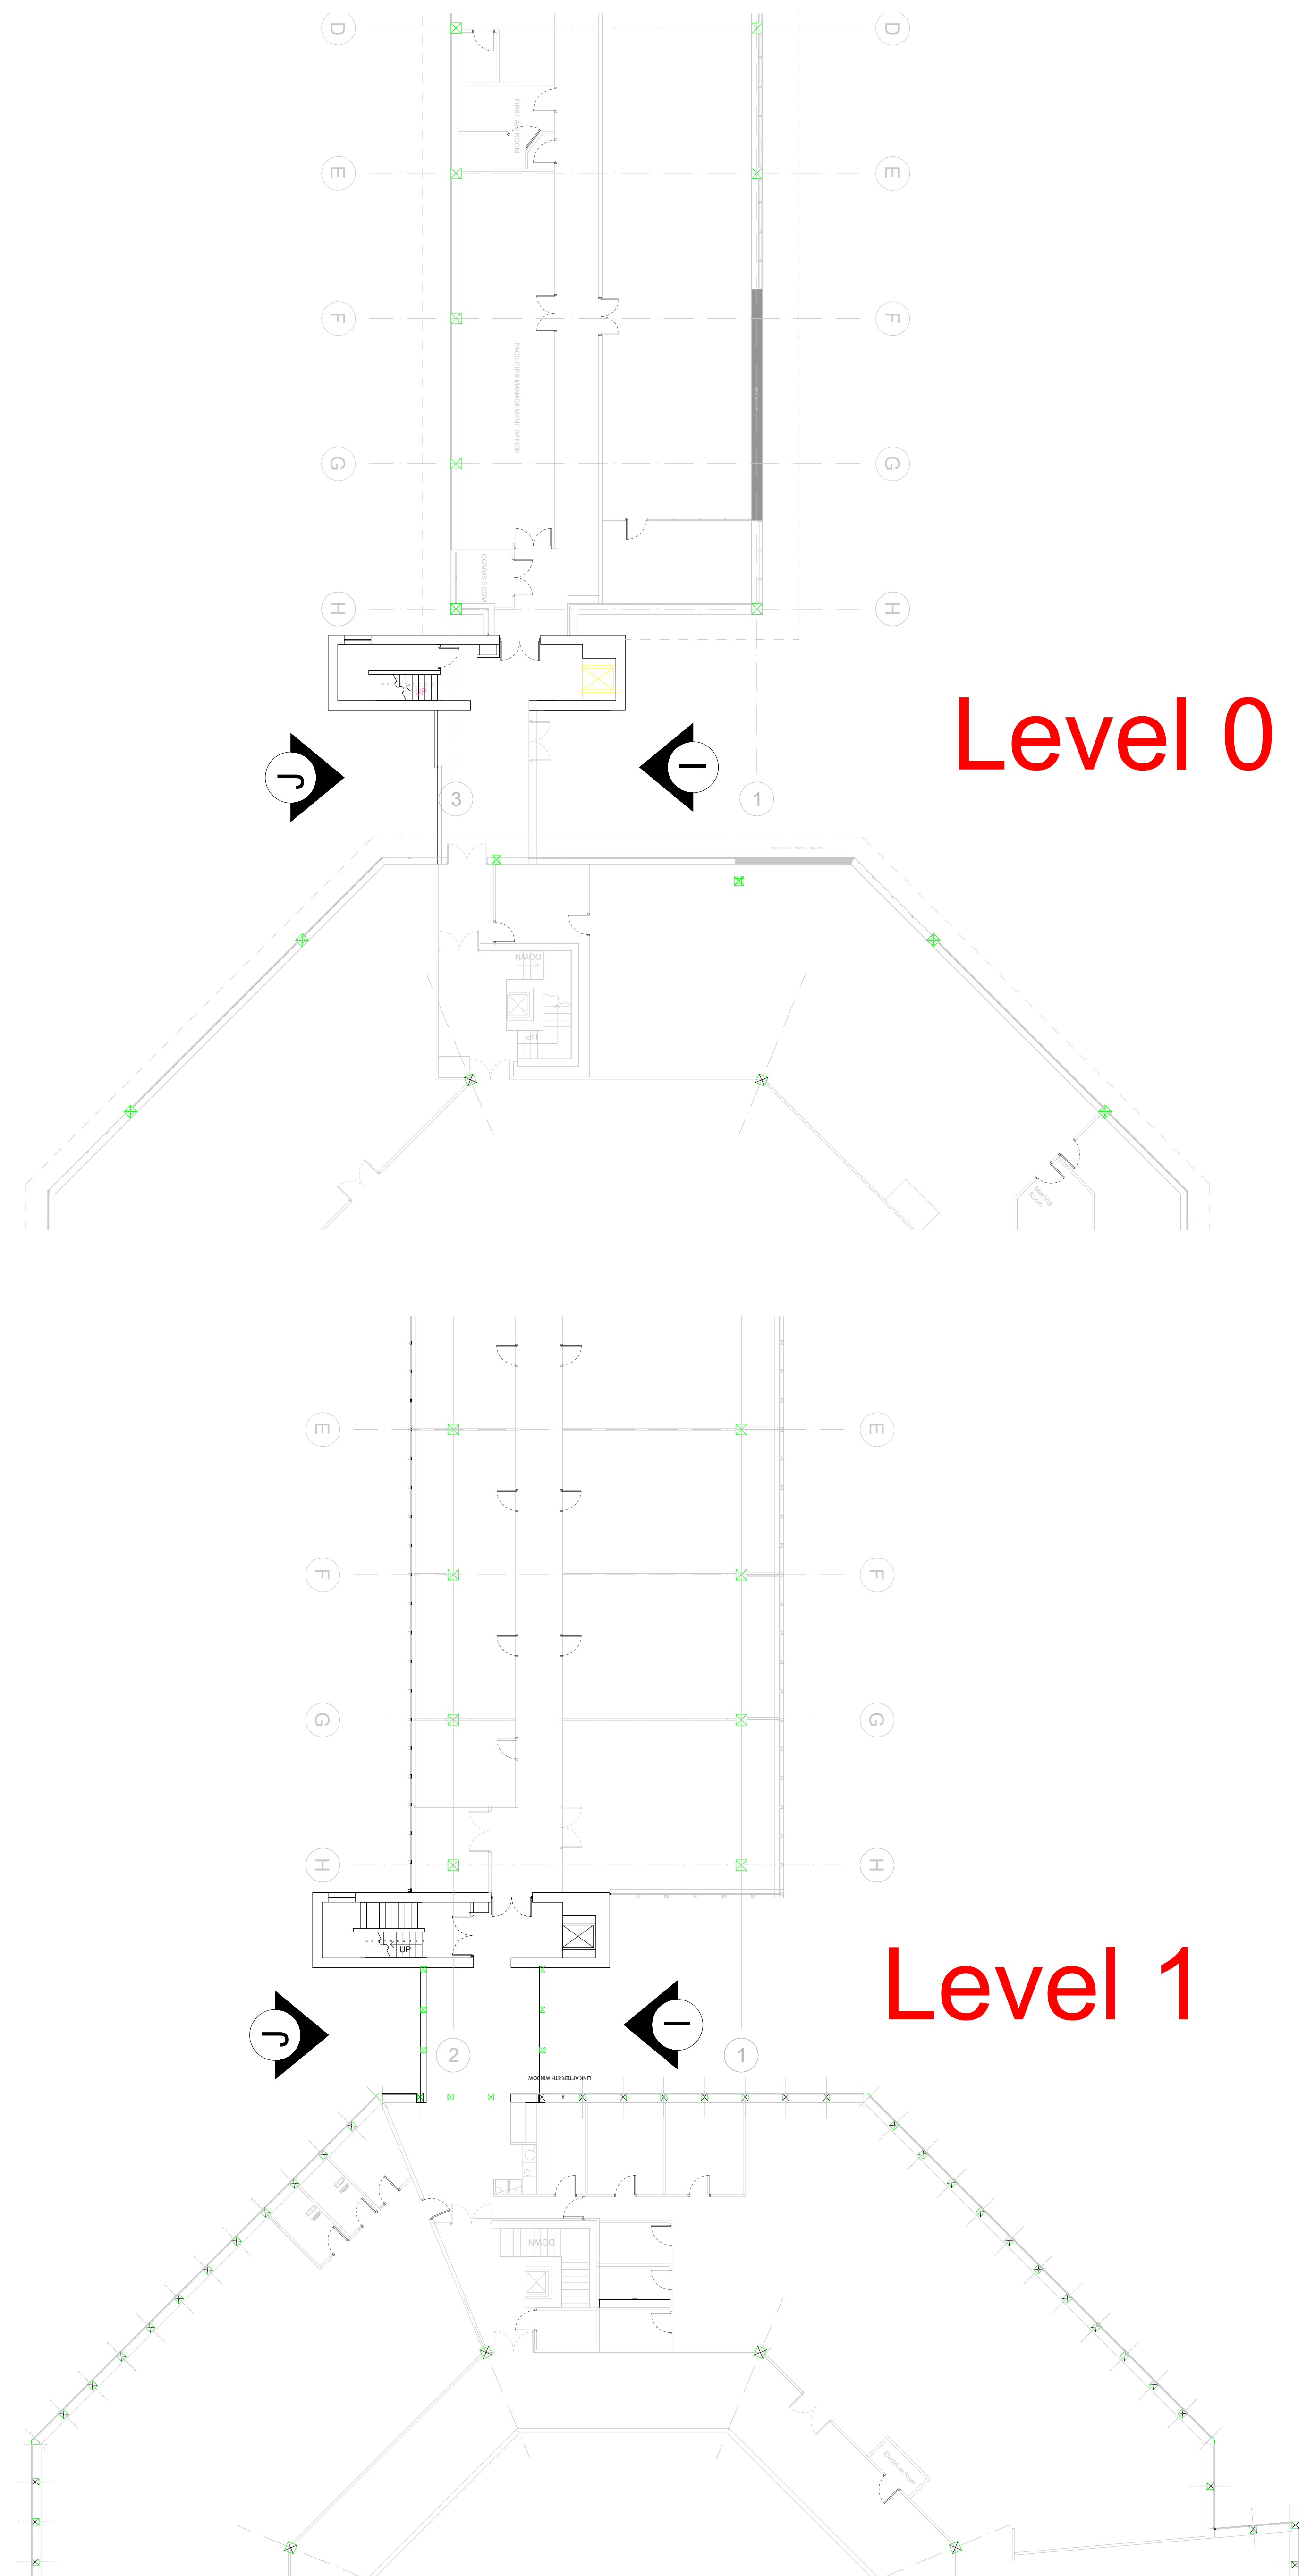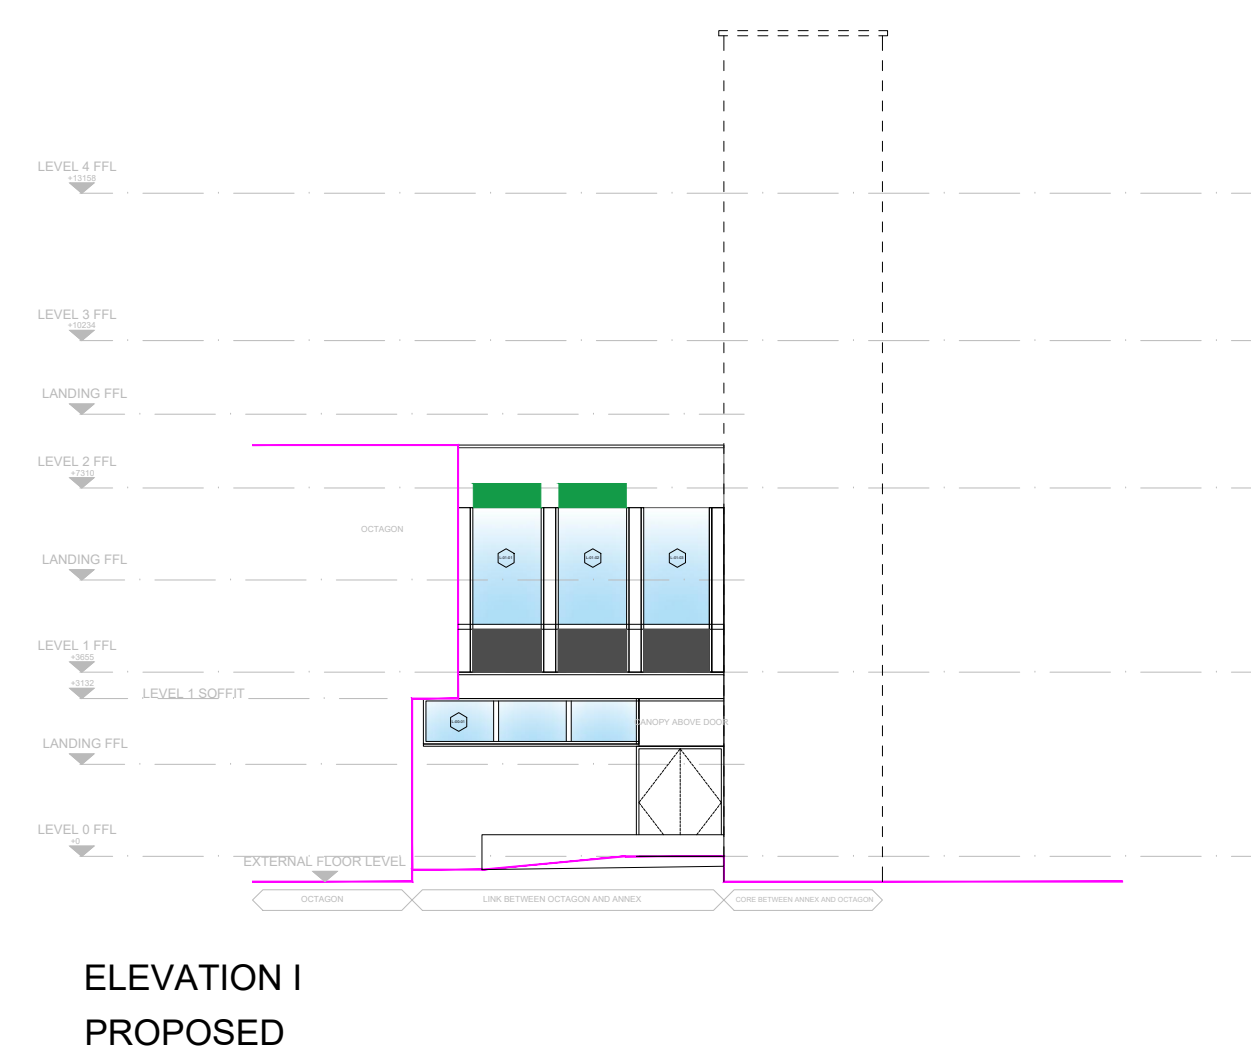

LEVEL 1 & 2 LINK

Checked	Date	By
A 12/12/22 12/12/22	NOTE SIGNATURE AND LOAN/LEASER ADDED TO PROPOSED	
HAS FINANCIALS AND AFFIDAVIT OF CREDITWORTHINESS (SEE PAGE 10) AND HAS BEEN APPROVED BY THE COUNCIL		
ALL DISBURSING MUST BE IN CASH/DEBIT OR BY CHECK AND DEPOSITED IN BUSINESS 10 BUSINESS DAYS AFTER THE DATE OF THE COUNCIL MEETING		
ALL FINANCIAL REPORTS MUST BE FORWARDED TO THE COUNCIL		
AQA		
PROJECT TYPE & SITE ADDRESS KILBURN HIGHWAY MANCHESTER M16 6SE		
EXISTING PROPOSED EXISTING AND PROPOSED LEVEL 2 OCTAGON WINDOW PLAN & ELEVATIONS		
AQA LINK 121 220		SIGNATURE A
DATE 25.02.22	DRAWN BY DLI	SCALE A0
DRAWING 07/24/22		
PLANNING		