




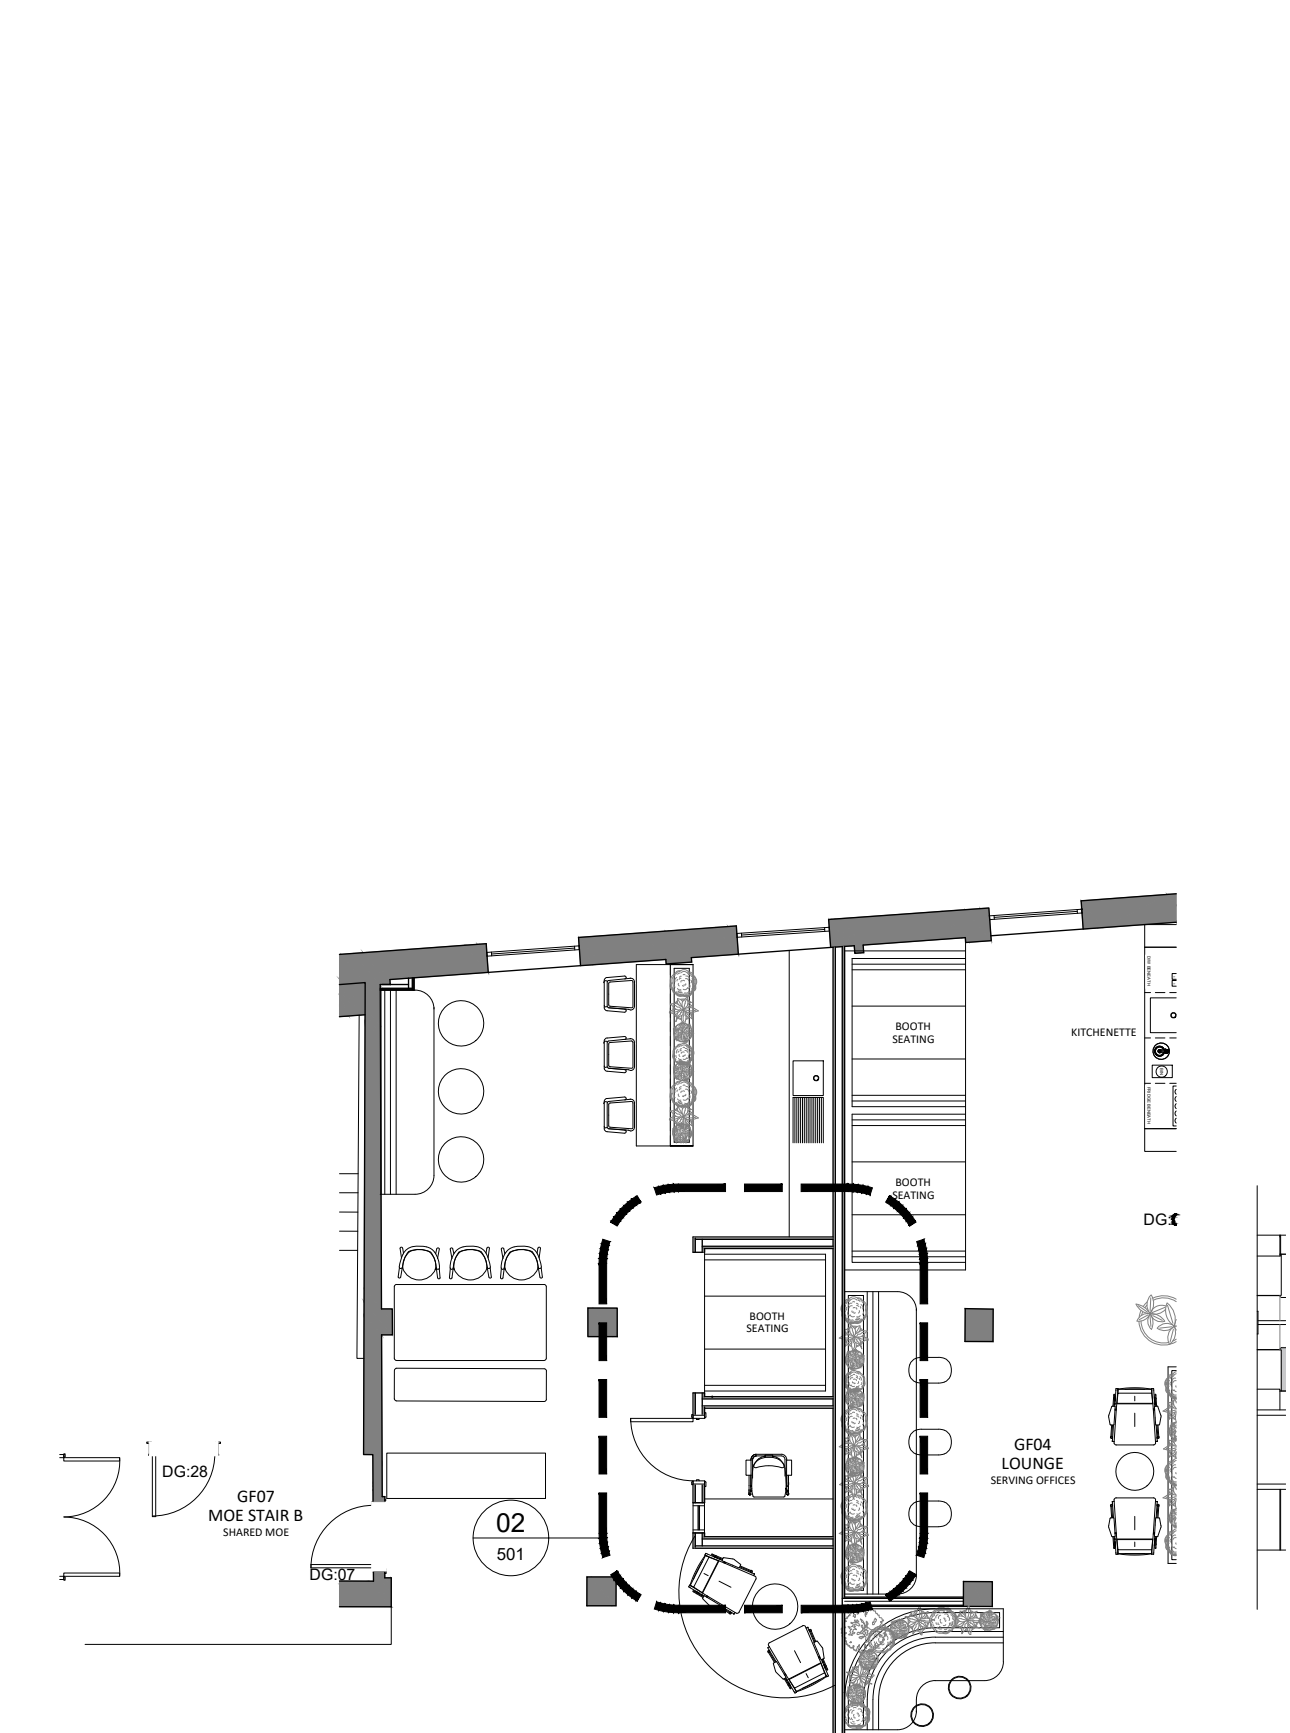


01 SUITE 1 BOOTH AND WORKPOD PLAN
501 SCALE - 1:100 @ A1
DETAIL LOCATION

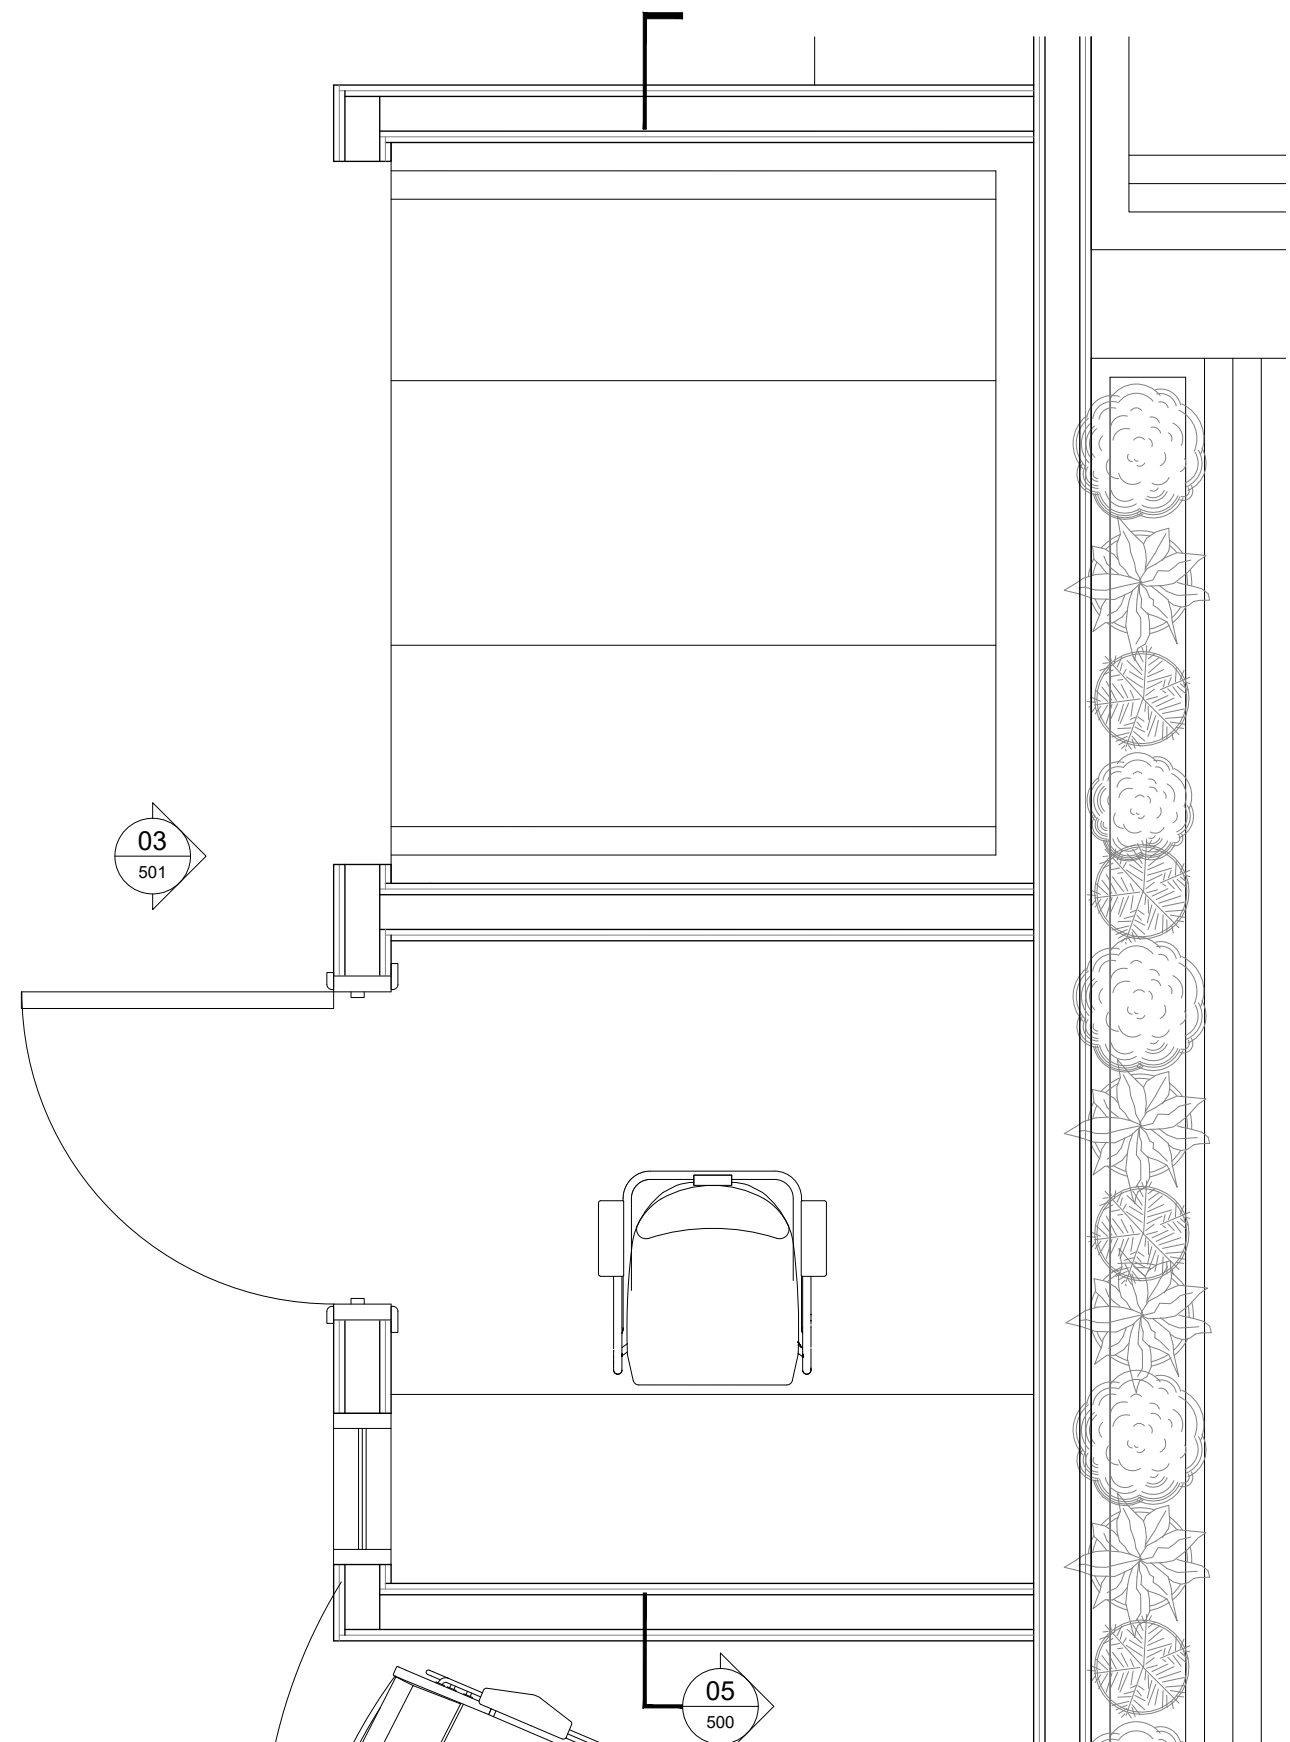

02 SUITE 1 BOOTH AND WORKPOD PLAN
501 SCALE - 1:20 @ A1
DETAIL PLAN

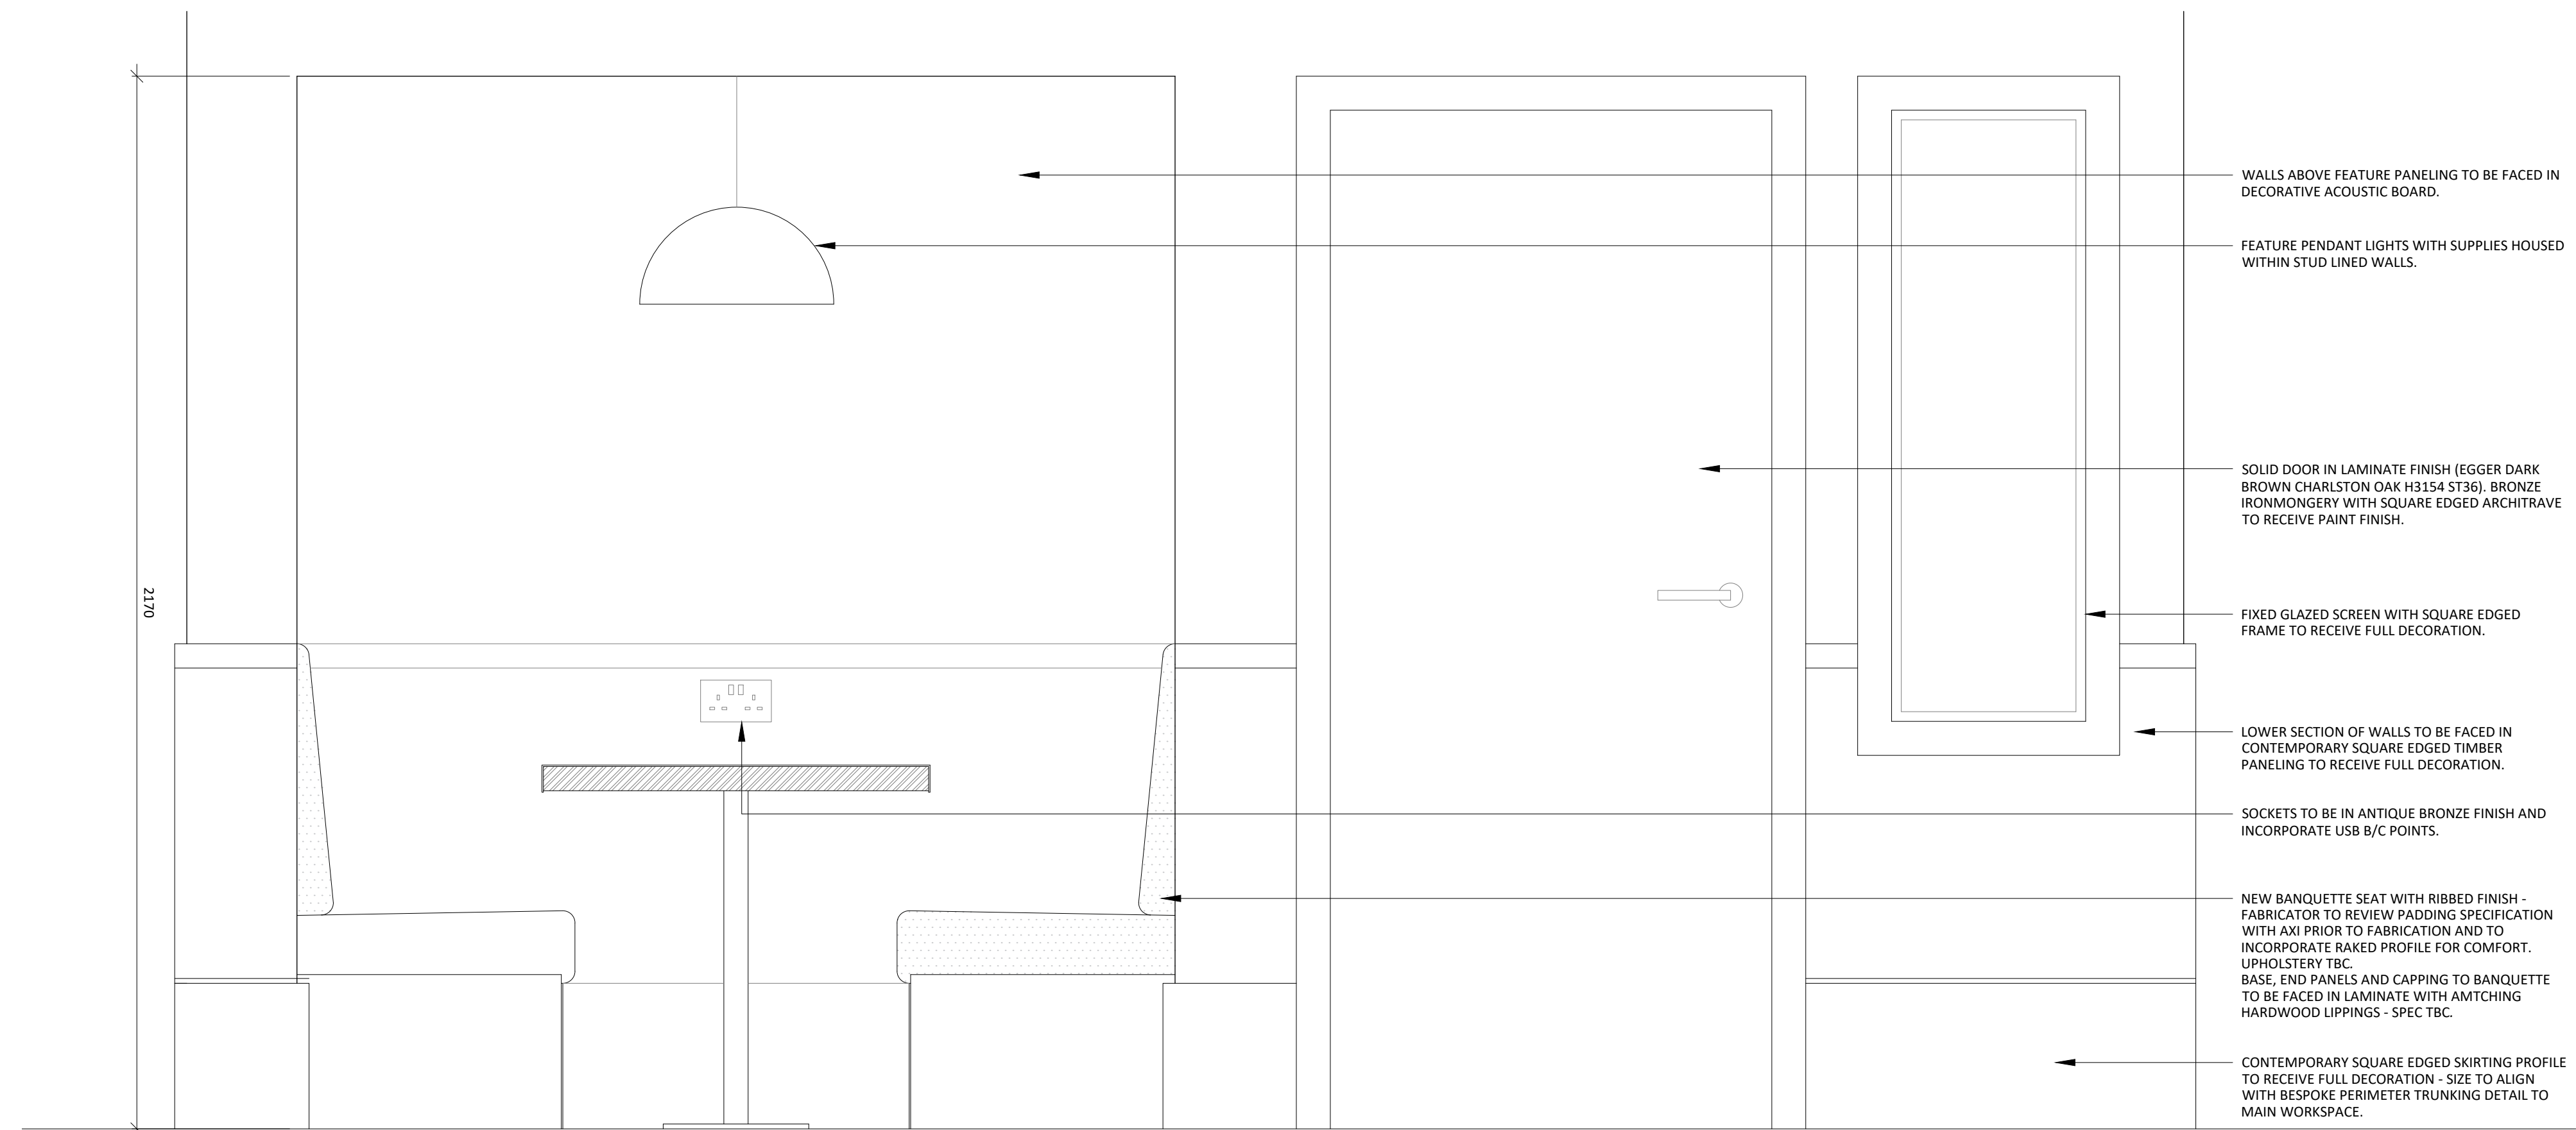

03 SUITE 1 BOOTH AND WORKPOD ELEVATION
501 SCALE - 1:10 @ A1
FRONT ELEVATION

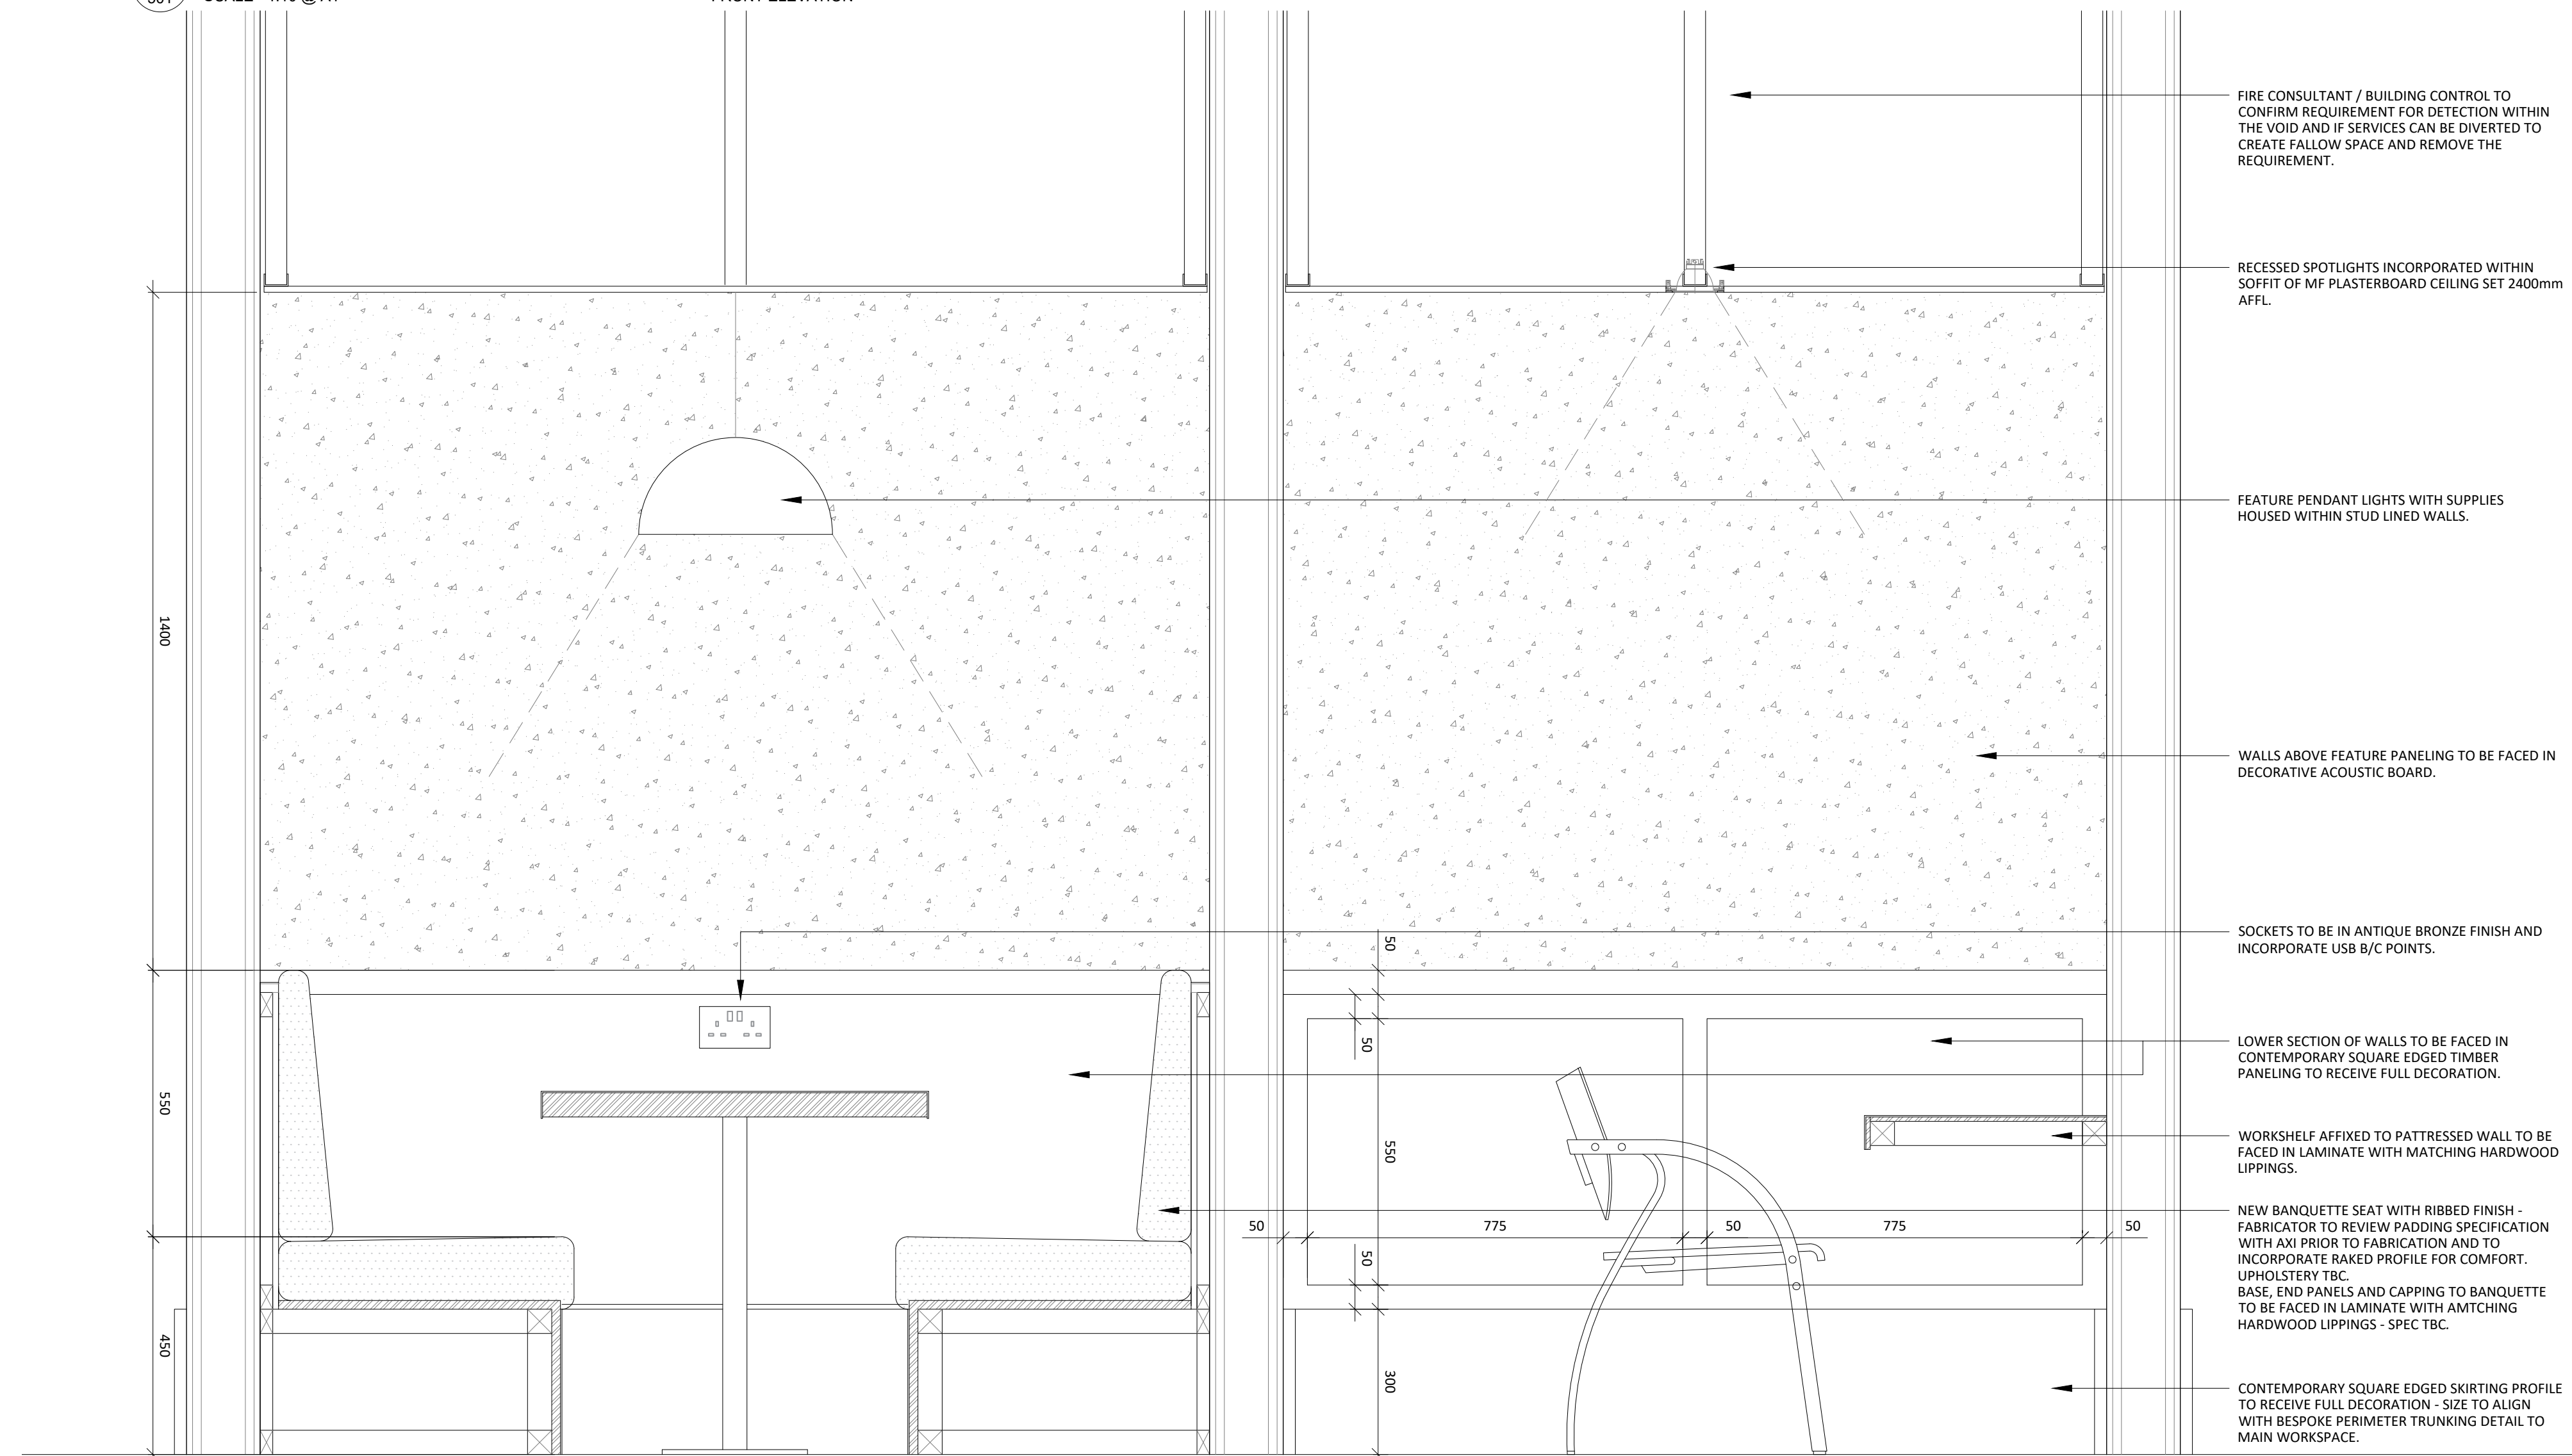

04 SUITE 1 BOOTH AND WORKPOD SECTION
501 SCALE - 1:10 @ A1
LONG SECTION

NOTES

ORIGINAL A1

DO NOT SCALE FROM THIS DRAWING.
ALL DIMENSIONS TO BE CHECKED ON SITE.
(DRAWINGS MAYBE SCALED FOR LOCAL AUTHORITY & PLANNING PURPOSE ONLY)
COPYRIGHT PROTECTED.

FOR PLANNING
DO NOT USE FOR CONSTRUCTION

GENERAL PLANNING NOTES:

ALL DIMENSIONS TO BE CHECKED ON SITE PRIOR TO ANY MANUFACTURE OR CONSTRUCTION OF EQUIPMENT, FINISH, SIGNAGE ETC.

DRAWINGS TO BE READ IN CONJUNCTION WITH THE FOLLOWING STAGE 3 INFORMATION:

- STRUCTURAL ENGINEER'S DESIGN & RECOMMENDATIONS (DWLP)
- HERITAGE REPORT (PAUL BUTLER ASSOCIATES)
- M&E AND FIRE STRATEGY (HILSON MORAN)

0 0.5 1.0 2.0 3.0 4.0 5.0m

Scale 1:100

0 0.20 0.40 0.60 0.80 1.0m

Scale 1:20

0 0.10 0.20 0.30 0.40 0.50m

Scale 1:10

WALLS ABOVE FEATURE PANELING TO BE FACED IN DECORATIVE ACOUSTIC BOARD.

FEATURE PENDANT LIGHTS WITH SUPPLIES HOUSED WITHIN STUD LINED WALLS.

SOLID DOOR IN LAMINATE FINISH (EGGER DARK BROWN CHARLSTON OAK H3154 ST36). BRONZE IRONMONGERY WITH SQUARE EDGED ARCHITRAVE TO RECEIVE PAINT FINISH.

FIXED GLAZED SCREEN WITH SQUARE EDGED FRAME TO RECEIVE FULL DECORATION.

LOWER SECTION OF WALLS TO BE FACED IN CONTEMPORARY SQUARE EDGED TIMBER PANELING TO RECEIVE FULL DECORATION.

SOCKETS TO BE IN ANTIQUE BRONZE FINISH AND INCORPORATE USB B/C POINTS.

NEW BANQUETTE SEAT WITH RIBBED FINISH - FABRICATOR TO REVIEW PADDING SPECIFICATION WITH AXI PRIOR TO FABRICATION AND TO INCORPORATE RAKED PROFILE FOR COMFORT. UPHOLSTERY TBC. BASE, END PANELS AND CAPPING TO BANQUETTE TO BE FACED IN LAMINATE WITH AMTCHING HARDWOOD LIPPINGS - SPEC TBC.

CONTEMPORARY SQUARE EDGED SKIRTING PROFILE TO RECEIVE FULL DECORATION - SIZE TO ALIGN WITH BESPOKE PERIMETER TRUNKING DETAIL TO MAIN WORKSPACE.

FIRE CONSULTANT / BUILDING CONTROL TO CONFIRM REQUIREMENT FOR DETECTION WITHIN THE VOID AND IF SERVICES CAN BE DIVERTED TO CREATE FALLOW SPACE AND REMOVE THE REQUIREMENT.

RECESSED SPOTLIGHTS INCORPORATED WITHIN SOFFIT OF MF PLASTERBOARD CEILING SET 2400mm AFFL.

FEATURE PENDANT LIGHTS WITH SUPPLIES HOUSED WITHIN STUD LINED WALLS.

WALLS ABOVE FEATURE PANELING TO BE FACED IN DECORATIVE ACOUSTIC BOARD.

SOCKETS TO BE IN ANTIQUE BRONZE FINISH AND INCORPORATE USB B/C POINTS.

LOWER SECTION OF WALLS TO BE FACED IN CONTEMPORARY SQUARE EDGED TIMBER PANELING TO RECEIVE FULL DECORATION.

WORKSHELF AFFIXED TO PATTERSED WALL TO BE FACED IN LAMINATE WITH MATCHING HARDWOOD LIPPINGS.

NEW BANQUETTE SEAT WITH RIBBED FINISH - FABRICATOR TO REVIEW PADDING SPECIFICATION WITH AXI PRIOR TO FABRICATION AND TO INCORPORATE RAKED PROFILE FOR COMFORT. UPHOLSTERY TBC. BASE, END PANELS AND CAPPING TO BANQUETTE TO BE FACED IN LAMINATE WITH AMTCHING HARDWOOD LIPPINGS - SPEC TBC.

CONTEMPORARY SQUARE EDGED SKIRTING PROFILE TO RECEIVE FULL DECORATION - SIZE TO ALIGN WITH BESPOKE PERIMETER TRUNKING DETAIL TO MAIN WORKSPACE.

3.00	12.09.22	ISSUED FOR PLANNING	SO	ARB
REV	DATE	DESCRIPTION	DRAWN	CHECKED

AXI

ADDRESS : 41 SOUTH KING STREET, MANCHESTER, M2 6DE
TELEPHONE : +44 (0)161 879 7357
EMAIL : www.axi.studio
COMPANY NO : 11847325

CLIENT

bruntwood

PROJECT

BRUNTWOOD
38 MOSLEY STREET
MANCHESTER M2 3AZ

DRAWING REFERENCE

SUITE 1
BOOTH AND WORKPOD DETAILS
SHEET 1 AS PROPOSED

JOB REFERENCE	DRAWING SCALE	DATE	DRAWN	CHECKED
20 - 059	varies@A1	14.01.22	ARB	SO
DRAWING No	STAGE	REV		
AXI - B501	3	00		