




WEST ELEVATION KEY @ 1:500

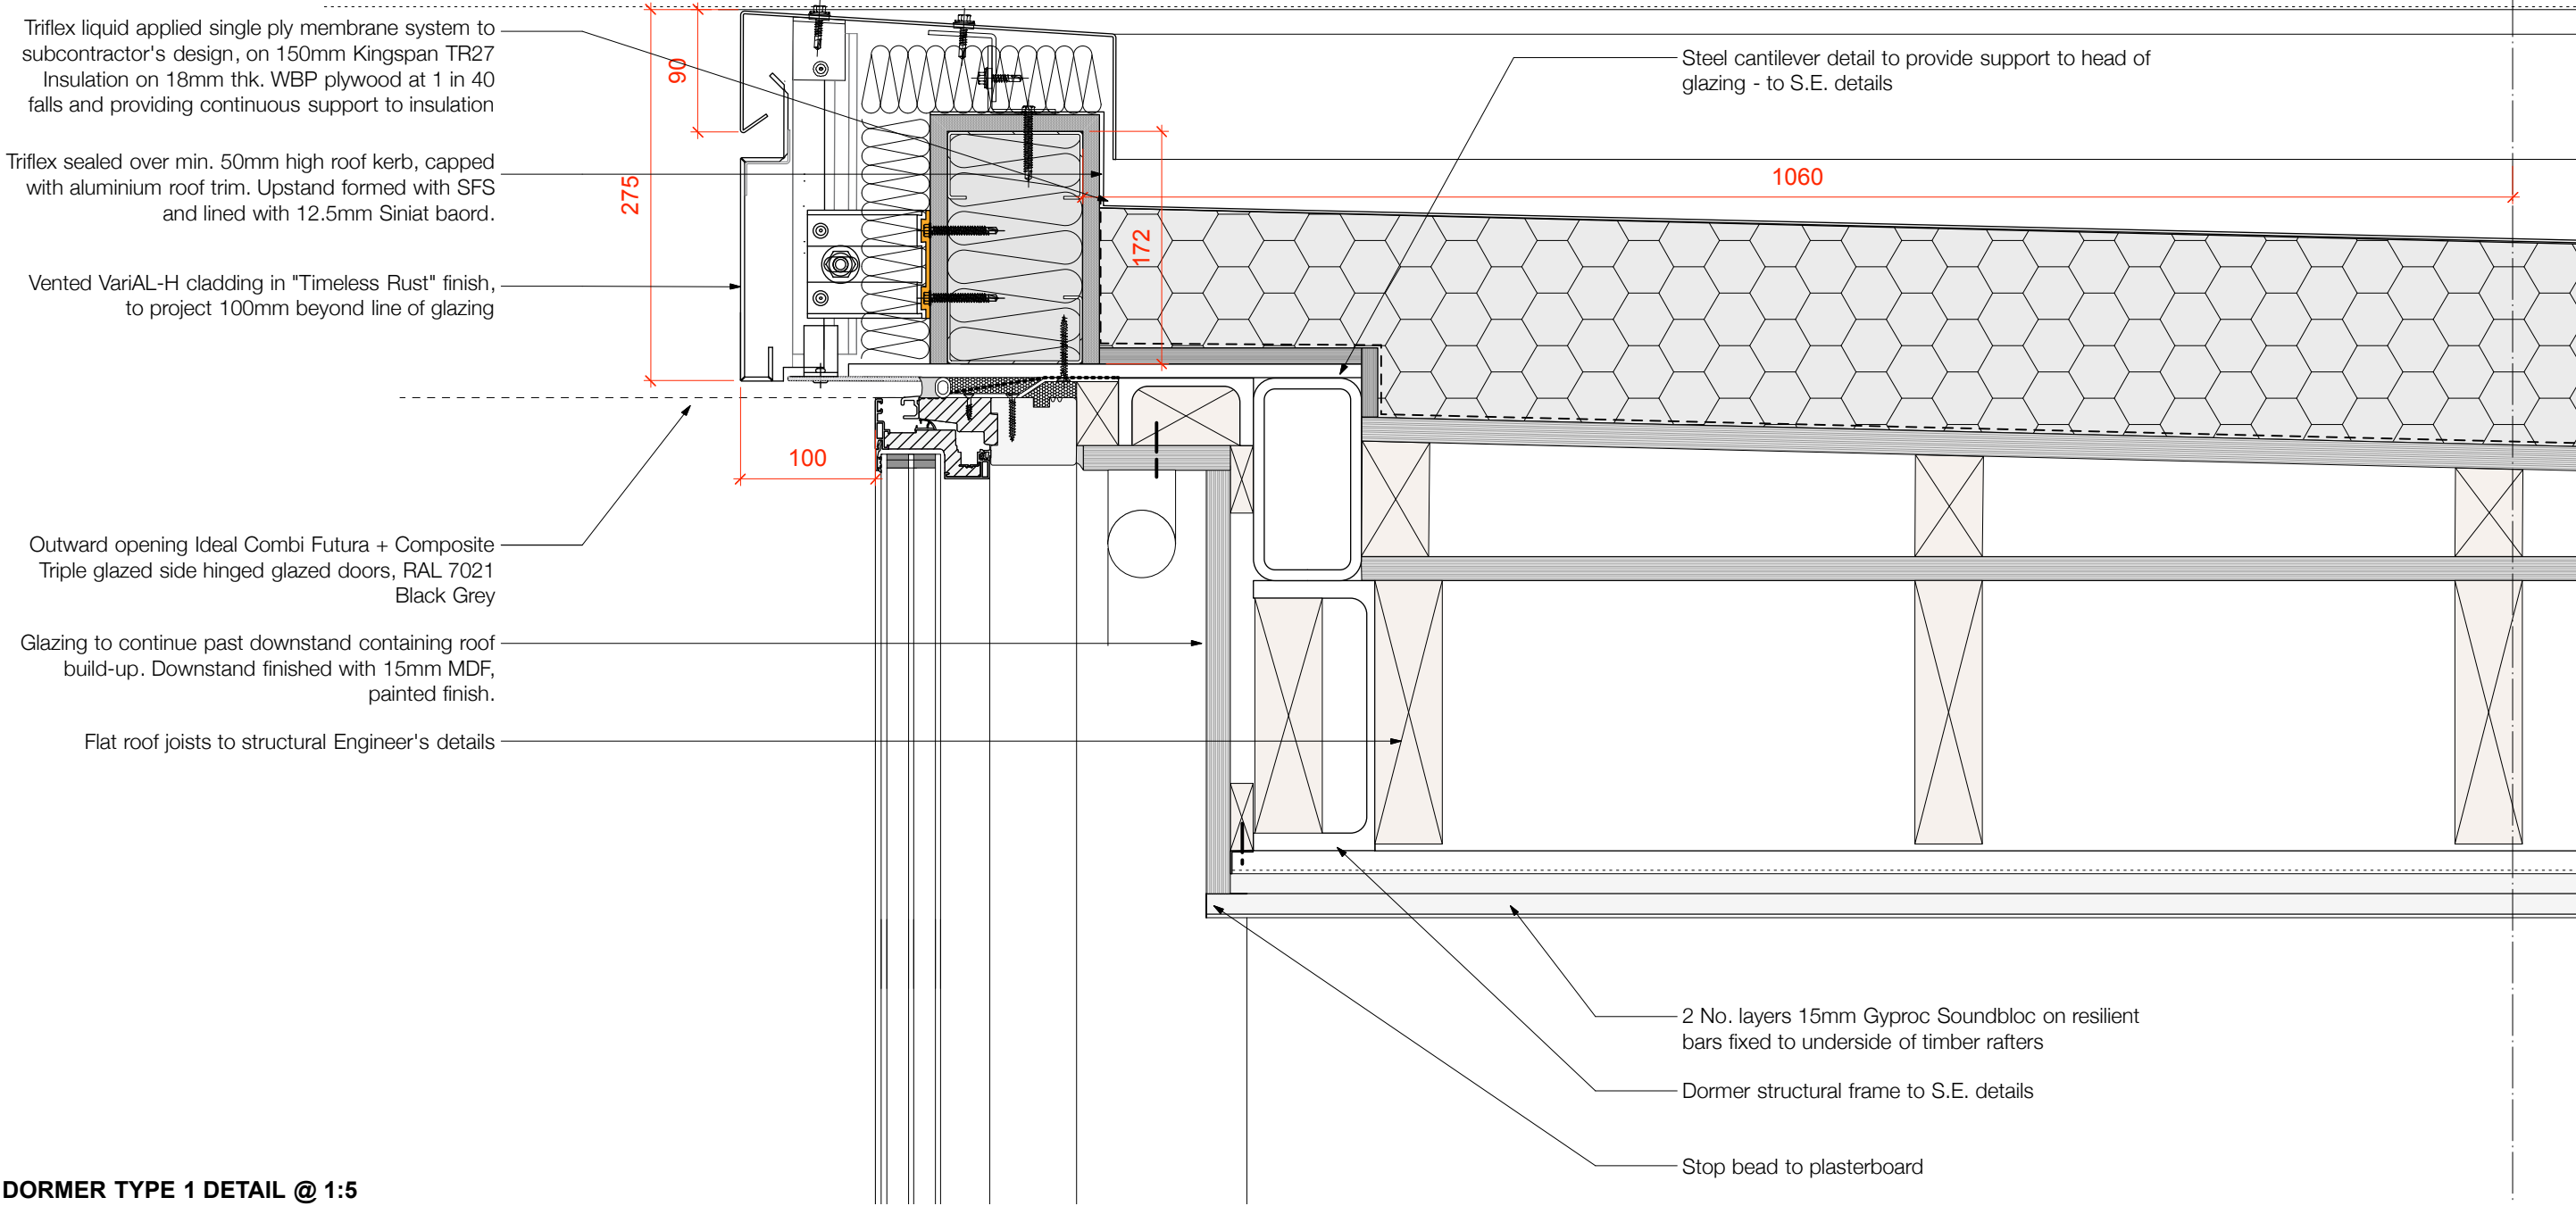

DORMER TYPE 1 DETAIL @ 1:5

F	10.10.22	Capping piece reduced in depth to 90mm.
E	09.06.22	100mm projection added to cladding
D	03.05.22	Elevation key added
C	27.04.22	Steel lined with Siniat board
B	08.03.22	Co-ordinated with details from Ideal Combi
A	02.12.21	Ceiling upgraded inline with Hann Tucker's recommendations. Amended to Triflex liquid applied membrane system.
-	21.10.21	Issued for comment
REVISION	DATE	DESCRIPTION

CLIENT: PRESTBURY ESTATES	
PROJECT: SLATE WHARF	
ADDRESS: SLATE WHARF, MANCHESTER, M15 4ST	
DRAWING TITLE: DORMER TYPE 1 DETAILS	
SCALE: 1:10 @ A3	DATE: OCT 2021
DRAWING NO: A615_C_2010F	