



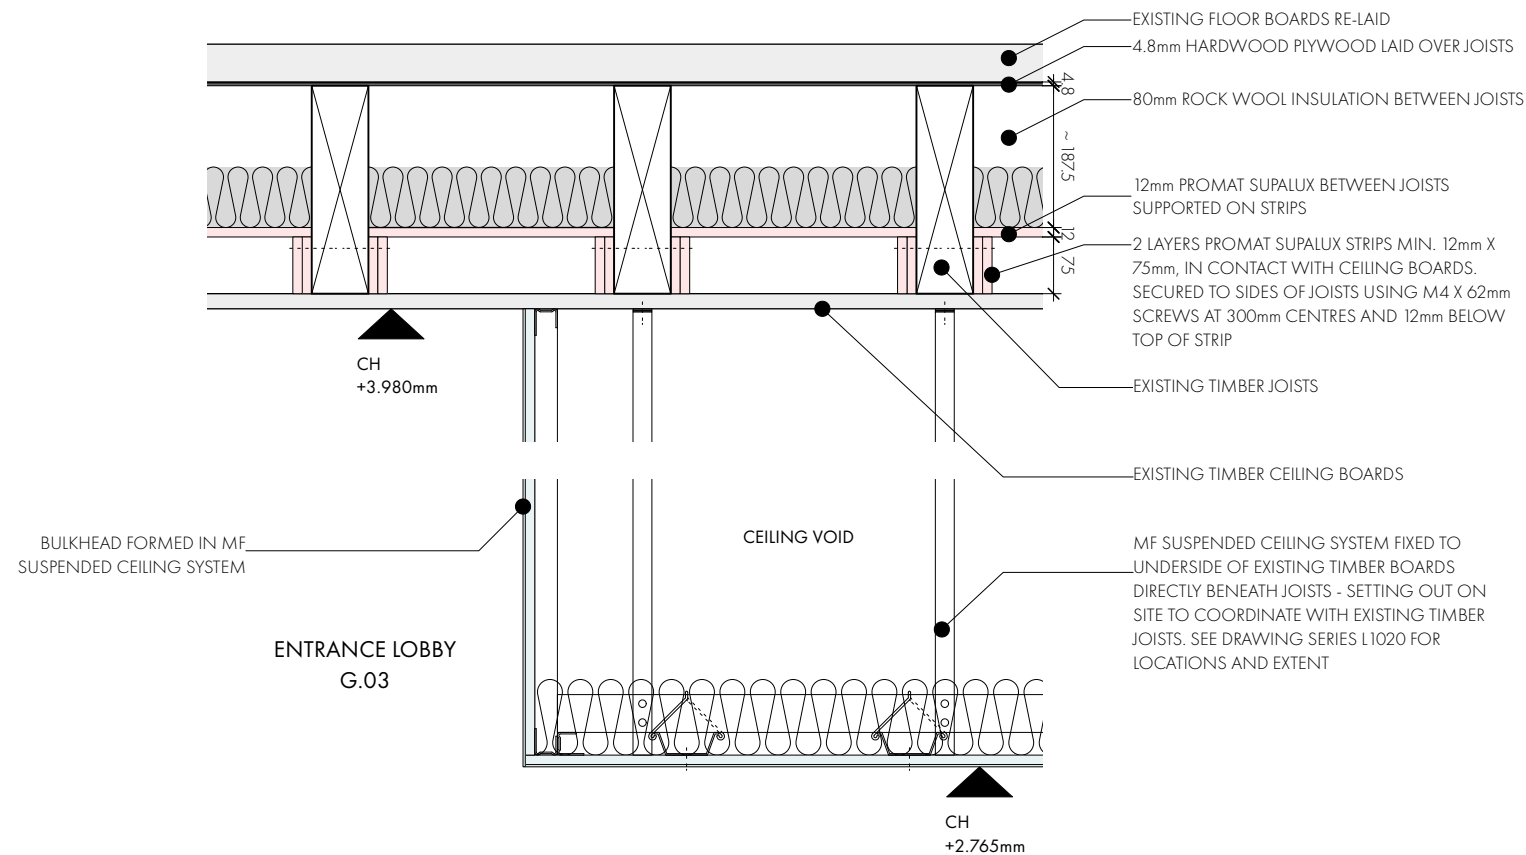

SECTION DETAIL A-A – CEILING BULKHEAD

1:10

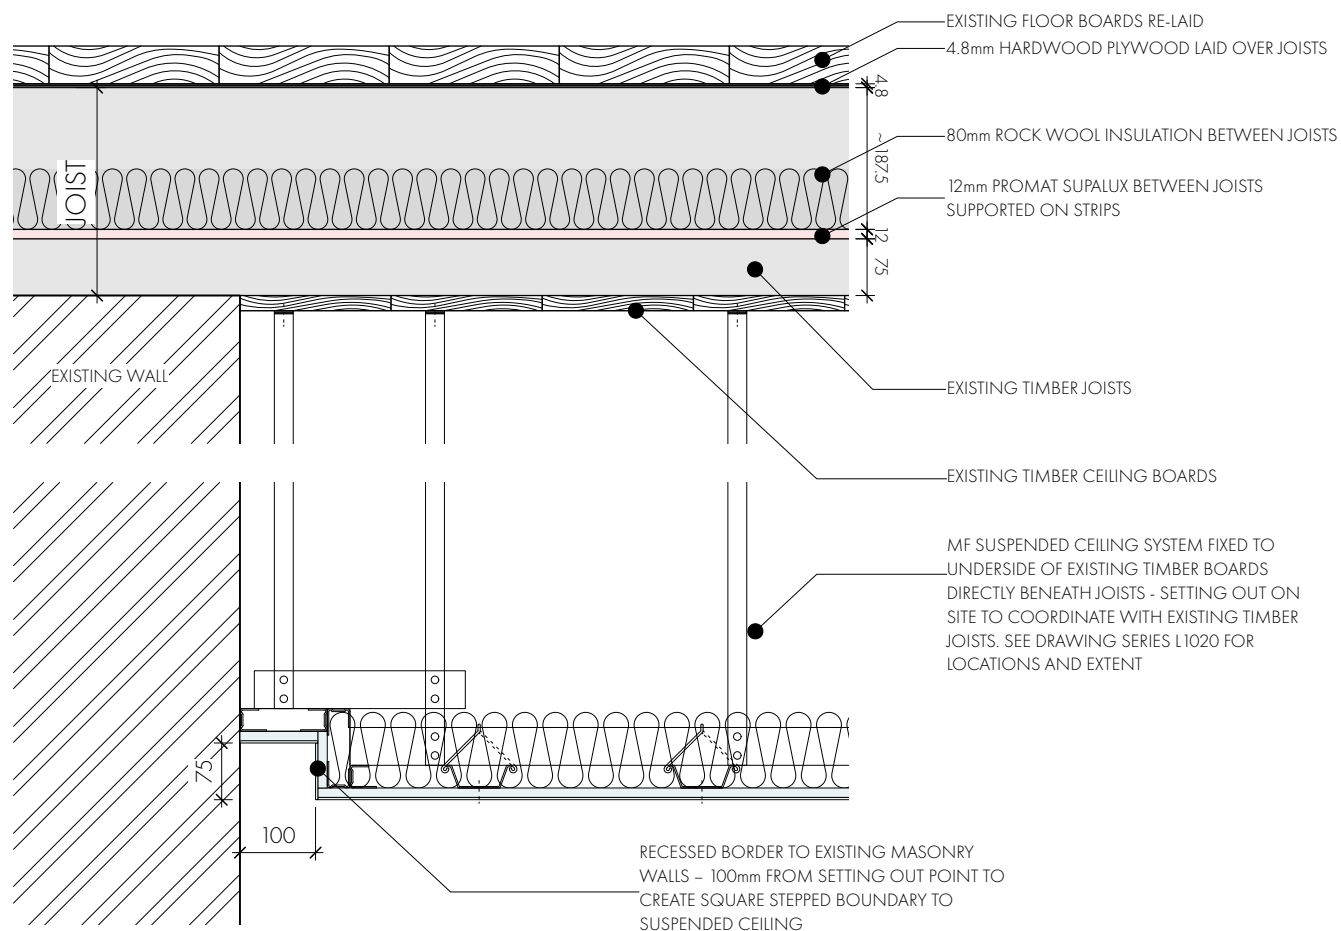


SECTION DETAIL B-B – CEILING EDGE

1:10



KEY PLAN - L00 REFLECTED CEILING PLAN EXTRACT (SEE DRAWING SERIES L1020)

1:200

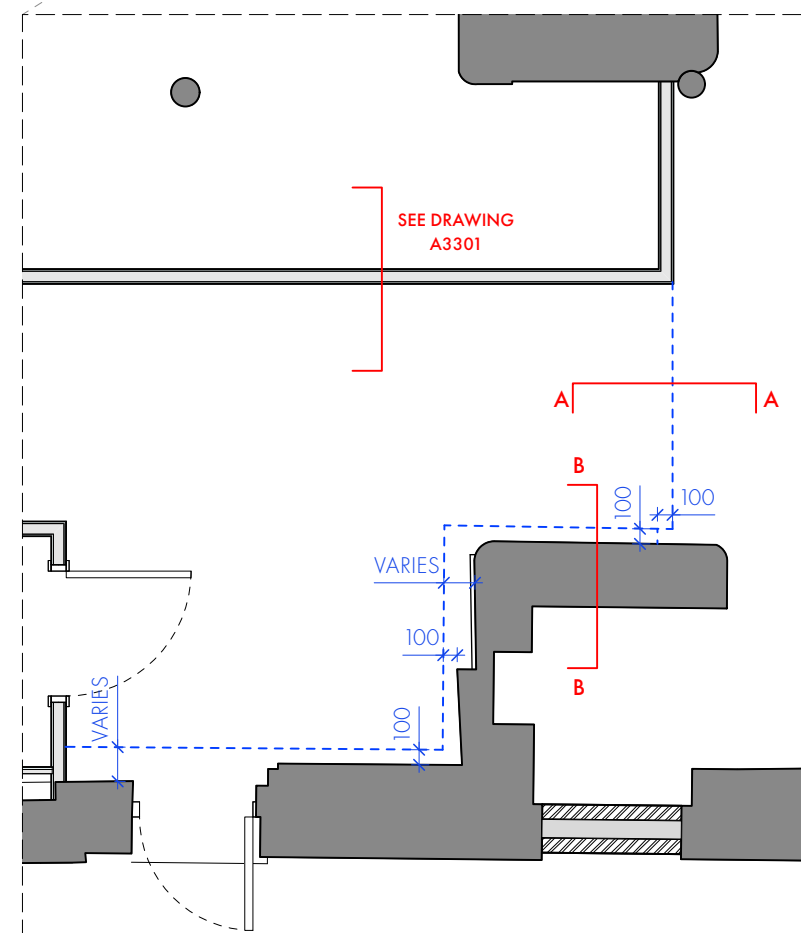

PLAN EXTRACT - BULKHEAD /INSET SETTING OUT

1:50

REVISION	DATE	DESCRIPTION
P01	26/08/2022	INITIAL ISSUE

OMIArchitects

31 Blackfriars Road, Salford, Manchester, M3 7AQ
+44(0)161 832 3242 / info@omiarchitects.com / www.omiarchitects.com

PROJECT	LAYSTALL STREET – LISTED BUILDING					
DRAWING	CEILING DETAILS - FIRE RATED PARTITION JUNCTIONS					
DATE	AUG 22	DRAWN BY	LG	SCALE	1:10	@A3
JOB NO.	1383	DWG.NO.	1383-OMI-00-ZZ-DR-A-A3300-P01			