



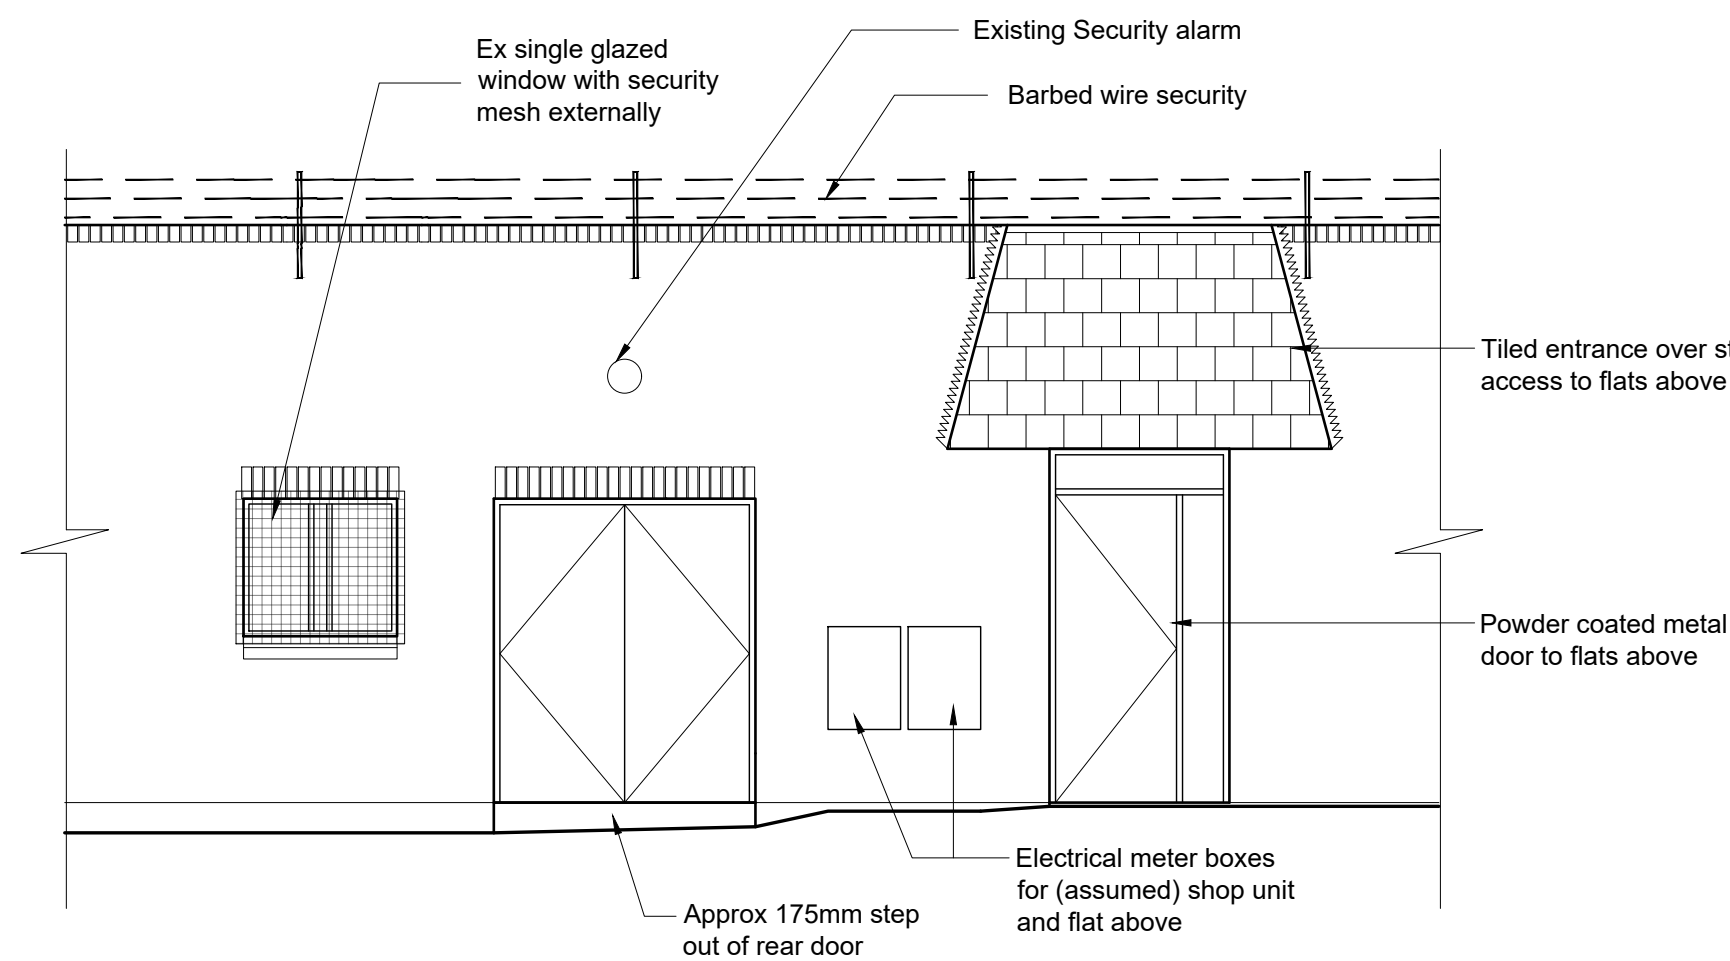


Existing Rear Elevation



Existing Shop Rear - Photo

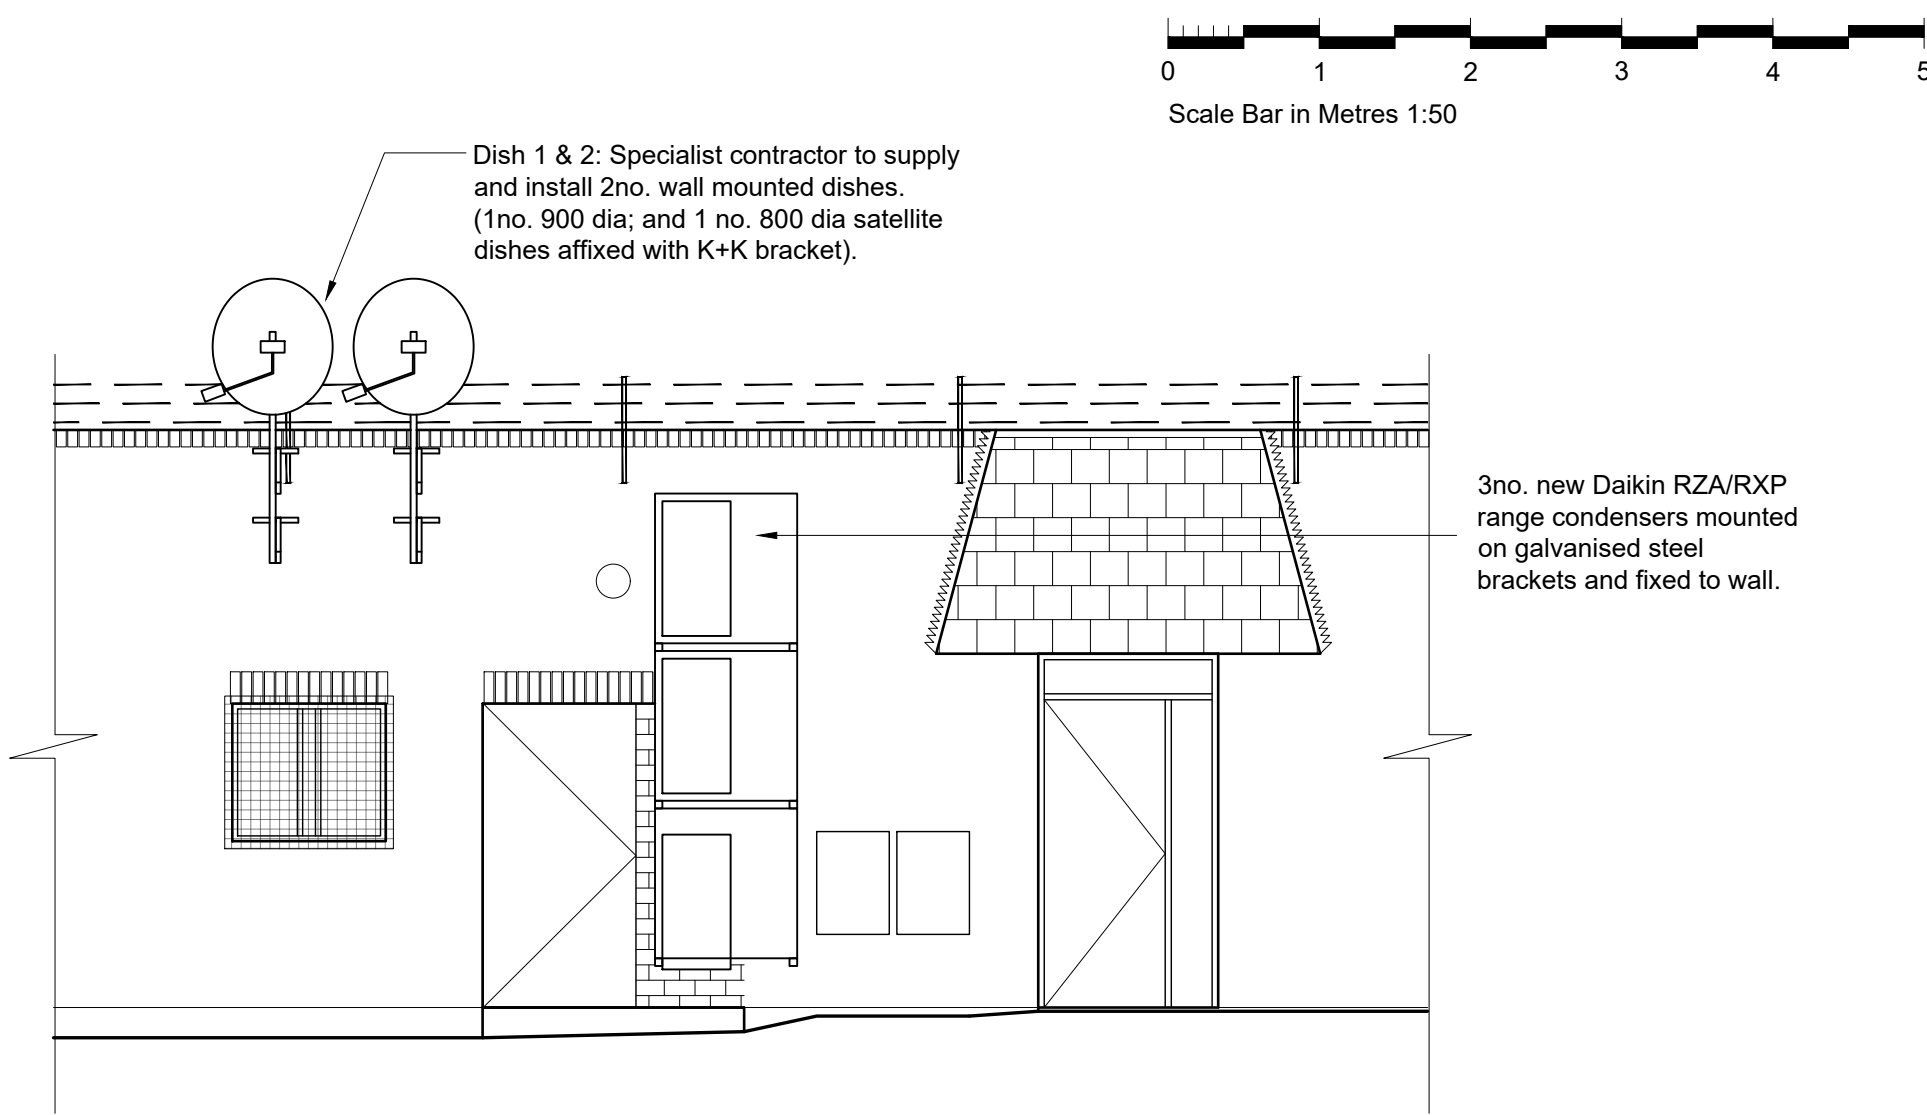


Proposed Rear Elevation

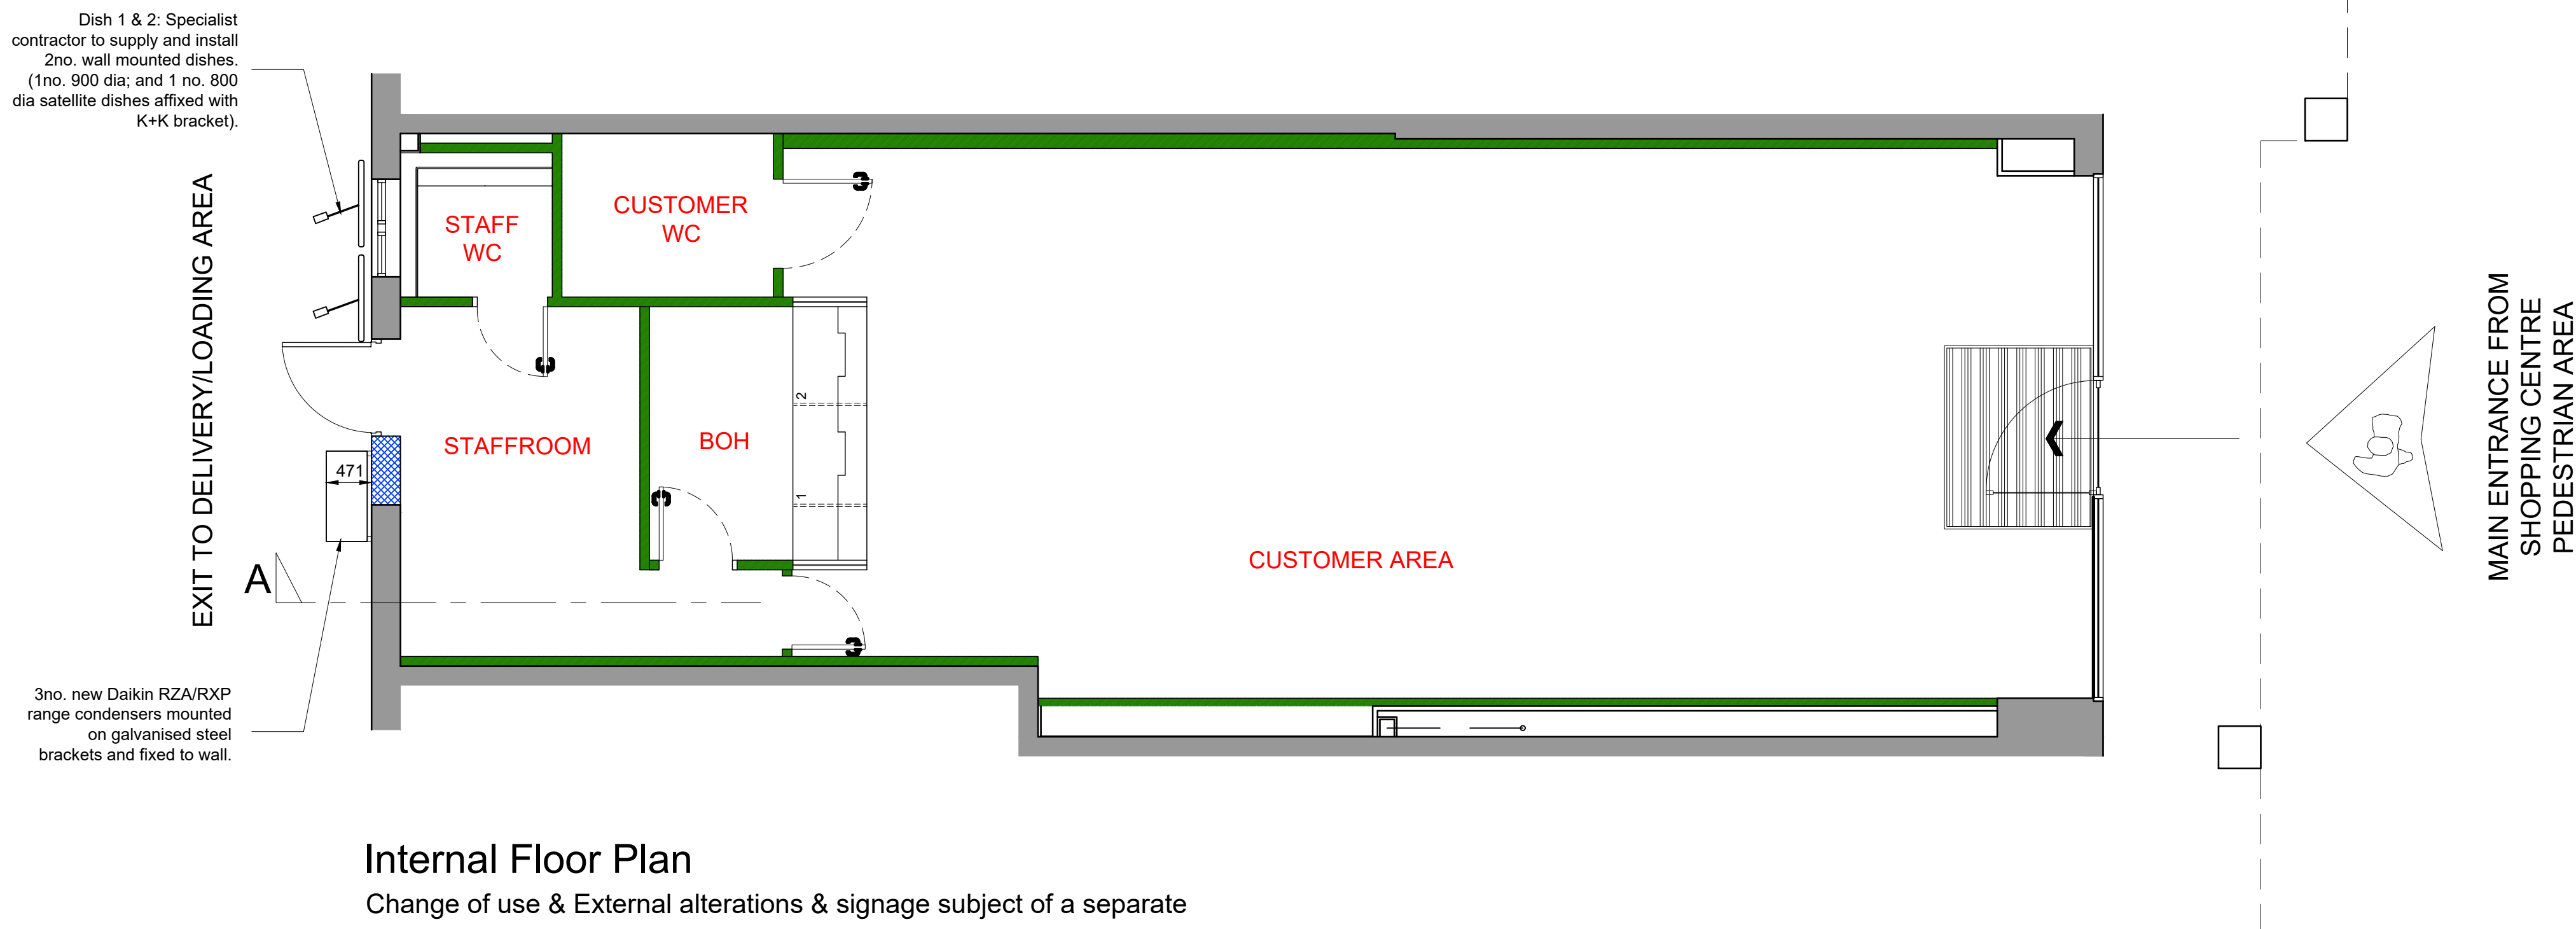

Internal Floor Plan

Change of use & External alterations & signage subject of a separate planning applications - Refs: PP-11498764 & PP-11498503.

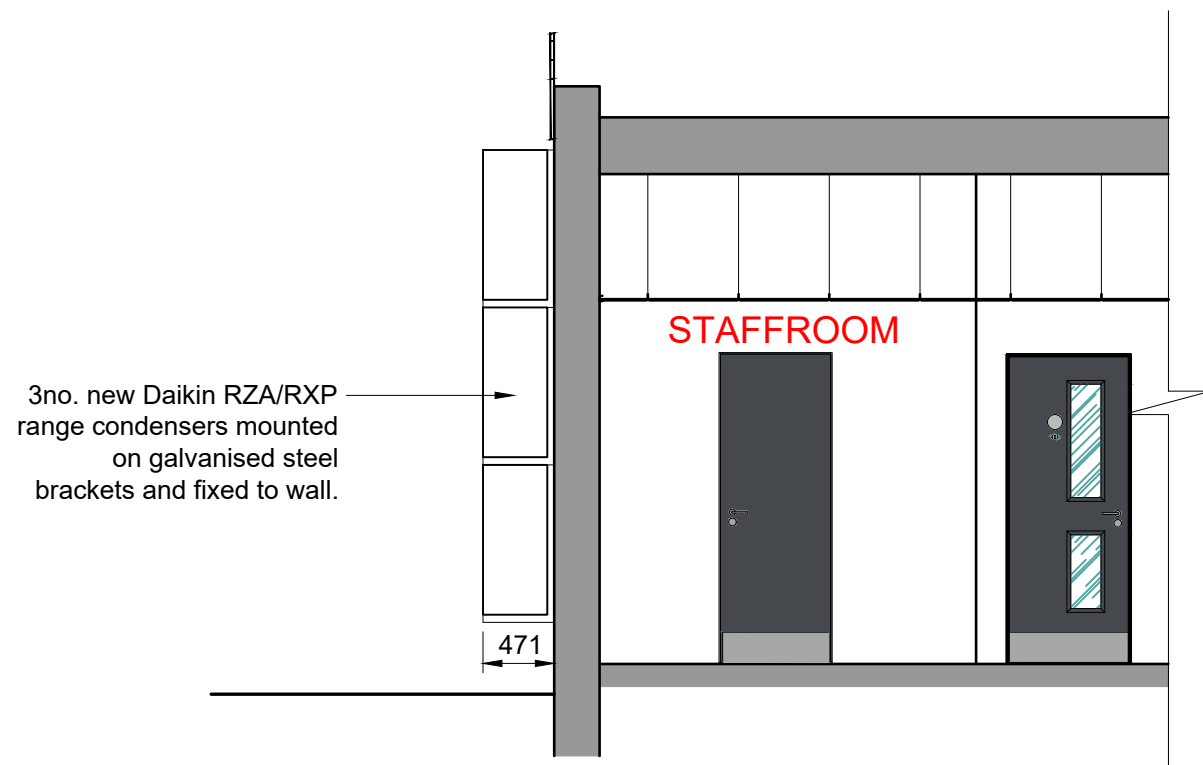

Part Section 'A'
Through Rear of Unit

© copyright 2022
This drawing and the copyrights and patents therein are the designer's property and may not be used or reproduced - only under contract.

ALL DIMENSIONS TO BE CHECKED ON SITE.
DO NOT SCALE FROM THIS DRAWING EXCEPT FOR THE PURPOSES OF LOCAL AUTHORITY PLANNING

B	08.09.22	Part section to rear added.
A	23.08.22	Planning Portal number added.
rev	date	description



unit address
HARPURHEY
UNIT 23
HARPURHEY SHOPPING CENTRE
LEE ROAD, MANCHESTER
M9 4DH

drawing title
Plant & Satellite Plan
Satellite & Condensers Plan

drawn by	checked	date
SF	KTJ	14-07-2022
scale	1:50 @ A1	
drawing no.	revision	
14604-200-21	B	