



Dimensioning

Figured dimensions only to be taken from these designs and drawings. Work to annotated dimensions only. All dimensions to be checked on site. Architectural designers to be informed immediately of any discrepancies before work proceeds. Drawings are to be read in conjunction with relevant specifications, structural engineers and service engineers' drawings.

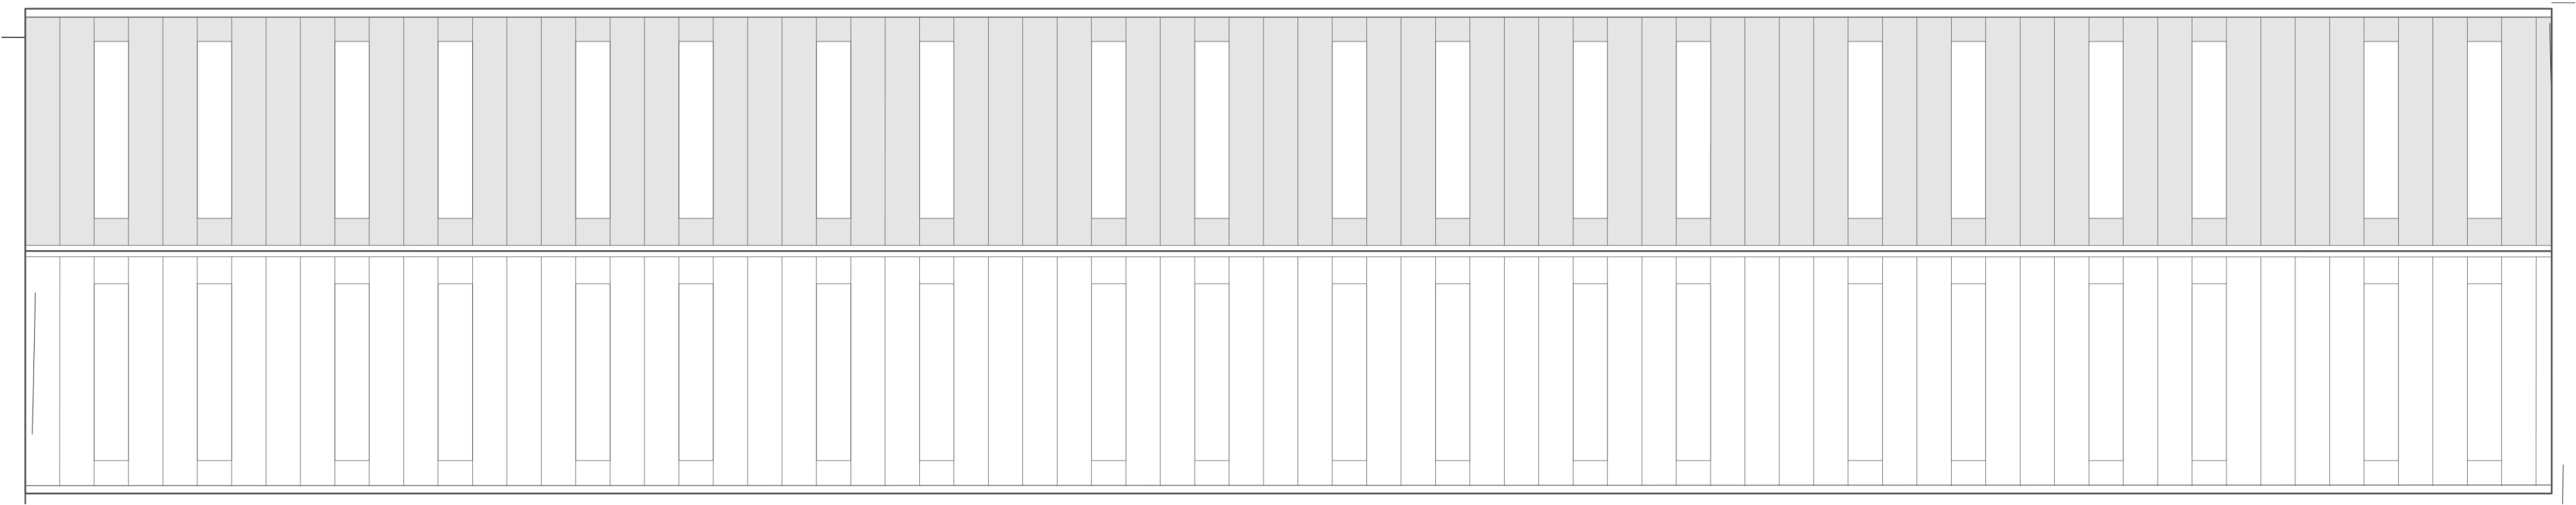

PROPOSED ROOF PLAN
1:200 @ A2

 

Rev	Description	Date
-	Issued to client for comments	04/04/22
A	Planning Issue	16/06/22
B	Mezzanine Removed	04/09/22

PLANNING



SALEM
ARCHITECTS

Client
Miss Ezra White

Project
Collingham Street,
Cheetham
Manchester

Drawing Title	Revision
Proposed Mezzanine & Roof Plan	B

Scale	Date
1:200 @ A2	Mar 2022

Drawing No. :
Sheet 4