



Architecture

Lewis & Hickey Ltd
1 St. Bernard's Row
Edinburgh, EH4 1HW
0131 343 6222
edinburgh@lewishickey.com

Edinburgh | Guildford | London | Manchester | Nottingham

RBS CLOSURE KEY


- NO WORKS
- REMOVALS
- DOWNTAKINGS / REMOVALS
- REINSTATEMENTS

SITE SPECIFIC SCOPE - BASEMENT FLOOR	
WAR MEMORIAL	REMOVE x 1
NIGHT SAFE	REMOVE x 1
EXTERNAL ATM TOTAL	REMOVE x 1
INTERNAL CDM & COIN CAR	REMOVE x 1
INTERNAL CDM	REMOVE x 1
INTERNAL QD	REMOVE x 1
CASH TRANSFER UNIT	REMOVE x 1
BCI	REMOVE x 1
CASH BAG & RECIEVING UNITS	REMOVE x 1
EXISTING SAFES	REMOVE x 1


REFER TO THE EXTERNAL ELEVATION DRAWINGS FOR SITE SPECIFIC SCOPE

THROUGHOUT THE BASEMENT FLOOR, CAREFULLY REMOVE NON-ORIGINAL INTERNAL SIGNAGE, FIXTURES, FITTINGS, FURNITURE AND EQUIPMENT RELATING TO THE OPERATION OF THIS RETAIL BANK, AS SHOWN ON PLAN BY RED DASHED LINES.

NO WORKS TO REDECORATE ARE PROPOSED

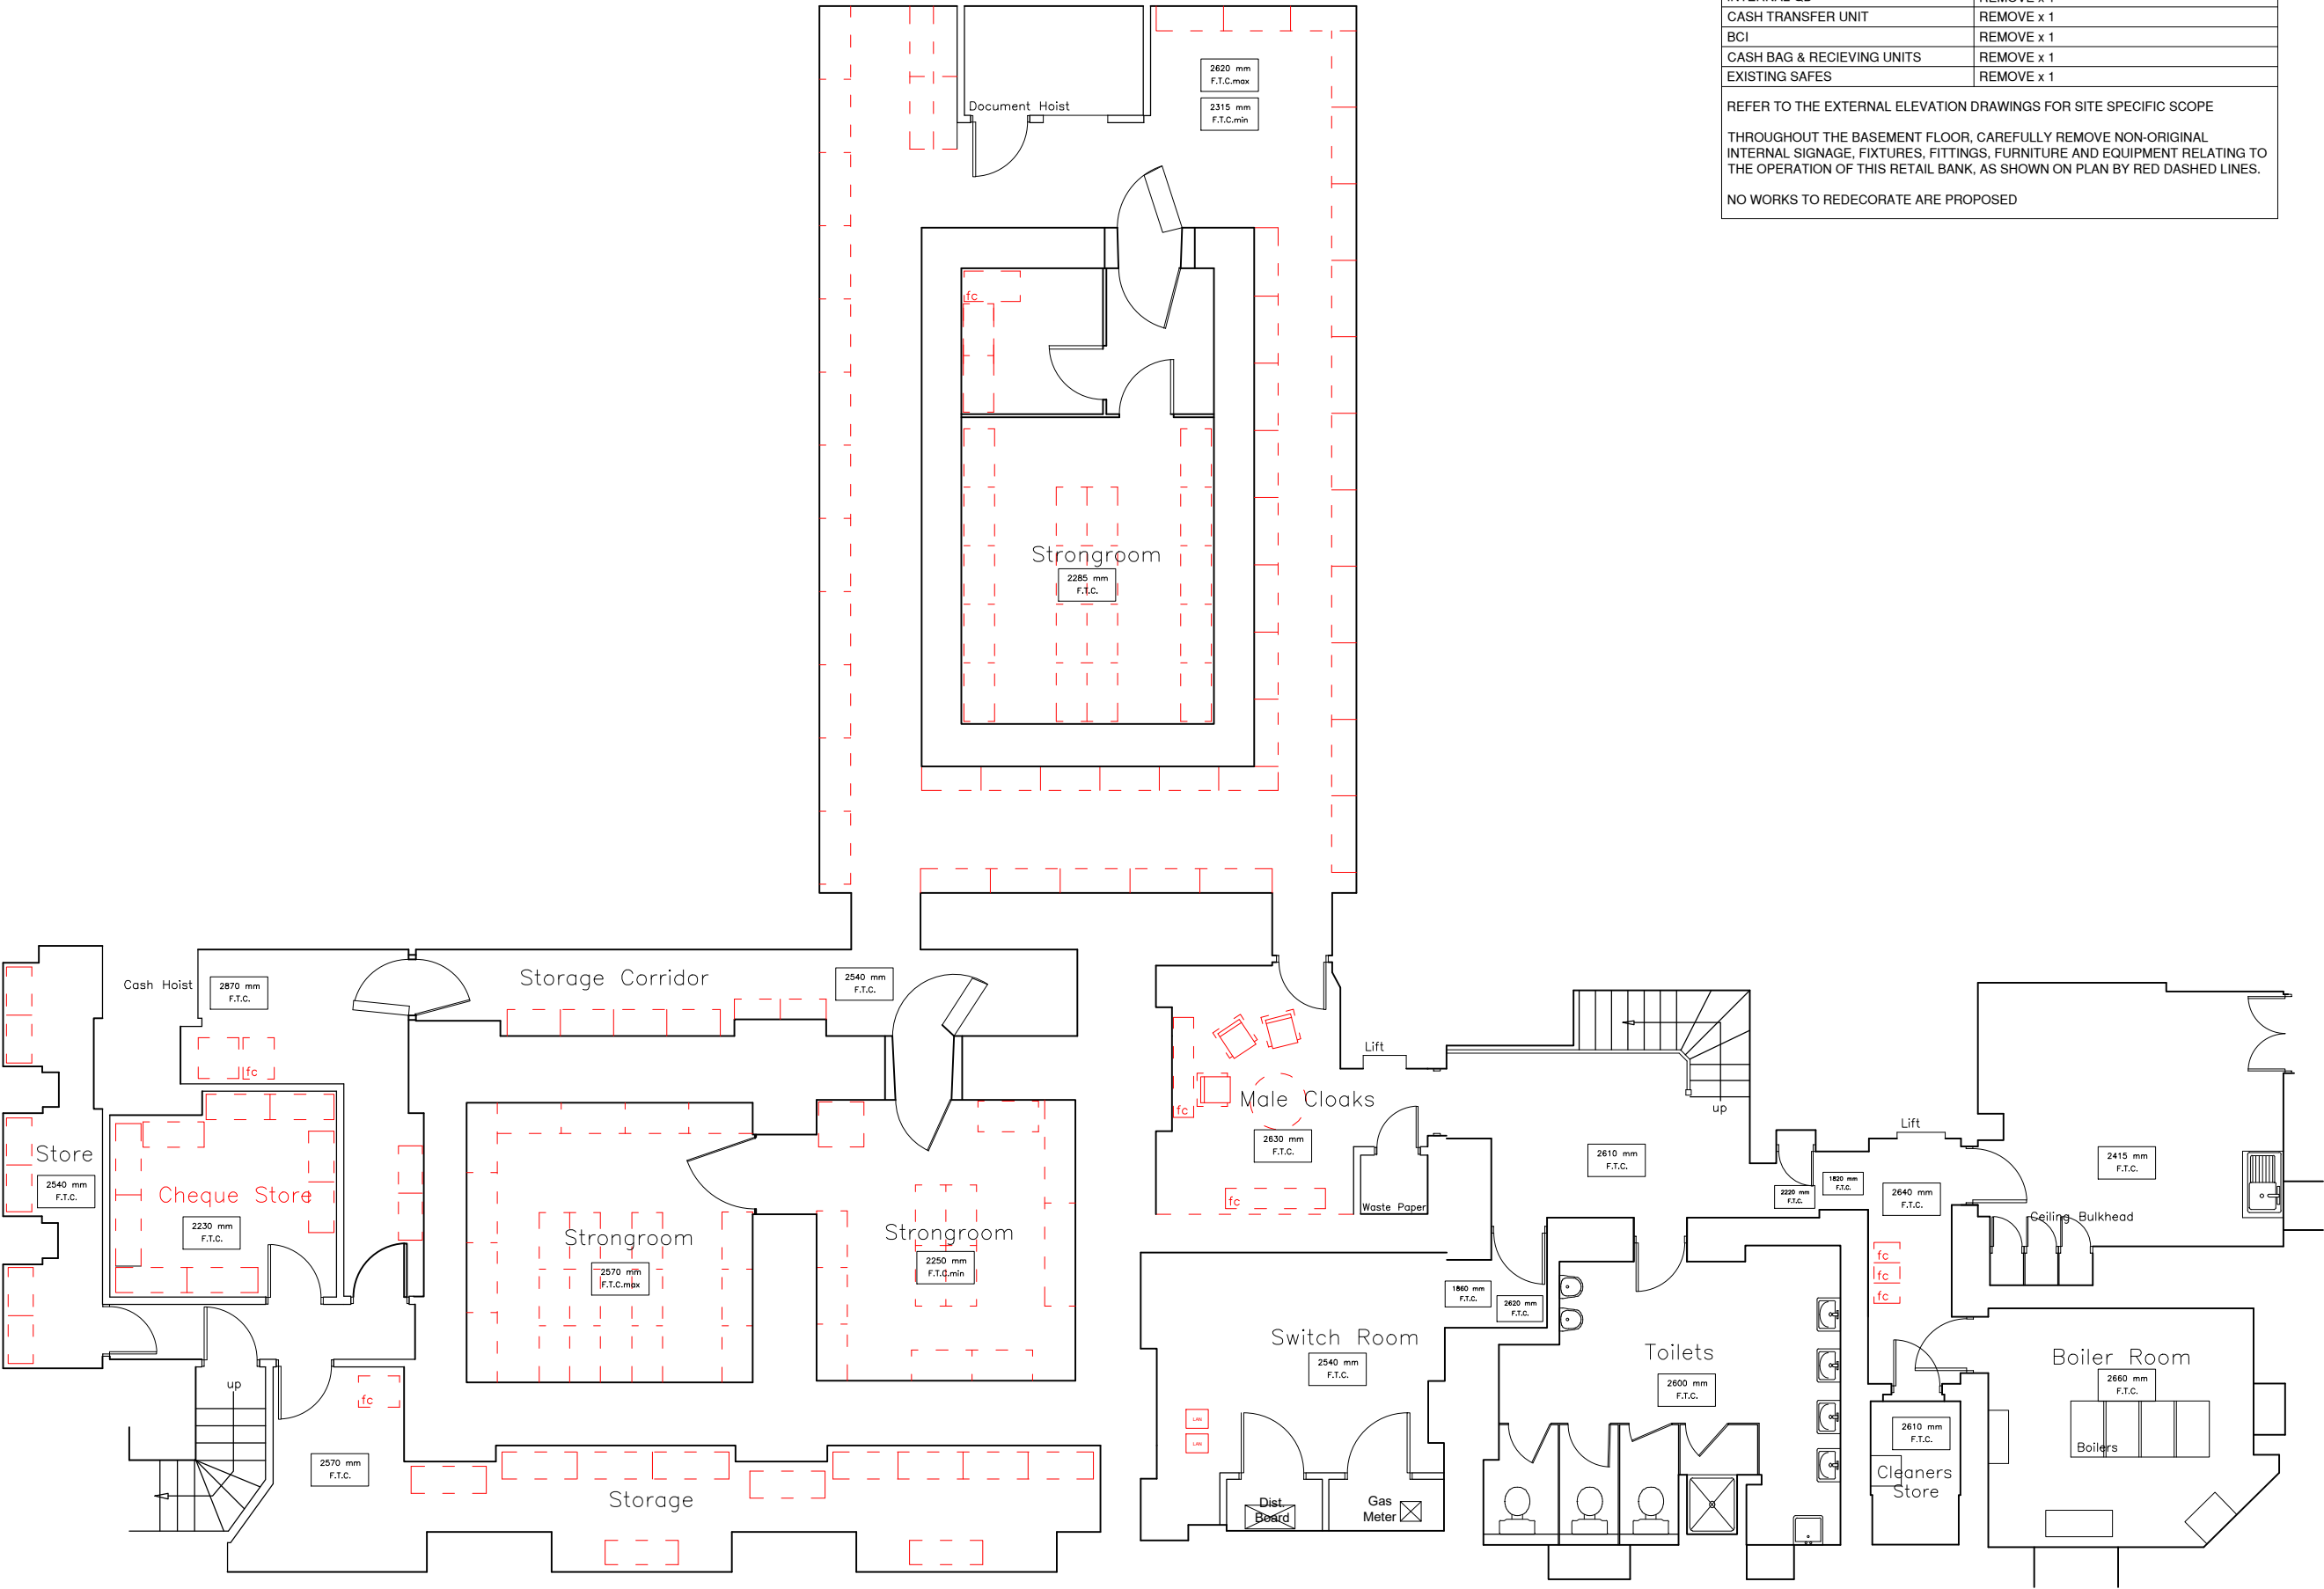

Saint Ann Street

 

rev		date		description		drawn		checked	
address RBS ST ANN ST, ST ANN ST, MANCHESTER, M60 2SS									
ref no. -					sortcode -				
description BASEMENT FLOOR PLAN EXISTING LAYOUT CLOSURE									
status -									
IPMS1 -					sqm -				
IPMS2 -					sqm -				
IPMS3 -					sqm -				
scale 1:100		paper size A3		brand					
drn KL		date 27/07/22		chk -		date -			
nw drawing number E7273-EX-BA									rev. -