


All dimensions shall be verified by the Contractor(s) on site prior to work commencing and relevant orders being placed. Do not scale from this drawing and only work to written dimensions. Any discrepancies to be brought to the attention of the Contract Administrator for instructions prior to proceeding.

DRAWING STATUS:


STAGE THREE



SITE BOUNDARY

 

AREA OF CHANGE ON ROOF

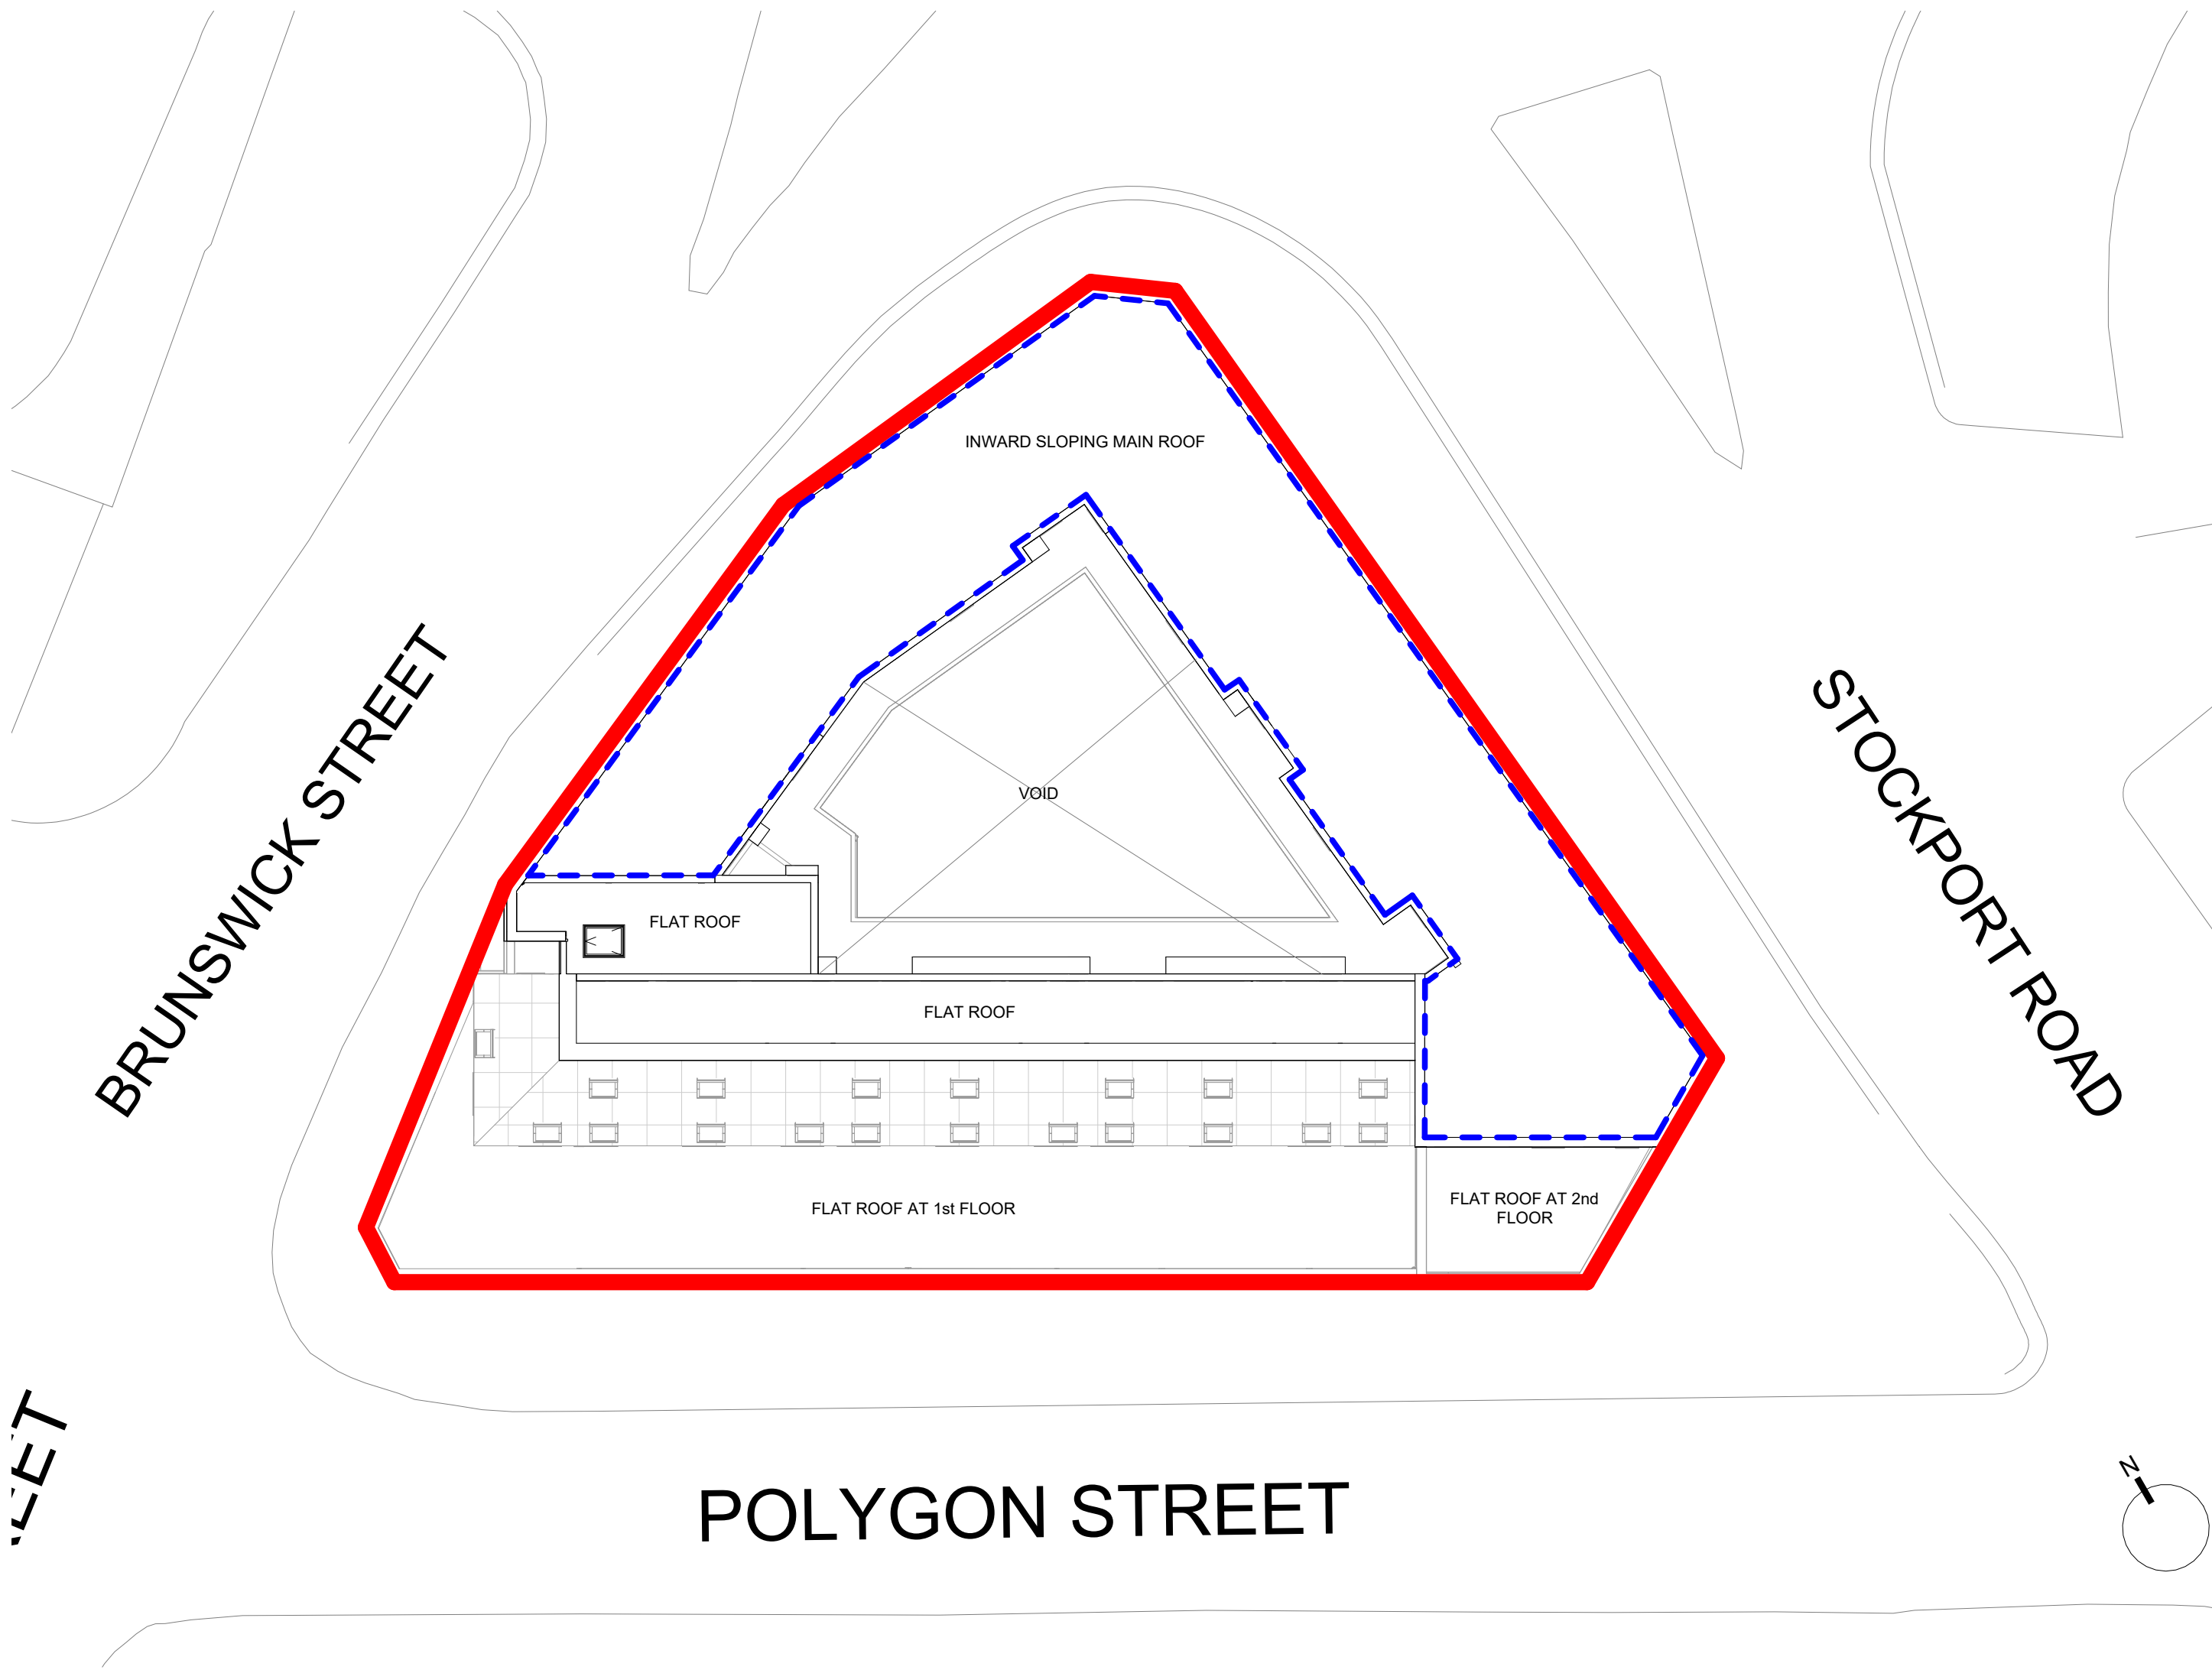

Site Plan
1 : 200



REV	DATE	COMMENT
-----	------	---------

CLIENT:
GGC POLYGON MANCHESTER LIMITED

PROJECT:
SONA

DRAWING:
Existing Site Plan

DRAWING N°:	REV:	STATUS:	SCALE:	CHECKED:	DRAWN:
2066-ABWA-Z1-XX-DR-A-(10)-0050		S4	As indicated	GW	LG
			SHEET:	DATE:	
			A2	12.05.2022	